


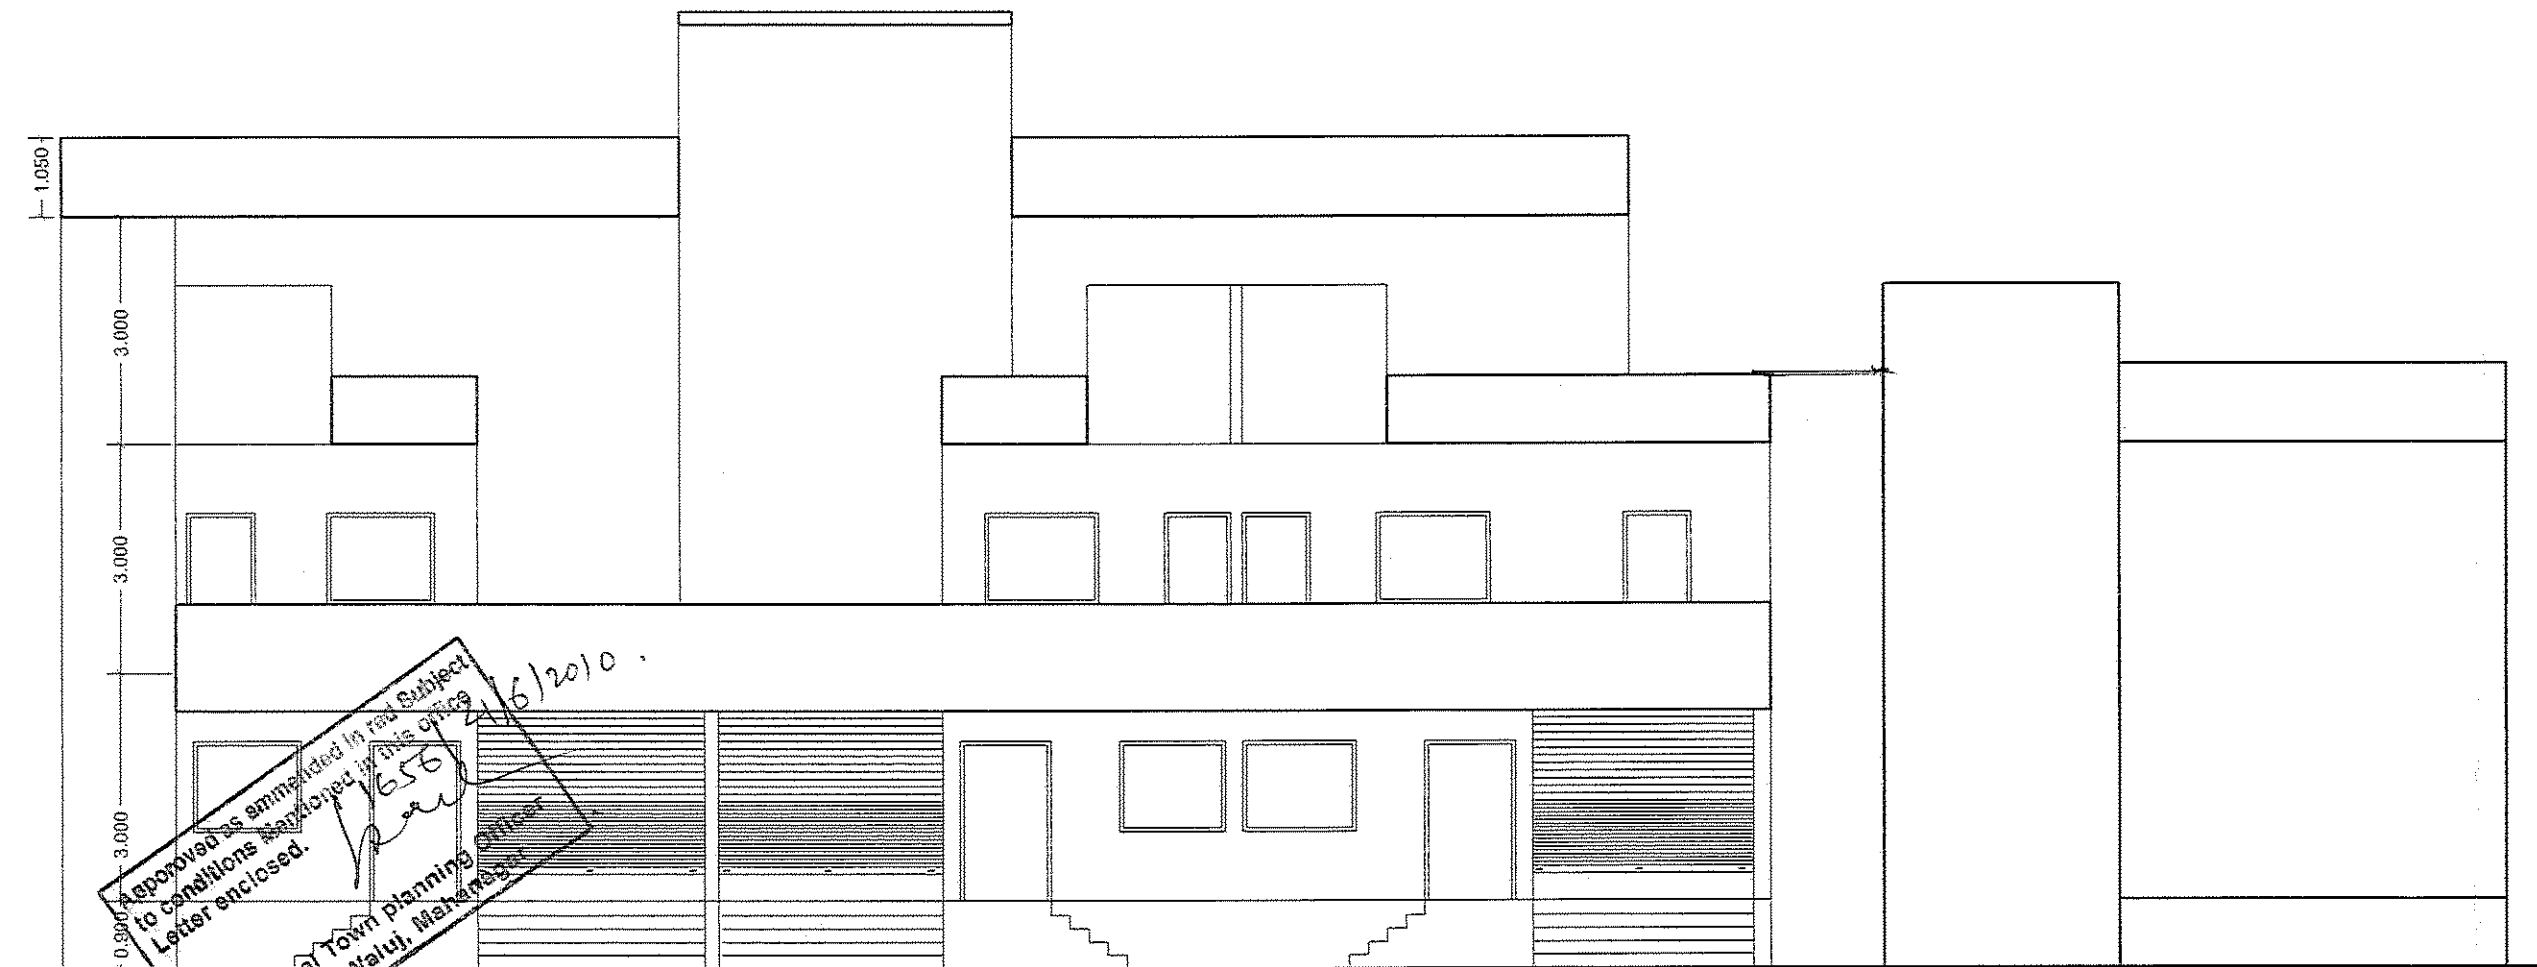
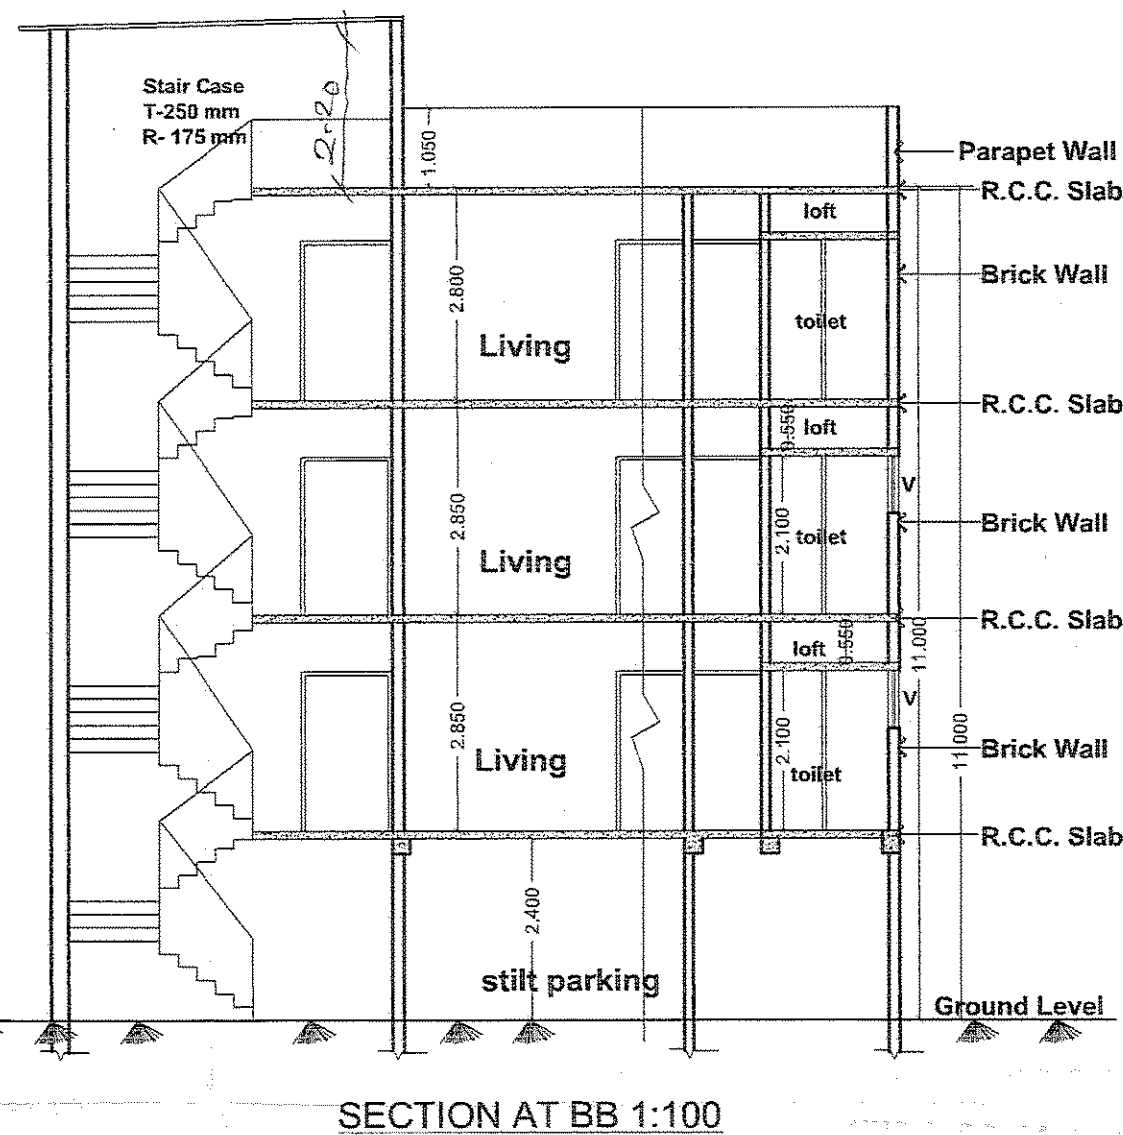


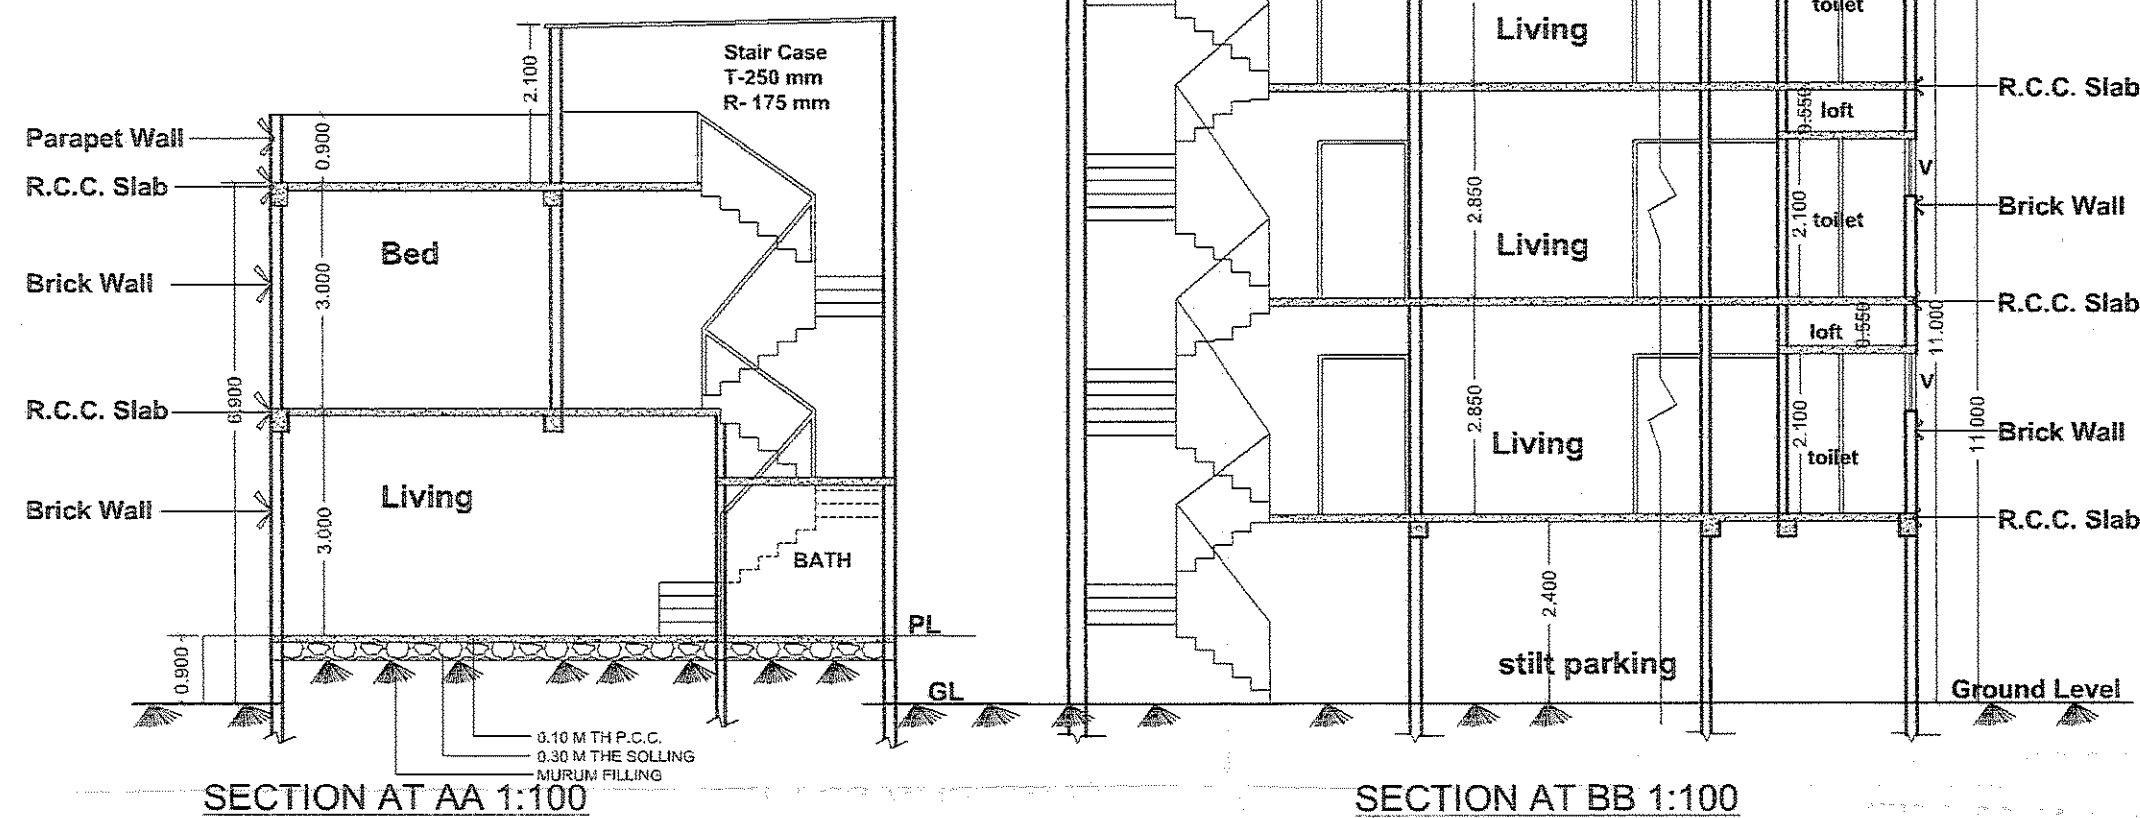

FRONT ELEVATION

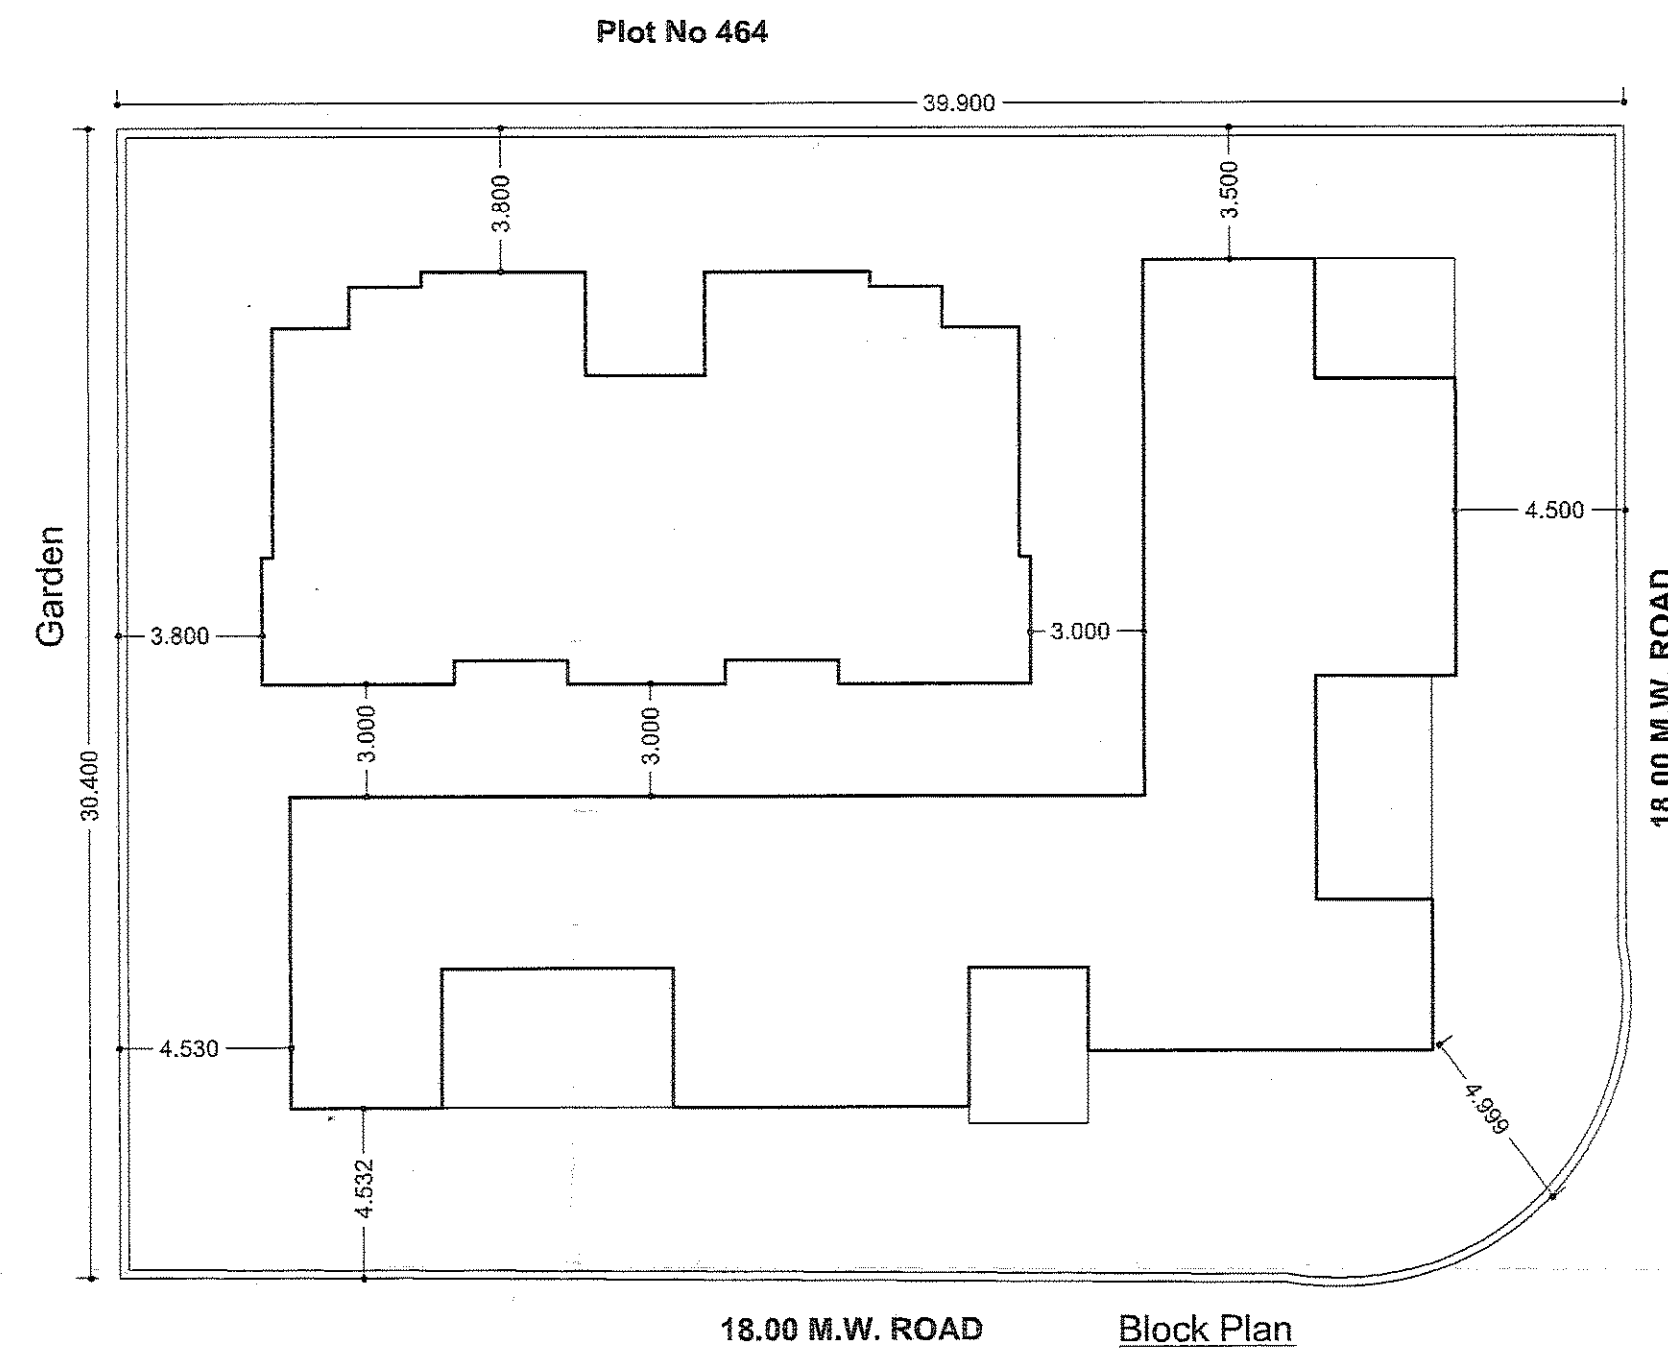

OCCUPANCY CERTIFICATE CASE WILL NOT BE
INWARDED UNLESS YOU HAVE NOT CONSUMED
0.25 FSI THE DATE OF COMPLETION OF
0.25 FSI CONSUMPTION WILL BE COUNTED
FOR WORKING OUT THE ADDITIONAL LEASE
PREMIUM

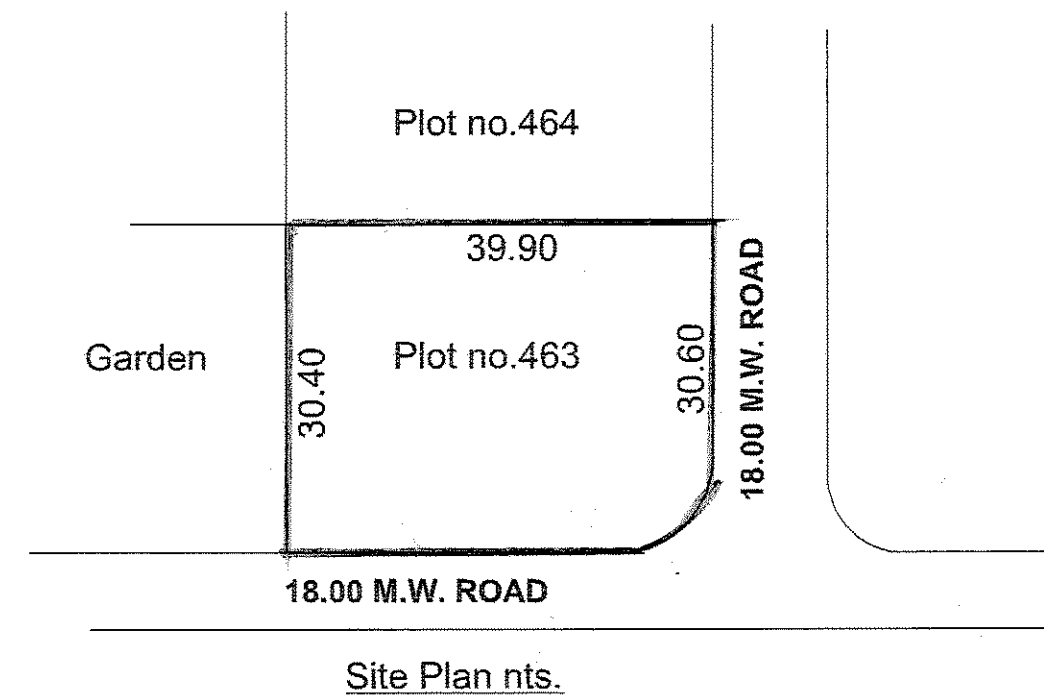

SCHEDULE OF OPENING

DOOR
M.D. - 1.20 X 2.10 T.W. DOOR
D - 1.00 X 2.10 T.W. DOOR
D1 - 0.90 X 2.10 T.W. DOOR
D2 - 0.75 X 2.10 T.W. DOOR
R/S - 3.00 X 2.40 ROLLING SHUTTER
W - 1.50 X 1.20 T.W. WIN
W1 - 1.50 X 0.90 T.W. WIN
V - 0.6 X 0.75 T.W. VEN.
V1 - 0.3 X 0.75 T.W. VEN.

AREA STATEMENT

TOTAL PLOT AREA	= 1199.56 SQ.M.
PROP. B/UP AREA Block A	
Ground floor	= 345.997 SQ.M.
First floor	= 279.66 SQ.M.
PROPOSED B/UP AREA Block B	
Stilt Floor stair case area	= 6.193 SQ.M.
Stilt Ground floor	= 182.403 SQ.M.
Stilt First floor	= 182.403 SQ.M.
Stilt Second floor	= 182.403 SQ.M.
TOTAL B/UP AREA	= 1179.059 SQ.M.
F.S.I. ALLOWED	ONE
F.S.I. CONSUMED	= 0.98
REFERENCE	

PLOT BOUNDARY SHOWN IN
PROPOSED STRU. SHOWN IN
WATER LINE SHOWN IN
DRAINAGE LINE SHOWN IN

PROPOSED RESIDENTIAL CUM COMMERCIAL
BUILDING ON PLOT NO.463 GUT NO.180 (PT)
SECTOR GROWTH CENTER AT TISGON, Nagar-I
AURANGABAD
FOR, ASHTAVINAYAK GROUP

OWNERS SIGN

ARCHITECT'S SIGN

DATE Mar 2010
Submission Drawing No.03
SCALE 1:100
PAPER A2 A3 A4

Sthapati Pvt. Ltd.
ANIRUDDHA R. NAIK
B.Arch, M.Tech (Urban Plng.),
ARCHITECT
Regd. VALUER
URBAN PLANNER
INTERIOR DESIGNER
LANDSCAPE DESIGNER
CENTRAL FACILITY BLDG., OPP. GARWARE POLYMER LTD. CIDCO,
AURANGABAD_431 003.
Ph. : (0240) 2475253, MOBILE : 94222 08648