

Approved by Municipal Engineer.
in..... Colour.....
Subject to the conditions mentioned in
this office Building permit No. 1013 of 2016-17
Dated: 04.07.2017

Handwritten: 1013/2017

M. Y. ENGINEER
Town Planning
Municipal Corporation
AURANGABAD.

O. C. Signed by A.D.I.P.

परी के नियम

यह लघुकाव्य परीक्षागीतुकार लघुकाव्य में
लेखनानुसार लेखनीय है (Fifth Level)
लघुकाव्य पूर्ण मास्टरकार उपलब्ध है।
लघुकाव्य का अभिप्राय/ सुषुप्त है।
मास्कर उपलब्ध है। पूर्णकाव्य उपलब्ध है।
काव्यकाव्य है। मास्कर उपलब्ध है।
लघुकाव्य का अभिप्राय/ सुषुप्त है।
मास्कर उपलब्ध है। पूर्णकाव्य उपलब्ध है।
काव्यकाव्य है। मास्कर उपलब्ध है।

भारत बांधकाम साहित्य
व माती म.न.पा.च्या
ग्रन्थावर ठेव नजे

OLD PERMISSION BLUE AREA

OLD PERMISSION PREMIUM AD

OLD PERMISSION PREMIUM AR


DOOR WINDOW SCHEDULED

W1	2.00 x 1.47	D1	1.05 x 2.10
W2	1.40 x 1.47	D2	0.90 x 2.10
W3	0.90 x 1.47	D3	0.75 x 2.10
W4	0.75 x 1.47	V	0.60 x 0.60
KW1	0.80 x 1.17		

REFERENCE

PLOT BOUNDARY — ☒

PROP. WORK — ☐

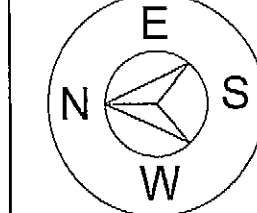

TITLE

REVISED SUBMISSION DRAWING
OF GROUP HOUSING ON PLOT
BEARING GUT NO - 734 (PT)
SITUATED AT VILLAGE CHIKALTHANA,
TQ. & DIST. AURANGABAD.
FOR - NABHRAJ CONSTRUCTION

ARCHITECT'S SIGN

OWNER'S SIGN _____


 **Manggal**
ARCHITECTS & INTERIOR DESIGNERS
Ar. Pramod Vithoba Narale
Mob. 9604360009 | narale.pramod28@gmail.com
(B. ARCH) CA/2011/53924

ARCHITECTS:

MANGGAL DESIGN

AR. Pramod-Vithoba Narale.
first floor, sahas bunglow,
near chobey hospital, chetna nagar
aurangabad.



MO.NO. - 9604350009, MAIL = narale.pramod28@gmail.com

SCALE	DATE	DRG. NO.	JOB NO.	DRAWN
-------	------	----------	---------	-------

1-100	19 - 11 - 2016	2 / 4		
-------	----------------	-------	--	--

1:100	1:100	1:100	1:100	1:100
-------	-------	-------	-------	-------


REVISID SUBMISSION PLAN







FRONT SIDE ELEVATION
SCALE - 1:100

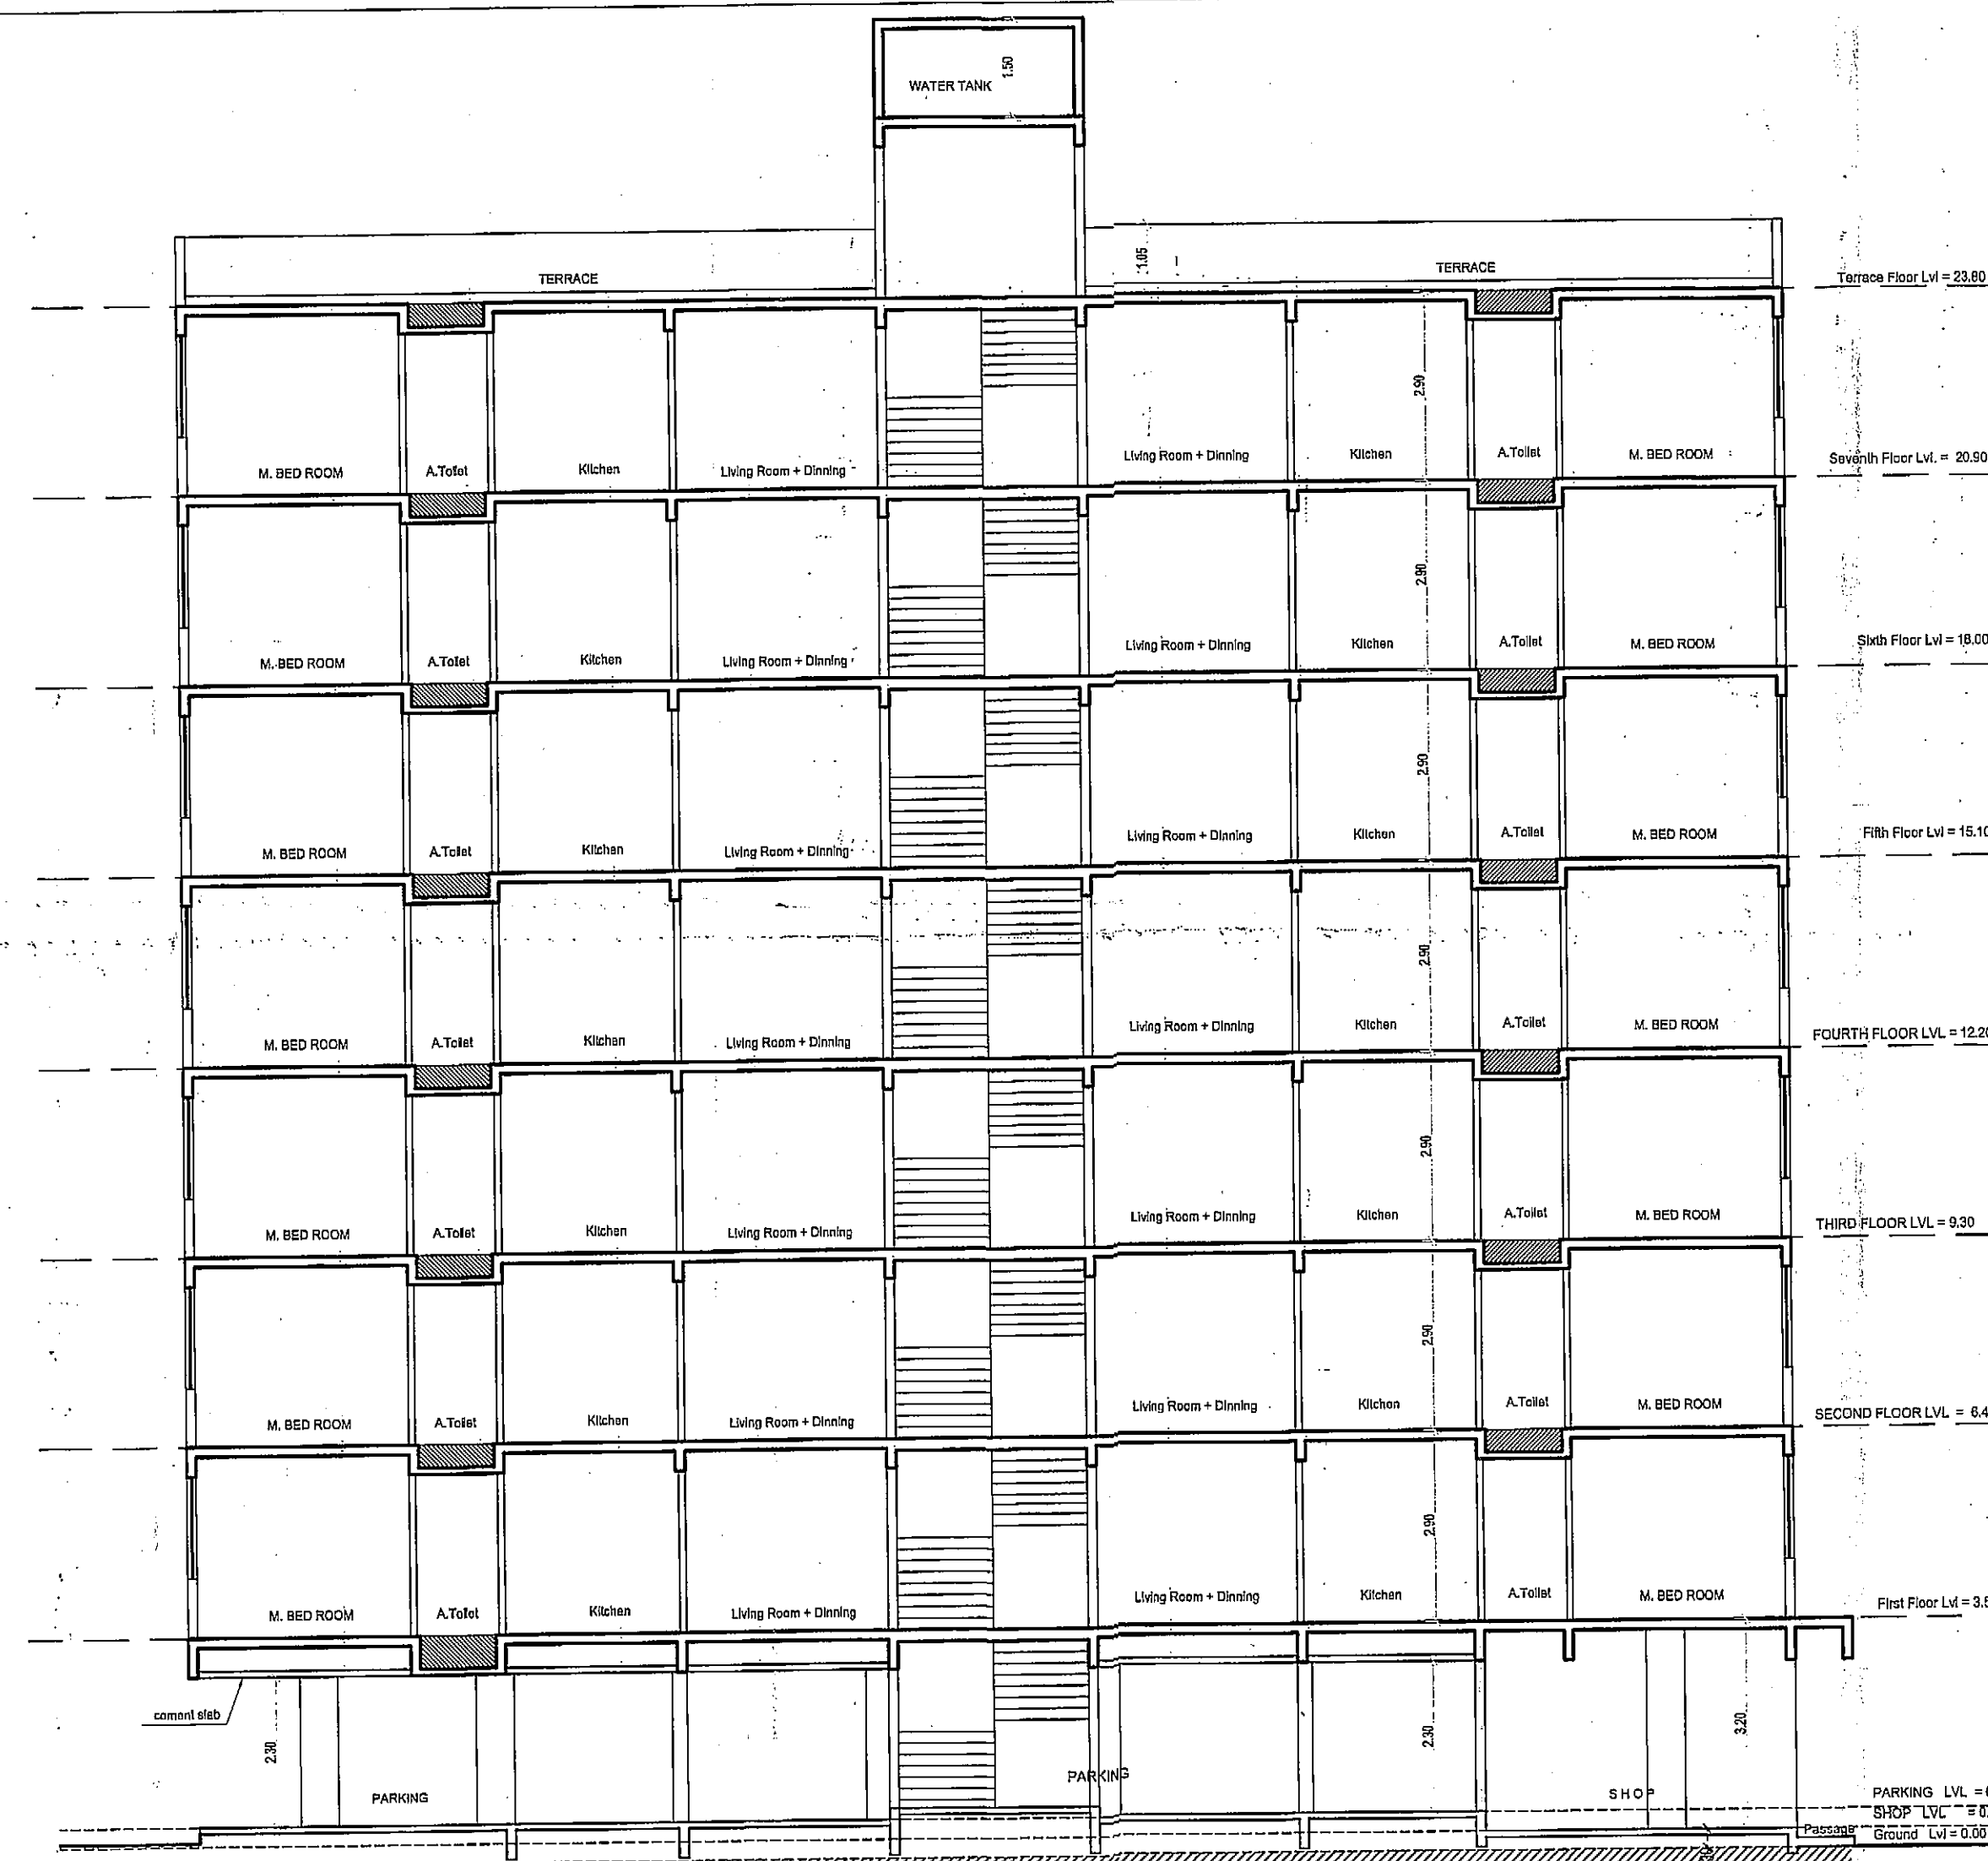

SCALE - 1:100

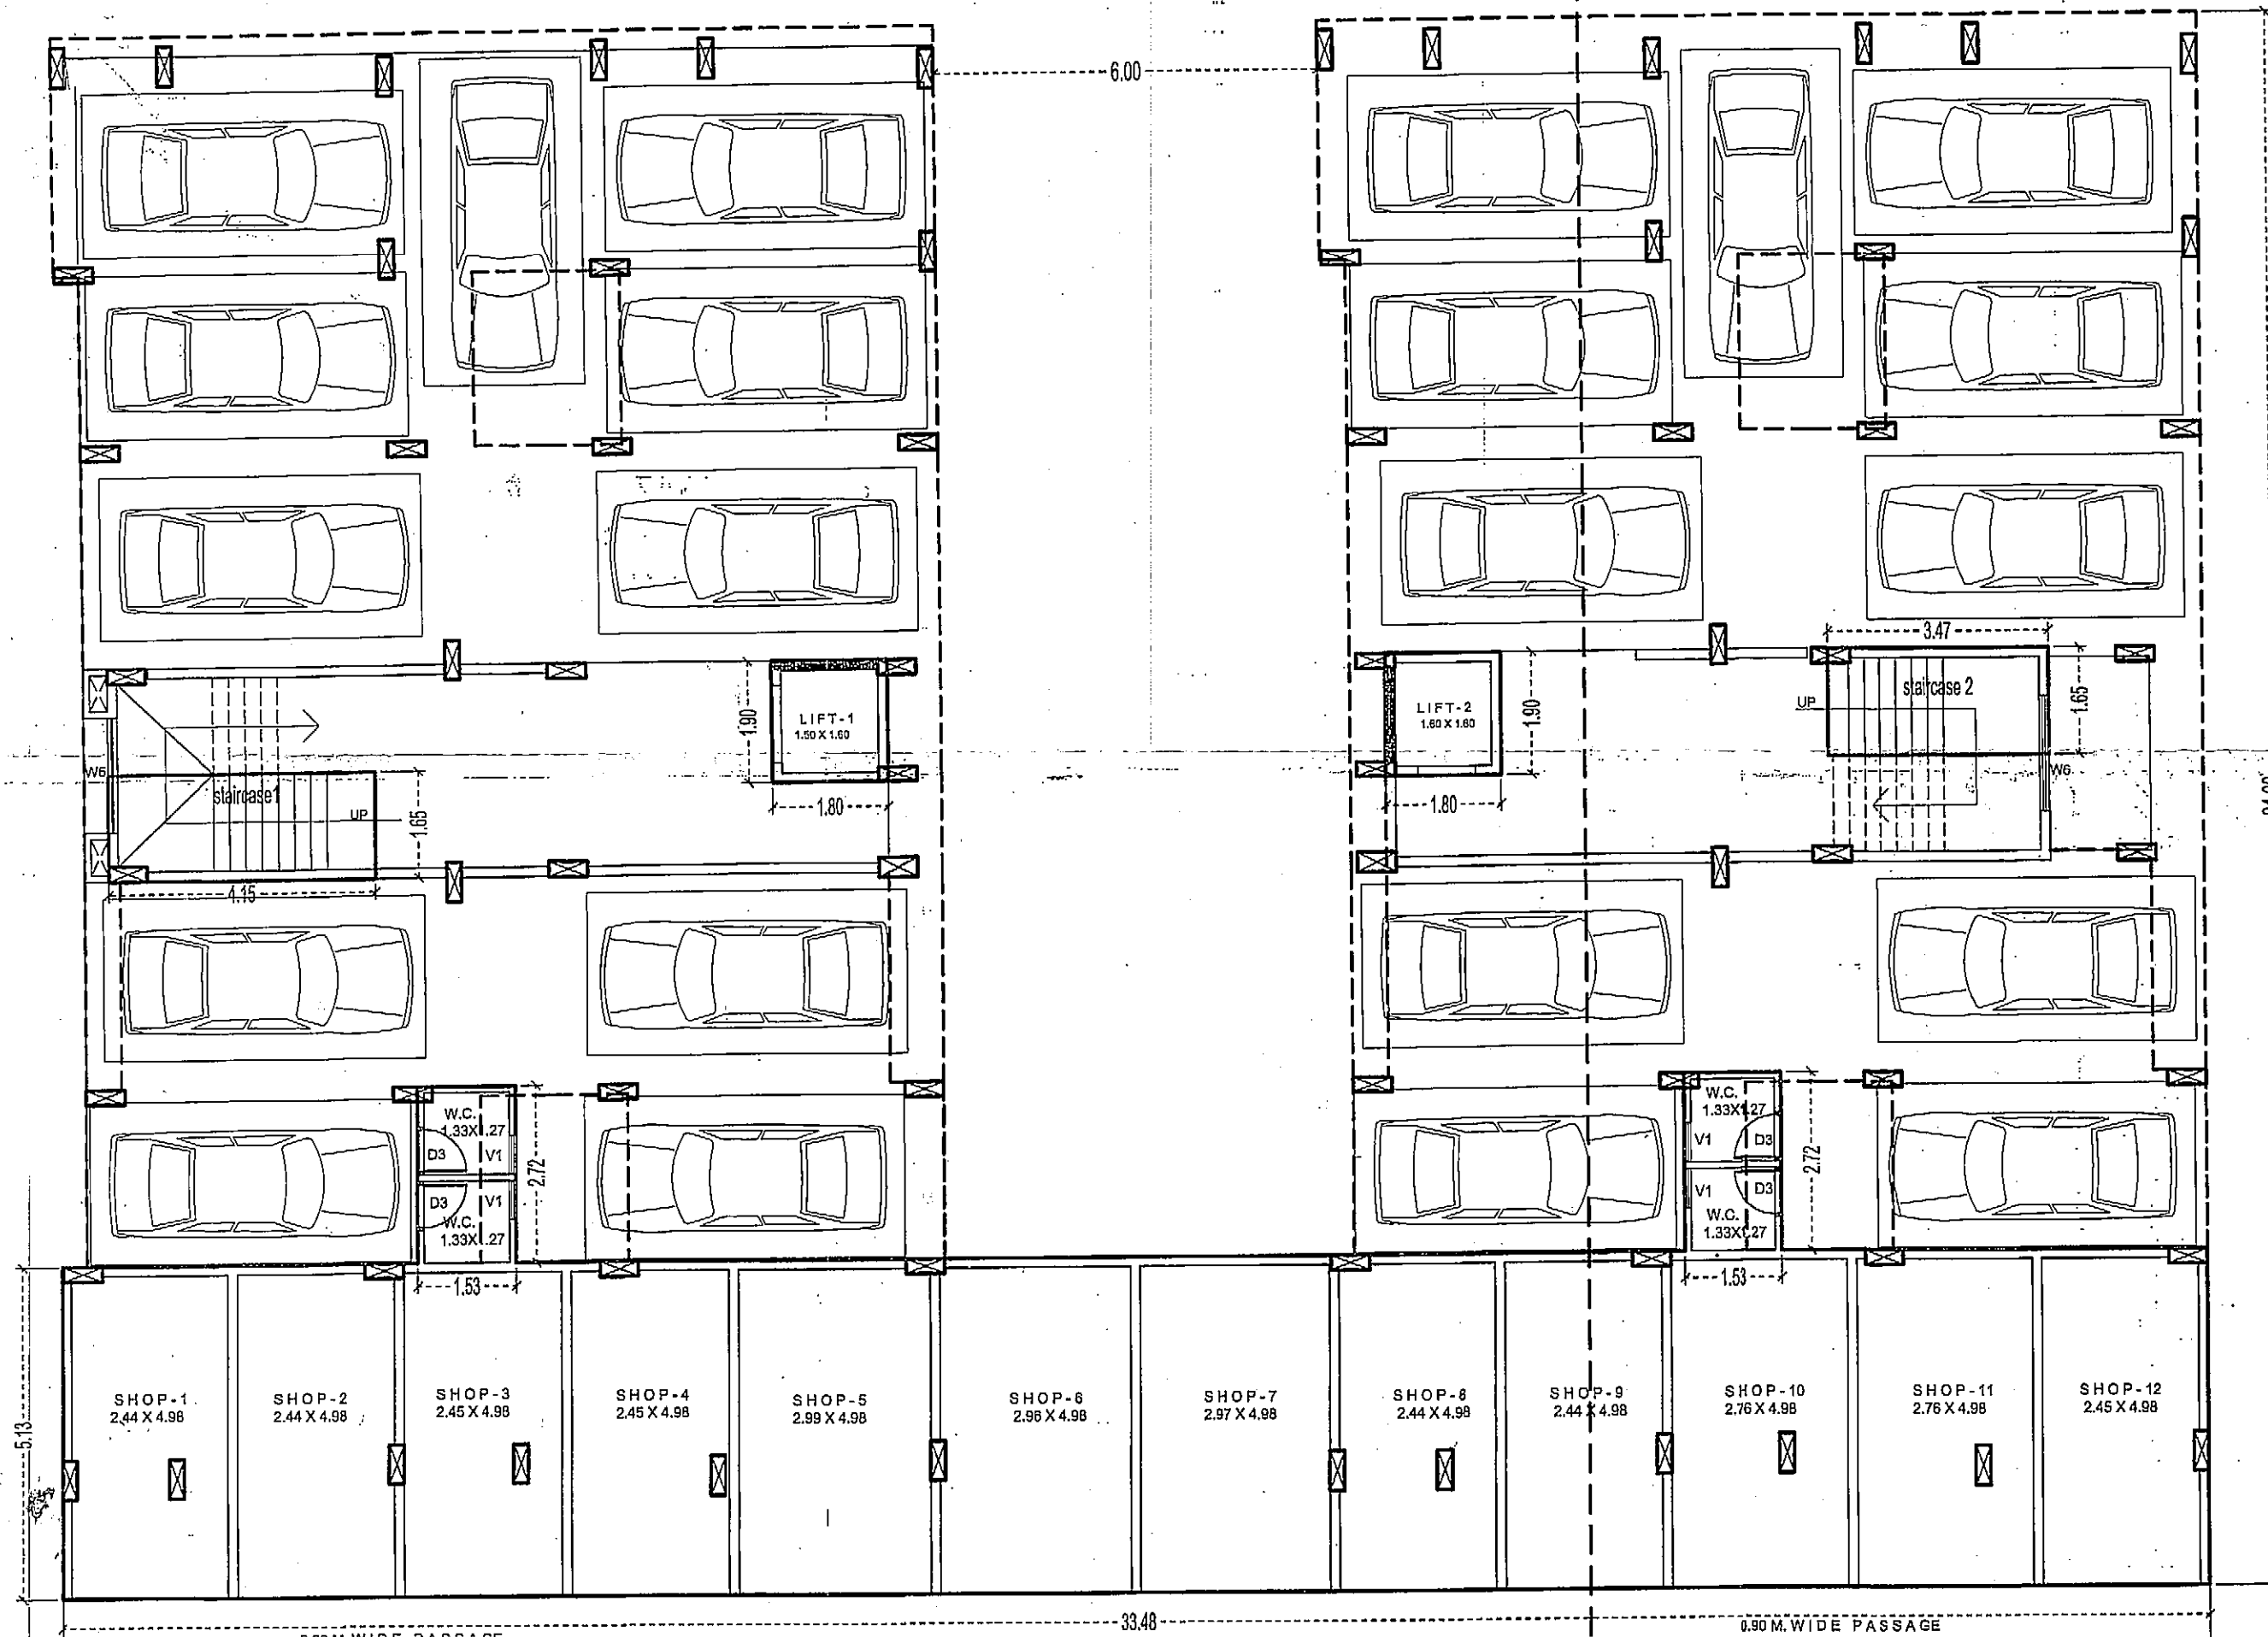

PLINTH LEVEL GROUND FLOOR PLAN
(SCALE = 1:100)

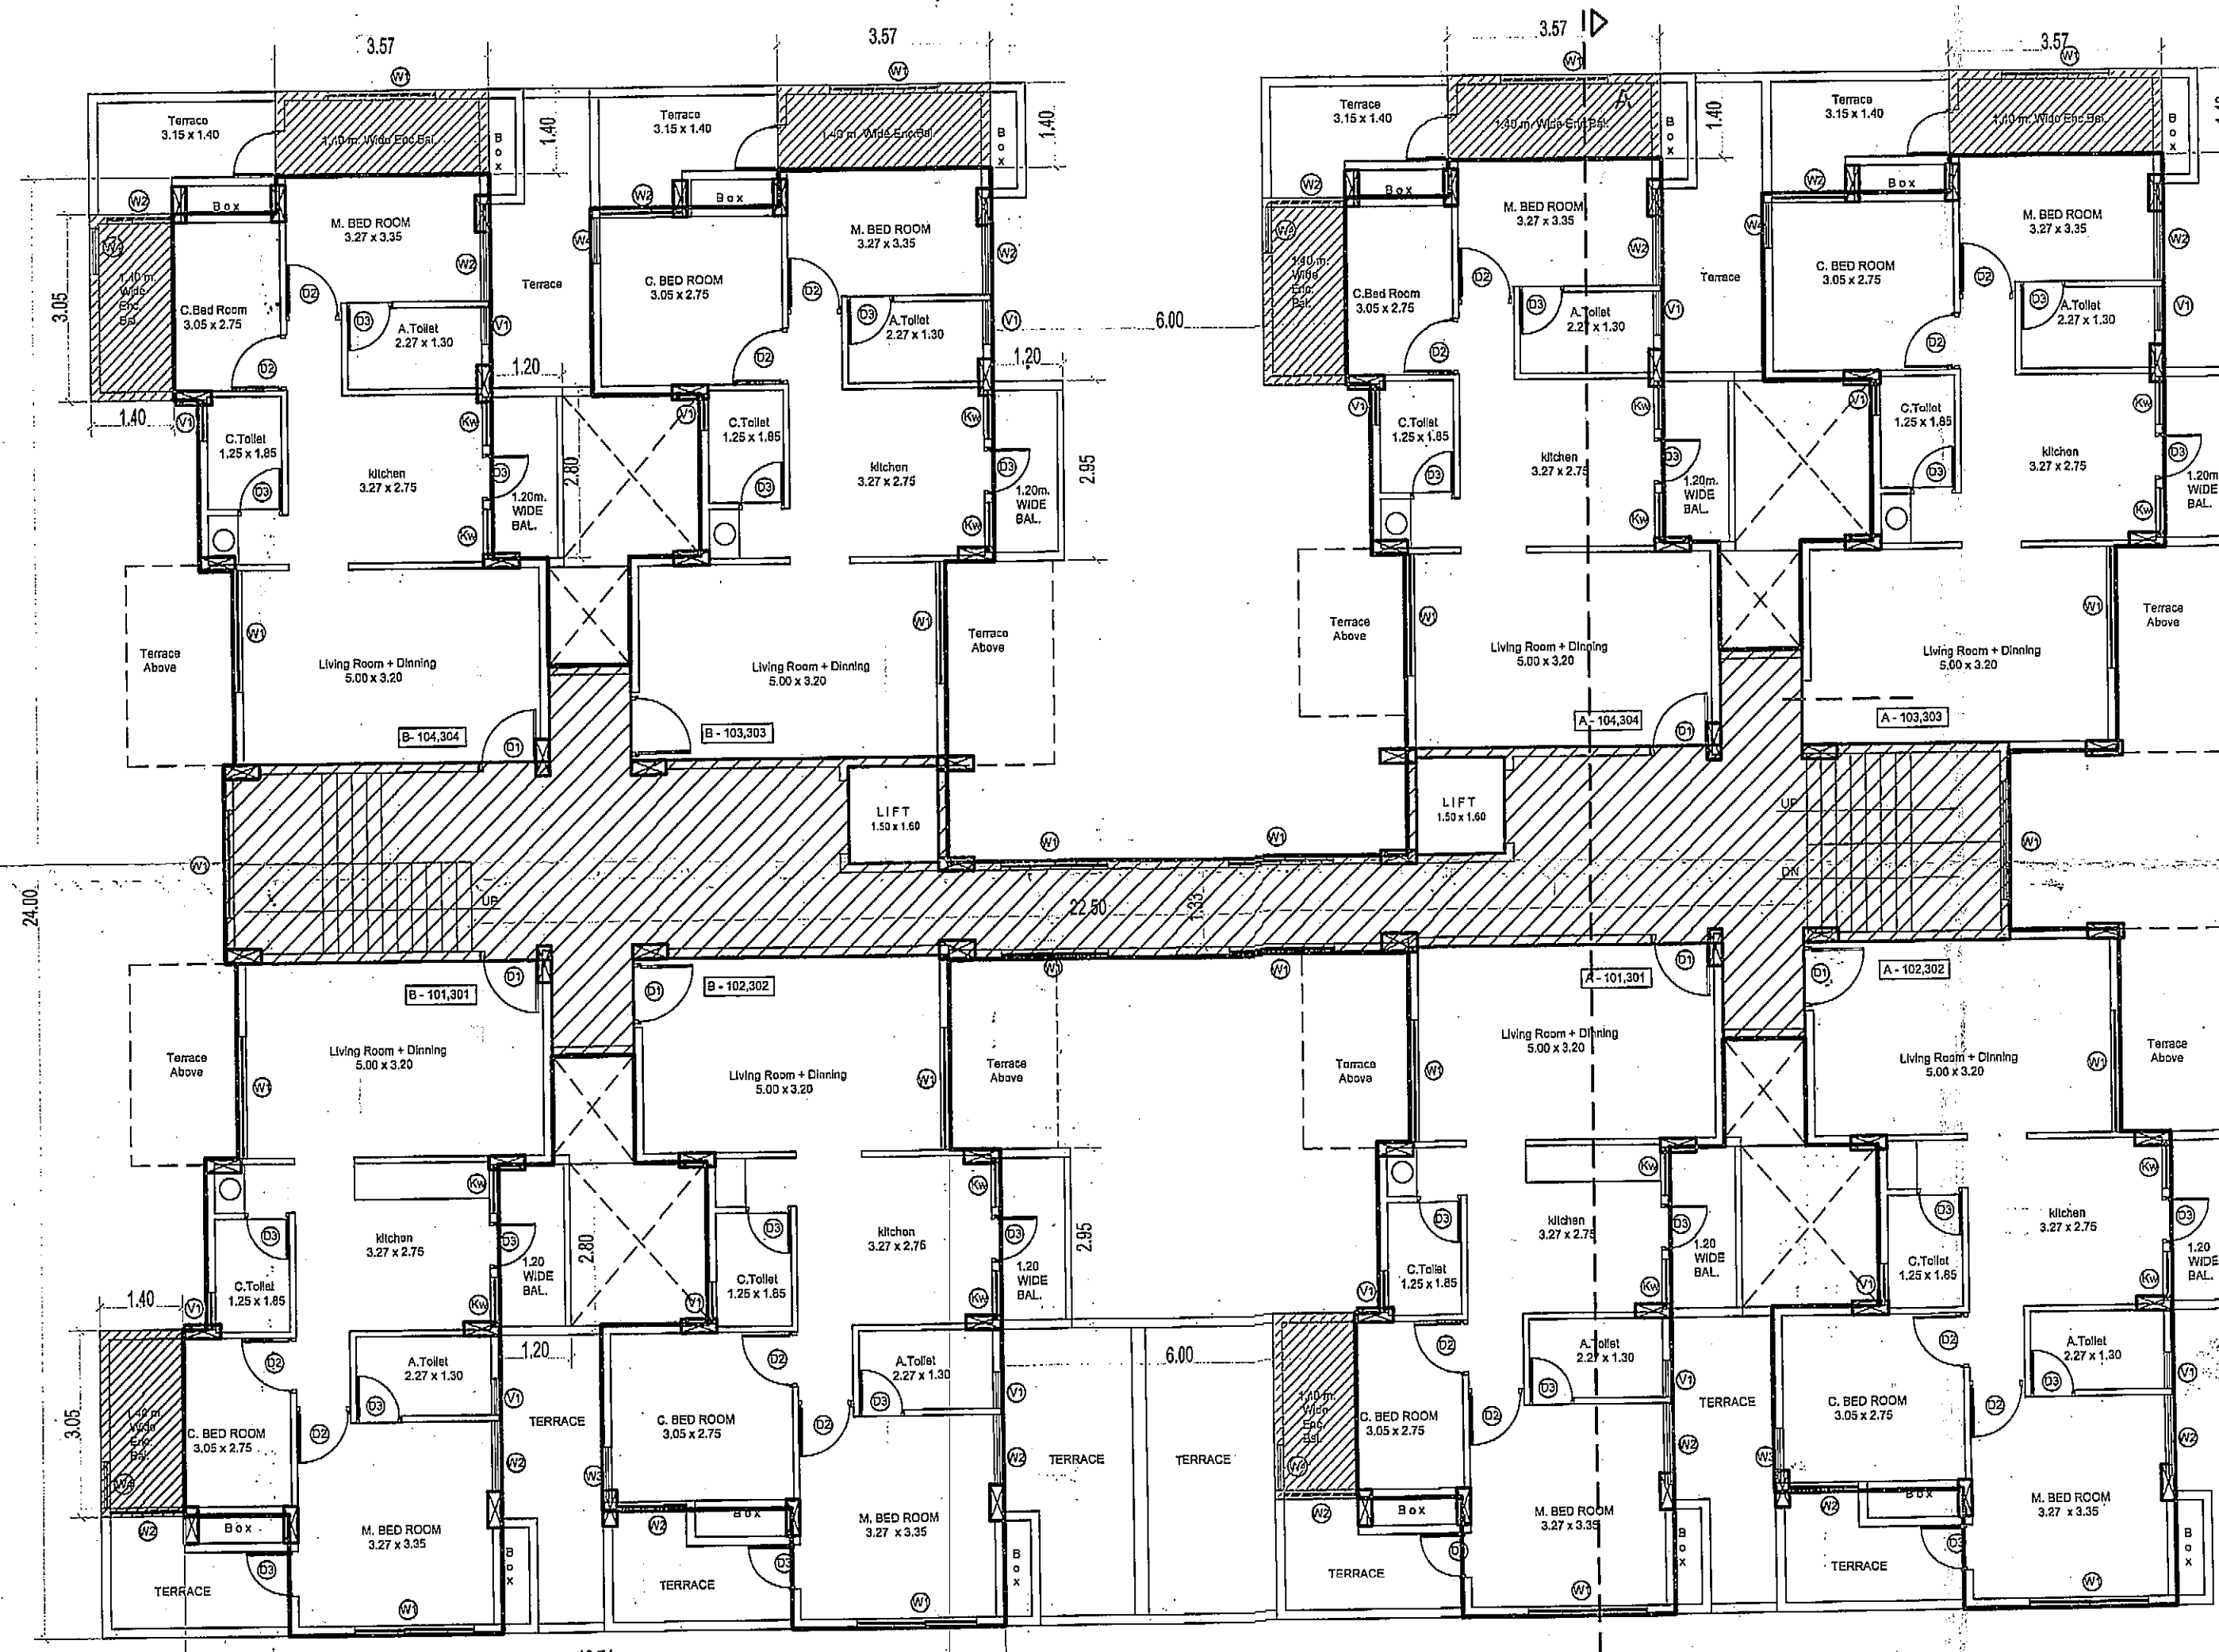

TYPICAL FIRST & THIRD FLOOR PLAN
(SCALE = 1:100) .