



APPROVED AS NOTED IN THIS OFFICE
LETTER NO. 2394 DT. 6/3/2024

Asst. Director of Town Planning
Jaipur City Municipal Corporation
Jaipur


Commissioner,
Jaipur City Municipal Corporation
Jaipur

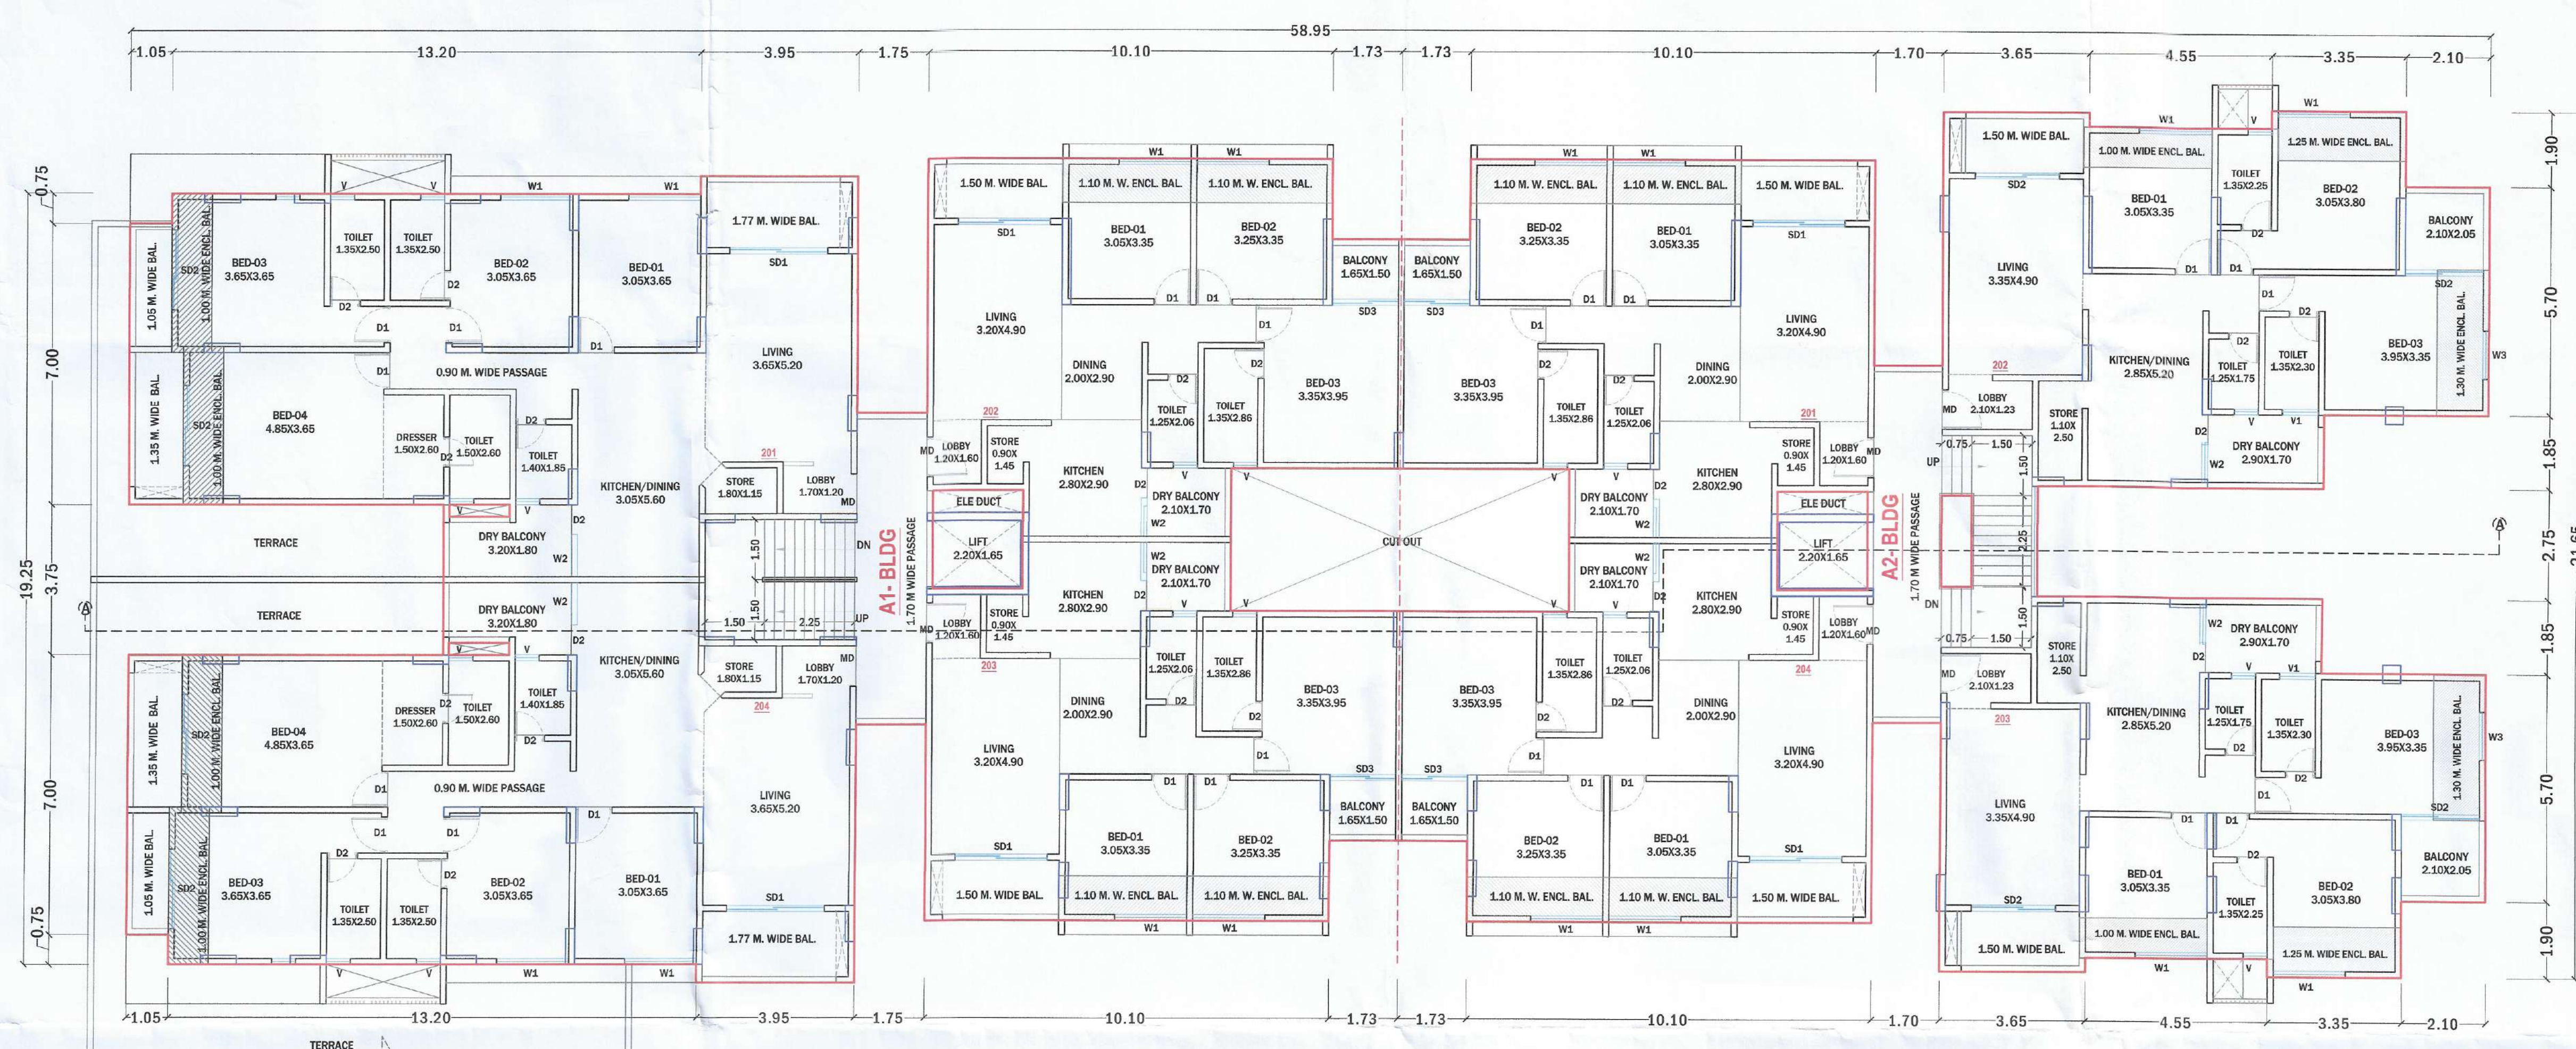


SECOND FLOOR PLAN

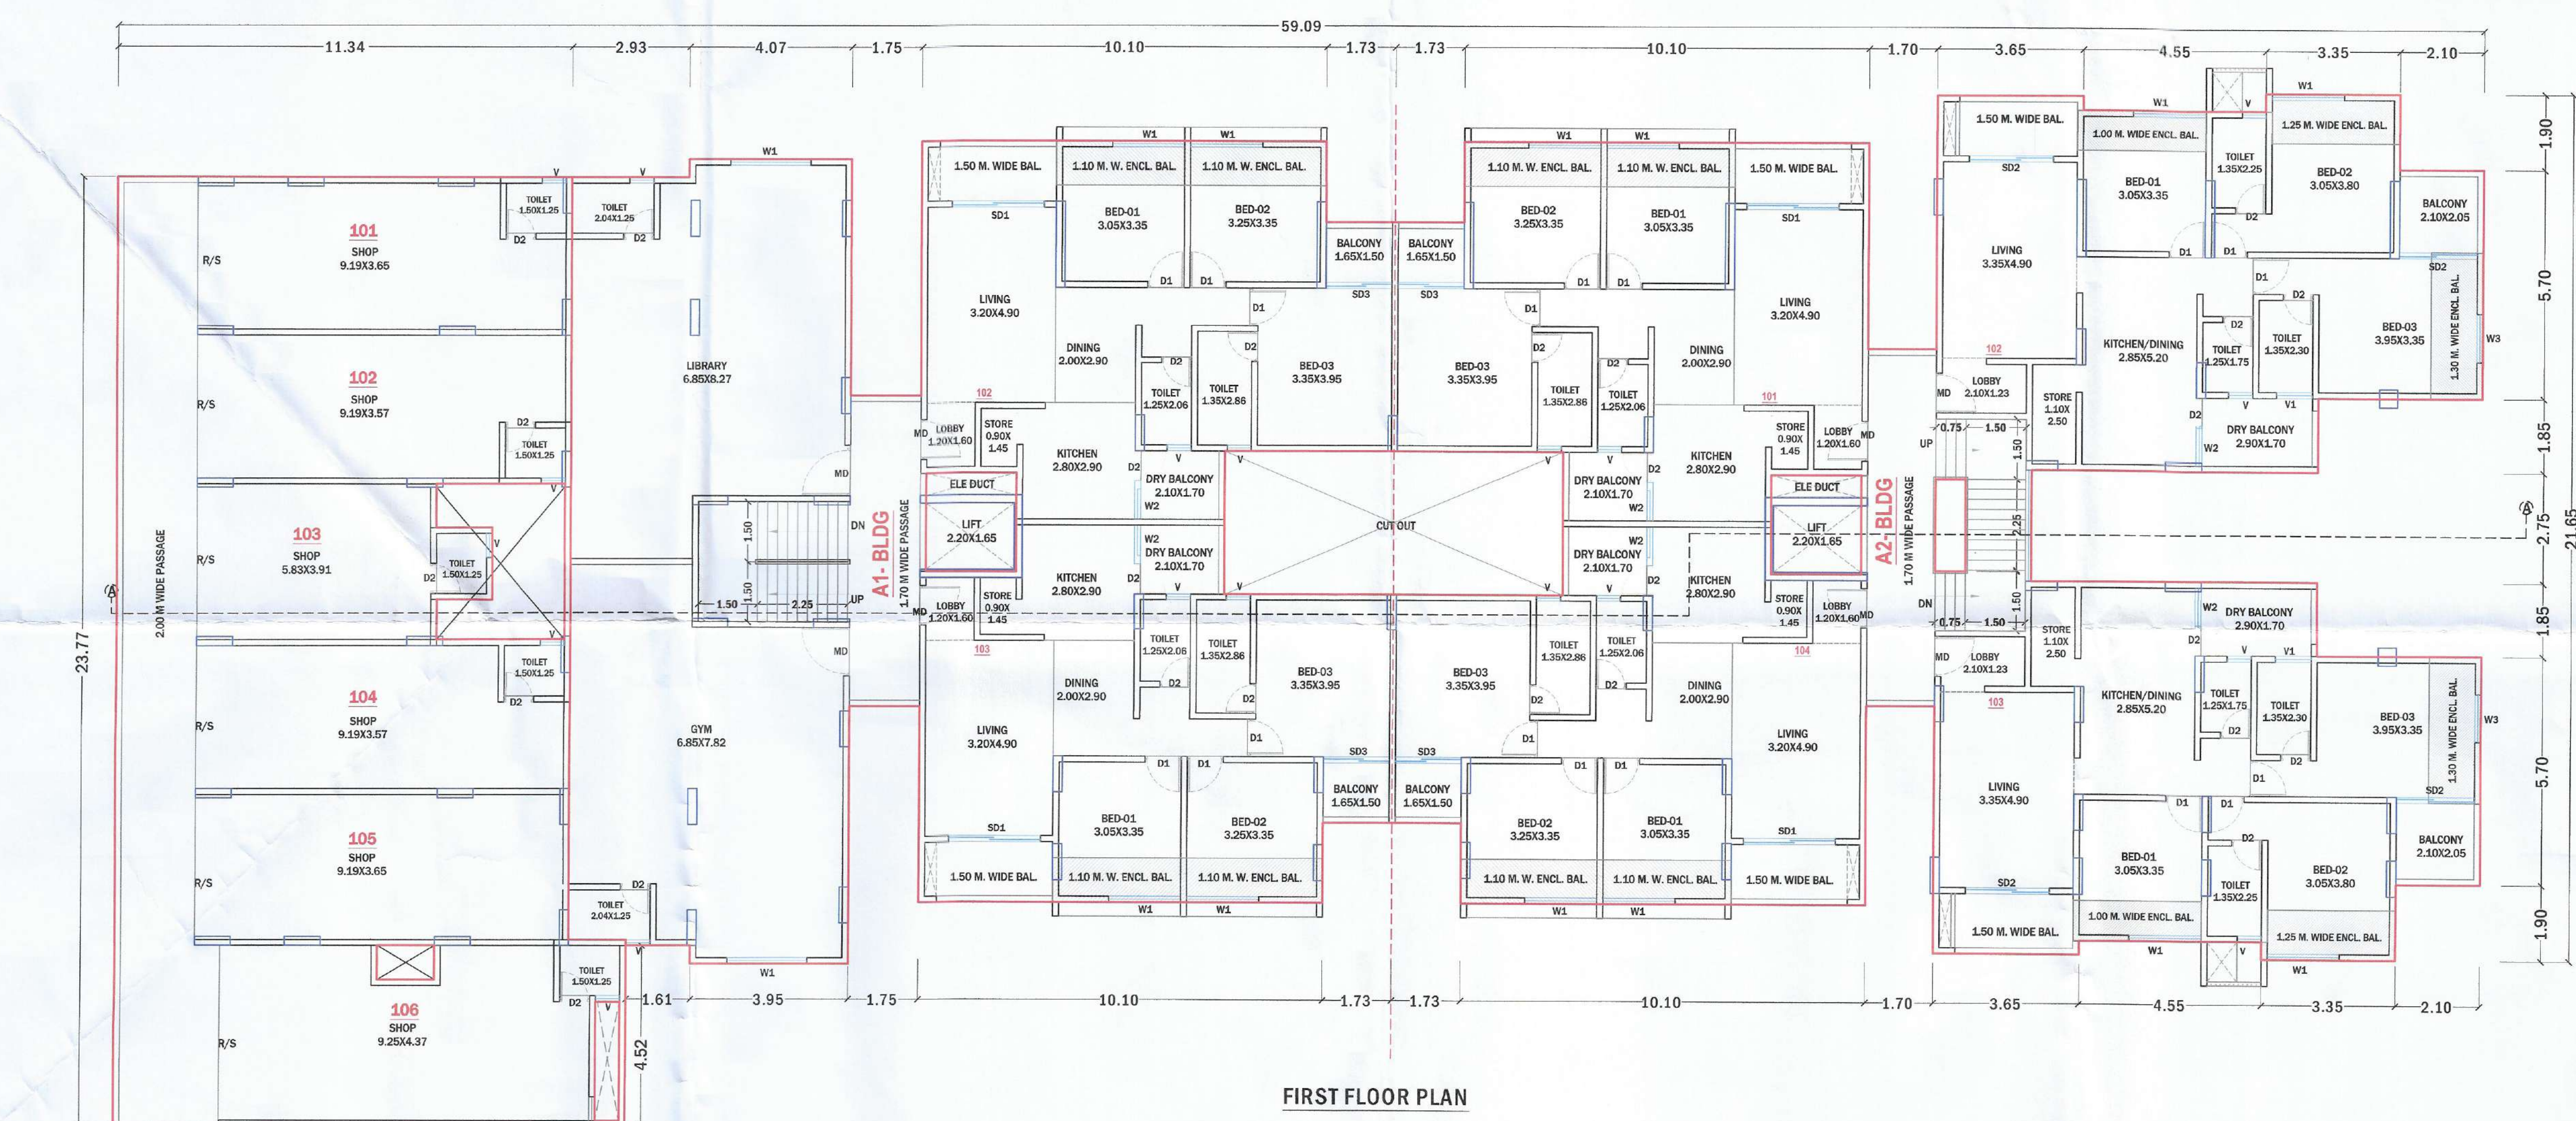

FIRST FLOOR PLAN

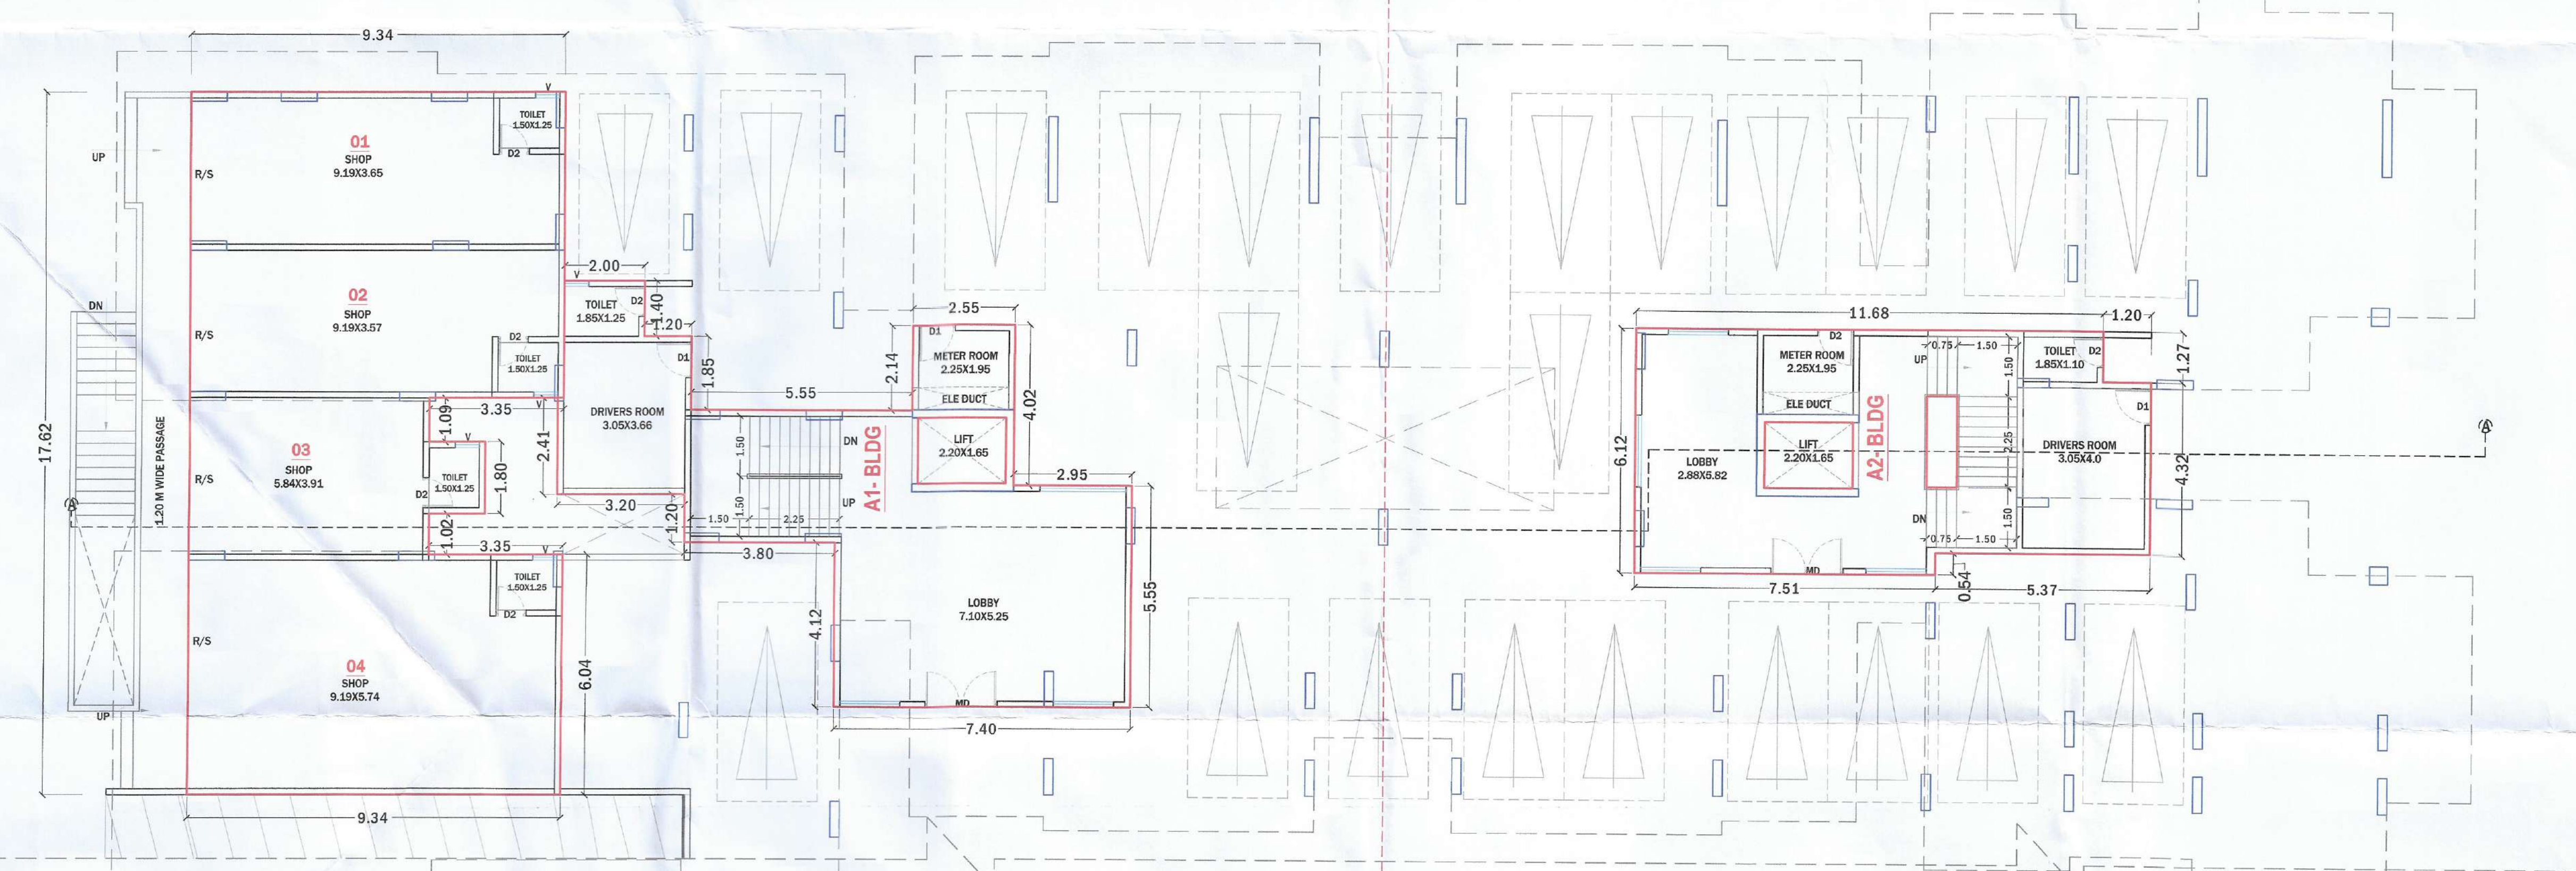

GROUND FLOOR PLAN

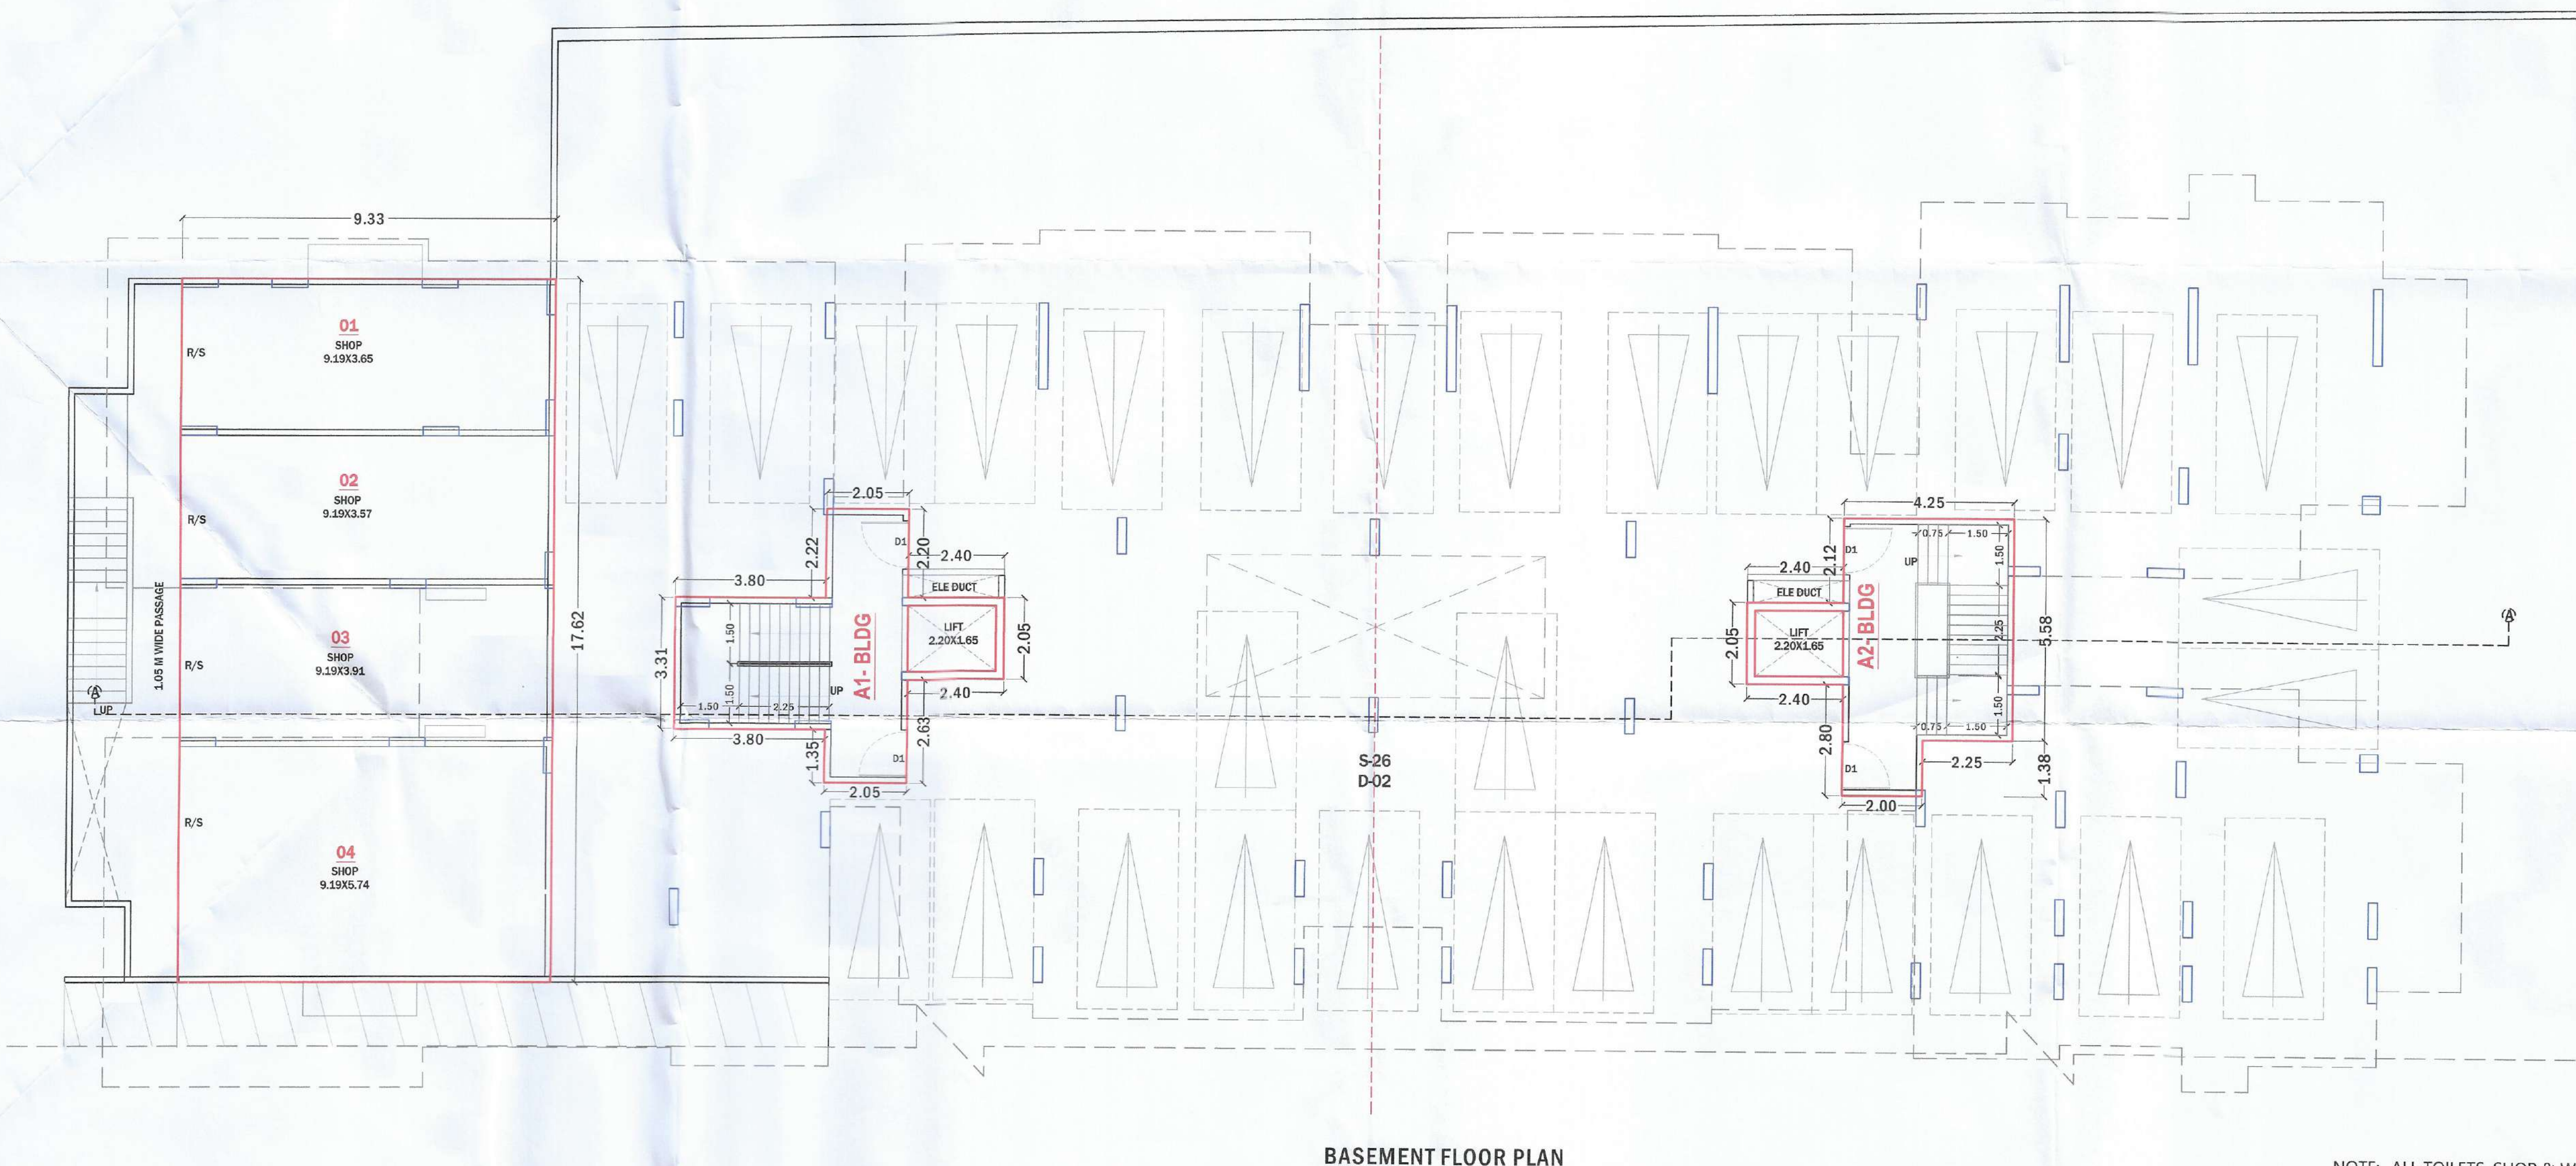

BASEMENT FLOOR PLAN

Proposed Building				
S.NO.	BUILDING	FLOOR	COMMERCIAL PLINE AREA	RESIDENTIAL PLINE AREA
1	A1-BUILDING	GROUND FLOOR	154.35	27.97
2		FIRST FLOOR	154.35	27.97
3	A2-BUILDING	GROUND FLOOR	154.35	27.97
4		FIRST FLOOR	154.35	27.97
5	A1-BUILDING	SECOND FLOOR	0.00	533.31
6		THIRD FLOOR	0.00	533.31
7	A2-BUILDING	SECOND FLOOR	0.00	533.31
8		THIRD FLOOR	0.00	533.31
9	A1-BUILDING	FOURTH FLOOR	0.00	533.31
10		FIFTH FLOOR	0.00	533.31
11	A2-BUILDING	FOURTH FLOOR	0.00	533.31
12		FIFTH FLOOR	0.00	533.31
13	TOTAL		581.80	2044.99

Proposed Building				
S.NO.	BUILDING	FLOOR	COMMERCIAL PLINE AREA	RESIDENTIAL PLINE AREA
1	A1-BUILDING	GROUND FLOOR	0.00	27.97
2		FIRST FLOOR	0.00	27.97
3	A2-BUILDING	GROUND FLOOR	0.00	27.97
4		FIRST FLOOR	0.00	27.97
5	A1-BUILDING	SECOND FLOOR	0.00	447.80
6		THIRD FLOOR	0.00	447.80
7	A2-BUILDING	SECOND FLOOR	0.00	447.80
8		THIRD FLOOR	0.00	447.80
9	A1-BUILDING	FOURTH FLOOR	0.00	447.80
10		FIFTH FLOOR	0.00	447.80
11	A2-BUILDING	FOURTH FLOOR	0.00	447.80
12		FIFTH FLOOR	0.00	447.80
13	TOTAL		0.00	3231.37

SCHEDULE OF OPENINGS :			
DOORS		WINDOWS	
MD	1.00 X 2.32	W1	1.80 X 1.72
D1	0.90 X 2.32	W2	0.95 X 1.12
D2	0.75 X 2.32	W3	1.20 X 1.72
SD1	2.30 X 2.32	V	0.60 X 0.90
SD2	2.10 X 2.32	V1	0.90 X 0.90
SD3	1.65 X 2.32		

LEGEND:
PLOT BOUNDARY SHOWN AS
PROPOSED P LINE SHOWN AS
DRAINAGE LINE SHOWN AS
WATER LINE SHOWN AS

PROPOSED PLAN OF COMMERCIAL & RESIDENTIAL BUILDING ON C.T. NO. 11497/149-150-151, BHOKARDAN ROAD, JALNA, FOR,

- 1.MR. SHIVRATAN SHIRGAONKAR MUNDADA.
- 2.MR. SANJAY KACHHARAL RATHI.
- 3.MR. SHARAD PRAHLADJI BAGDIYA & OTHER'S

TITLE
SUBMISSION PLAN
A1-A2 BUILDING

SYNERGY GROUP
SAMIL ARCHITECTS
WISHA GAH C. RANA NAGAR
OPP. ATITHI HOTEL, JALNA ROAD CHINATAPATI
SAMBAHAI NAGAR - PIN 431005 PH-0240 2451616
E-MAIL - info@samilarchitects.com

DEALT BY - DATTA G. JOB NO. - JA - 2308

CHECKED BY - MMW SCALE 1:100

DATE - 20 FEB. 2024

OWNER'S SIGNATURE

ARCHITECTS:-

AR.SAMEER N. AUSEKAR
REGD. NO. -
CA - 95/19301

ER.MILIND M. WADEKAR
REGD. NO. -
MCB/R/2019/APL/02860

NOTE:- ALL TOILETS, SHOP & W.C. MECH. VENT. IS PROVIDED