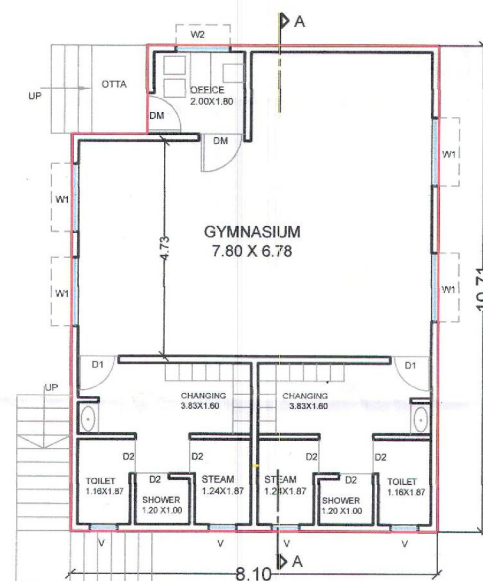


SCALE 1:100


SCALE 1:100

NAME	LENGTH	HEIGHT	NOS.
V	5.06	0.60	1
W	11.93	1.20	1
W	14.73	1.20	1

Polygon	LENGTH	WIDTH	Area
A-Block	8.10	10.71	86.75
D-01	1.65	1.95	3.21
Total -->	-->	-->	83.54

[illegible]

Ground Floor Plan
(Club House)

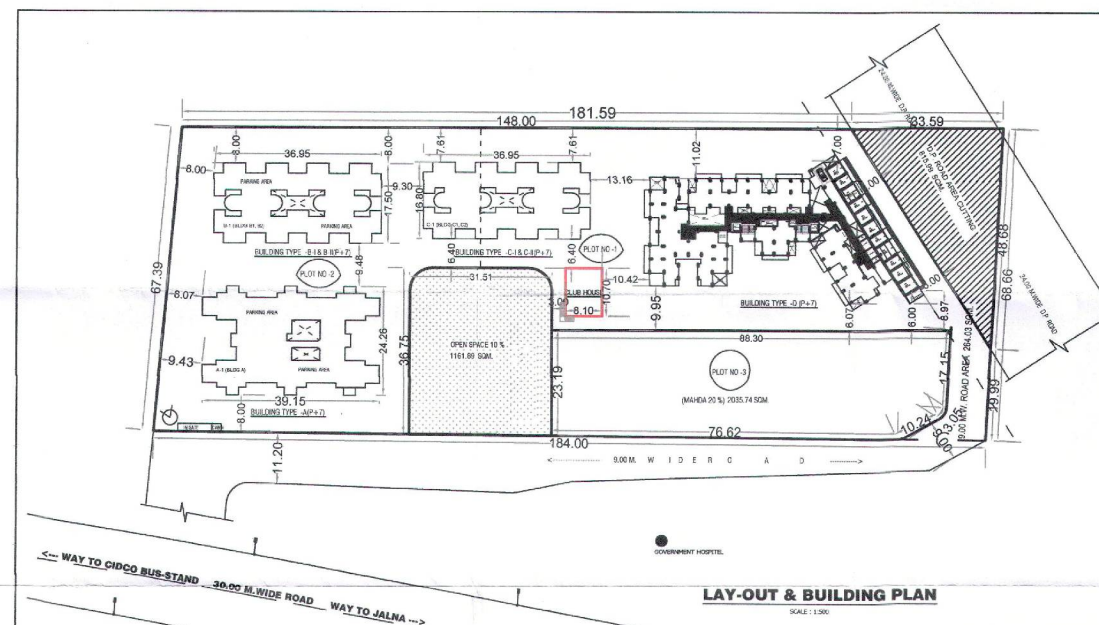

LAY-OUT & BUILDING PLAN

SHEET NO :- 7/7
CLUB HOUSE

this office Building permit No. 265/2012-2
Date: 16/06/2012

Q.C. Signed by A.B.T.P.


न बाधकानां परवानगीनुसार बाधकांम सुसु
कल्यांतर कल्याण्यत (Pinth Level) धै
बाधकाम पूर्ण साहाय्यार अमरेशारद, याधै
विपवासायैक अभिषांन/ सुपुत्रकनार, याधै
सर्कत ज्योत्याधै पूर्णत्वाधै ॥ अणपत्र धै
कर्मबाधकानां ॥ नत करुण धैकन नंदतर
पूर्वार्ध बाधै ॥ म सुसु कराधै अन्यथा आपण
त्या धै केत बाधकानां ॥ जाधिकृत समनु
कार्यबाधै कल्यात यैर्ल काशी नैत धै

भारत बांधकाम साहित्य,
व माती म.न.पा.च्या
रस्त्यावर ठेवू नये

PLOT BOUNDARY SHOWN IN	= BLACK
PROPO. CONST.SHOWN IN	= RED
WATER LINE SHOWN IN	= B.DOT
DRAINAGE LINE SHOWN IN	= R.DOT

REVISED PROPOSED CLUB HOUSE PLAN ON
PLOT NO.1&2 GUT NO.736
AT VILLAGE:- CHIKALTHANA
TQ.& DIST. AURANGABAD.

FOR 1) MRS.SANGITA PARMANAD SHEJULE AND OTHER
THE DEVELOPER & G.P.A HOLDERS
M/S.PRIDE VENTURES (I)PVT.LTD.
Through its Partner
Ar.NITIN V BAGADIA

 

SCALE	1:100 1:200 1:500
DATE	:- 07/03/2017
D.BY	:- ADITYA VIDHATE
ARCHITECT:-	
REG NO CA/2000/26895	

Ar. NITIN BAGADIA **Ar. A. BABUADIA**
NITIN BAGADIA & ASSOCIATES.
 Registered Architects, Valuers & Interior Designers
 101,102,103,Sai trade Center, Station Aurangabad.
 Aurangabad.
 Tel: (0240)2345016
 E-mail: abdpriecgroup@yahoo.com