




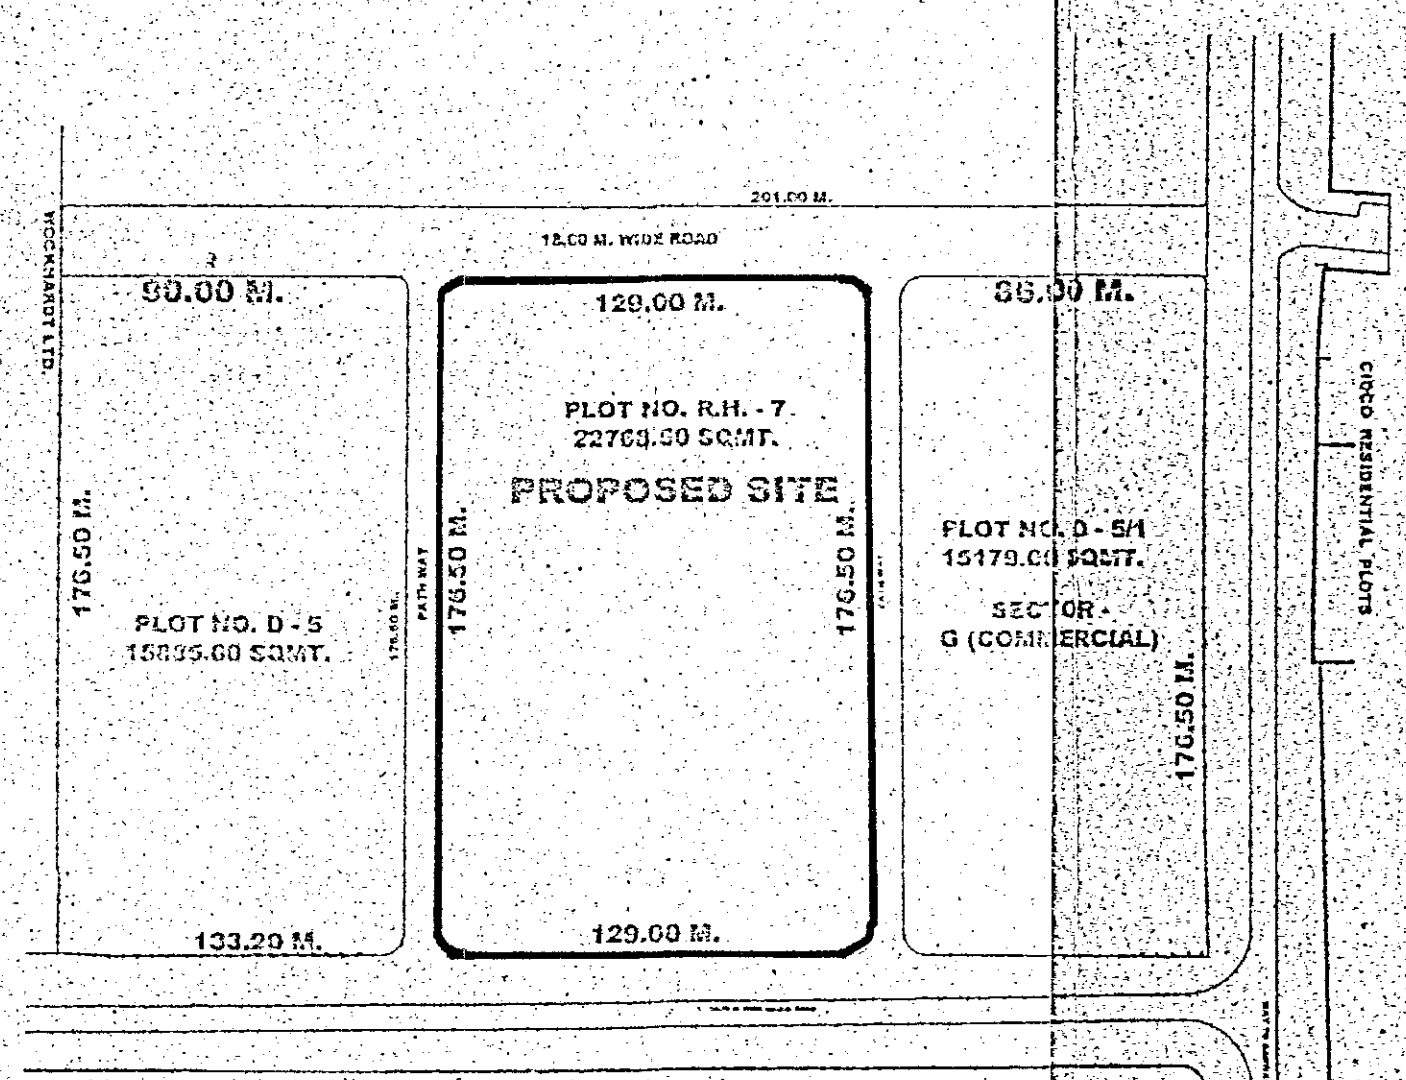


LOCATION PLAN
(SCALE 1:2000)

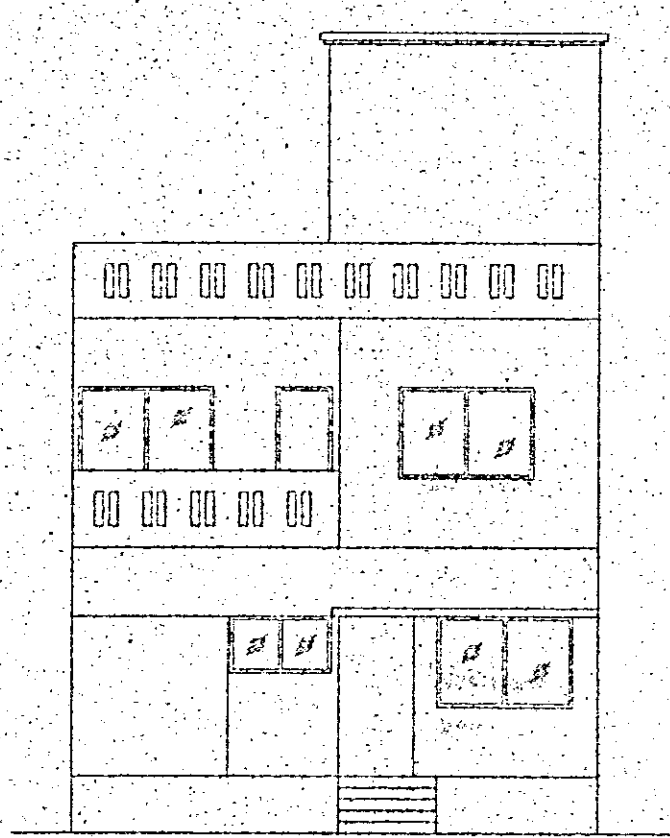


ELEVATION

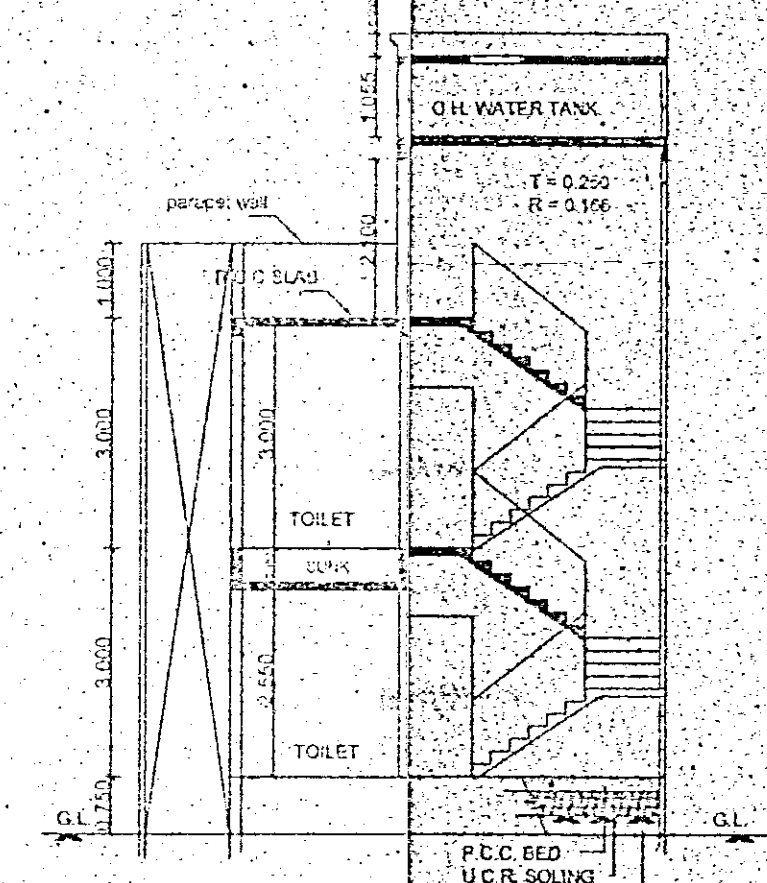

SECTION A-A

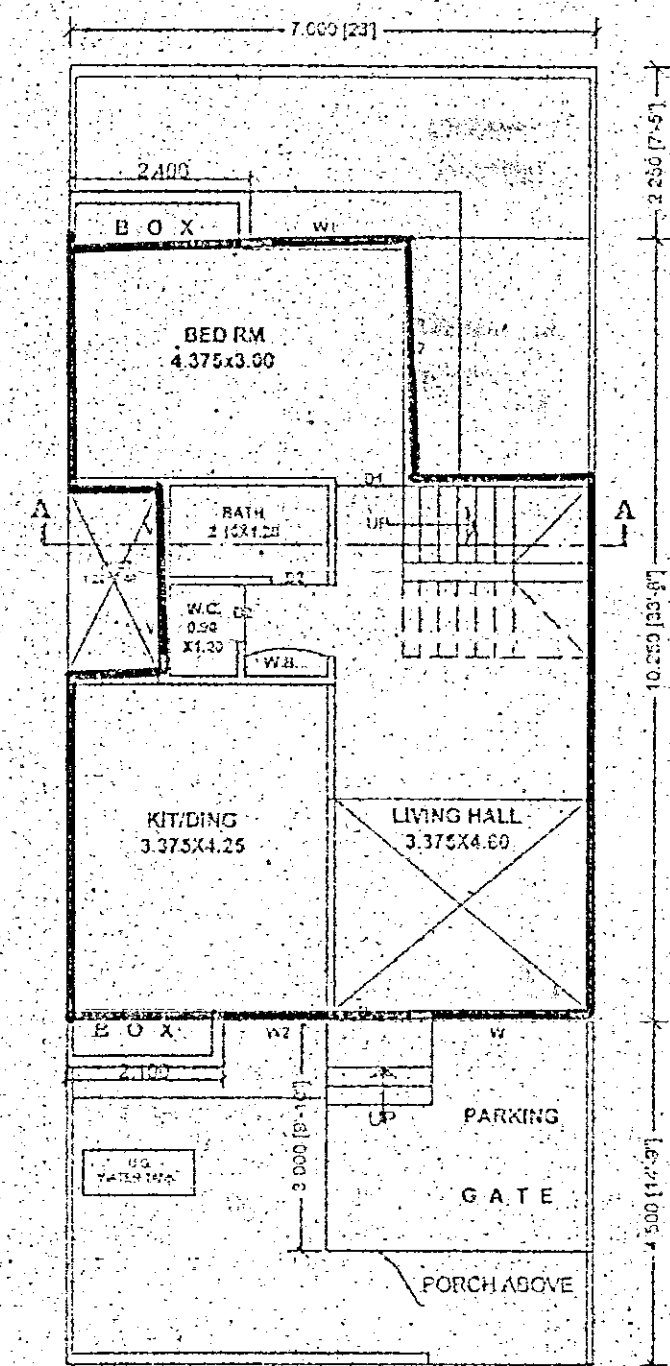











GROUND FLOOR PLAN
(SCALE 1:100)

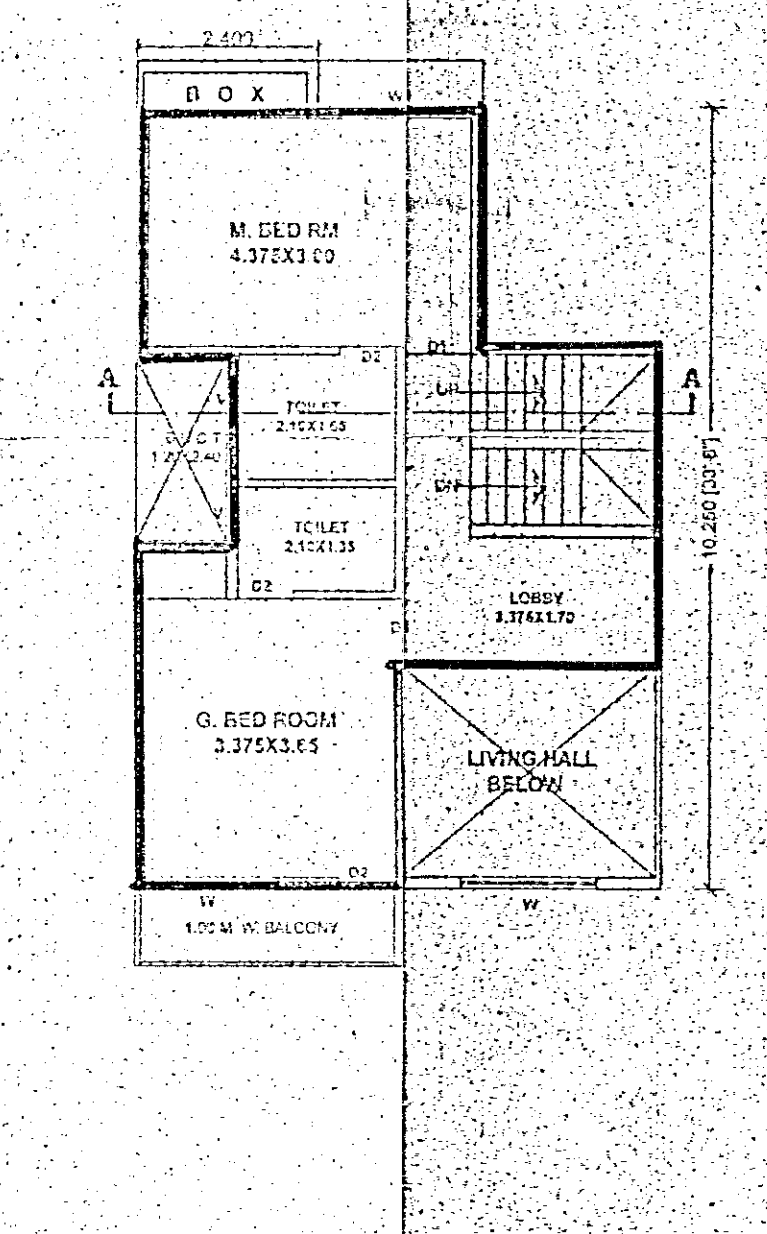

FIRST FLOOR PLAN
(SCALE 1:100)

BALCONY AREA STATEMENT

FLOOR	PERMISSIBLE BALCONY AREA	PROPOSED BALCONY AREA
FIRST F.	8.510	7.10 SQM

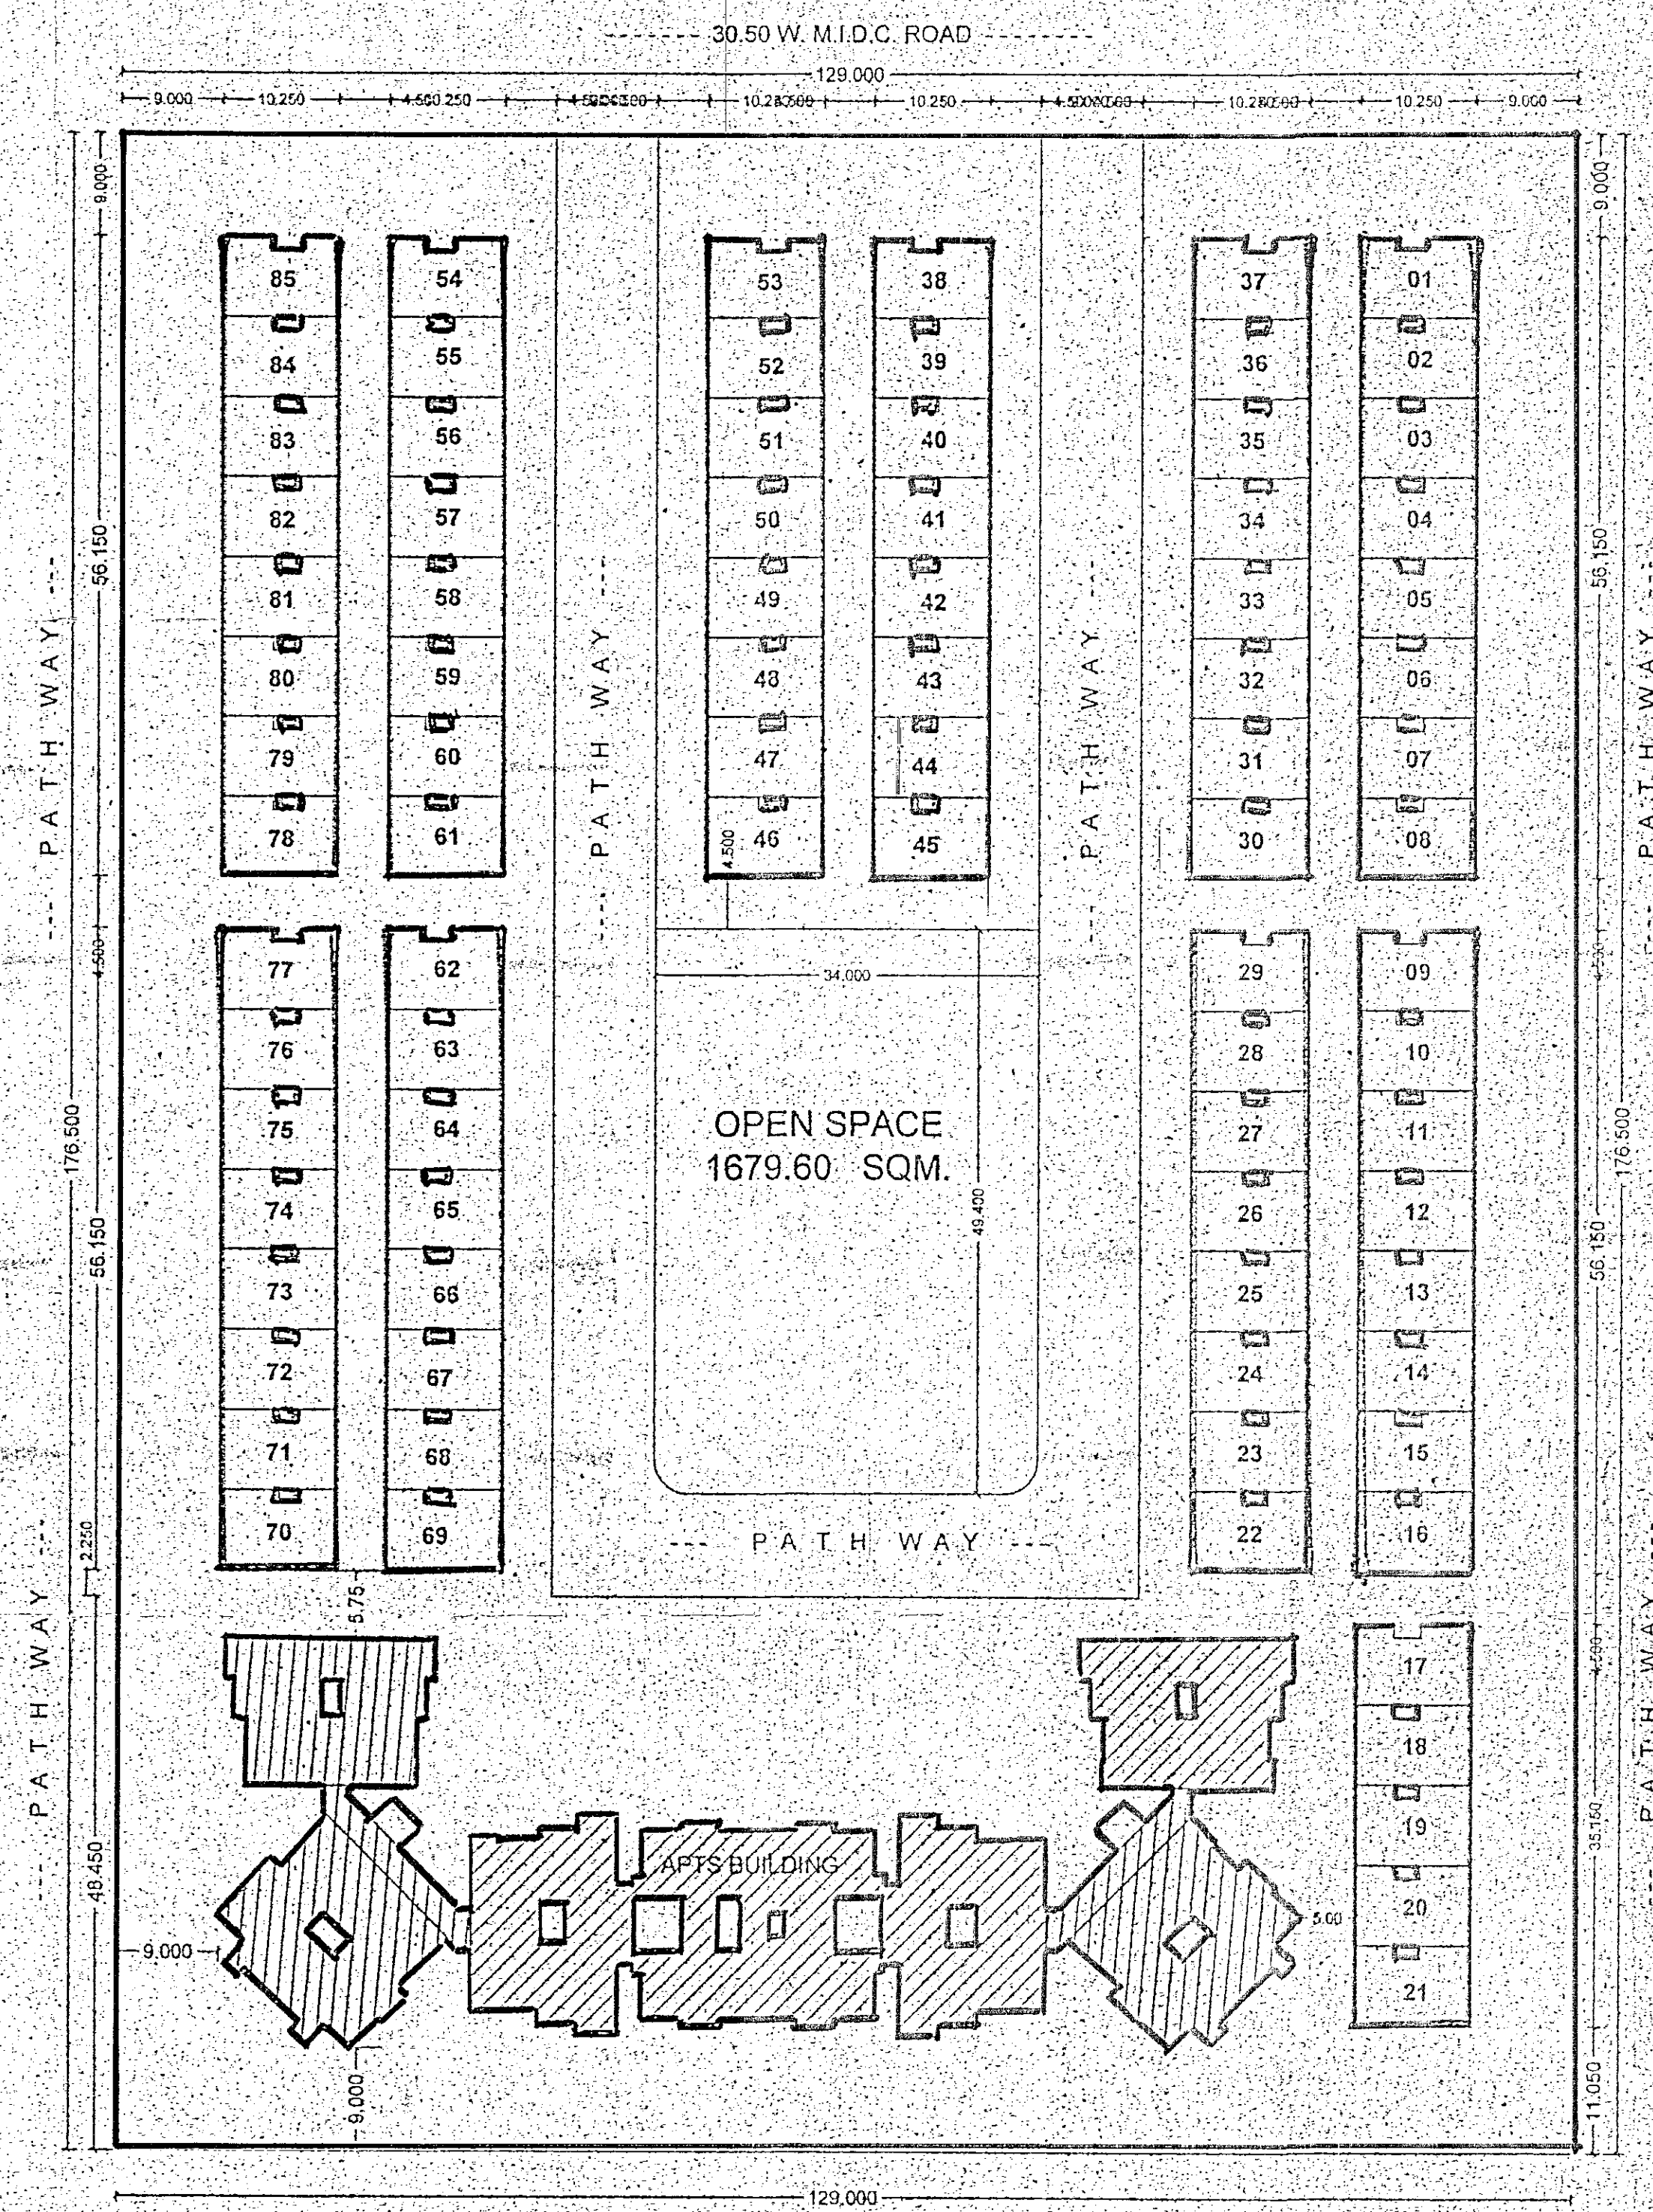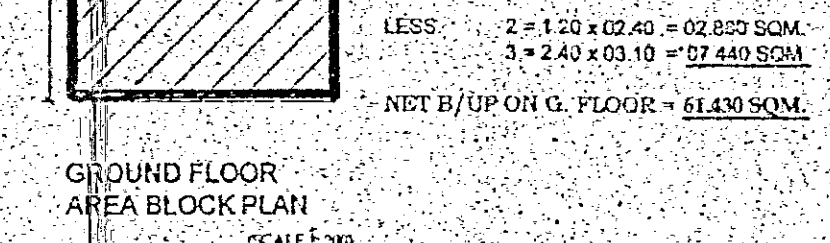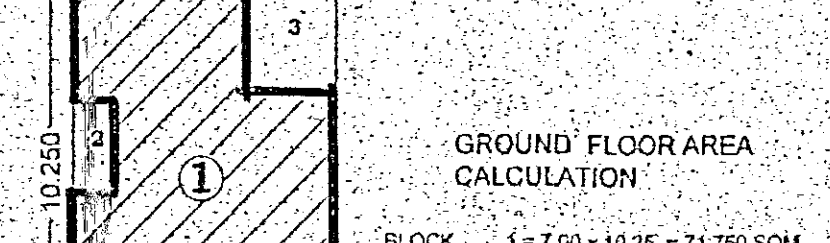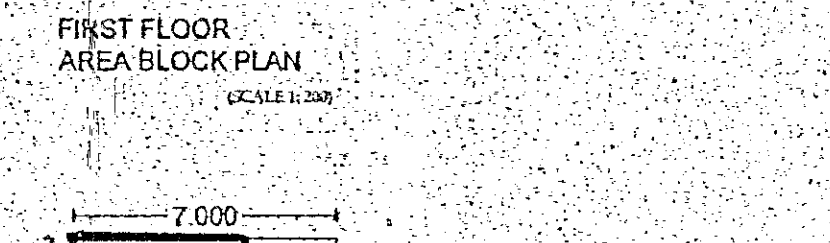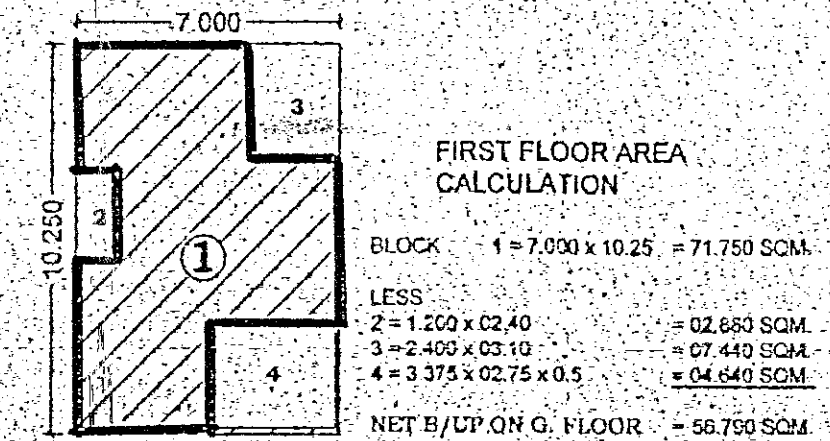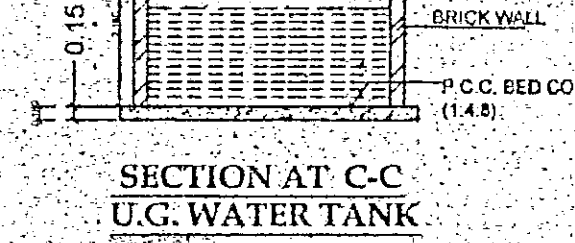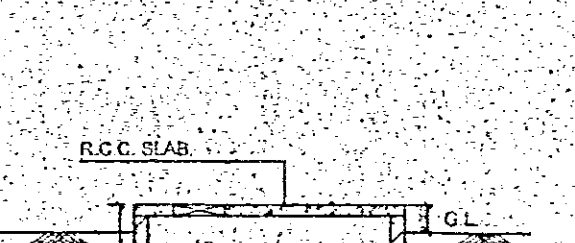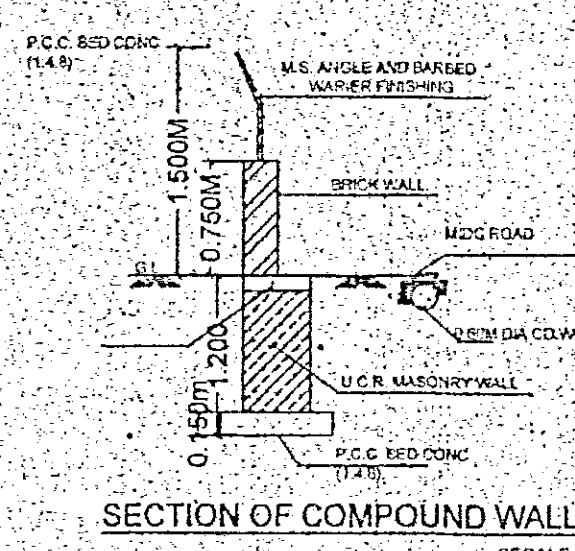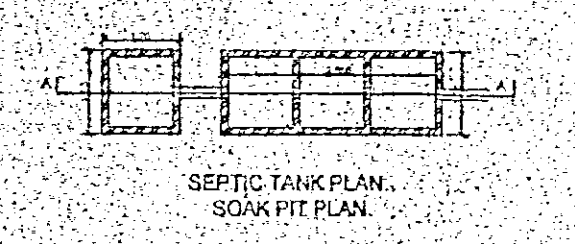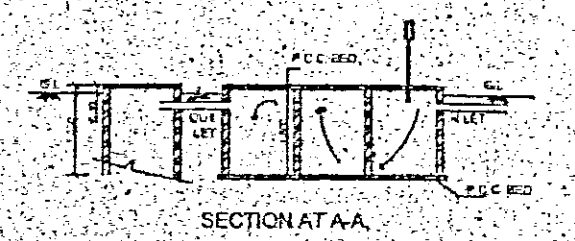

LAYOUT PLAN
(SCALE 1:500)

SUBMISSION DWG.

OFFICE USE ONLY

Approved Subject to Conditions
Laid down in this office circular
No. 1459 of 2007
Dated 30/05/07
Executive Engineer
M.D.C. Civil Division
AURANGABAD

AREA STATEMENT

TOTAL AREA OF RESI. PLOT	129.00 X 176.50 = 22768.50 SQM.
OPEN SPACE	= 1679.60 SQM.
PROPOSED B.U.P. AREA ON ONE ROW HOUSE	= 00061.430 SQM.
GROUND FLOOR B.U.P.	= 00035.790 SQM.
FIRST FLOOR B.U.P.	= 00025.640 SQM.
TOTAL B.U.P. AREA	= 00061.430 SQM.
TOTAL ROW HOUSE B.U.P. AREA	= 00061.430 SQM.
PROPOSED B.U.P. AREA OF APTS BUILDG	12143.143 SQM.
1734.743	= 12143.143 SQM.
F.S.I. ALLOWED (1.00)	12143.143
F.S.I. CONSUMED	= 0.97

LEGENDS

PLOT BOUNDARY SHOWN IN	---
PROPOSED B.U.P. SHOWN IN	---
WATER LINE SHOWN IN	---
DRAINAGE LINE SHOWN IN	---
FUTURE CONSTRUCTION	---

SCHEDULE OF OPENING

F.D. - 1.800x2.100	TEAK WOOD FRAME
D1 - 1.000x2.100	TEAK WOOD FRAME
D2 - 0.500x2.100	TEAK WOOD FRAME
W - 1.800x1.200	ALU. WINDOWS
W1 - 1.500x1.200	ALU. WINDOWS
VZ - 1.350x0.750	ALU. WINDOWS
V - 0.600x0.600	M/S GLAZED VENTILATOR

PROPOSED RESIDENTIAL HOUSING
SCHEME "GOLDEN DREAM'S" ON
PLOT NO- RH-7; CHIKALTHANA, M.I.D.C.
AIR PORT ROAD, AURANGABAD

FOR - HARE RAMA HARE KRISHNA
CO. OP. HOUSING SOCIETY LTD.
AURANGABAD

SIGNATURE OF OWNER
HARE RAMA HARE KRISHNA
CO-OPERATIVE HOUSING SOCIETY LTD
Chairman

Drawn by - ANAND NIRMAL
Scale - 1:100; 1:200; 1:500
Checked by - M.K.

Architect
MANOJ K. KALA
REGISTERED
REG. NO. - 0000000000

MANOJ KALA AND ASSO.
204, TAPADIA GARDEN, SAMARTHNAGAR,
AURANGABAD. OFFICE PH. 0240-2342280
MOBILE NO - 9423151781