

OFFICE USE ONLY SHEET NO. - 1 / 4

Work done plan has been accepted for occupancy
Letter No. 100/2018
13/06/2018
DY. ENGINEER
Municipal Corporation
AURANGABAD.
O.C. Signed by A.D.T.P.

AREA STATEMENT

AREA OF PLOT = 2995.00 Sq.m.
PART WORK DONE TAKEN
R. HOUSE - 2 TO 6 B/UP AREA = 450.90 SQ.M.
R. HOUSE - 7 TO 13 B/UP AREA = 636.24 SQ.M.
= 1087.14 SQ.M.
FINAL WORK DONE
R. HOUSE - 14 TO 20 B/UP AREA = 640.92 SQ.M.
R. HOUSE - 21 TO 27 B/UP AREA = 641.27 SQ.M.
E - TYPE BUILDING B/UP AREA = 449.34 SQ.M.
TOTAL WORK DONE B/UP AREA = 2818.67 SQ.M.
F.S.I. CONSUMED = 0.94

LEGENDS

PLOT BOUNDARY
W. DONE CONSTRUCTION
WATER SUPPLY LINE
DRAINAGE SUPPLY LINE

PROJECT :-

WORK DONE PLAN ON PLOT NO. 6,7,8 IN
GUT NO. 26/2 & 26/3 AT :- VILLAGE
HIMAYAT NAGAR, JATWADA ROAD,
AURANGABAD,


FOR - SAKSHI BUILDERS
THROUGH PARTNER SAMBHAJI R. ATKARE

DRG NO.
DATE 01/03/2018
DRN BY: VISHWAS
SCALE 1:100


AR. AVINASH PAWAR
B. Arch. AIAA, RV.

ARCHITECTS &
INTERIOR DESIGNERS


113, 1st FLOOR CHELAN TRADE CENTRE OPP.
S.F.S. JALNA ROAD, AURANGABAD - 431001
PH : (0240) - 2342349

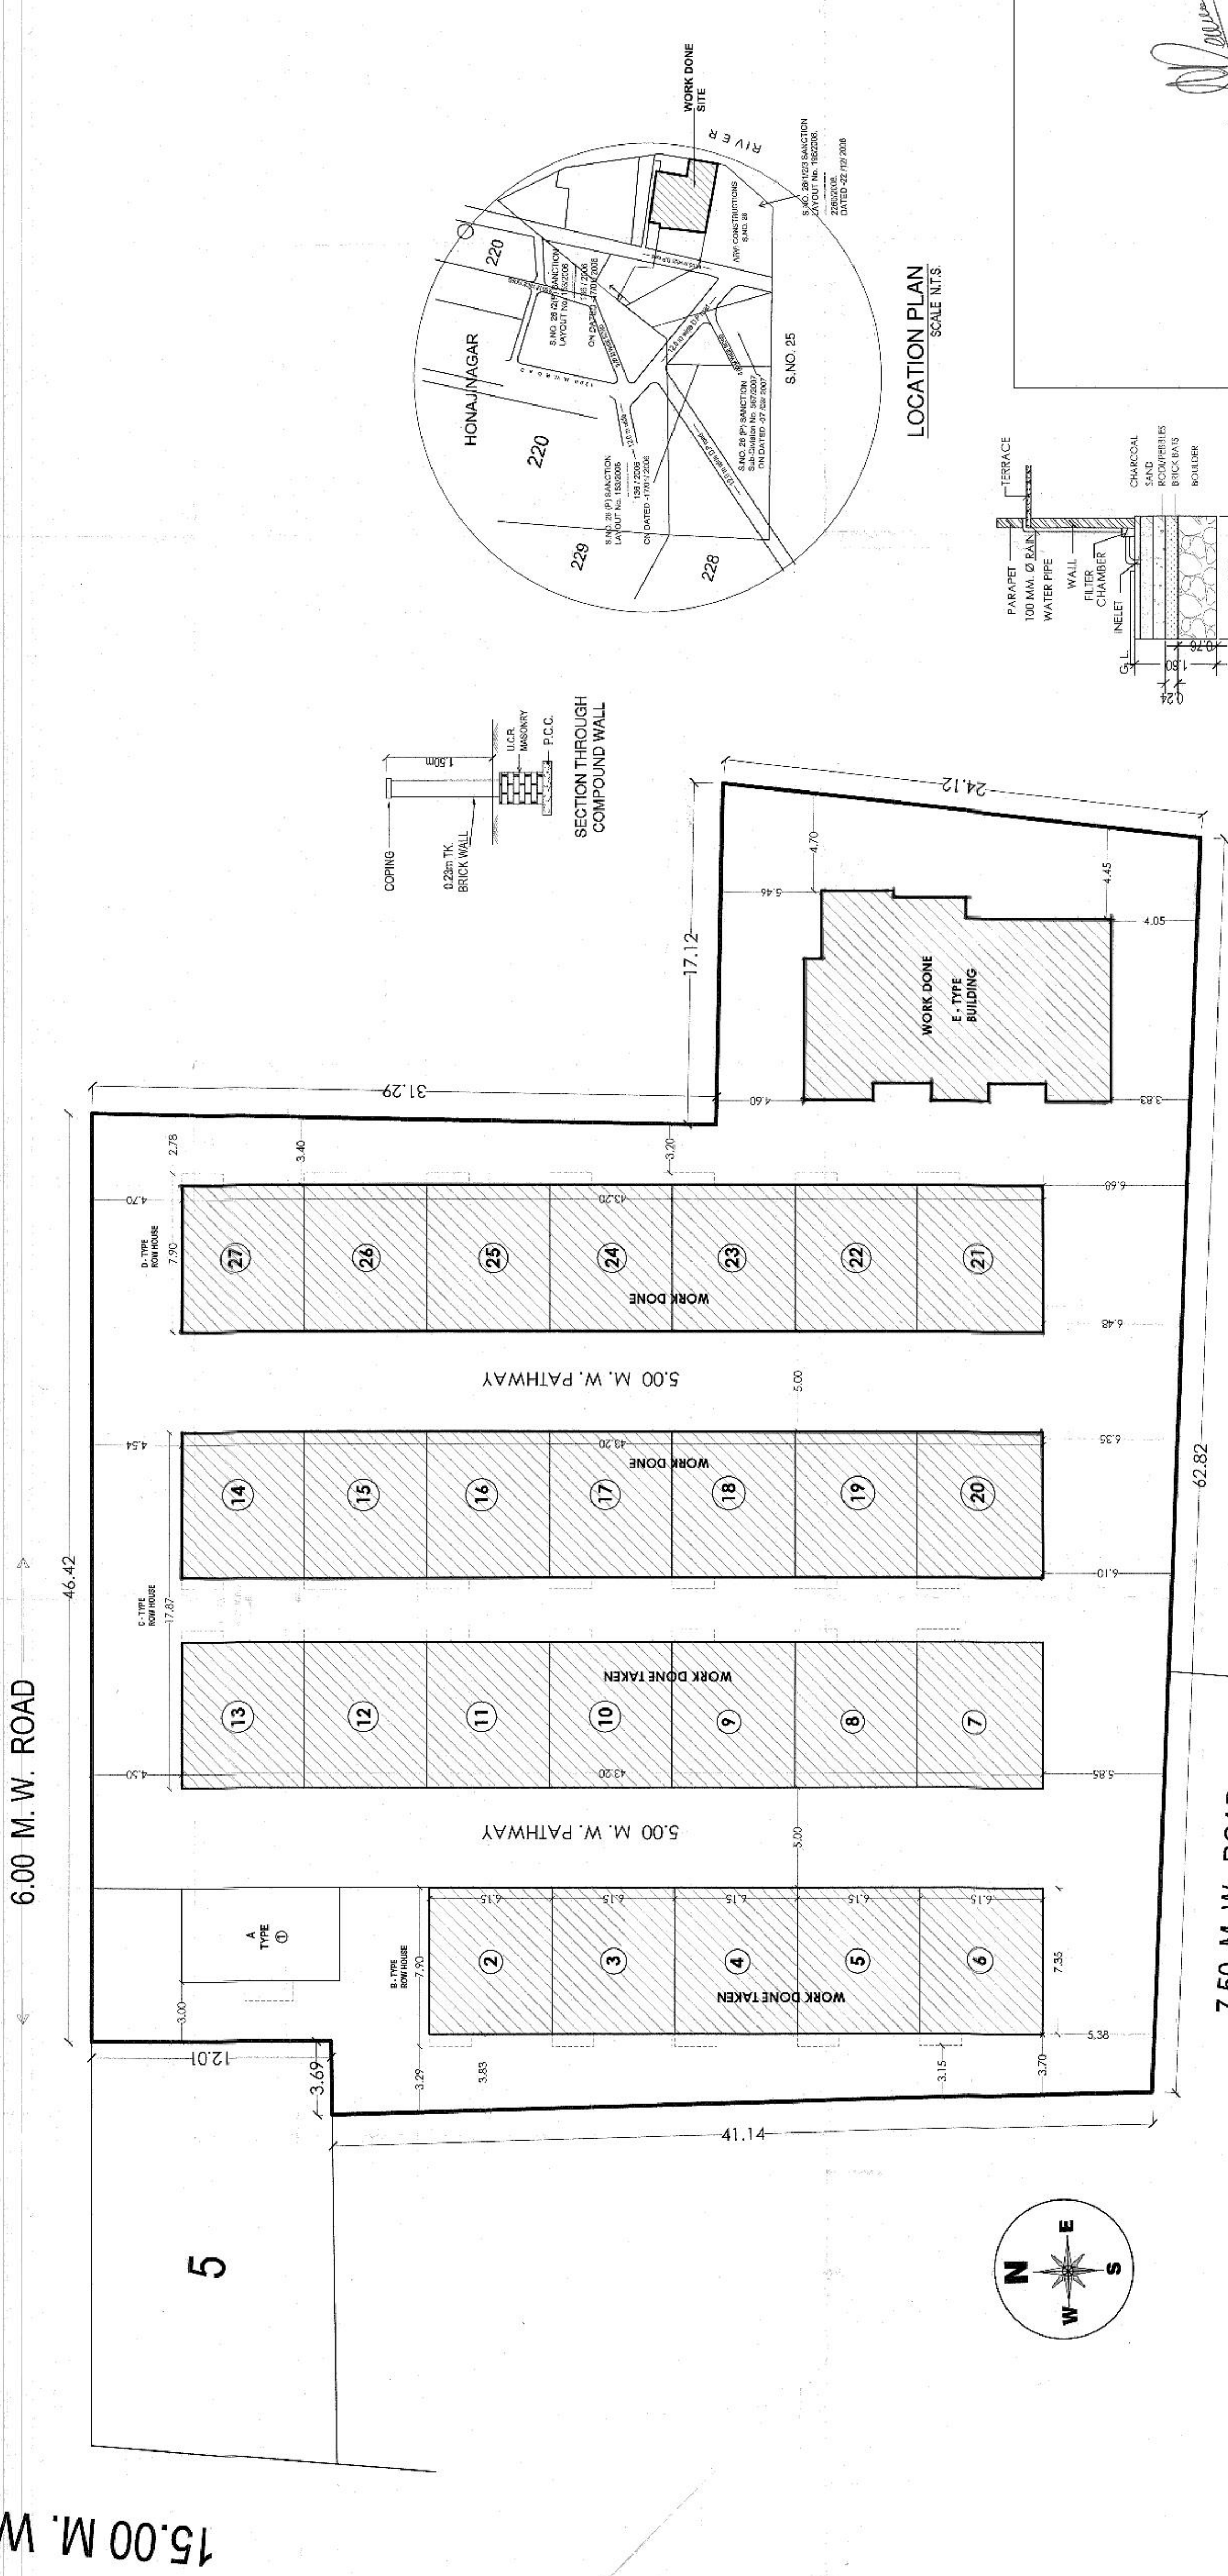


SITE PLAN
SCALE 1:200

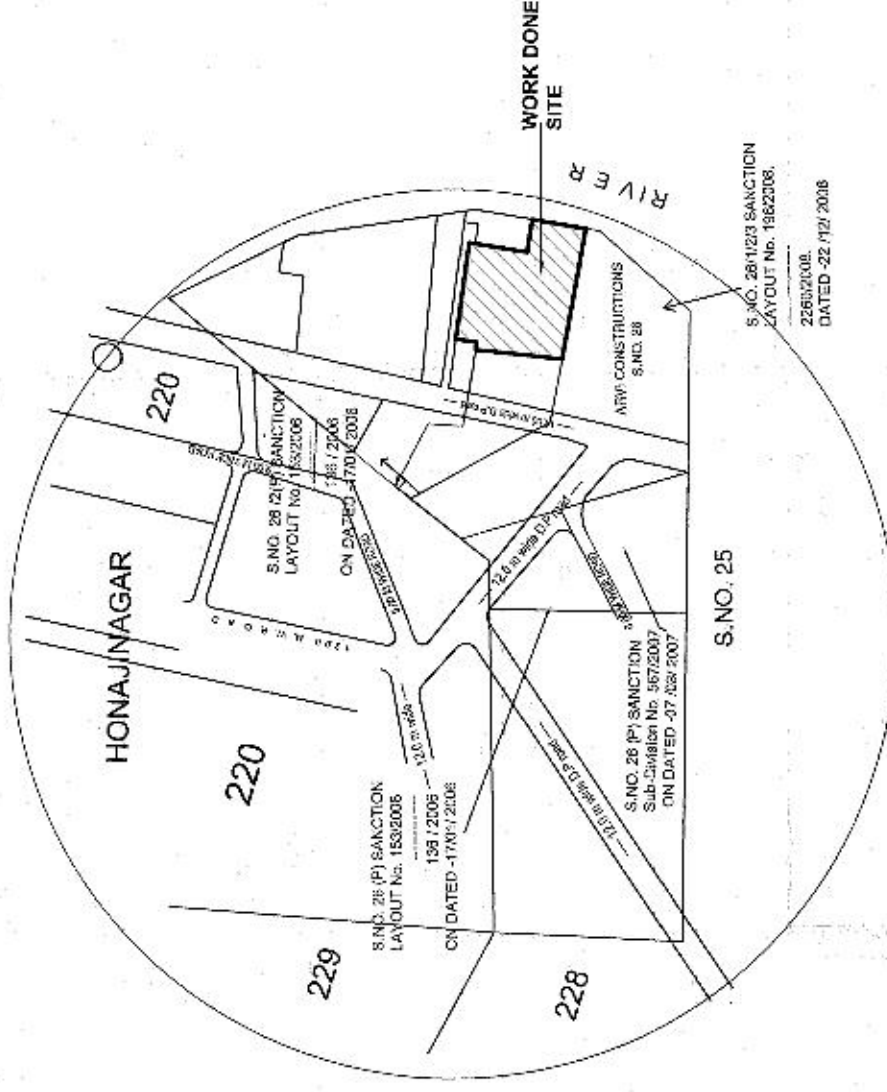

LOCATION PLAN
SCALE 1:100

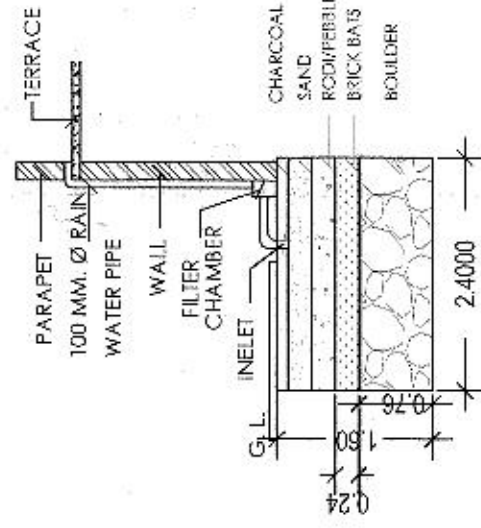

SECTION OF RAIN
HARVESTING SOAKPIT

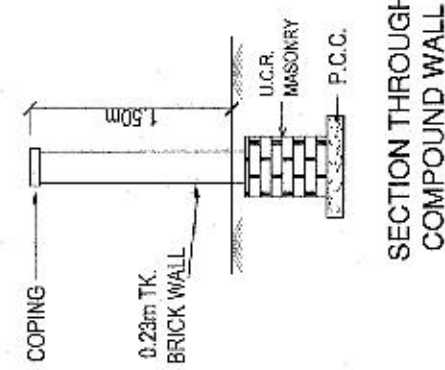

SECTION THROUGH
COMPOUND WALL

AVINASH B. PAWAR
Architect & Interior Designer
(Reg. No. CAI 58725888)
ARCHITECT'S SIGN.