



OFFICE USE ONLY

C- TYPE ROW HOUSE
14 TO 20

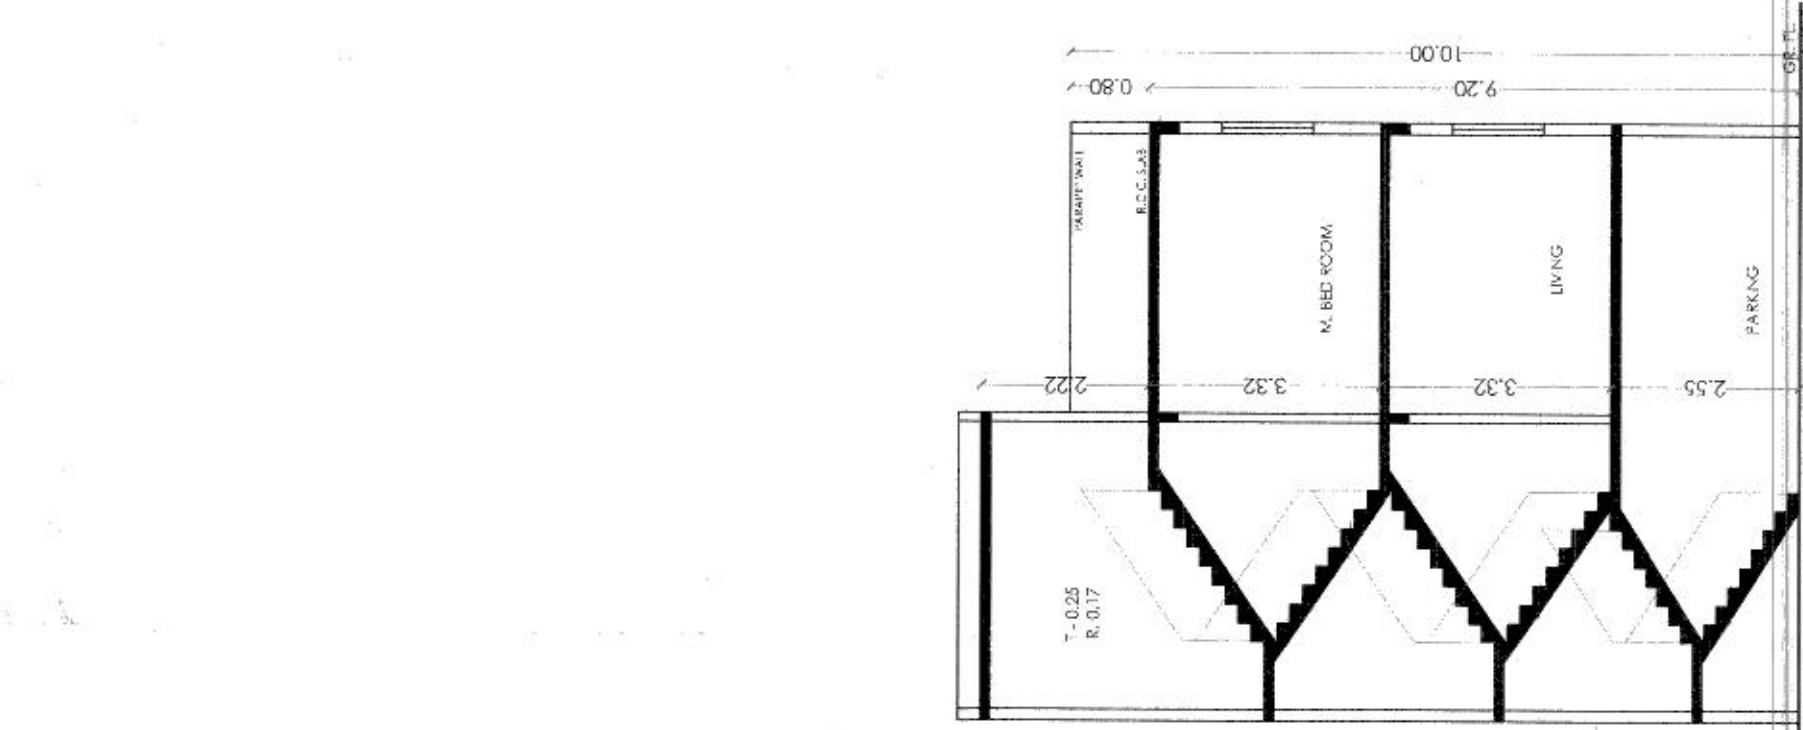


STILT FIRST FLOOR BLOCK PLAN
SCALE 1:200

AREA CALCULATION STILT FIRST FL.
43.28 X 7.95 = 344.07
DEDUCTION
A) 3.85 X 0.60 X 6 = 13.86
B) 4.12 X 0.60 = 2.47
C) 2.12 X 2.50 X 7 = 37.10
= 53.43
344.07 - 53.43 = 290.64
STILT FIRST FL. B/UP AREA = 290.64 SQ.M.

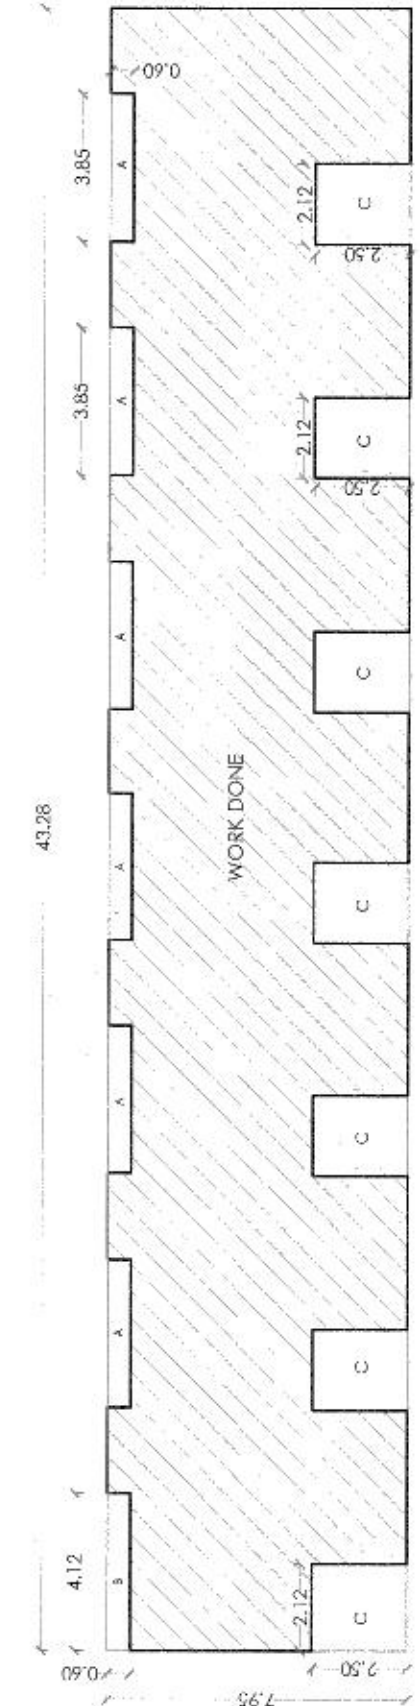


STILT FIRST FLOOR BLOCK PLAN
SCALE 1:200

AREA CALCULATION STILT FIRST FL.
43.28 X 7.95 = 344.07
DEDUCTION
A) 3.85 X 0.60 X 6 = 13.86
B) 4.12 X 0.60 = 2.47
= 16.33
344.07 - 16.33 = 327.74
STILT FL. B/UP AREA = 327.74 SQ.M.

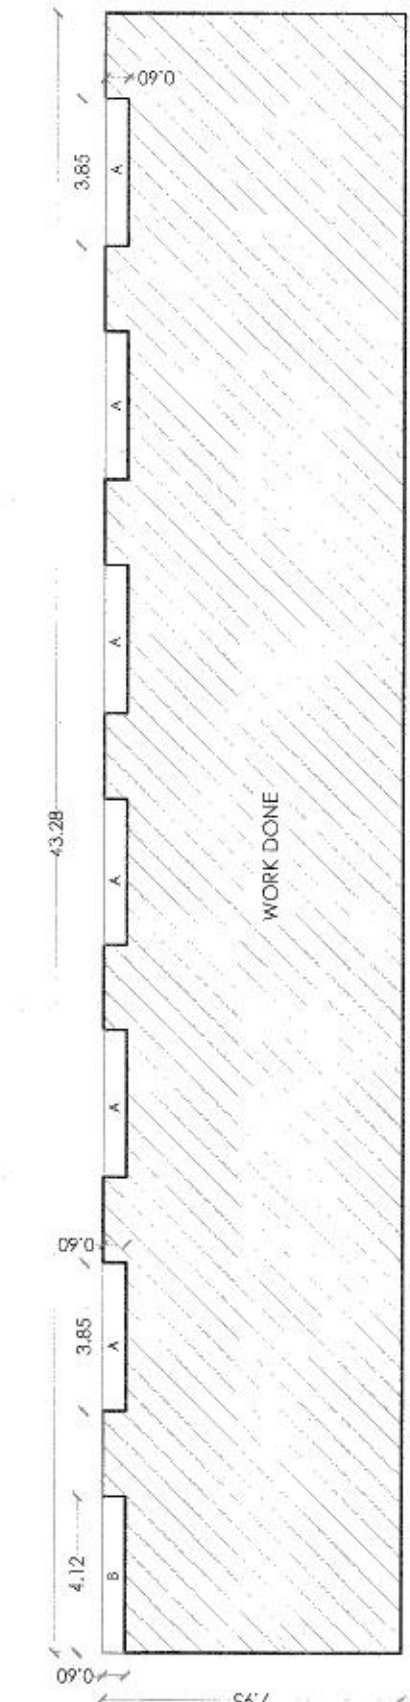


SECTION - AA

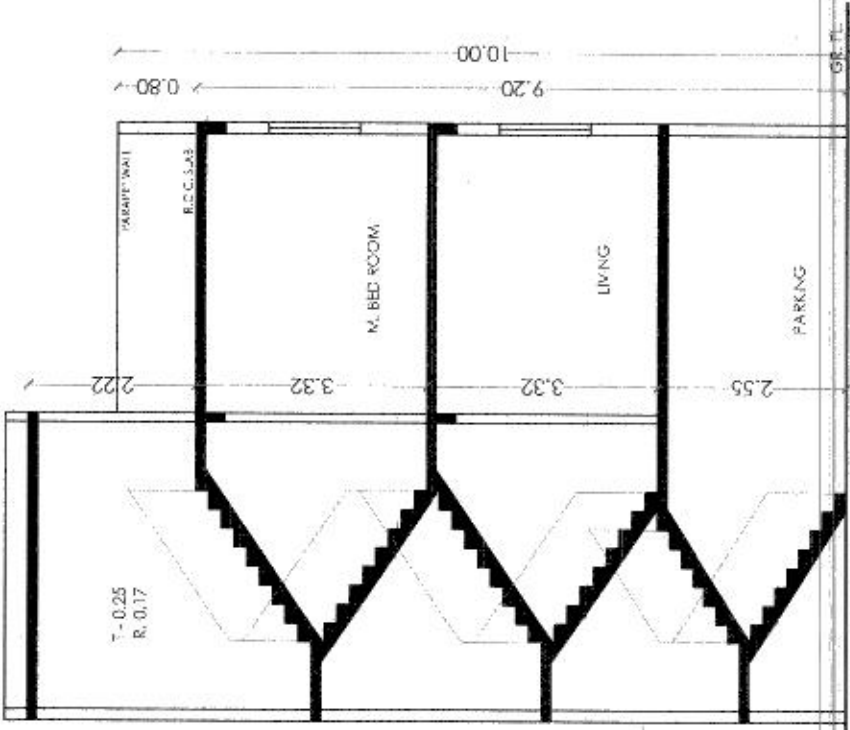


AREA CALCULATION PARKING FL.
2.10 X 3.07 / 2 = 3.22
3.22 X 7 = 22.54
PARKING FL. B/UP AREA = 22.54 SQ.M.


ELEVATION

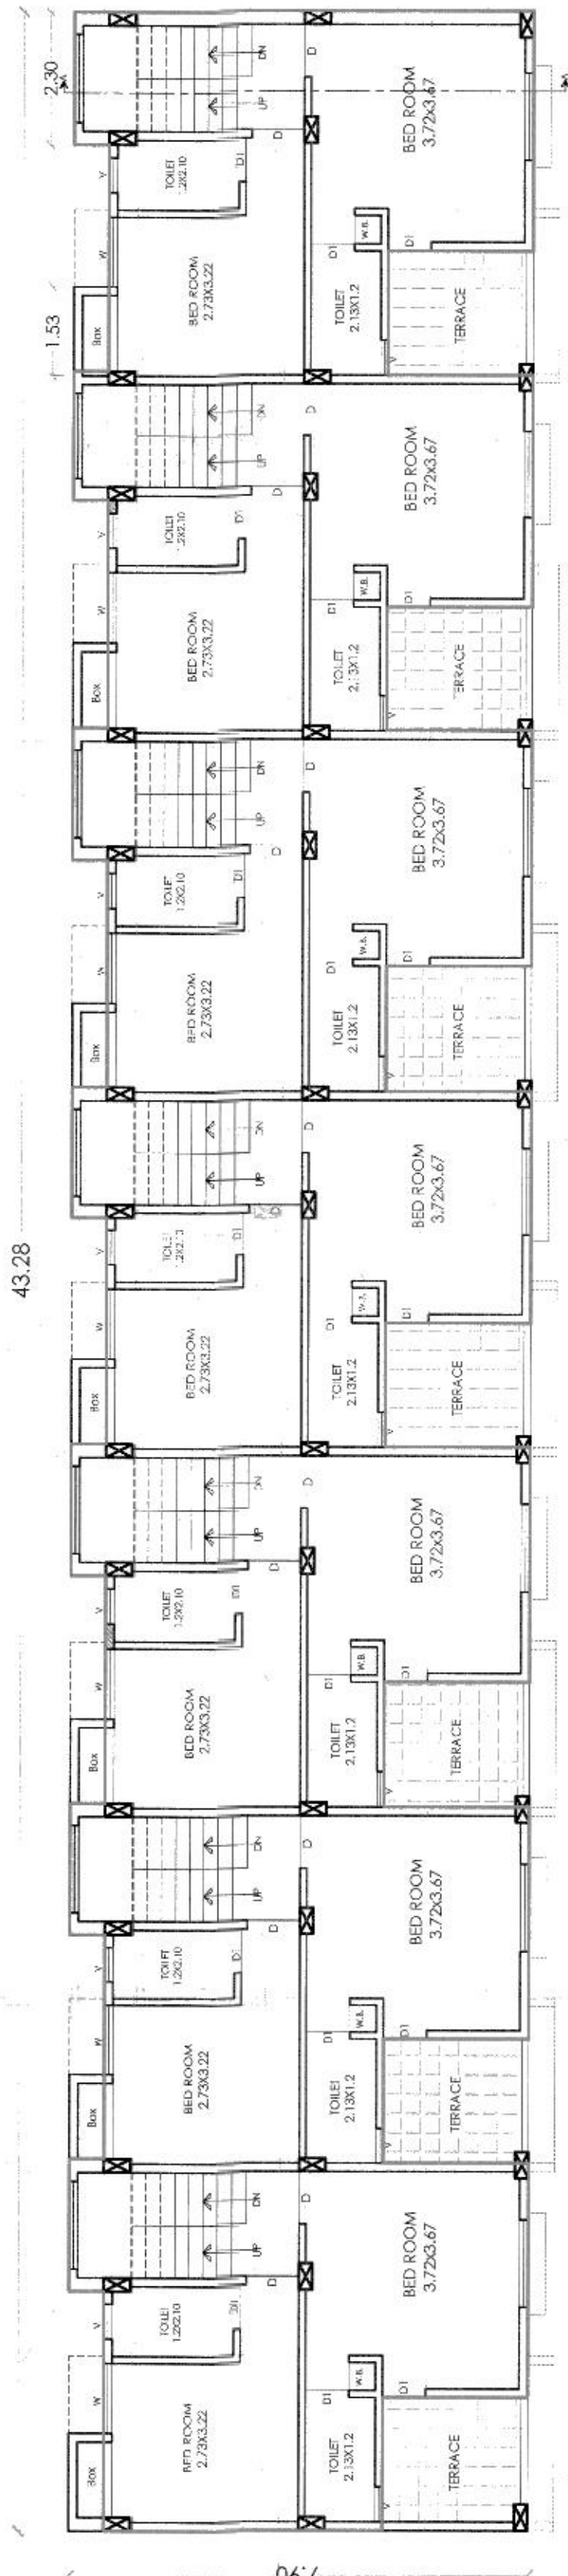

STILT FIRST FLOOR PLAN

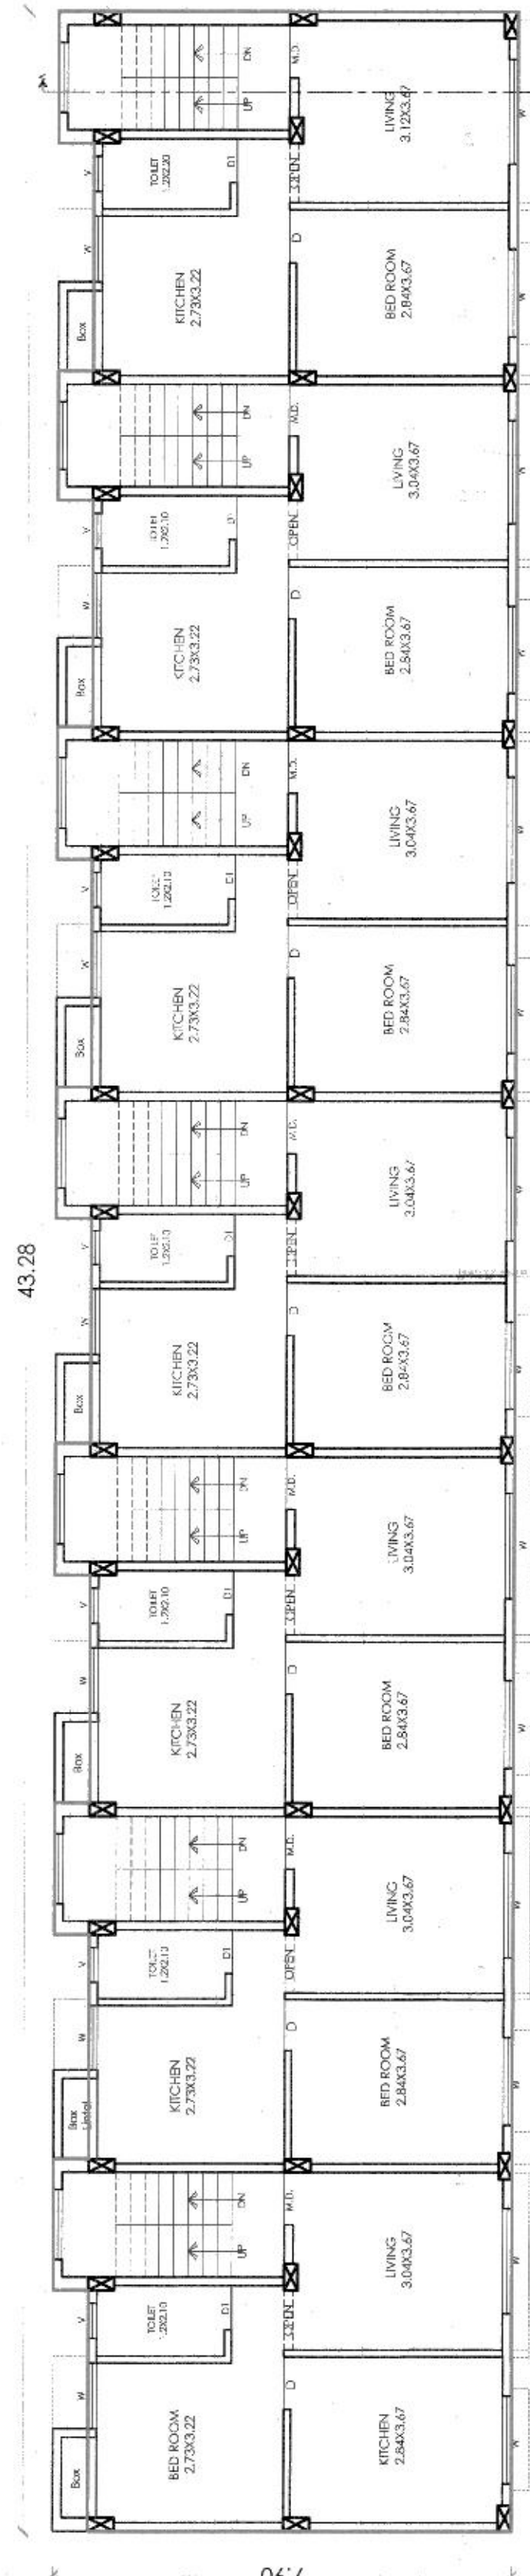

STILT FLOOR PLAN

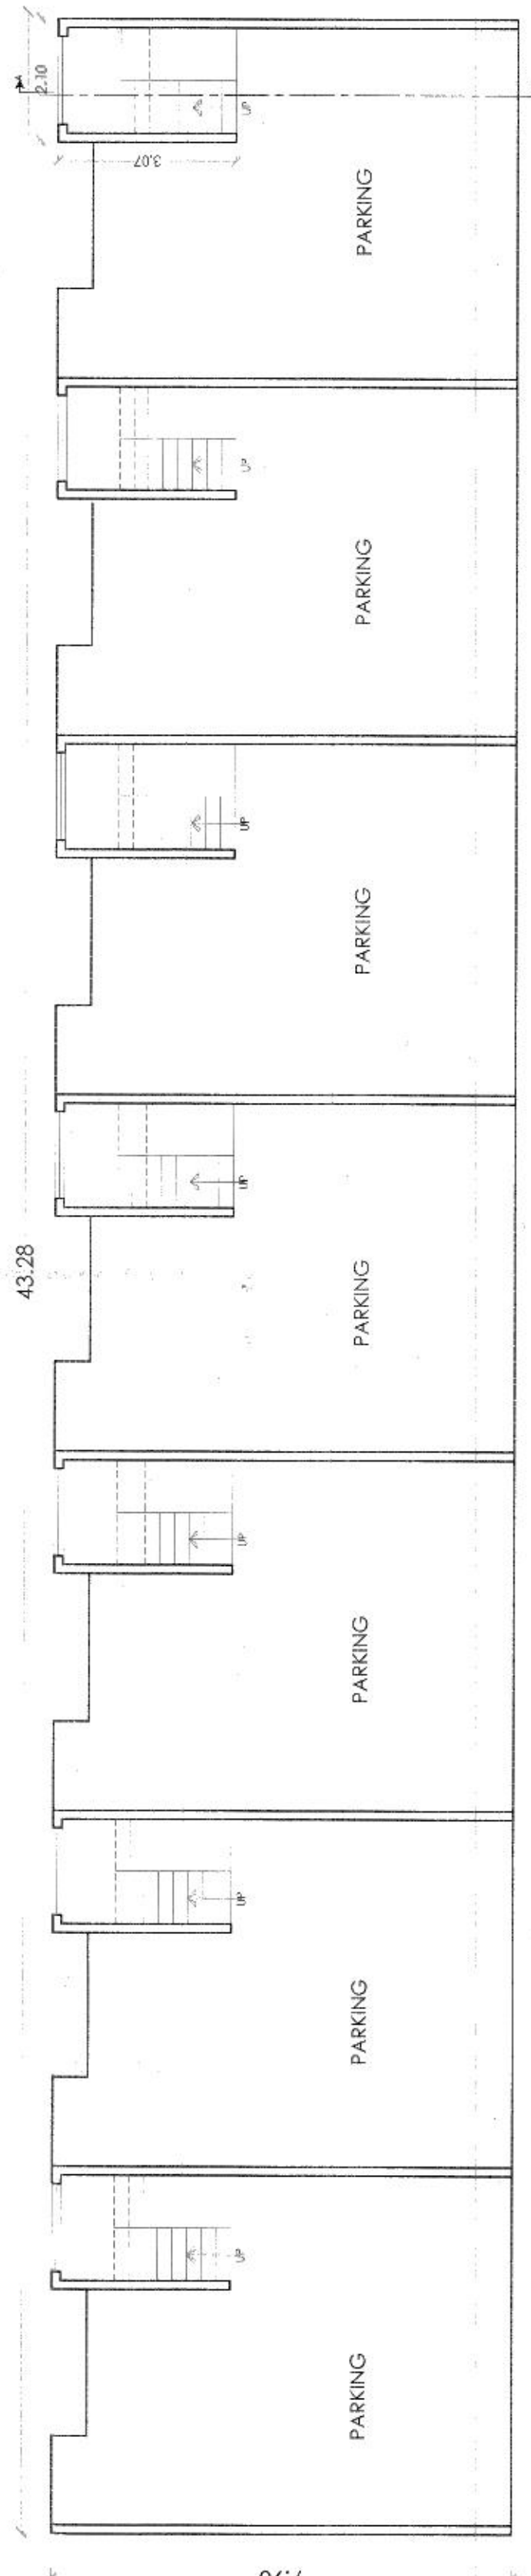

PARKING FLOOR PLAN

PRODUCED BY AN AUTODESK EDUCATIONAL PRODUCT

AREA STATEMENT

(WORK DONE AREA)
PARKING FL. B/UP AREA = 22.54 SQ.M.
STILT FL. B/UP AREA = 327.74 SQ.M.
STILT FIRST FL. B/UP AREA = 290.64 SQ.M.
TOTAL B/UP AREA = 640.92 SQ.M.

LEGENDS

PLOT BOUNDARY

W. DONE CONSTRUCTION

WATER SUPPLY LINE

DRAINAGE SUPPLY LINE

PROJECT :-

WORK DONE PLAN ON PLOT NO. 6,7,8
IN GUT NO. 26/2 & 26/3 AT :- VILLAGE
HIMAYAT NAGAR, JATWADA ROAD,
AURANGABAD.

FOR - SAKSHI BUILDERS
THROUGH PARTNER SAMBAHJI R. ATKARE

DWG. NO.
DATE 07/03/2018
DRN BY: VISHWAS
SCALE: 1:100

AR. AVINASH PAWAR
B. Arch. AIA, RV.

ARCHITECTS &
INTERIOR DESIGNERS

113, 1st FLOOR CHETAN TRADE CENTRE OPP.
S.E.S. JAINA ROAD, AURANGABAD - 431001
PH: (0200) 2262649

ARCHITECT'S SIGN.

AVINASH B. PAWAR
B. Arch. AIA, RV.
Architects & Interior Designers
(Reg. No. 24/19/2008)

