




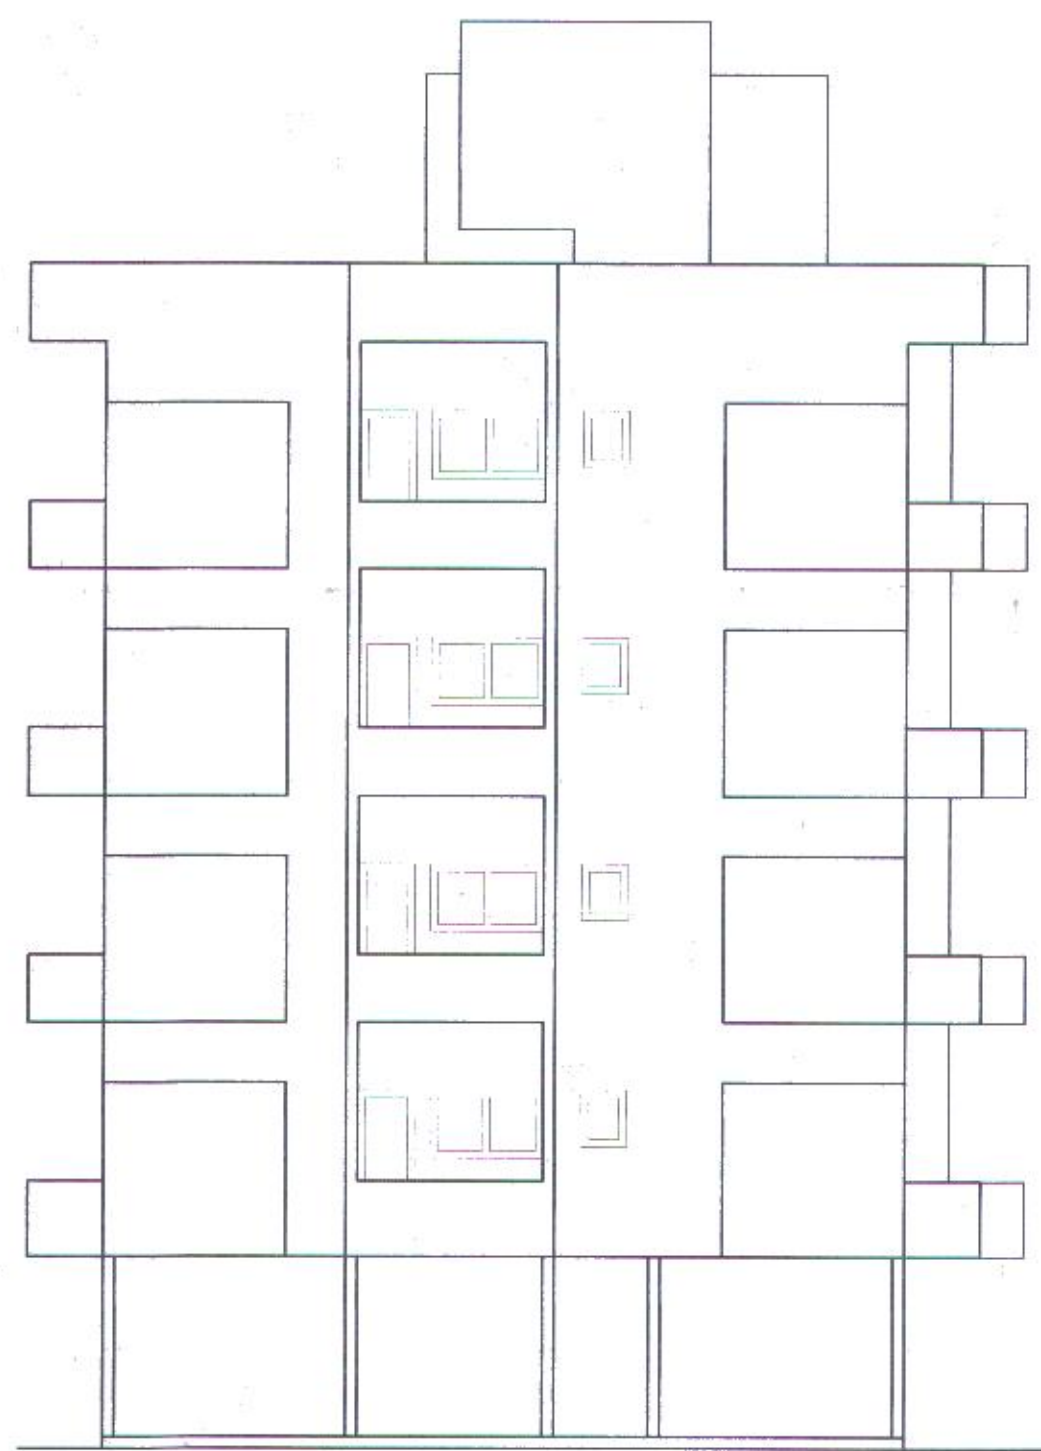


FRONT ELEVATION
SCALE:1:100

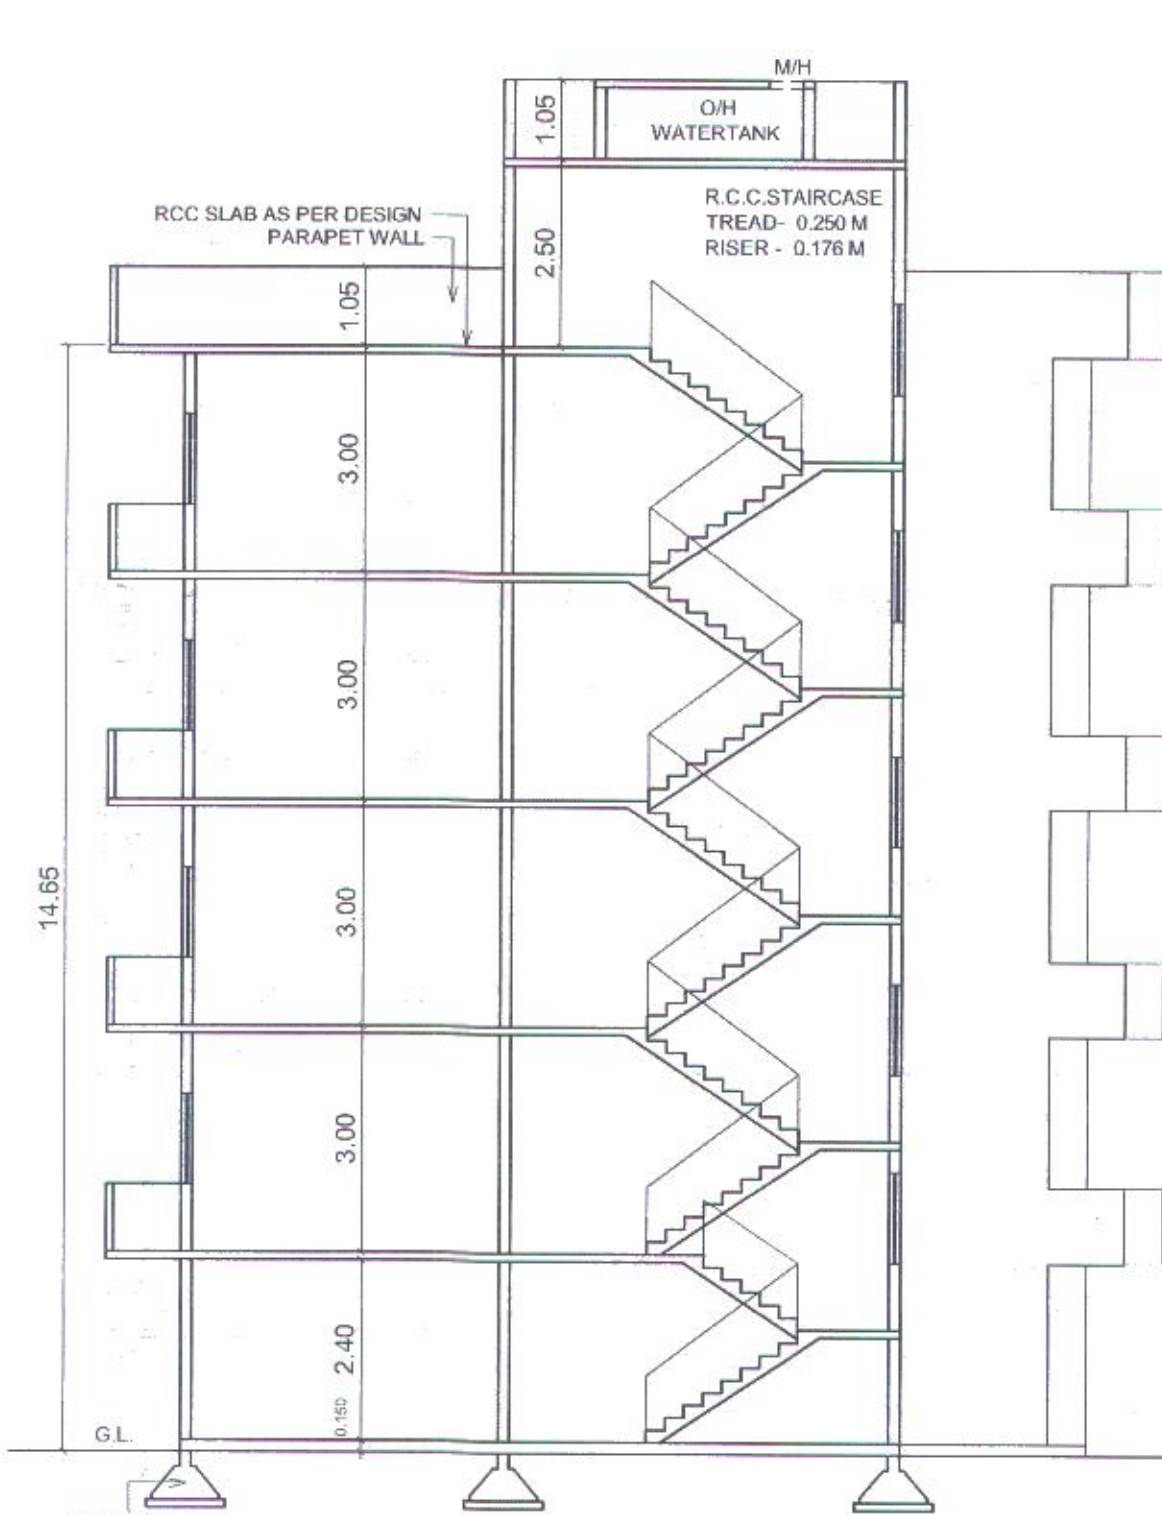


SECTION AT C-C FOR BUILDING G
SCALE:1:100

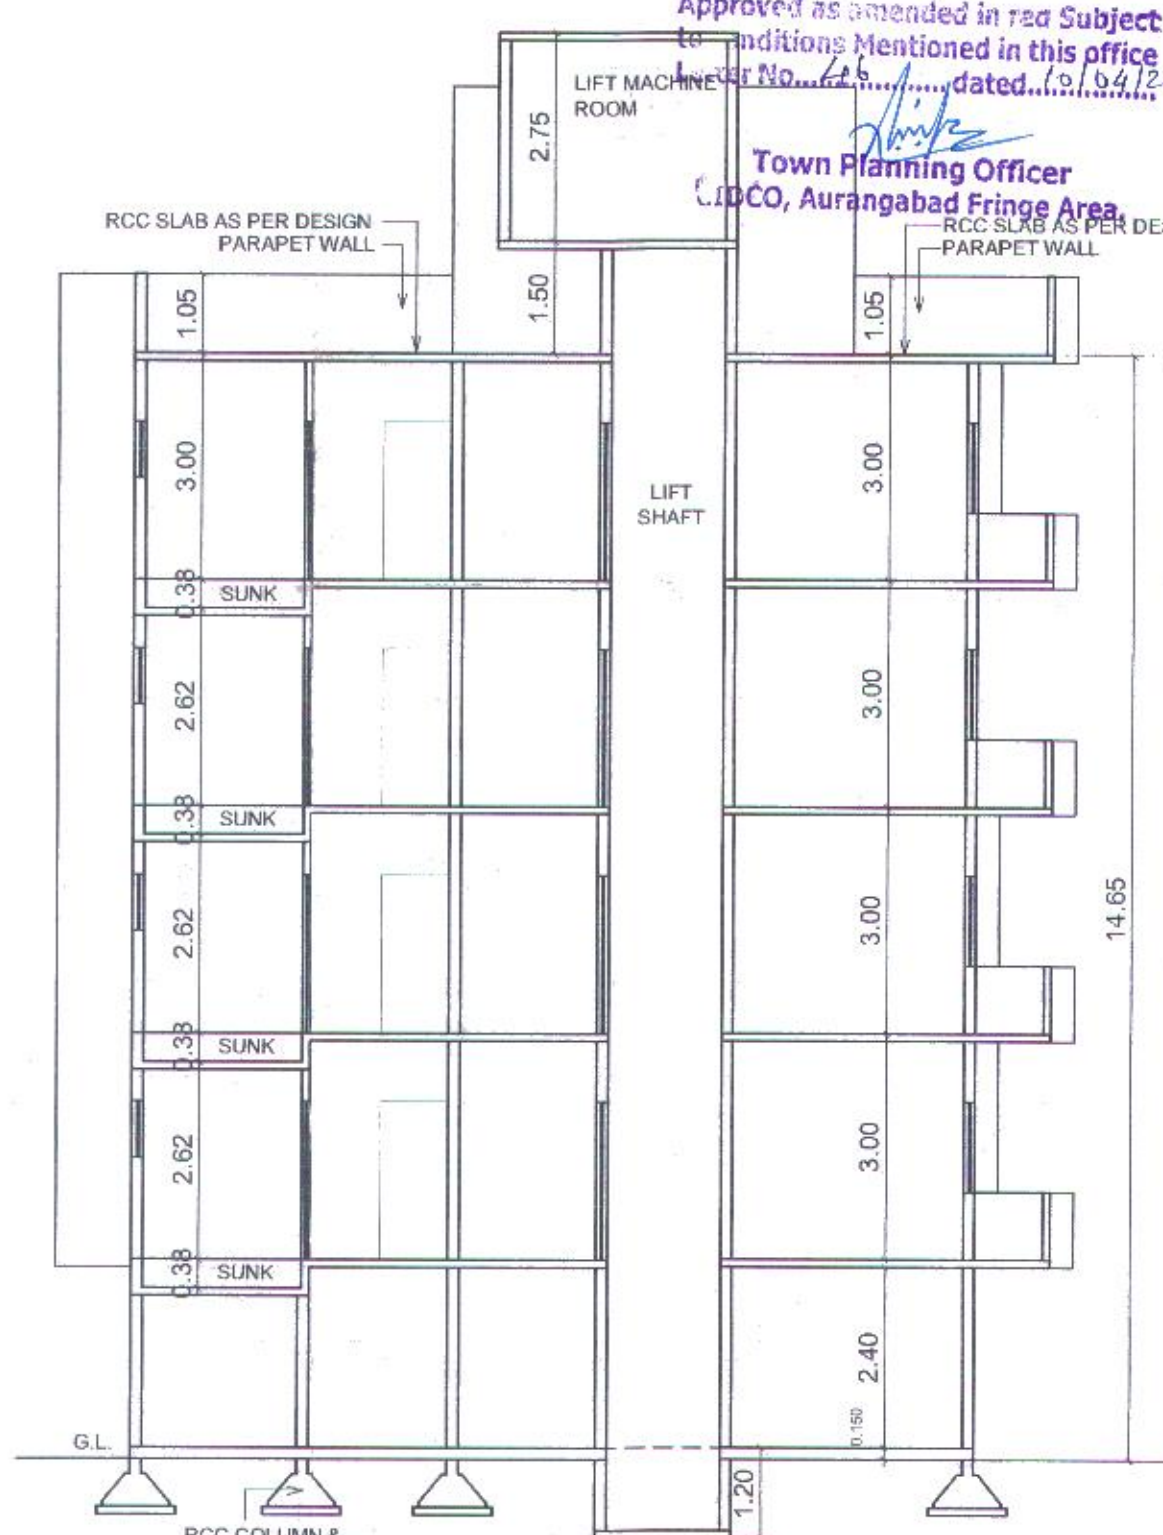


SECTION AT D-D FOR BUILDING G
SCALE:1:100

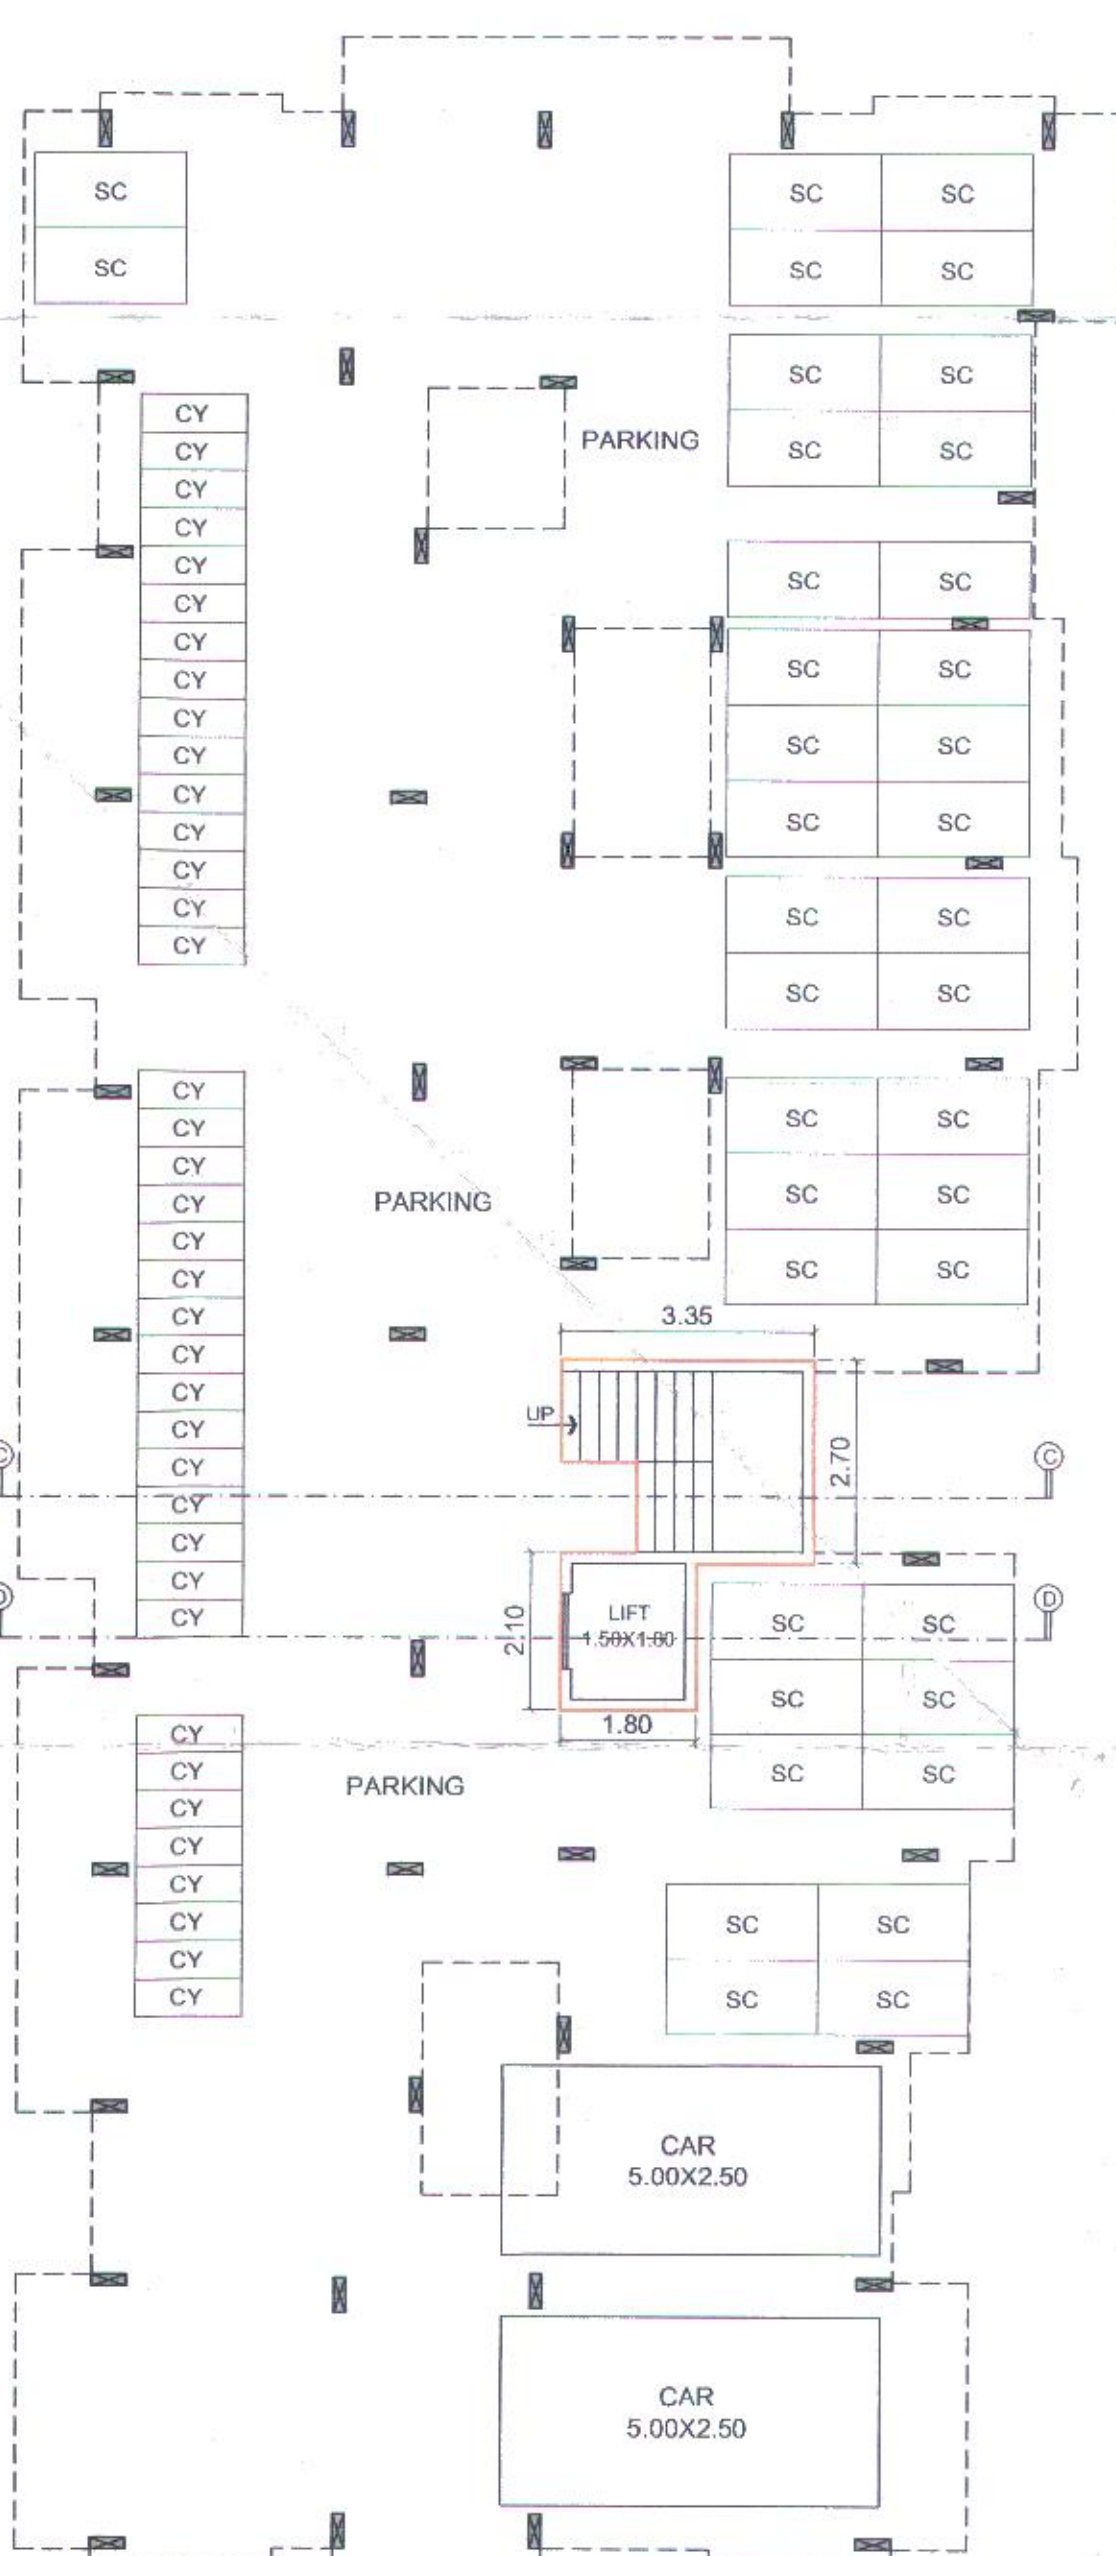

STILT FLOOR PLAN FOR BUILDING G
SCALE:1:100

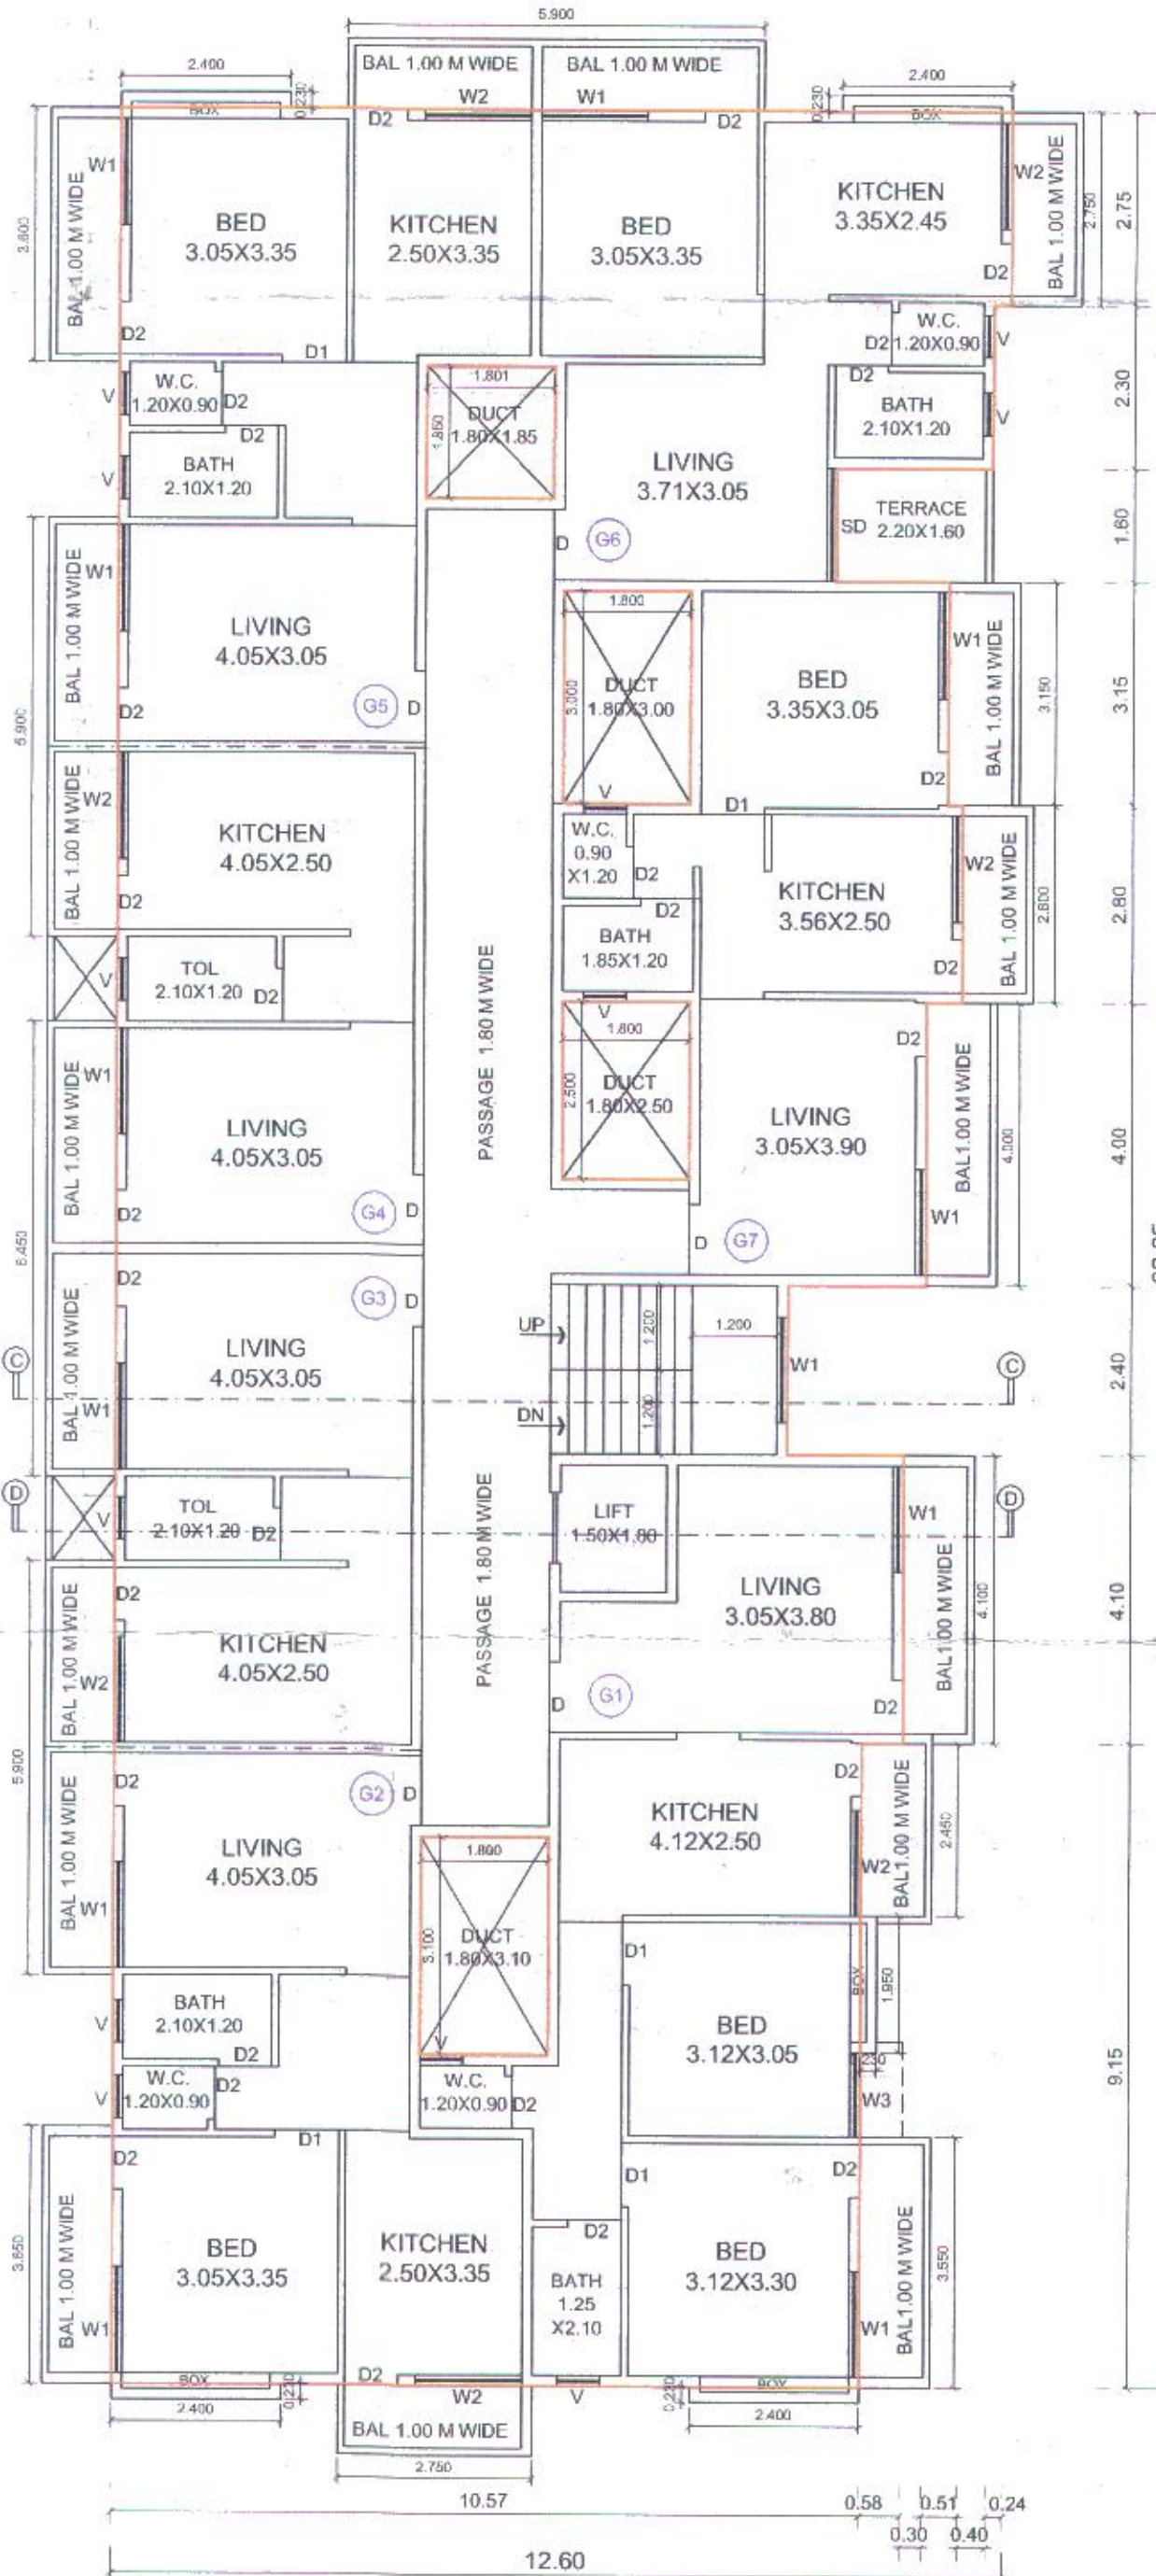

STILT FIRST FLOOR PLAN FOR BUILDING G
SCALE:1:100

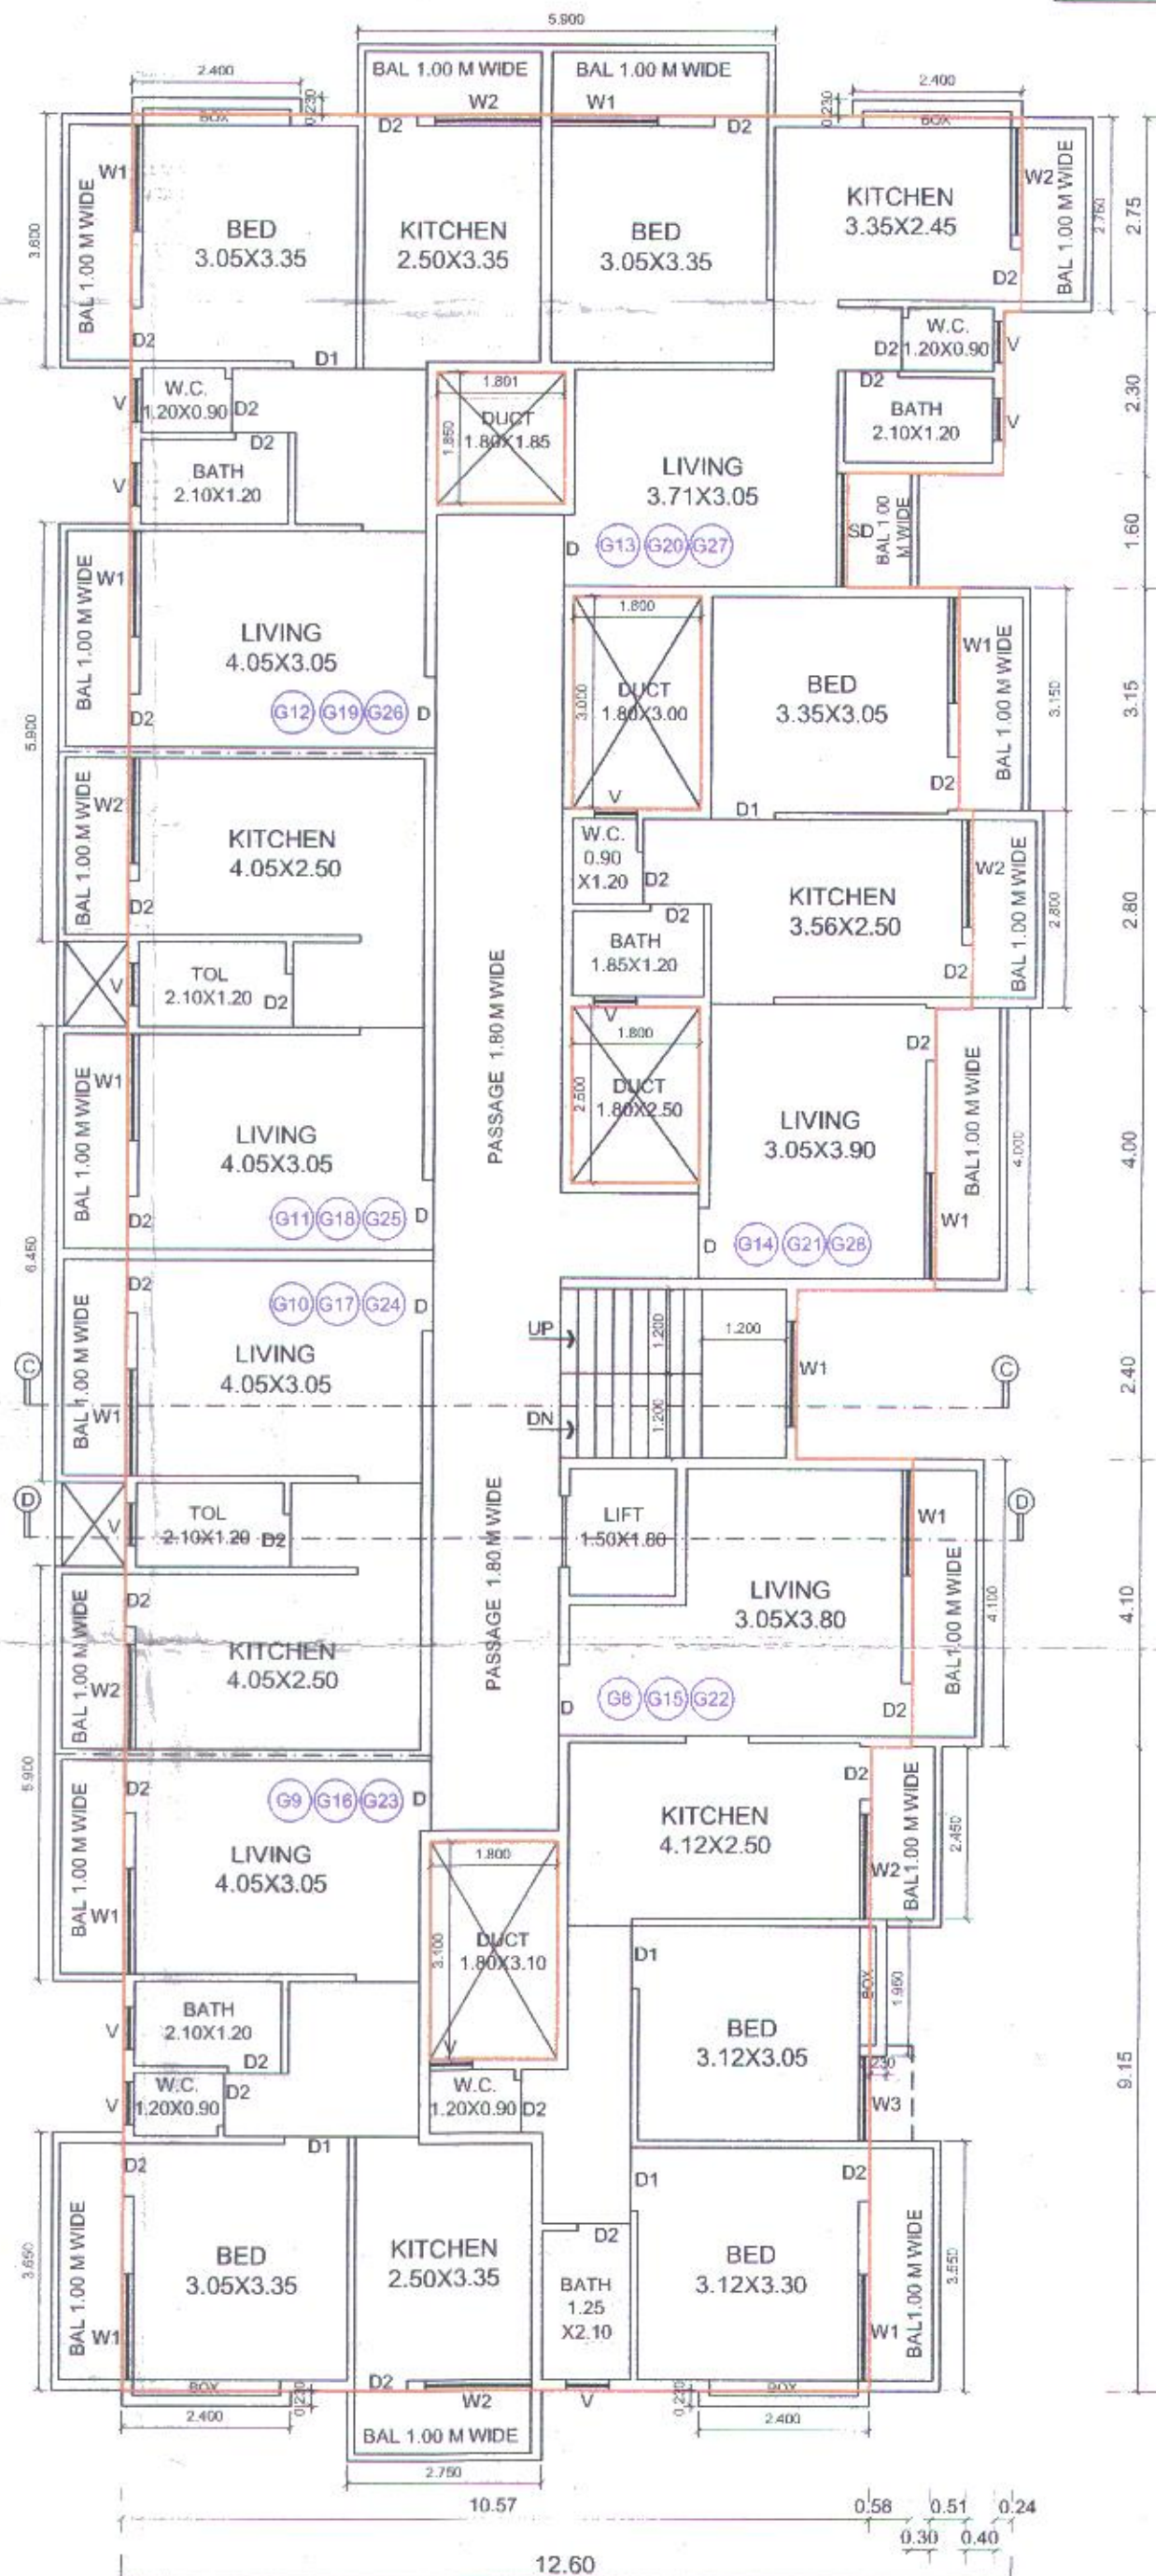

TYPICAL STILT SECOND, STILT THIRD & STILT
FOURTH FLOOR PLAN FOR BUILDING G
SCALE:1:100

BALCONY AREA STATEMENT FOR BUILDING G

FLOOR	B/U AREA	ALLOWABLE 15% OF B/U AREA	PROPOSED	EXCESS
STILT FIRST FLOOR	342.07	51.31	57.05	5.74
STILT SECOND FLOOR	342.07	51.31	58.65	7.34
STILT THIRD FLOOR	342.07	51.31	58.65	7.34
STILT FOURTH FLOOR	342.07	51.31	58.65	7.34
TOTAL	1368.28	205.24	233.00	27.76

PARKING STATEMENTS FOR BUILDING G


TABLE NO 8	TENEMENTS	REQUIRED	PROPOSED
01	4 TENEMENTS HAVING B/U AREA UP TO 500 SQM 05 CAR 05 SC 05 CY	NO. OF CAR 00 NO. OF SC 30 NO. OF CYCLE 30	NO. OF CAR 00 NO. OF SC 30 NO. OF CYCLE 30
02	3 TENEMENTS HAVING B/U AREA 550 UP TO 1000 SQM 10 CAR 04 SC 04 CY	NO. OF CAR 02 NO. OF SC 08 NO. OF CYCLE 08	NO. OF CAR 02 NO. OF SC 08 NO. OF CYCLE 08
TOTAL	28	02 38 38	02 38 38

B/U/P & CARPET AREA FOR BUILDING G

	UNIT NO	B/U AREA	CARPET AREA	TOTAL B/U/P	ALL TOTAL B/U/P
HIG FLATS	G1,G8,G15,G22	60.84 SQM	53.88 SQM	243.36	243.36
MIG FLATS	G2,G9,G16,G23	44.63 SQM	39.84 SQM	178.52	357.88
	G5,G12,G19,G26	44.82 SQM	39.84 SQM	179.28	
	G7,G14,G21,G28	40.00 SQM	35.77 SQM	160.00	
LIG FLATS	G3,G10,G17,G24	30.88 SQM	27.47 SQM	123.52	566.56
	G4,G11,G18,G25	30.88 SQM	27.47 SQM	123.52	
	G6,G13,G20,G27	39.88 SQM	35.29 SQM	159.52	

BUILT-UP AREA STATEMENT:
STILT FLOOR FOR BUILDING G

ADDITIONS :-	
1. 1.00 X 1.35 =	1.35 SQ.M
2. 2.35 X 2.70 =	6.35 SQ.M
3. 1.00 X 2.10 =	2.10 SQ.M
4. 0.80 X 1.95 =	1.56 SQ.M
TOTAL ADDITIONS =	11.36 SQ.M
NET AREA = 11.36 =	11.36 SQ.M

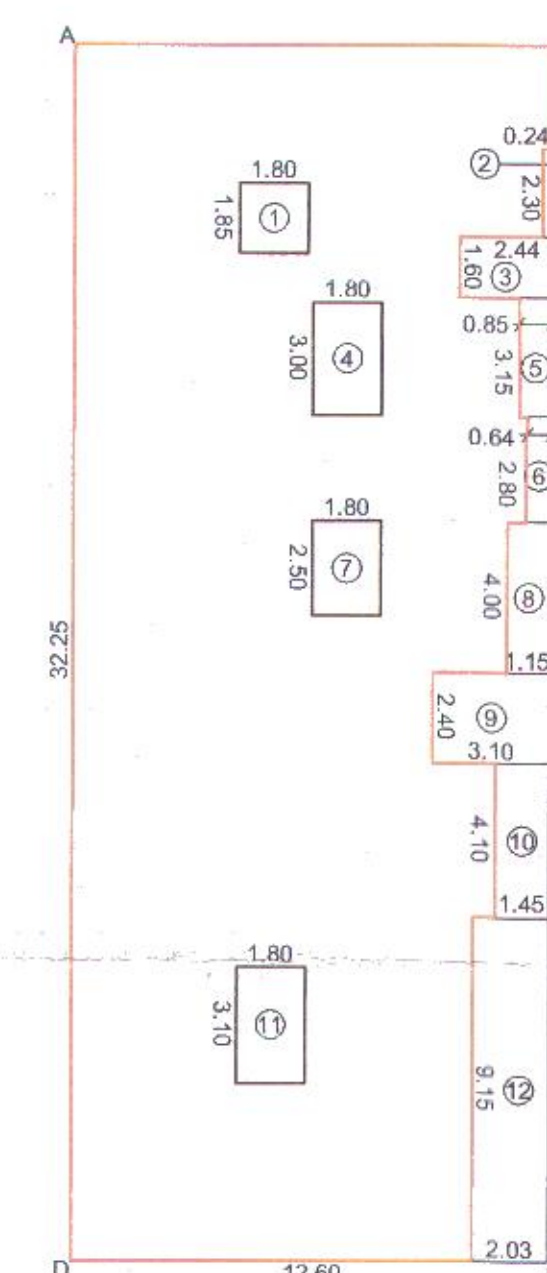BUILT-UP AREA STATEMENT:
TYPICAL STILT FIRST, STILT
SECOND, STILT THIRD & STILT
FOURTH FLOOR FOR BUILDING G

AREA OF BLOCK [ABCD] = 12.60 X 32.25	
= 406.35 SQ.M	
STANDARD DEDUCTIONS :-	
1. 1.80 X 1.85 =	3.33 SQ.M
2. 0.24 X 2.30 =	0.55 SQ.M
3. 2.44 X 1.60 =	3.90 SQ.M
4. 1.80 X 3.00 =	5.40 SQ.M
5. 0.85 X 3.15 =	2.68 SQ.M
6. 0.64 X 2.80 =	1.79 SQ.M
7. 1.80 X 2.50 =	4.50 SQ.M
8. 1.15 X 4.00 =	4.60 SQ.M
9. 3.10 X 2.40 =	7.44 SQ.M
10. 1.45 X 4.10 =	5.94 SQ.M
11. 1.80 X 3.10 =	5.58 SQ.M
12. 2.03 X 9.15 =	18.57 SQ.M
TOTAL DEDUCTIONS =	64.28 SQ.M
NET AREA = 406.35 - 64.28 =	342.07 SQ.M

BUILDING G

AREA STATEMENT

PROPOSED B/U AREA	
STILT (PARKING) FLOOR	= 11.36 SQM
STILT FIRST FLOOR	= 342.07 SQM
STILT SECOND FLOOR	= 342.07 SQM
STILT THIRD FLOOR	= 342.07 SQM
STILT FOURTH FLOOR	= 342.07 SQM

TOTAL AREA	= 1379.64 SQM
EXCESS BAL AREA	= 27.76 SQM

TOTAL B/U AREA = 1407.40 SQM

SCHEDULE OF OPENINGS

S.NO.	SYMBOL	SIZE	AREA
1	SD	1.60 X 2.10	
2	D	1.00 X 2.10	
3	D1	0.90 X 2.10	
4	D2	0.75 X 2.10	
5	W1	1.50 X 1.20	1.80 SQM
6	W2	1.50 X 0.90	1.35 SQM
7	W3	1.20 X 1.20	1.44 SQM
9	V	0.60 X 0.75	0.45 SQM

NOTES

1. ALL OUTER WALLS ARE 0.15 M TH.
2. ALL INTERNAL WALLS ARE 0.10 M TH.

LEGEND

PLOT BOUNDARY SHOWN IN
PROPOSED CONSTRUCTION SHOWN IN
DRAIN LINE SHOWN IN
WATER LINE SHOWN IN

PROPOSED PLAN FOR GROUP HOUSING
ON GUT NO. 03 (P), AT PISADEVI,
TQ & DIST. AURANGABAD FOR
SHRI. BHUSAHEB VAJJINATH KALE

OWNER'S SIGN

PRADEEP V. MOTE
Regd. No. E-515/2016
Consulting Civil Engineer
Plot No. 215A, 216, Shankara
Residency, Ulkanagar, Garkheda,
Aurangabad. Mob: 9422213427

DRG NO.	JOB NO.	SCALE	DATE	DRN. BY	CHEK. BY
34	DEEPOD BHUSAHEB KALESB	1:50, 1:100, 1:200	R1 14.12.16 R2 19.12.16 R3 18.01.17	MR. JAGDISH	MR. S. MURKUTE