



This Building Plan is based on and
sanctioned by the Government of
Maharashtra, Mumbai.
The Building Plan is based on and
sanctioned by the Government of
Maharashtra, Mumbai.


PHASE - 05
C TYPE BUILDING
5/8
G.C. Signed by A.B.T.P.

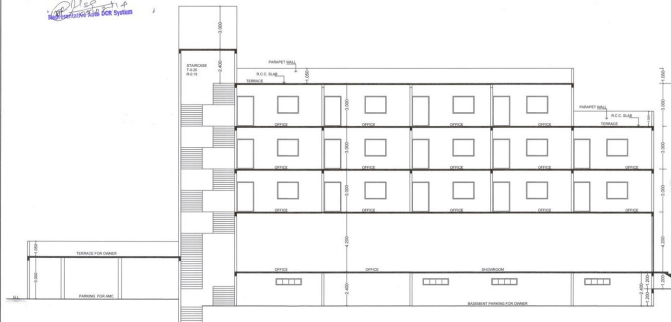

SECTION AT 'A-A'

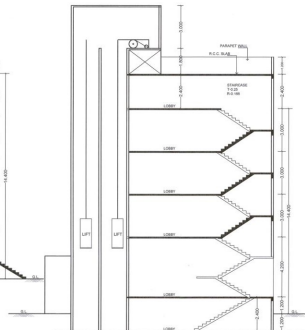

SECTION AT 'B-B'

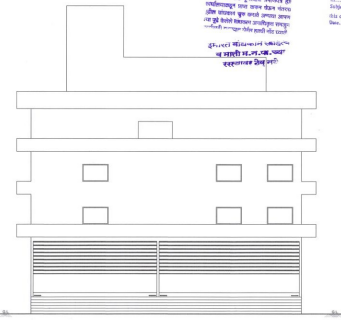

FRONT ELEVATION




FIRST FLOOR PLAN
SCALE 1:100



SECOND FLOOR PLAN
SCALE 1:100



THIRD FLOOR PLAN
SCALE 1:100

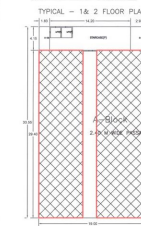

Room	Length	Breadth	Area
Room 1	1.00	1.00	1.00
Room 2	1.00	1.00	1.00
Sl. No.	Particulars	Remarks	Signature
1	PROPOSED C TYPE BUILDING PLAN ON S.NO.91 CTS NO.178&18P SITUATED AT SILESHIANA ROAD, AURANGABAD		
2	Drawn by - NAMEDEV		
3	Scale - 1:100 / 200 / 50		
4	Date - 04.08.2012		
5	ARCHITECT		
6	MANOJ KALA & ASSOCIATES		
7	204, TAPASWADI GARDEN SAMARTH NAGAR AURANGABAD, PIN-431005		
8	MOBIL. NO. 9423151781		