



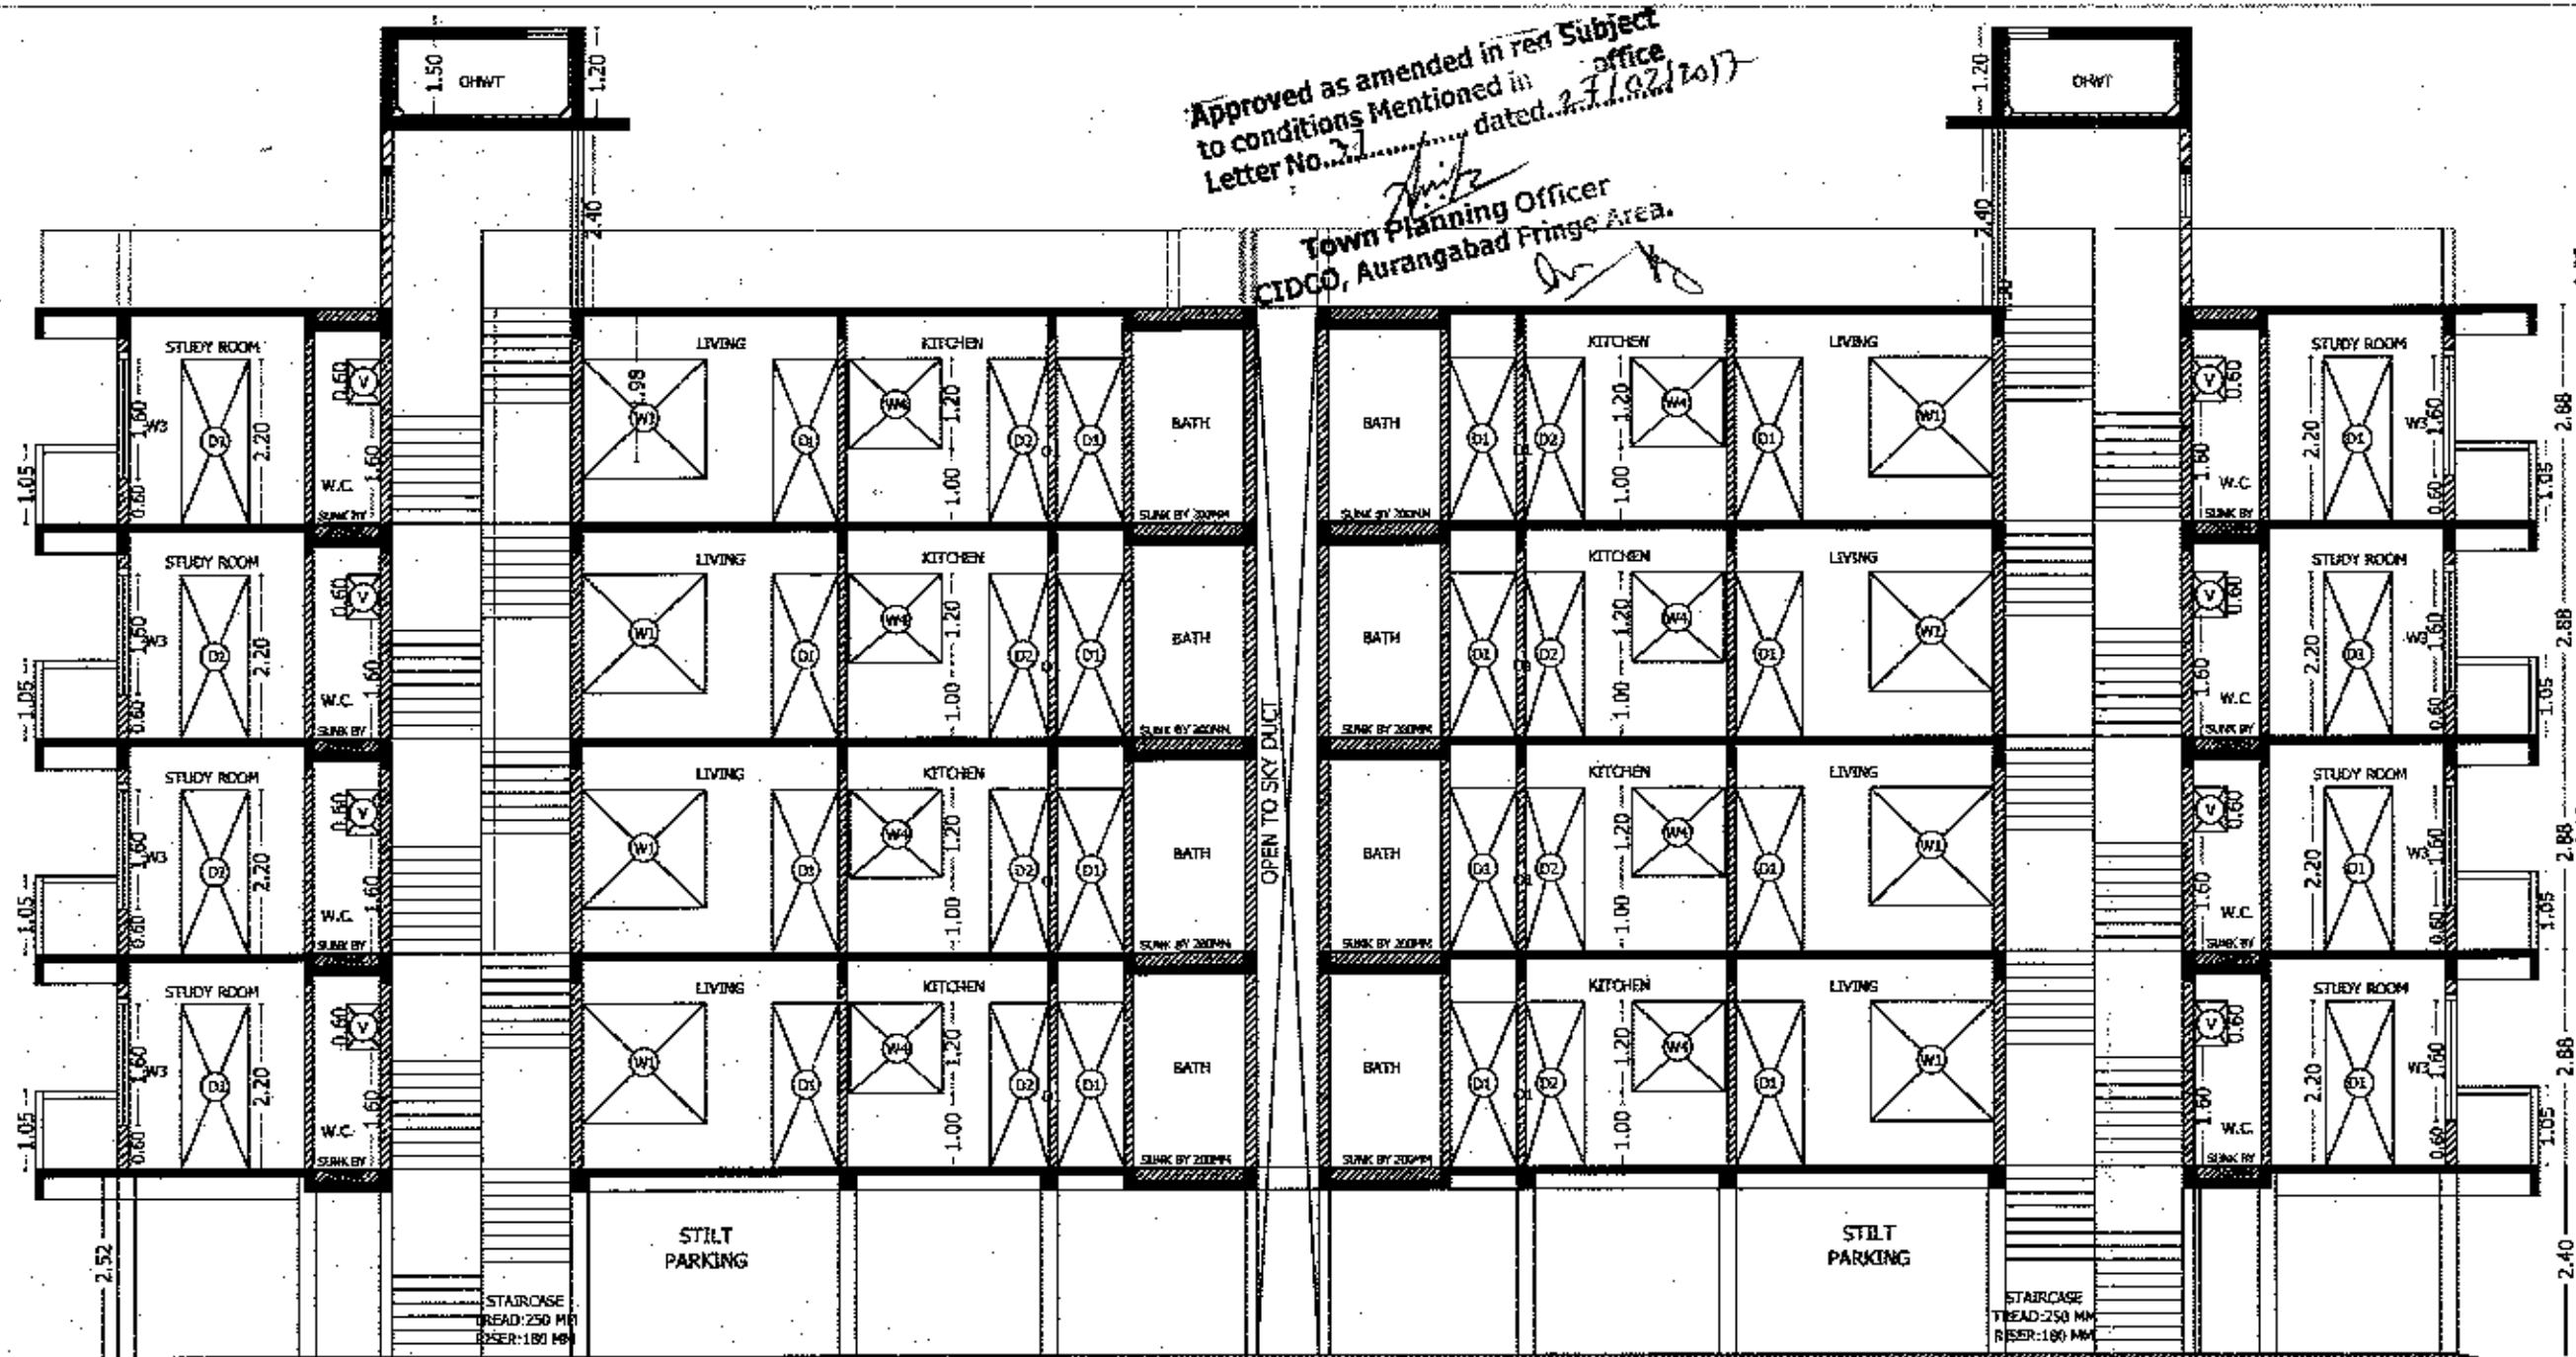

SECTIONS AA'
SCALE 1:100

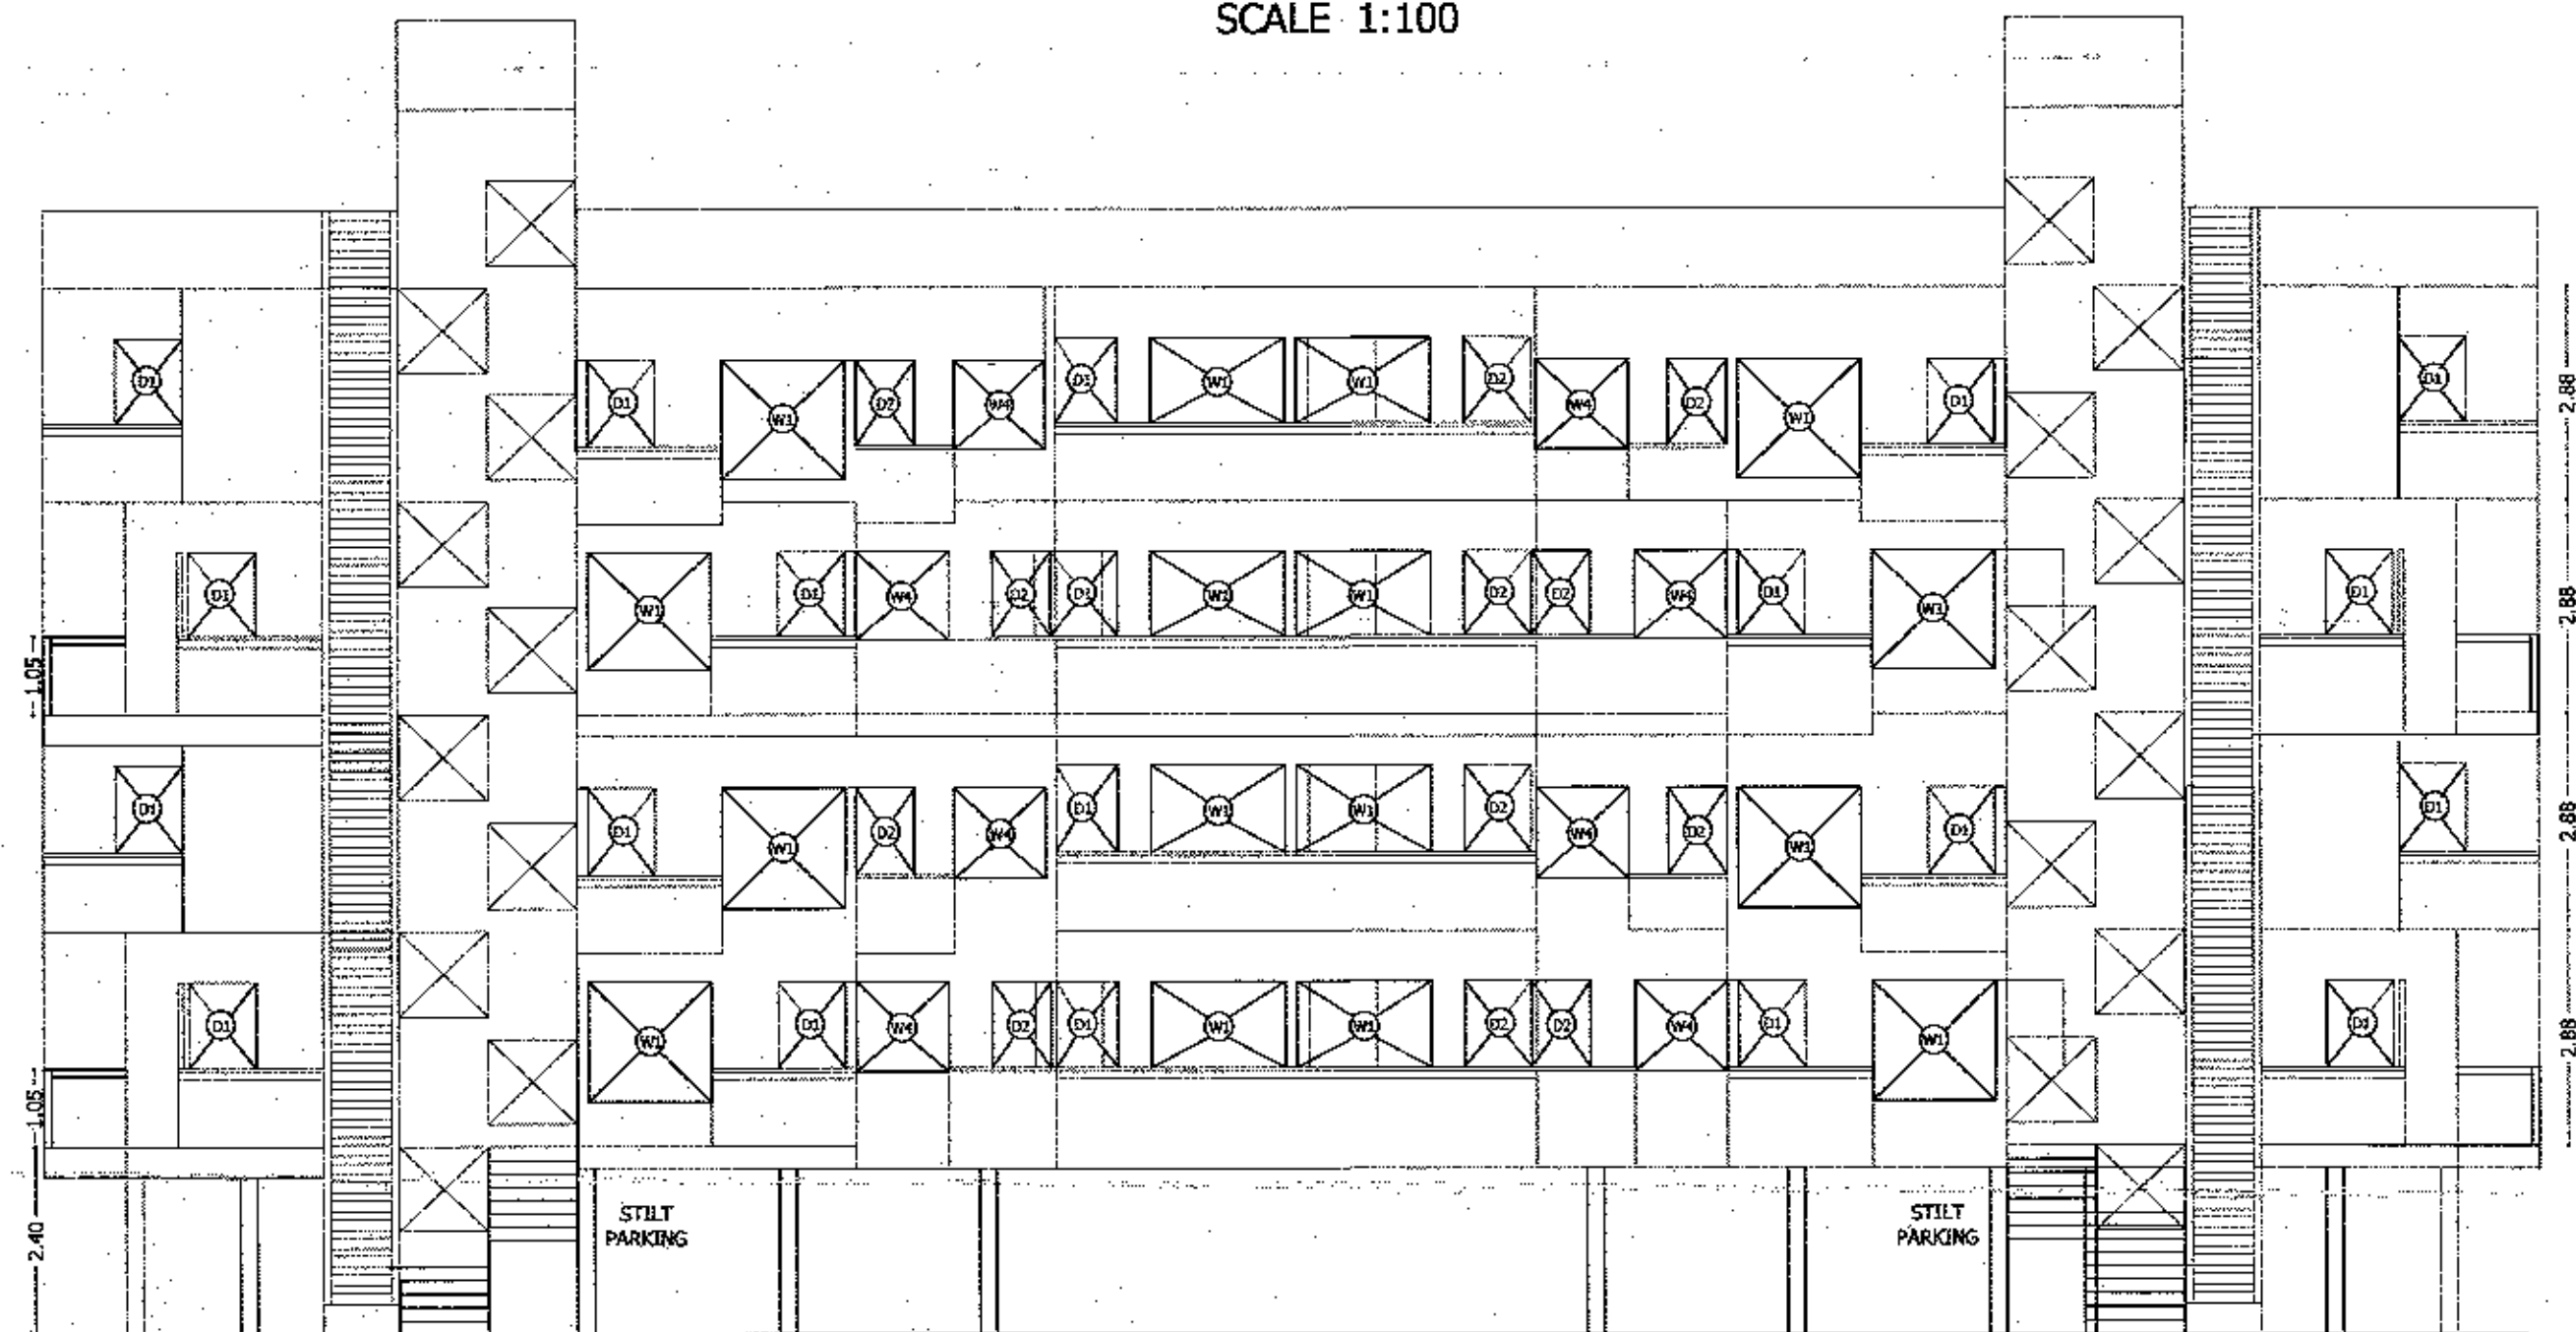

FRONT ELEVATION
SCALE 1:100

DOOR-WINDOW SCHEDULE

DOOR		WINDOW	
TYPE	SIZE	TYPE	SIZE
D1	1.05X 2.20	W1	1.50 X 1.20
D2	0.75 X 2.20	KW	1.20 X 1.20
D3	0.90 X 2.20	W3	0.90 X 1.20
D4	1.05X 2.20	W4	1.35 X 1.20
D5	0.90 X 2.20	V	0.60 X 0.60
D6	1.35 X 2.20	V1	1.80 X 0.60

CERTIFICATE OF AREA

CERTIFICATE THAT THE PLOT UNDER REFERENCE WAS SURVEYED BY MEASUREMENTS OF SIDES ETC. OF PLOT STATED ON PLAN ARE AS ADMASUNED SITE & AREA SO WORKED OUT FALLS WITHIN THE AREA STATED IN DOCUMENTS OF OWNERSHIP (PL.PACT).

REVISIONS

NO.	DATE	DESCRIPTION	SIGN.
01			
02			

DESCRIPTION OF PROPERTY & PROPOSAL

PROPOSED RESIDENTIAL TITLED 'GANESH KUNDI' AT GUT NO. 33, 34 (APRT), PLOT NO. 64, 65, 66 SITUATED AT VILLAGE HERAPUR, TQ & DIST AURANGABAD.

NO.	OWNER'S NAME	SIGN.
01	FOR GURULAXMI BUILDERS	
02	MR. RAHUL SANT	
03	MR. GANESH WAGHARE	
04	MR. SHAIKH ASIF GANI	

NAME, ADDRESS, SIGNATURE OF THE ARCHITECT

CA/ 99/25207
AR. PRANAY CHANDRATRAYA
NOTE: ALL DIMENSIONS AREA IN METER.

AR. PRANAY CHANDRATRAYA
CA/ 99/25207

Architectural Design, Interior Design, Landscaping

PC DESIGNS