



This Building Plan is Scrutinized and
Sanctioned by the City Engineer
Generated on 08/04/14
Representative of the DCR System




FRONT ELEVATION

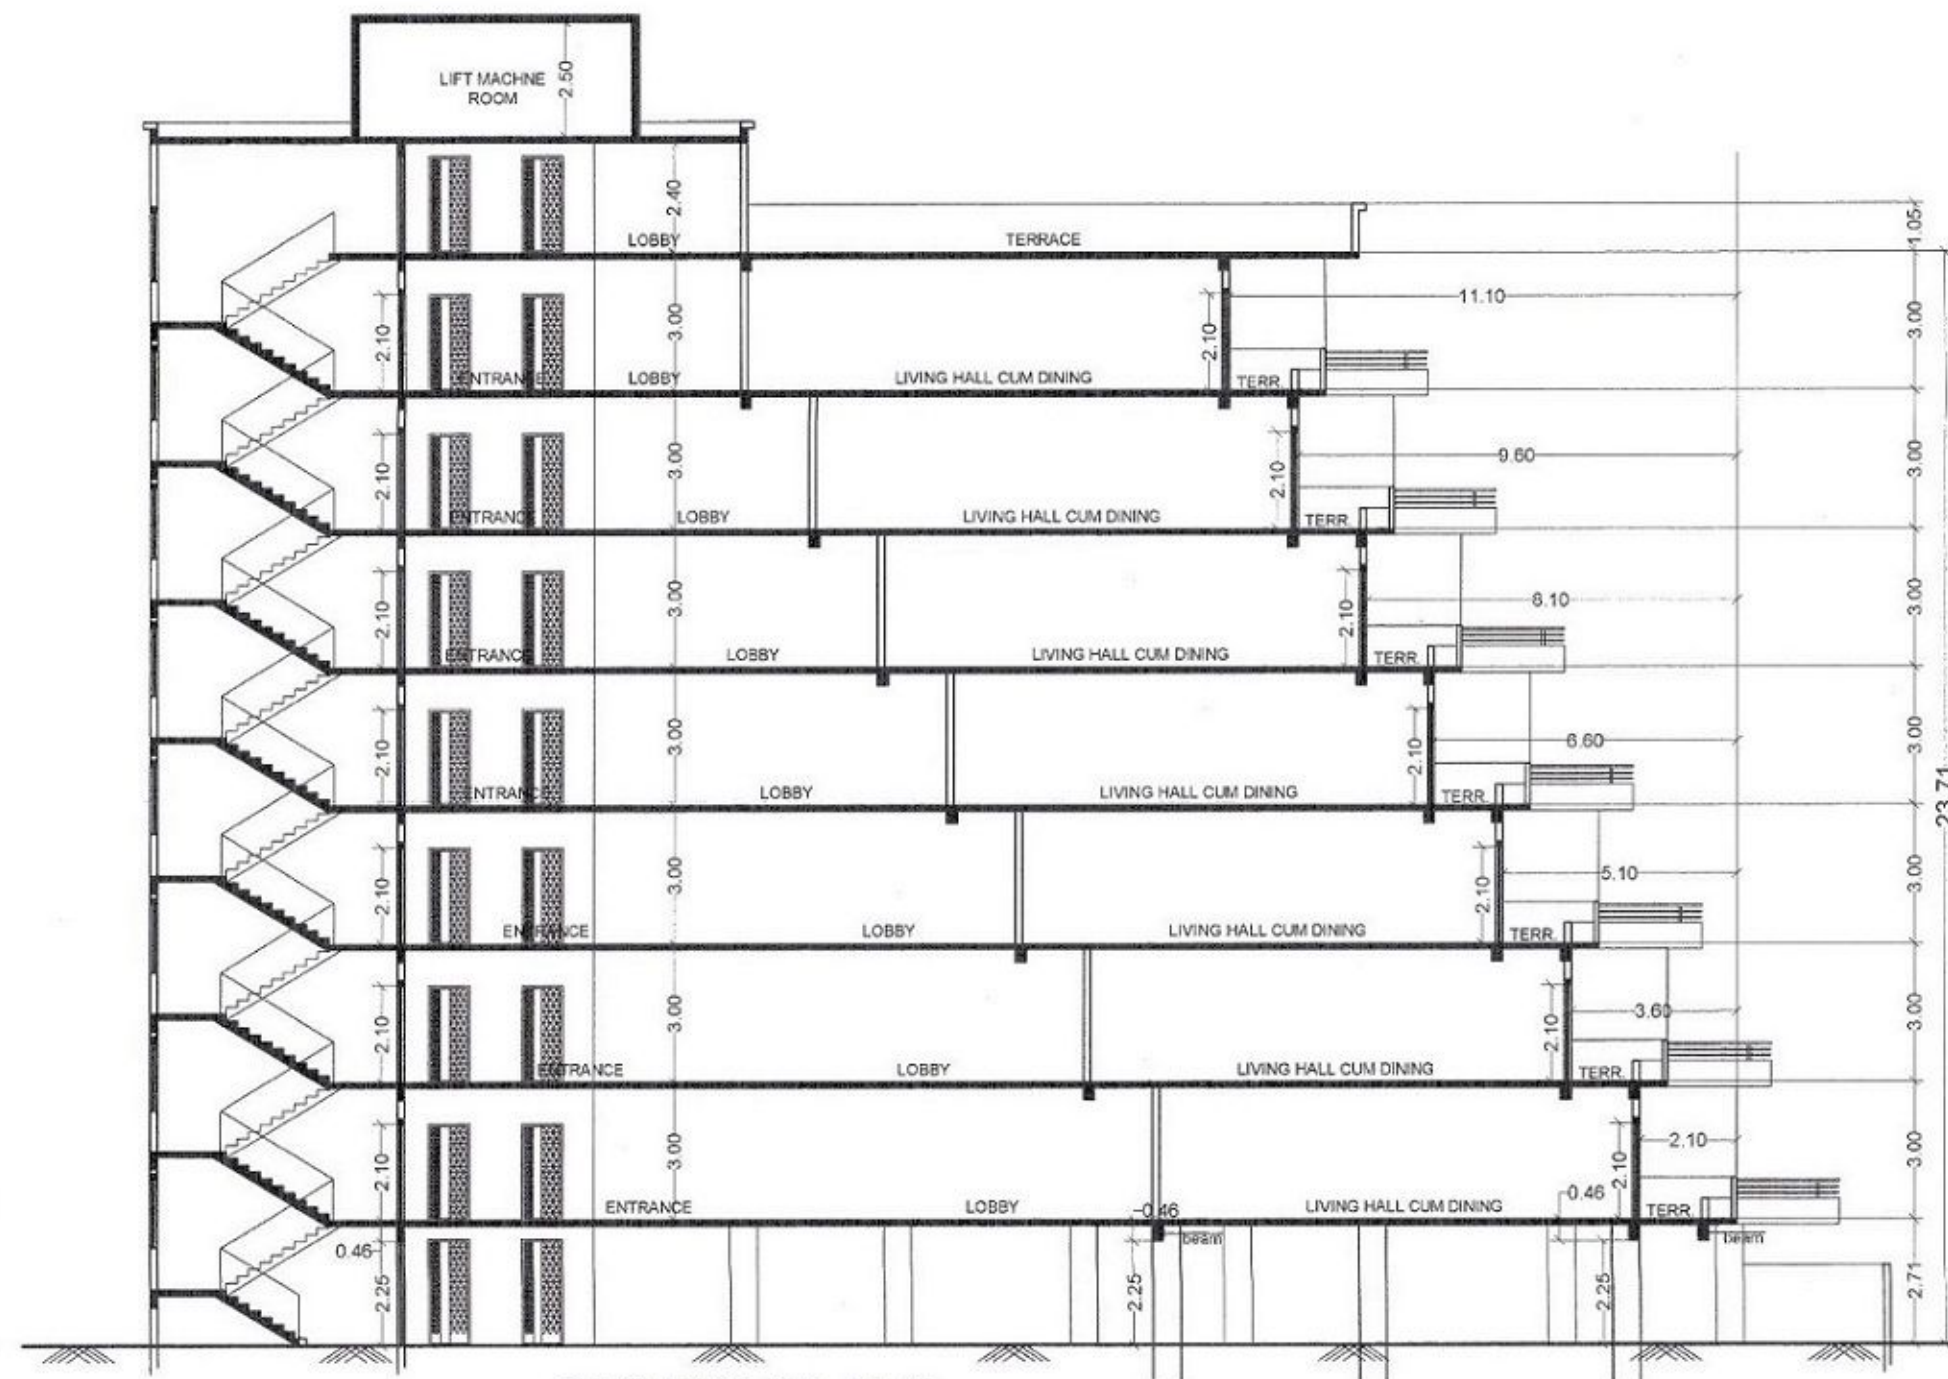


SECTION AT. A'-A'

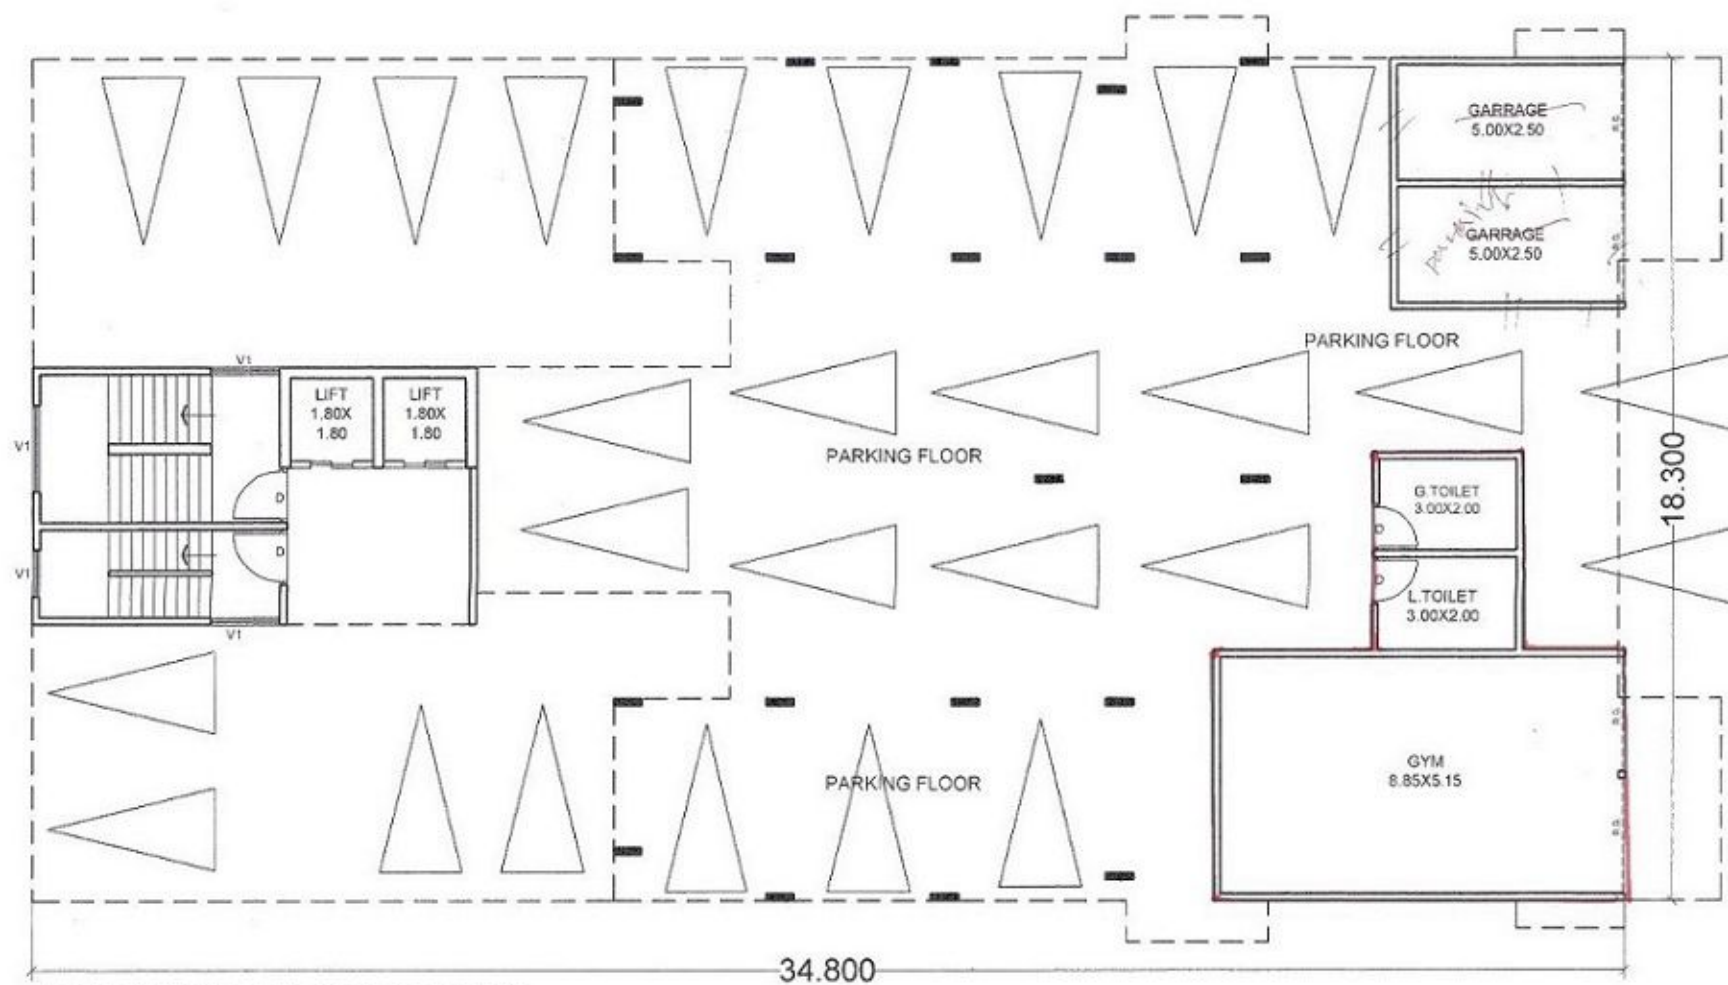

PARKING FLOOR PLAN

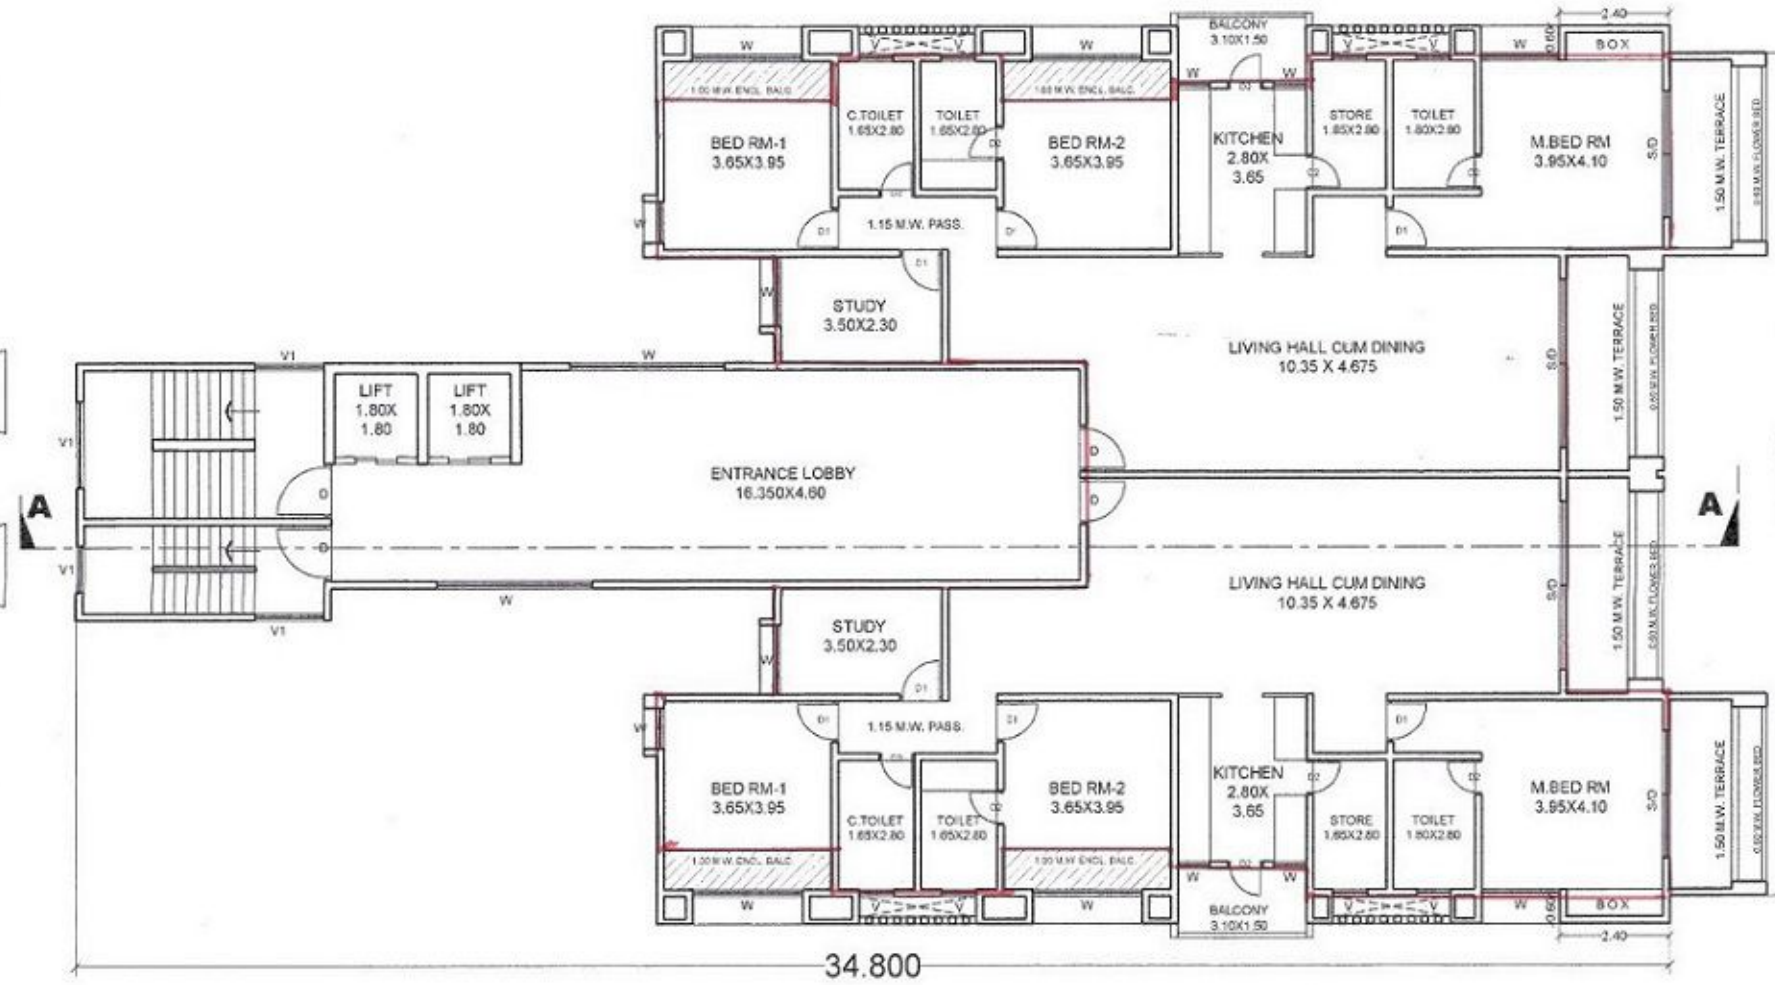

FIRST FLOOR PLAN

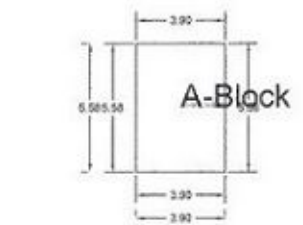


Polygon	LENGTH	WIDTH	Area
A-Block	5.58	3.90	21.76
STAIRCASE	5.58	3.90	21.76
Total ->	->	->	-0.00

PARKING FLOOR PLAN



Polygon	LENGTH	WIDTH	Area
A-Block	6.75	9.00	87.75
D-01	4.30	2.25	9.68
D-02	4.30	3.45	14.84
Total ->	->	->	83.24

FIRST FLOOR PLAN

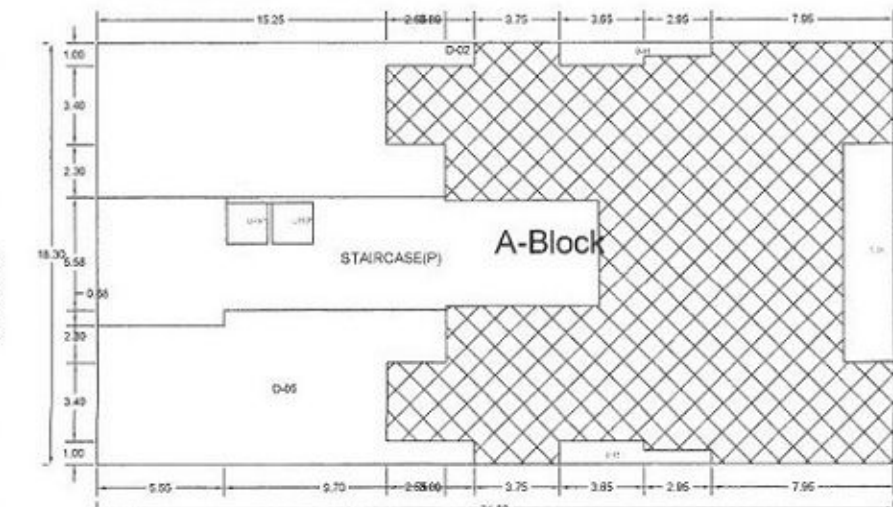

Polygon	LENGTH	WIDTH	Area
A-Block	34.80	18.30	636.84
D-01	->	->	5.42
D-02	->	->	94.75
D-03	->	->	5.42
D-04	9.50	2.25	21.37
D-05	->	->	90.98
LIFT (P)	1.80	1.80	3.24
LIFT (P)	1.80	1.80	3.24
STAIRCASE (P)	->	->	102.60
Total ->	->	->	309.80

'A' TYPE BUILDING. SHEET NO. 4

Approved as amended
In...
Subject to the conditions mentioned in
this office Building permit No. 381/2014/15
Dated 12/12/2014
BY ENGINEER
Town Planning
Municipal Corporation,
AURANGABAD.
O.C. Signed by A.D.T.P.

SCHEDULE OF OPENINGS

SR.NO.	DESCRIPTION	TYPES	SIZES
1)	DOOR'S	D	1.00X2.10
		D1	0.90X2.10
		D1	0.75X2.10
		S.D.	3.65X2.10
		W	2.40X1.20
		W1	1.80X1.20
		W2	1.50X1.20
		W3	0.70X0.90
3)	VENTILATOR'S	V	0.60X0.75
		V1	1.50X1.20

REFERENCE

PROP. CONST. SHOWN IN -

**PROPOSED PLAN FOR RESIDENTIAL
APARTMENT BUILDING, OF GROUP
HOUSING SCHEME, ON GUT NO. 55,
SITUATED, AT. ITKHEDA, TQ. &
DIST. AURANGABAD.**

FOR. M/S. SHREE HARI ASSOCIATES PVT. LTD.
THROUGH,
MR. SACHIN M. MULEY

For SHREEHARI ASSOCIATES PVT. LTD.
Sumit
AUTHORISED SIGNATURE

OWNER SIGN.



DATE :- 01/04/2014
SCALE :- 1:100, 1:200,
DRN.BY :- kailas ned...

ARCHITECTS

BHALE PATHE & ASSOCIATES.
ARCHITECTS, INTERIOR DESIGNERS, PLANNERS,
5/433, STATE BANK COLONY, FEERAZER,
OSMANPURA AURANGABAD. PHONE NO. (0208) 2334898.

ARCHITECT

SANJAY D. PATHE
CA/98/19802

Ar. S.M.BHALE

Ar. S.D.PATHE

SUBMISSION DRAWING