


This Building Plan is a Computerized and
Sanctioned Report
Generated on 25/09/14
Representative Auto DCR System

SCHEDULE OF OPENING:


NAME	LENGTH	HEIGHT	NOS.
V	1.20	0.60	13
V	2.15	0.60	1
V	2.55	0.60	1
V	2.80	0.60	3
W	1.05	1.20	1
W	1.50	1.20	1
W	1.70	1.20	1
W	2.75	1.20	1
W	2.80	1.20	1
W	4.67	1.20	1
W	5.15	1.20	1
W	8.70	1.20	1

Polygon	LENGTH	WIDTH	Area
A-Block	30.30	18.30	554.49
D-01	→	→	5.42
D-02	→	→	64.60
D-03	→	→	5.42
D-04	9.50	2.25	21.37
D-05	→	→	69.83
lit	1.80	1.80	3.24
lit	1.80	1.80	3.24
STAIRCASE (P)	→	→	80.55
Total	→	→	309.80

FOURTH FLOOR PLAN

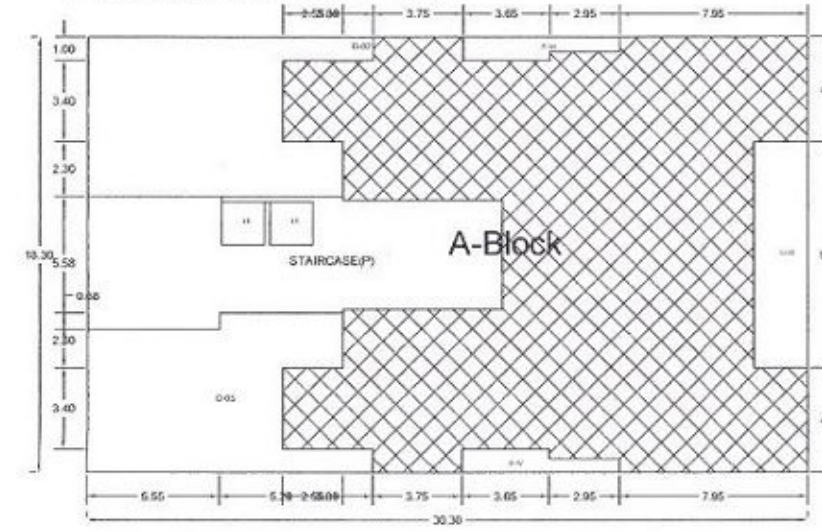


SECOND FLOOR PLAN

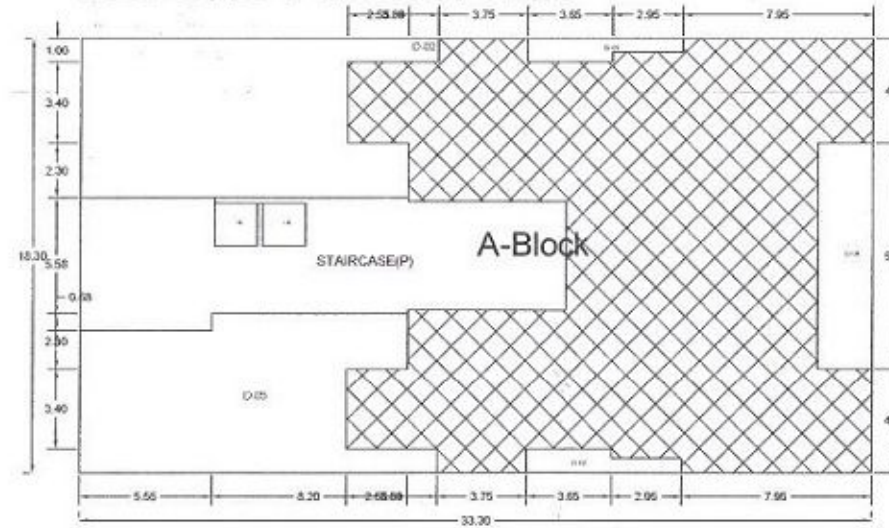



Polygon	LENGTH	WIDTH	Area
A-Block	33.30	18.30	609.39
D-01	→	→	5.42
D-02	→	→	84.70
D-03	→	→	5.42
D-04	9.50	2.25	21.37
D-05	→	→	80.93
lit	1.80	1.80	3.24
lit	1.80	1.80	3.24
STAIRCASE (P)	→	→	95.25
Total	→	→	309.80

THIRD FLOOR PLAN

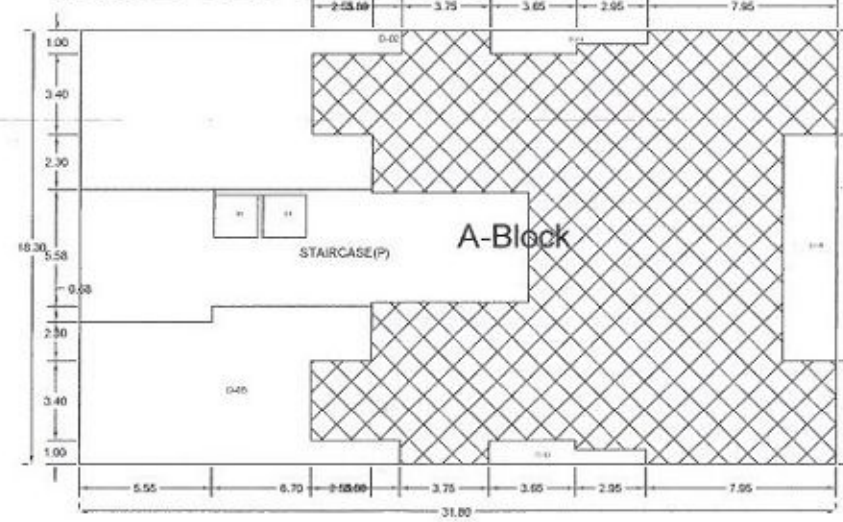


Polygon	LENGTH	WIDTH	Area
A-Block	31.80	18.30	581.94
D-01	→	→	5.42
D-02	→	→	74.65
D-03	→	→	5.42
D-04	9.50	2.25	21.37
D-05	→	→	70.88
lit	1.80	1.80	3.24
lit	1.80	1.80	3.24
STAIRCASE (P)	→	→	87.90
Total	→	→	309.80

FOURTH FLOOR PLAN

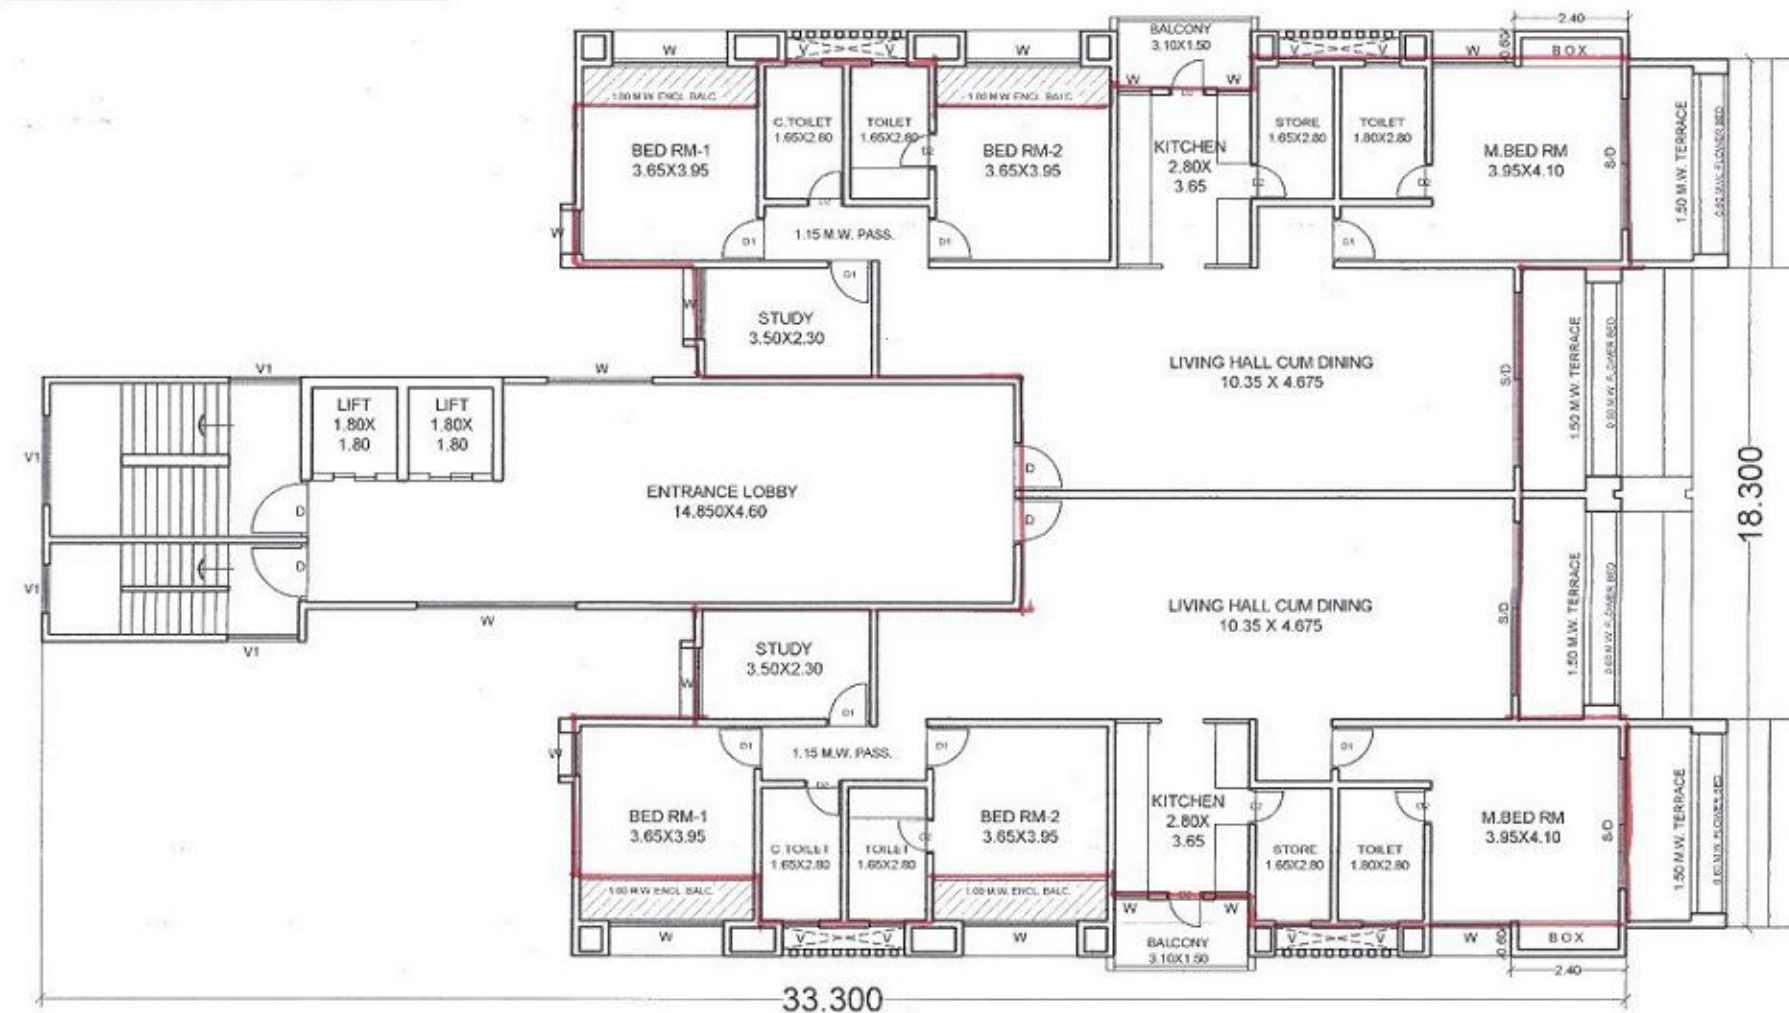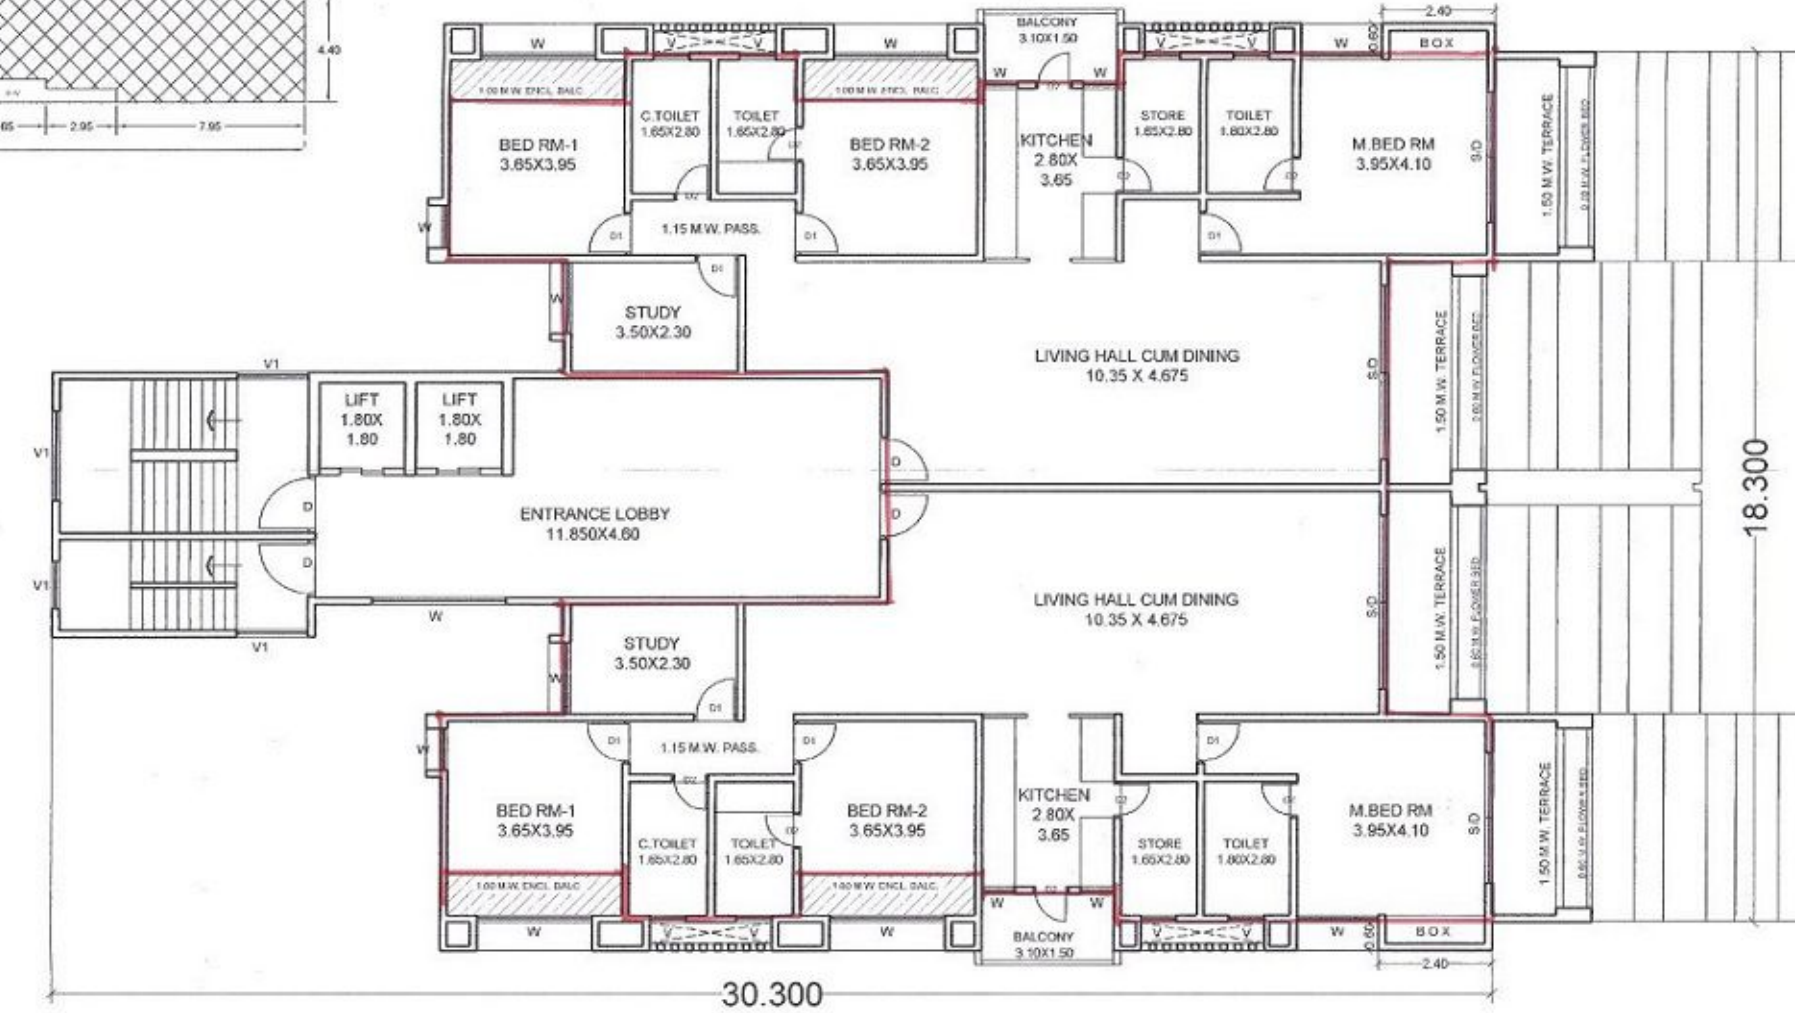

SECOND FLOOR PLAN

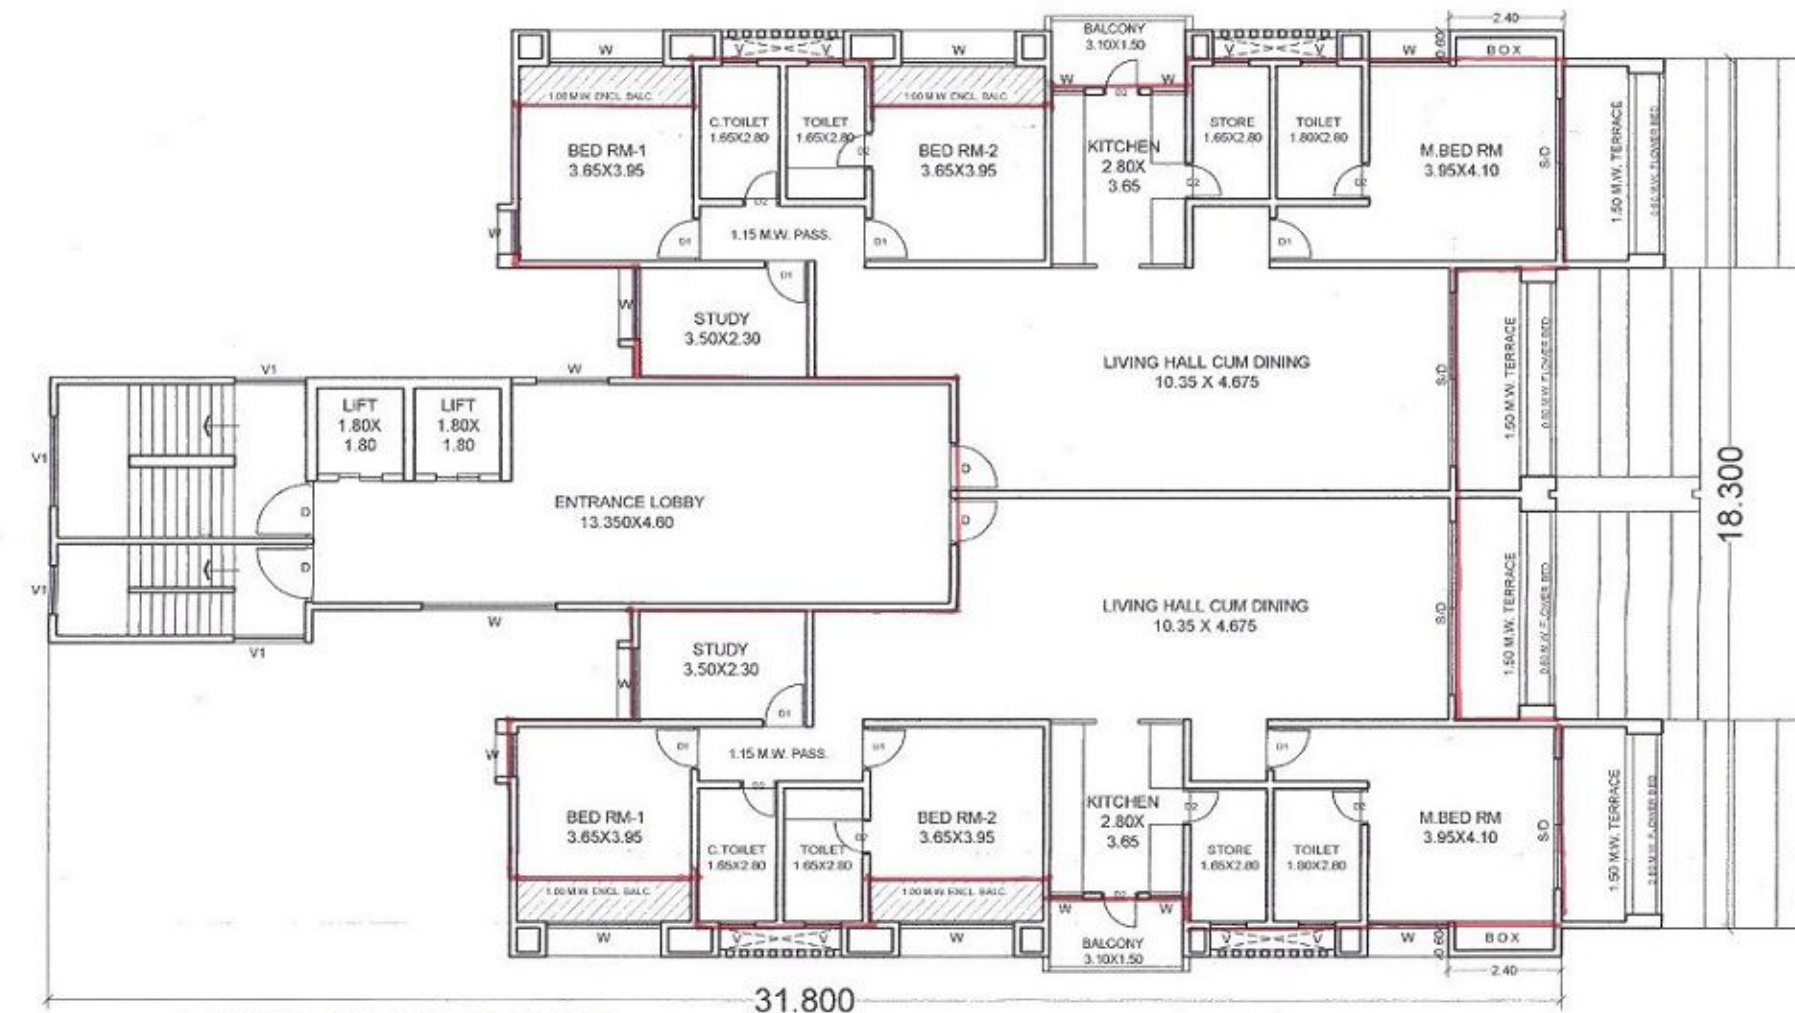

THIRD FLOOR PLAN

'A' TYPE BUILDING. SHEET NO. 56

Approved as submitted
In accordance with the provisions of the
this office Building permit No. 329/2014/15
Date: 17/12/2014
By: S. BHALE
Sanjay D. Pathe
Municipal Corporation
Aurangabad.
O.C. Signed by A.D.T.P.

SCHEDULE OF OPENINGS

SR.NO.	DESCRIPTION	TYPE'S	SIZE'S
1)	DOOR'S	D	1.00X2.10
		D1	0.90X2.10
		D1	0.75X2.10
		S.D.	3.65X2.10
2)	WINDOW'S	W	2.40X1.20
		W1	1.80X1.20
		W2	1.50X1.20
		W3	0.70X0.90
3)	VENTILATOR'S	V	0.60X0.75
		V1	1.50X1.20

REFERENCE

PROP. CONST. SHOWN IN -

**PROPOSED PLAN FOR RESIDENTIAL
APARTMENT BUILDING OF GROUP
HOUSING SCHEME, ON GUT NO. 55,
SITUATED, AT. ITHKEDA, TQ. &
DIST. AURANGABAD.**

FOR. M/S. SHREE HARI ASSOCIATES PVT. LTD.
THROUGH,
MR. SACHIN M. MULEY

For SHREE HARI ASSOCIATES PVT. LTD.
Authorised Signatory

OWNER SIGN.



DATE :- 01/04/2014
SCALE :- 1:100, 1:200,
DRN.BY :- kailes ned...

ARCHITECTS

BHALE PATHE & ASSOCIATES.
ARCHITECTS, INTERIOR DESIGNERS, PLANNERS,
5451, STATE BANK COLONY, PEERABAZAR,
OSMANPURA AURANGABAD. PHONE NO. (0204) 2334898.

Ar. S.M.BHALE
Ar. S.D.PATHE

SUBMISSION DRAWING