


A (BLDG A)

BUILDING	FLOORS	FSI AREA					BALCONY			STAIR	LIFT	PASSAGE/LIFT M/C		TOTAL
		COMM.	RESI.	IND.	SPECIAL	DOUBLE HT	HT PERM.	PROP.	EXCESS			PAID	ROOM	
A (BLDG A)	TERRACE FLOOR	0.00	0.00	0.00	0.00	0.00	0.00	0.00	-	0.00	0.00	0.00	0.00	0.00
A (BLDG A)	SEVENTH FLOOR	0.00	309.29	0.00	0.00	0.00	46.39	24.02	-	59.02	0.00	0.00	-	2
A (BLDG A)	SIXTH FLOOR	0.00	309.51	0.00	0.00	0.00	46.43	24.02	-	65.15	0.00	0.00	-	2
A (BLDG A)	FIFTH FLOOR	0.00	309.74	0.00	0.00	0.00	46.46	24.02	-	73.27	0.00	0.00	-	2
A (BLDG A)	FOURTH FLOOR	0.00	309.80	0.00	0.00	0.00	46.47	24.02	-	80.55	0.00	0.00	-	2
A (BLDG A)	THIRD FLOOR	0.00	309.80	0.00	0.00	0.00	46.47	24.02	-	87.90	0.00	0.00	-	2
A (BLDG A)	SECOND FLOOR	0.00	309.80	0.00	0.00	0.00	46.47	24.02	-	95.25	0.00	0.00	-	2
A (BLDG A)	FIRST FLOOR	0.00	309.80	0.00	0.00	0.00	46.47	24.02	-	102.80	6.48	0.00	-	2
A (BLDG A)	PARKING FLOOR	0.00	63.24	0.00	0.00	0.00	9.49	0.00	-	21.76	0.00	0.00	-	0
A (BLDG A)	Total	0.00	2231.00	0.00	0.00	0.00	334.65	168.14	0.00	596.50	6.48	0.00	0.00	14

Polygon	LENGTH	WIDTH	Area
A-Block	28.80	18.30	527.04
D-01	→	→	5.42
D-02	→	→	54.55
D-03	→	→	5.42
D-04	9.50	2.25	21.37
D-05	→	→	50.78
IR	1.80	1.80	3.24
IR	1.80	1.80	3.24
STAIRCASE	→	→	73.27
Total	→	→	309.74

Polygon	LENGTH	WIDTH	Area
A-Block	27.30	18.30	499.59
D-01	→	→	5.42
D-02	→	→	44.50
D-03	→	→	5.42
D-04	9.50	2.25	21.37
D-05	→	→	40.73
IR	1.80	1.80	3.24
IR	1.80	1.80	3.24
STAIRCASE	→	→	66.15
Total	→	→	309.51

SEVENTH FLOOR PLAN

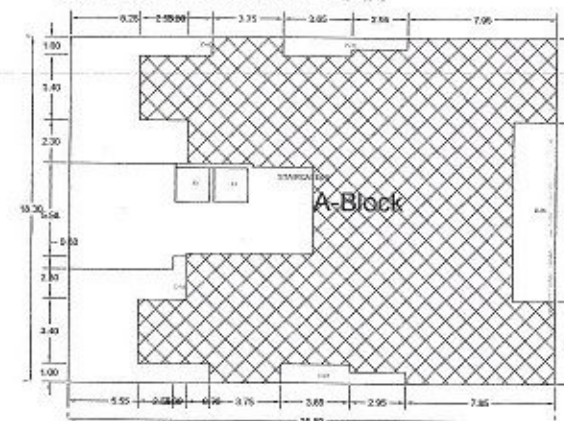


Polygon	LENGTH	WIDTH	Area
A-Block	28.80	18.30	472.14
D-01	→	→	5.42
D-02	→	→	34.45
D-03	→	→	5.42
D-04	9.50	2.25	21.37
D-05	→	→	30.68
IR	1.80	1.80	3.24
IR	1.80	1.80	3.24
STAIRCASE	→	→	66.02
Total	→	→	309.29



'A' TYPE BUILDING. SHEET NO. 6

Approved in accordance
with the conditions of the
this office Building permit No. 281/2014
Date: 12/04/2014
By: Engineer
Town Planning
Municipal Corporation
Aurangabad
O. C. Signed by A.D.T.P.


FIFTH FLOOR PLAN

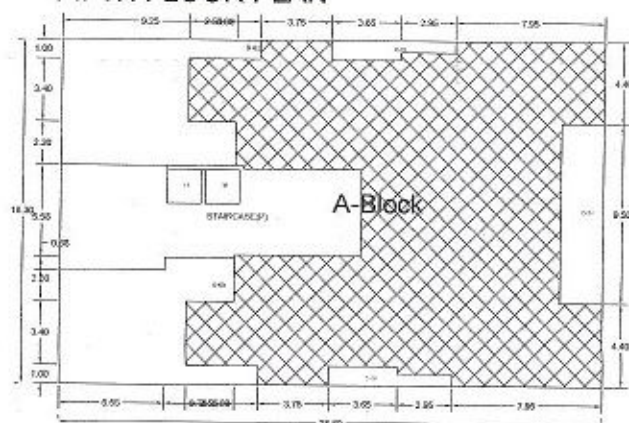


SIXTH FLOOR PLAN

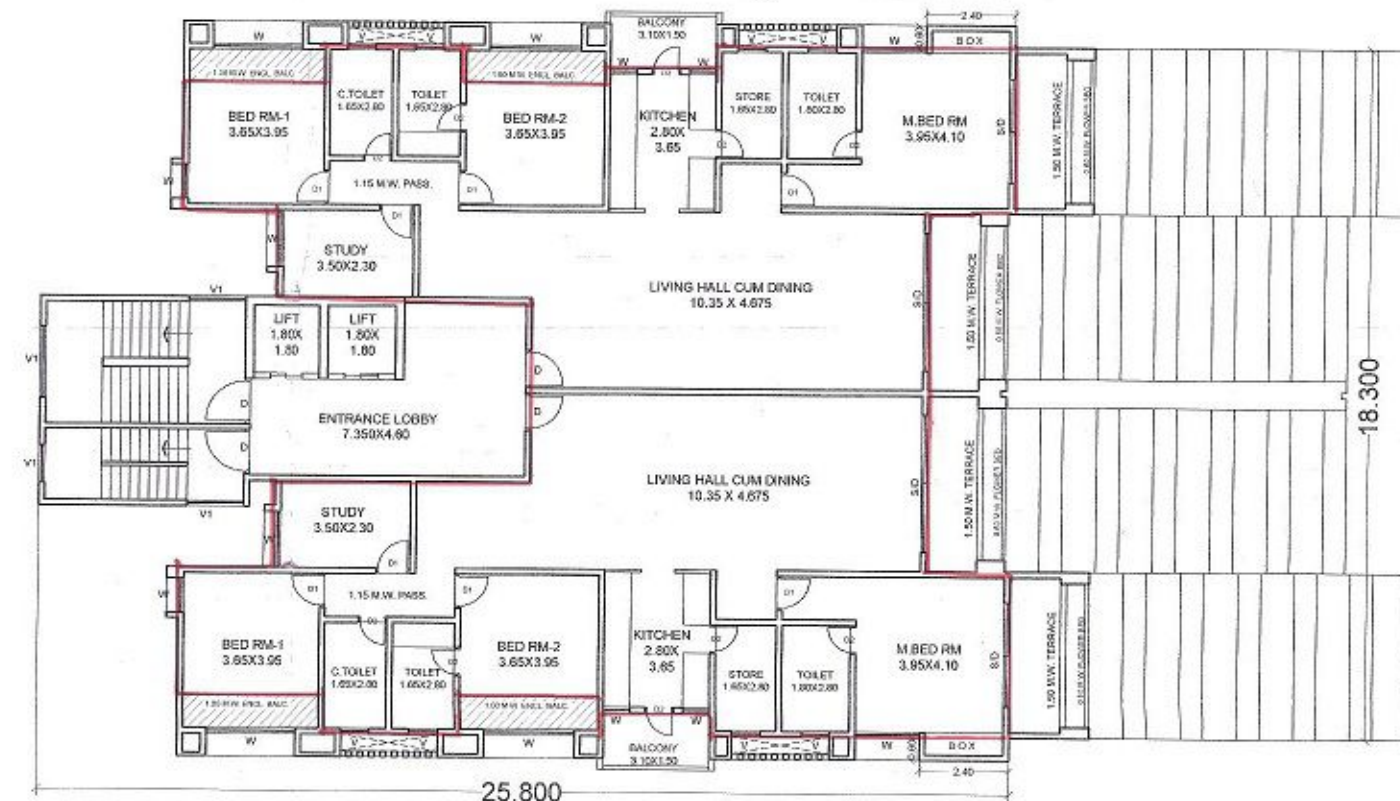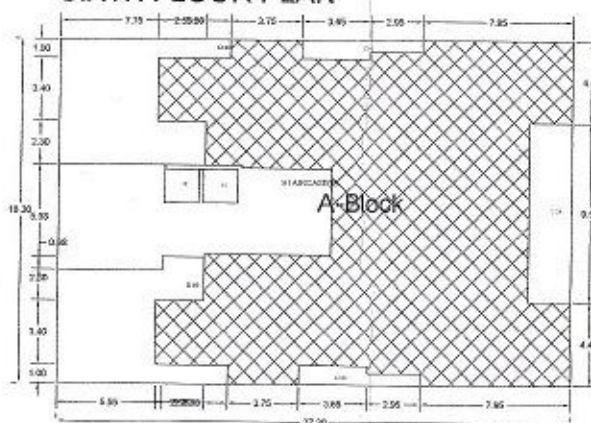

SEVENTH FLOOR PLAN

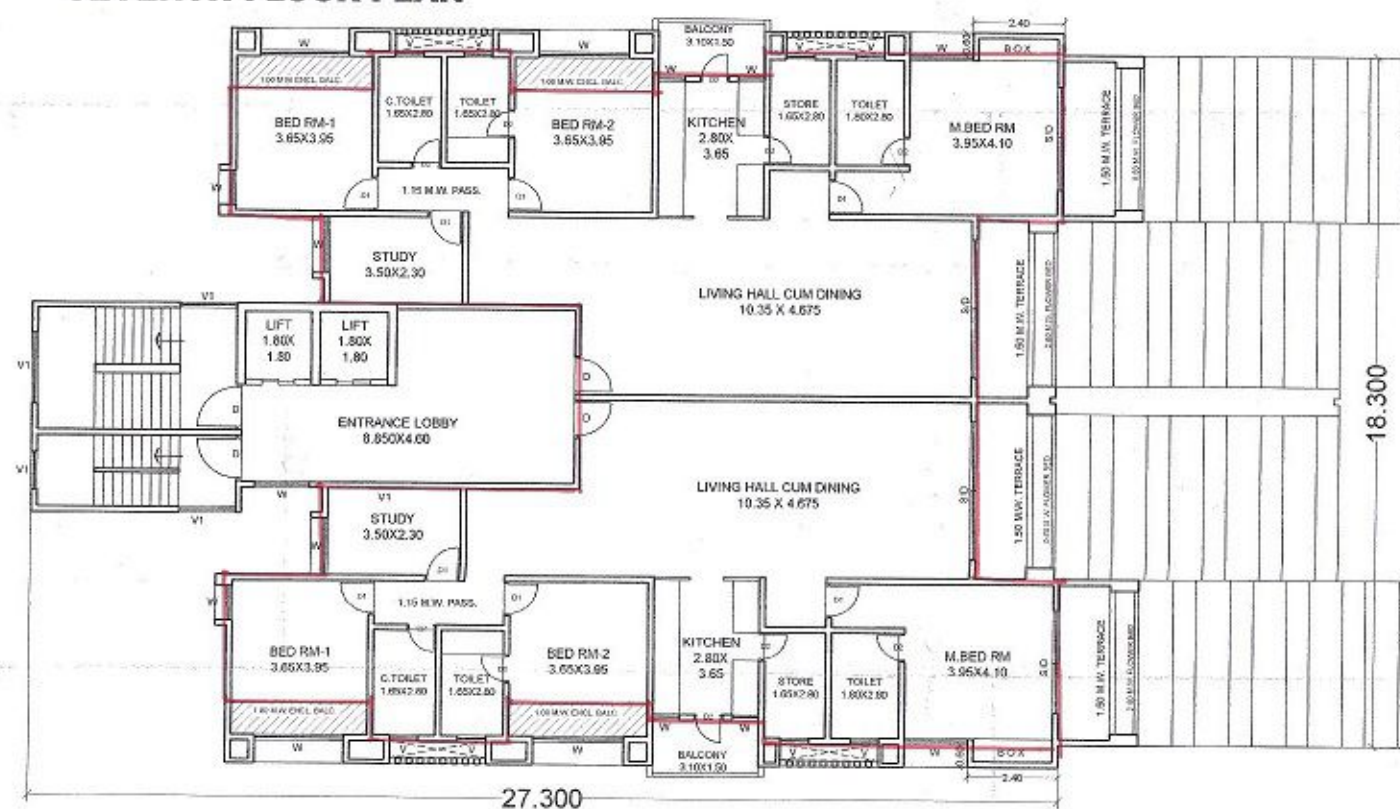

SIXTH FLOOR PLAN

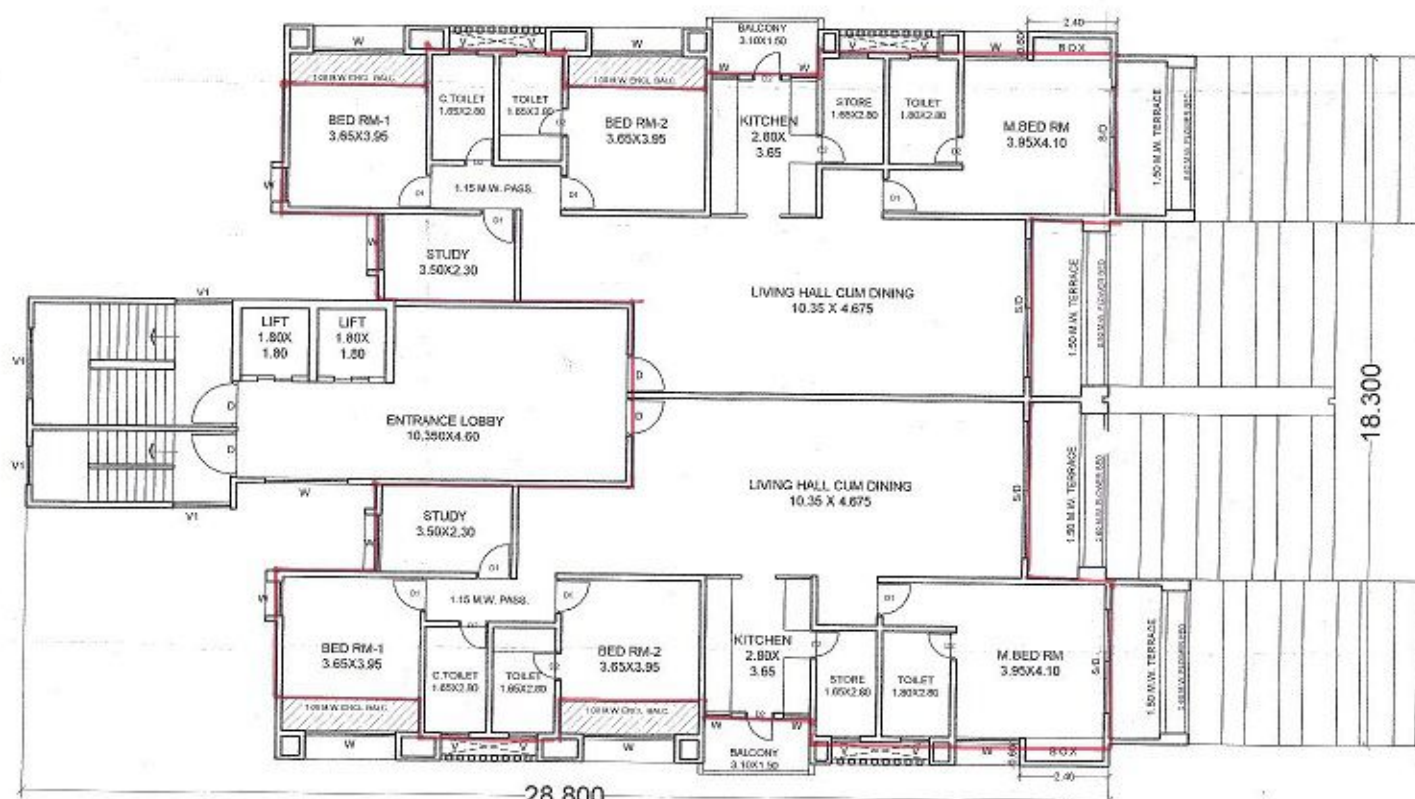

FIFTH FLOOR PLAN

SCHEDULE OF OPENINGS

SR.NO.	DESCRIPTION	TYPES	SIZES
1)	DOOR'S	D	1.00X2.10
		D1	0.90X2.10
		D1	0.75X2.10
		S.D.	3.65X2.10
2)	WINDOW'S	W	2.40X1.20
		W1	1.80X1.20
		W2	1.50X1.20
		W3	0.70X0.90
3)	VENTILATOR'S	V	0.60X0.75
		V1	1.50X1.20

REFERENCE

PROP. CONST. SHOWN IN -

PROPOSED PLAN FOR RESIDENTIAL
APARTMENT BUILDING OF GROUP
HOUSING SCHEME, ON GUT NO. 55,
SITUATED, AT. ITKHEDA, TQ. &
DIST. AURANGABAD.

FOR. M/S. SHREE HARI ASSOCIATES PVT. LTD.
THROUGH,
MR. SACHIN M. MULEY

For SHREEHARI ASSOCIATES PVT. LTD.
Authorised Signatory
OWNER SIGN.

DATE :- 01/04/2014
SCALE :- 1:100, 1:200,
DRN.BY :- kailas red...

ARCHITECTS
BHALE PATHE & ASSOCIATES.
ARCHITECTS, INTERIOR DESIGNERS, PLANNERS,
5453, STATE BANK COLONY, PEEBHAZER,
OSMANPURA AURANGABAD. PHONE NO. (0240) 2334898.

ARCHITECT
SANJAY D. PATHE
CA/96/19992

Ar. S.M.BHALE Ar. S.D.PATHE

SUBMISSION DRAWING