


Work done plan are
accepted for occupancy
certificate is issued wide
accepted 17/02/19
Latter No. Date 16/01/2018

1041%
DY. ENGINEER
Town Planning
Municipal Corporation,
Ch. Abanigabad,
O. C. Signed by A.D.T.F.

O. C. Signed by A. D. T. F.

TOTAL PROP WORKDONE
DUPLO VILLA NO
= C5.C16
= D9.D13

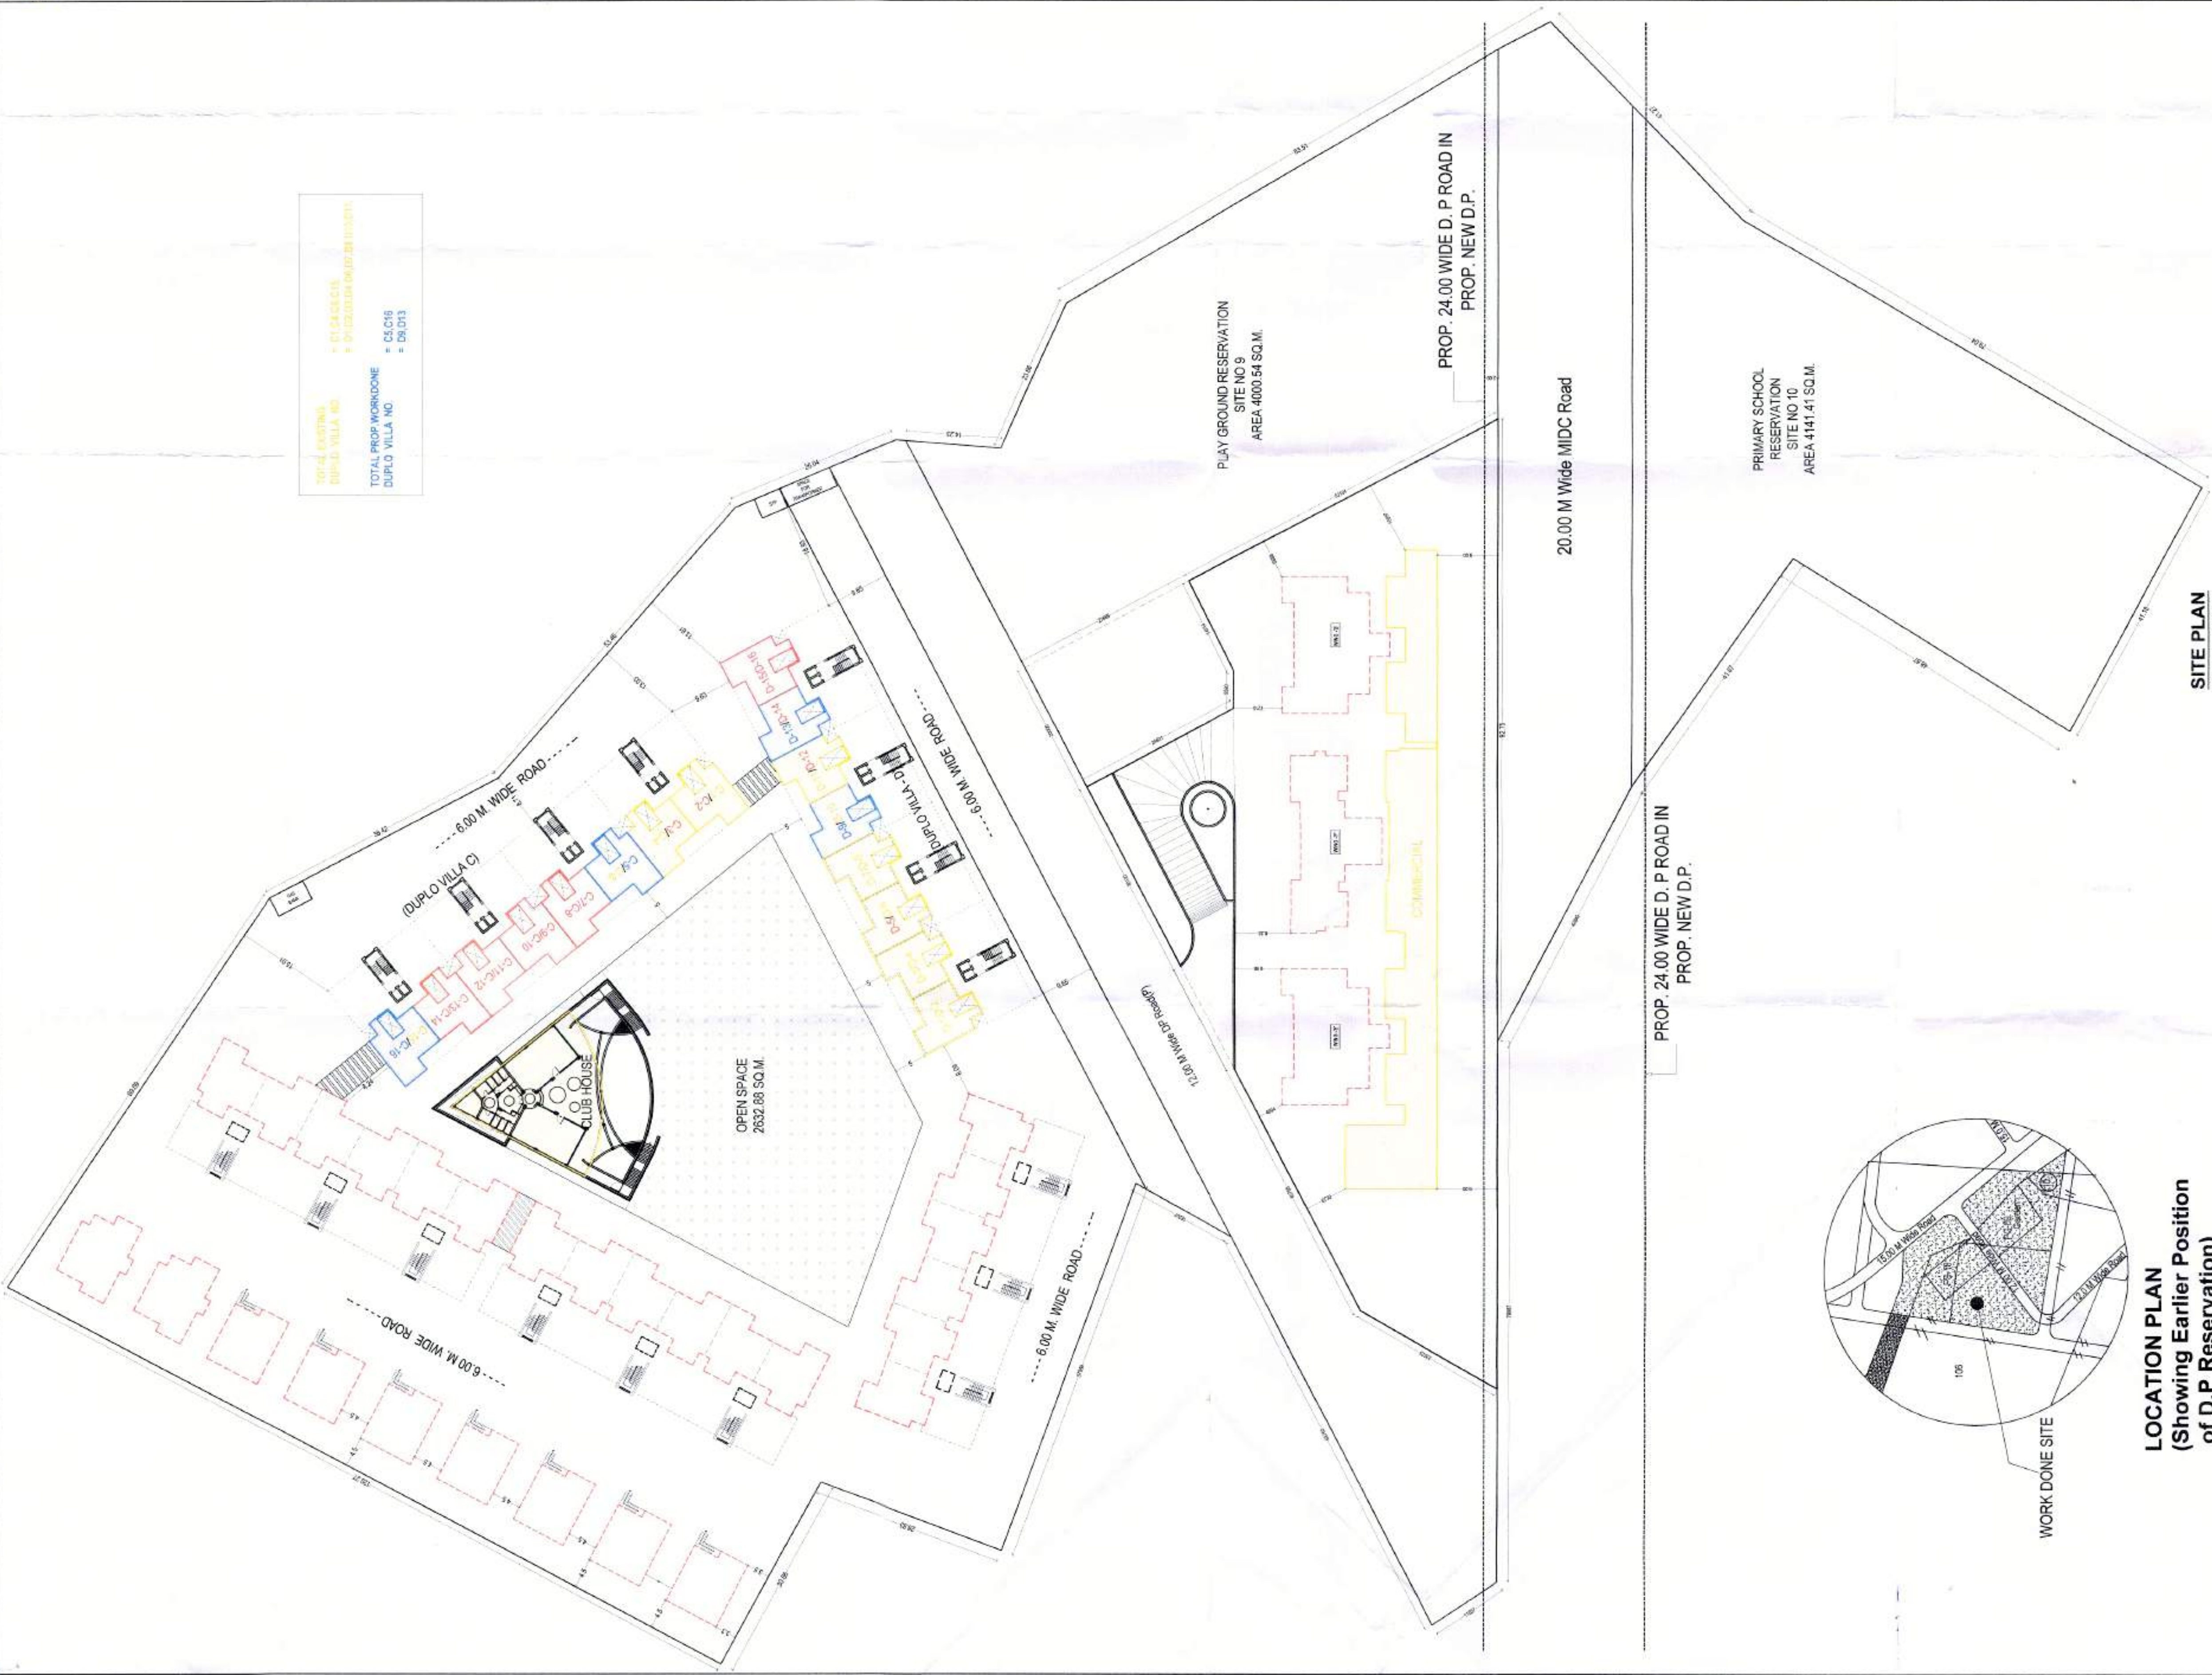

**LOCATION PLAN
(Showing Earlier Position
of D.P Reservation)
N.T.S**

SITE PLAN
SCALE 1:500

WORK DONE SITE

PROP, 24.00 WIDE D. P ROAD IN
PROP, NEW D.P.

PROP. 24.00 WIDE D. P ROAD IN
PROP. NEW D.P.

20.00 M Wide MIDC Road

PRIMARY SCHOOL
RESERVATION
SITE NO 10
AREA 4141.41 SQ.M.

PLAY GROUND RESERVATION
SITE NO 9
AREA 4000.54 SQ.M

OPEN SPACE
2632.88 SQ.M.

6.00 M. WIDE P

(DUPLO VILLA C)

LAND AREA STATEMENT :

A.	KUNDAVAL BROTHERS		= 1600,201.52 M.
B.	SUNITA VADVA P&J OOO	+ 777.82	+ 270.42
C.	SHASHI WADIA		= 1170,000.00 M.
D.	POLSA SAKHARIBAI OOO		= 100,000.00 S.Q.M.
E.	TOTAL AREA OF LAND		= 3957.74 SQ. FT.
1.	Area of Land		= 3957.74
2.	Area of Land - C Road Area		= 10340.61
3.	Area of Land - D Road Area		= 10340.61
4.	12.00 MP Road Area		= 04000.54
5.	Primary School Reservation		= 04139.09
6.	Total Deduction (2+3+4+5)		= 13046.73
7.	Net Available Space (1-6)		= 22950.51
8.	Required Open Space (16%)		= 02265.05
9.	Net Available Space (16%)		= 20685.46
10.	Net Permissible F.S (10.75 of 7.8)		= 17172.88
11.	Permissible F.S (10.75 of 7.8)		= 02340.41
12.	Add Road 12.0 MP Road Area		= 11+12
13.	Net Permissible Area (11+12)		= 17172.88
14.	Work done Built Up Area O/C No.		= 19555.29
15.	2017/18-19 of 23051071		= 7124.35
16.	Balance Built up area		= 2791.60
17.	Total Work Done Area (14+15)		= 19555.29
18.	Balance Built up area		= 2791.60

BIUP AREA STATEMENT AS PER WORKDONE :

PROPERTY FACTS - 2016 DATA									
UNIT	SUITE NO.	TYPICAL FLOOR	0-2 AREA	3-5 AREA	6-8 AREA	9-12 AREA	13-15 AREA	TOTAL AREA	50,000 SQ. FT. TOTAL
1	1	CORRIDOR	0	0	111.96	96.36	180.58	388.90	100
2	2	2-50000000	0	0	111.96	96.36	180.58	388.90	100
3	3	3-50000000	0	0	111.96	96.36	180.58	388.90	100
4	4	4-50000000	0	0	111.96	96.36	180.58	388.90	100
100	100	100-50000000	0	0	111.96	96.36	180.58	388.90	100

LEGEND :

PLOT BOUNDARY SHOWN AS (BLACK)
WORK DONE LINE SHOWN AS (BLUE)
EXISTING CONIST SHOWN AS (YELLOW)
DRAINAGE LINE SHOWN AS (YELLOW)
WATER LINE SHOWN AS (GREEN)

Part Work done of Group Housing Scheme at Ghat No. 106(p),
Nakharahawad, Pathan Road, Aurangabad For **Shri Kundadwal & Sons**
Through

1. **Bal Krishna D. Bhakre** (G.P.A. Holder of Rajendra B. Kundadwal & Son's B. Kundadwal)
2. **Sanjay B. Kundadwal** (G.P.A. Holder of Sahas L. Vardya, Sunita S. Vardya, Yeshudas H. Bajaj & Kamleshwar K. Bajaj)

Mr. Sudhir Suresh Vardya

WORK DONE DRAWING

	JOB NO. :-	
	DATE :- 05-OCT-2017	
	SCALE :- 1:500	
	DEALT BY :- JAMBHULKAR S.	
SITE PLAN		

SAMIL ARCHITECTS
NISHIBANDH C. RANA MAGR
OPP. AYITHI HOTEL JAUNA ROAD,
AURANGABAD. PIN 431005 PH- 0240 2451616
E-MAIL- info@samilarchitects.com

1. Sally Buller Pondle

Architects-
Sign
Mr. Milind M. Wadekar
Regd. No. E-152/92
MILIND M. WADEKAR
REGD. NO. E-152/92
SAMEER N. AUSEKAR
REGD. NO. CA-9519301