


FRONT ELEVATION TO (E)




FIRST FLOOR PLAN (14)

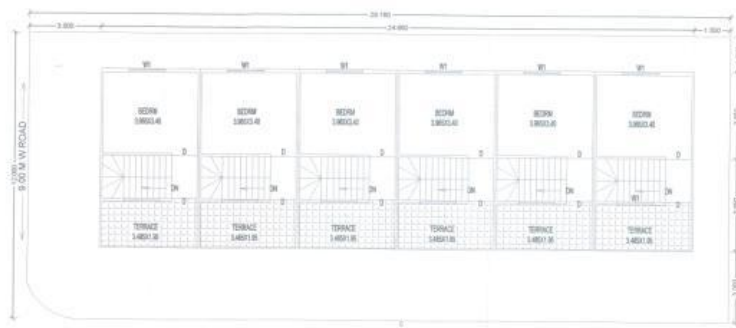

GROUND FLOOR PLAN (14)



LOCATION PLAN SCALE 1:500

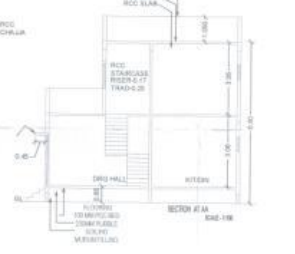

FIRST FLOOR BLOCK PLAN (14)

FIRST FLOOR BLOCK PLAN (14)

FIRST FLOOR BLOCK PLAN (14)

GROUND FLOOR BLOCK PLAN (14)



AREA STATEMENT

TOTAL PLOT AREA	= 344.61 SQ.M
NORMAL FSI	= 1.00
TOTAL ALLOWED B/UP	= 344.61 SQ.M
PROPOSED CONST*	
GROUND FLOOR B/UP AREA	= 184.95 SQ.M
FIRST/STILT GR FL B/UP AREA	= 90.00 SQ.M
NET B/UP AREA	= 274.95 SQ.M
FSI CONSUMED	= 0.797 %

SCHEDULE OF OPENINGS

DISCRIPTION	TYPE	SIZE
DOOR'S	MD	1.00X2.10
	D	0.90X2.10
	D1	0.75X2.10
WINDOWS	W	1.50X1.20
	KW	1.20X1.00
VENTILETOR	V	0.60X0.75

CERTIFICATE OF AREA
Certified that the plot under reference was surveyed by me on _____ and the dimensions of rates etc. of plot stated on plan are as measured on site and the area so worked out tallies with the area stated in document of Original T.P. Scheme.

Description of Proposal & Property: proposed Row stage Building Plan On Plot no. 14 Gut No. 219, Karmad (Nannagar) Rd & dist: Warangal
Name of Owner: Jashri Anil Suresh ukade

Job No.	Orig. No.	Scale	Drawn By	DATE 15-10-17
---------	-----------	-------	----------	---------------

LEGEND

PLOT BOUNDARY SHOWN IN _____

PROPOSED CONST. SHOWN IN _____

WATER LINE SHOWN IN _____

DRAINAGE LINE SHOWN IN _____

OWNERS SIGN _____

DADESHPADE Civil Engineer

B.V. RAUT Architectural Planner

R.B. & ASSOCIATES
Architects, Planner, Designer, Engineers
Plot No. 12/8, New ST Colony Near N2/Cidco, Aurangabad, DCL NO. 491-9763558/25

ENGINEERS SIGN _____

