

Approved as amended
In.....colour, Subject to
the conditions mentioned in this
office's Building Permit No. 12021-22
Date: 01/09/2021

Town Planning Department
Municipal Corporation
Aurangabad
O.C. Signed By D.D.T.P.

अवधारक संजीव शर्मा

या बांधकाम परवानगीनुसार बांधकाम कर
हस्तांतरण कर (गोलाबंदी) (G.O.T.) चे
बांधकाम पूर्ण झाल्यावर बांधकामावर
आवक्यादीक अभिलेख/ सुपरवायझरिंग, यांचे
कार्यवाही करिता पूर्णत्वात होण्यात येईल.
कार्यालयीन ही माहिती करून घेऊन योग्य
पुढील पात्र. या पुढील पात्राचे अर्थवादा आगळे
या पुढील पात्र बांधकाम. अर्जाद्वारे समजले
याबाबतीत करण्यात येईल. हाती संतुष्ट झाली

भारत बांधकाम साहित्य
व माती म.न.पा. व्या
नगरपालिका लेख नं.

OPENING SCHEDULE

SR NO.	SYMBOL	SIZE	SHL	UNTEL	REMARK
1	D1	0.90 X 2.10	-	2.10	
2	D2	1.00 X 2.10	-	2.10	
3	D3	0.75 X 2.10	-	2.10	
4	W	2.40 X 1.20	0.90	2.10	
5	W1	2.00 X 1.20	0.90	2.10	
6	W2	1.80 X 1.20	0.90	2.10	
7	W3	1.50 X 1.20	0.90	2.10	
8	V	0.60 X 0.90	1.50	2.10	
9	V1	0.90 X 0.60	1.50	2.10	

REFERENCE :-

1. EXISTING WORK SHOWN IN BLUE
2. PROPOSED WORK SHOWN IN RED
3. PLOT BOUNDARY SHOWN IN THICK BLACK
4. DRAINAGE LINE SHOWN IN GREEN DOTTED
5. WATER LINE SHOWN IN GREEN

REVISED BUILDING PLAN ON PLOT NO.44,
C.I.S. No. 20295/2/5, SITUATED AT
KESARSINGPURA, ADALAT ROAD,
(OLD ASHOKA HOTEL LAYOUT),
AURANGABAD, BELONGING TO
SHRI. LAXMINARAYAN SHRIRAMJI ATAL.
MRS. SUNITA LAXMINARAYAN ATAL.

SIGN. OF OWNER

1)  2) 

DRAWN BY : SSN

CHECKED BY : SVS

DEALT BY : HAI

DATE : 05TH AUG. 2021

SCALE : 1:100


DRG NO.:

PROJECT NO.:




SACHIN SANGSHETTY
ARCHITECTS
REG. NO. - CA/2007/39390
BLOCK NO. 2, SHREE VISHWAROOP HALL
PLOT NO. 75, JYOTI NAGAR, AURANGABAD
PHONE NO. :- [0240] 2350222
MOBILE NO. :- +91-9822639222

SACHIN SANGSHETTY ARCHITECTS
REG. NO. - CA/2007/39390
SIGN. OF ARCHITECT

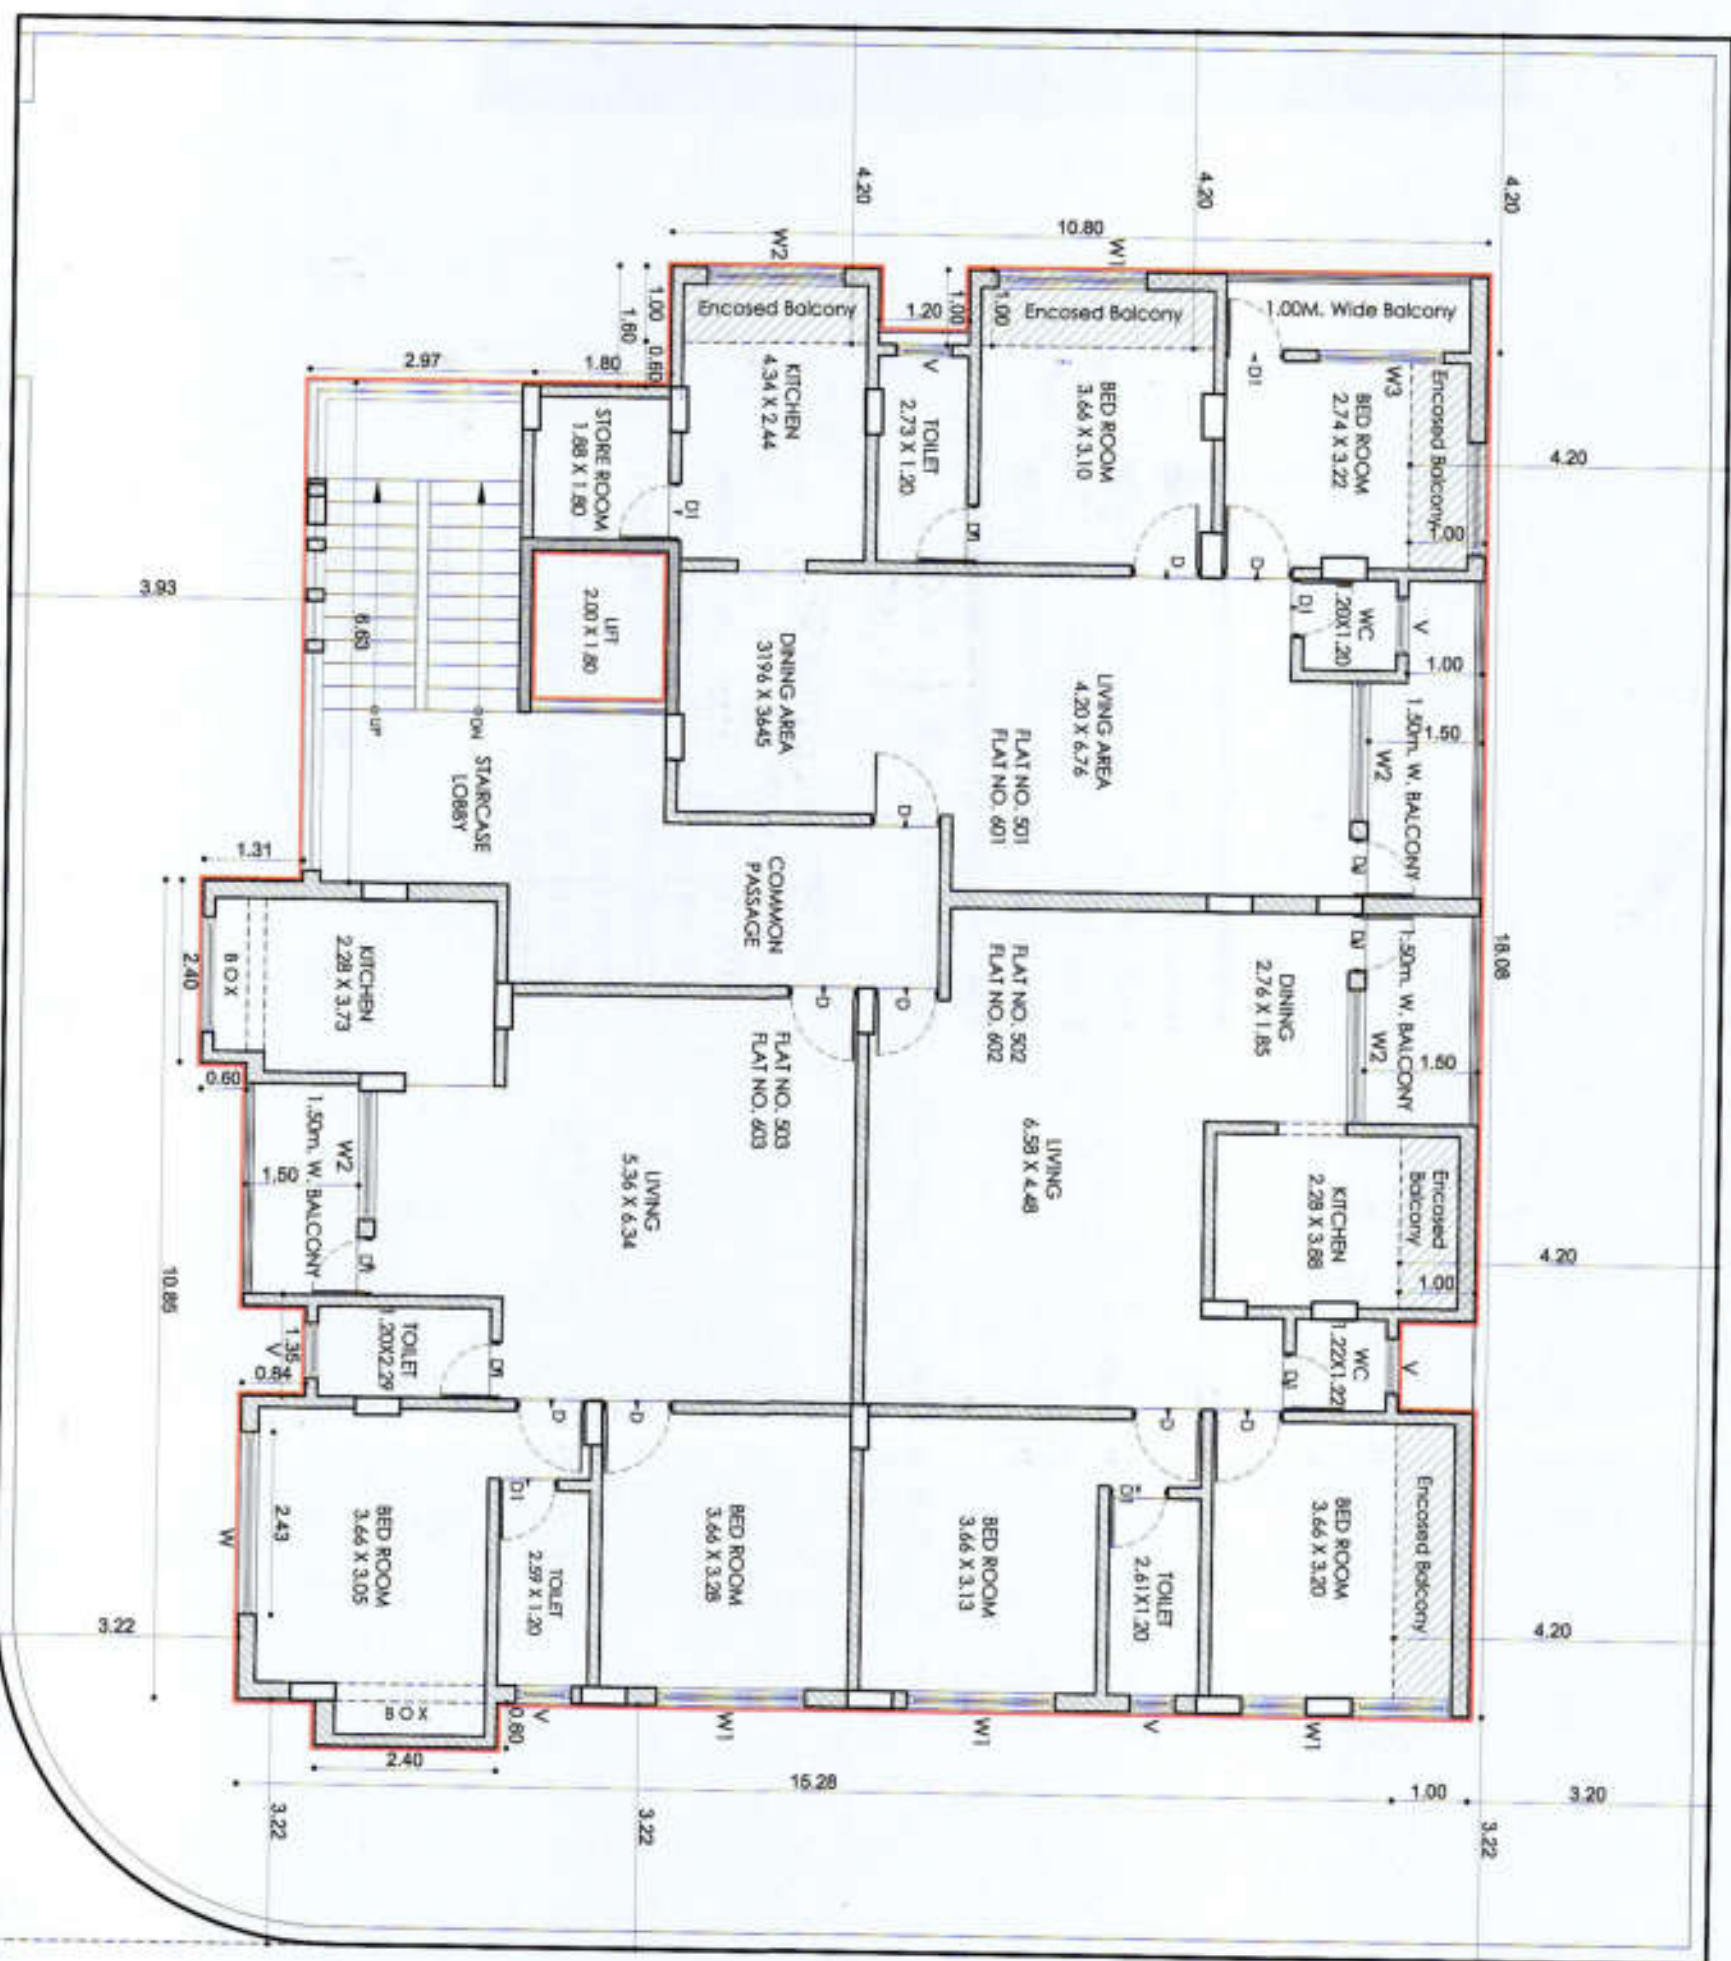

PROPOSED FIFTH & SIXTH FLOOR PLAN

<< 9.00 M. Wide Road >>

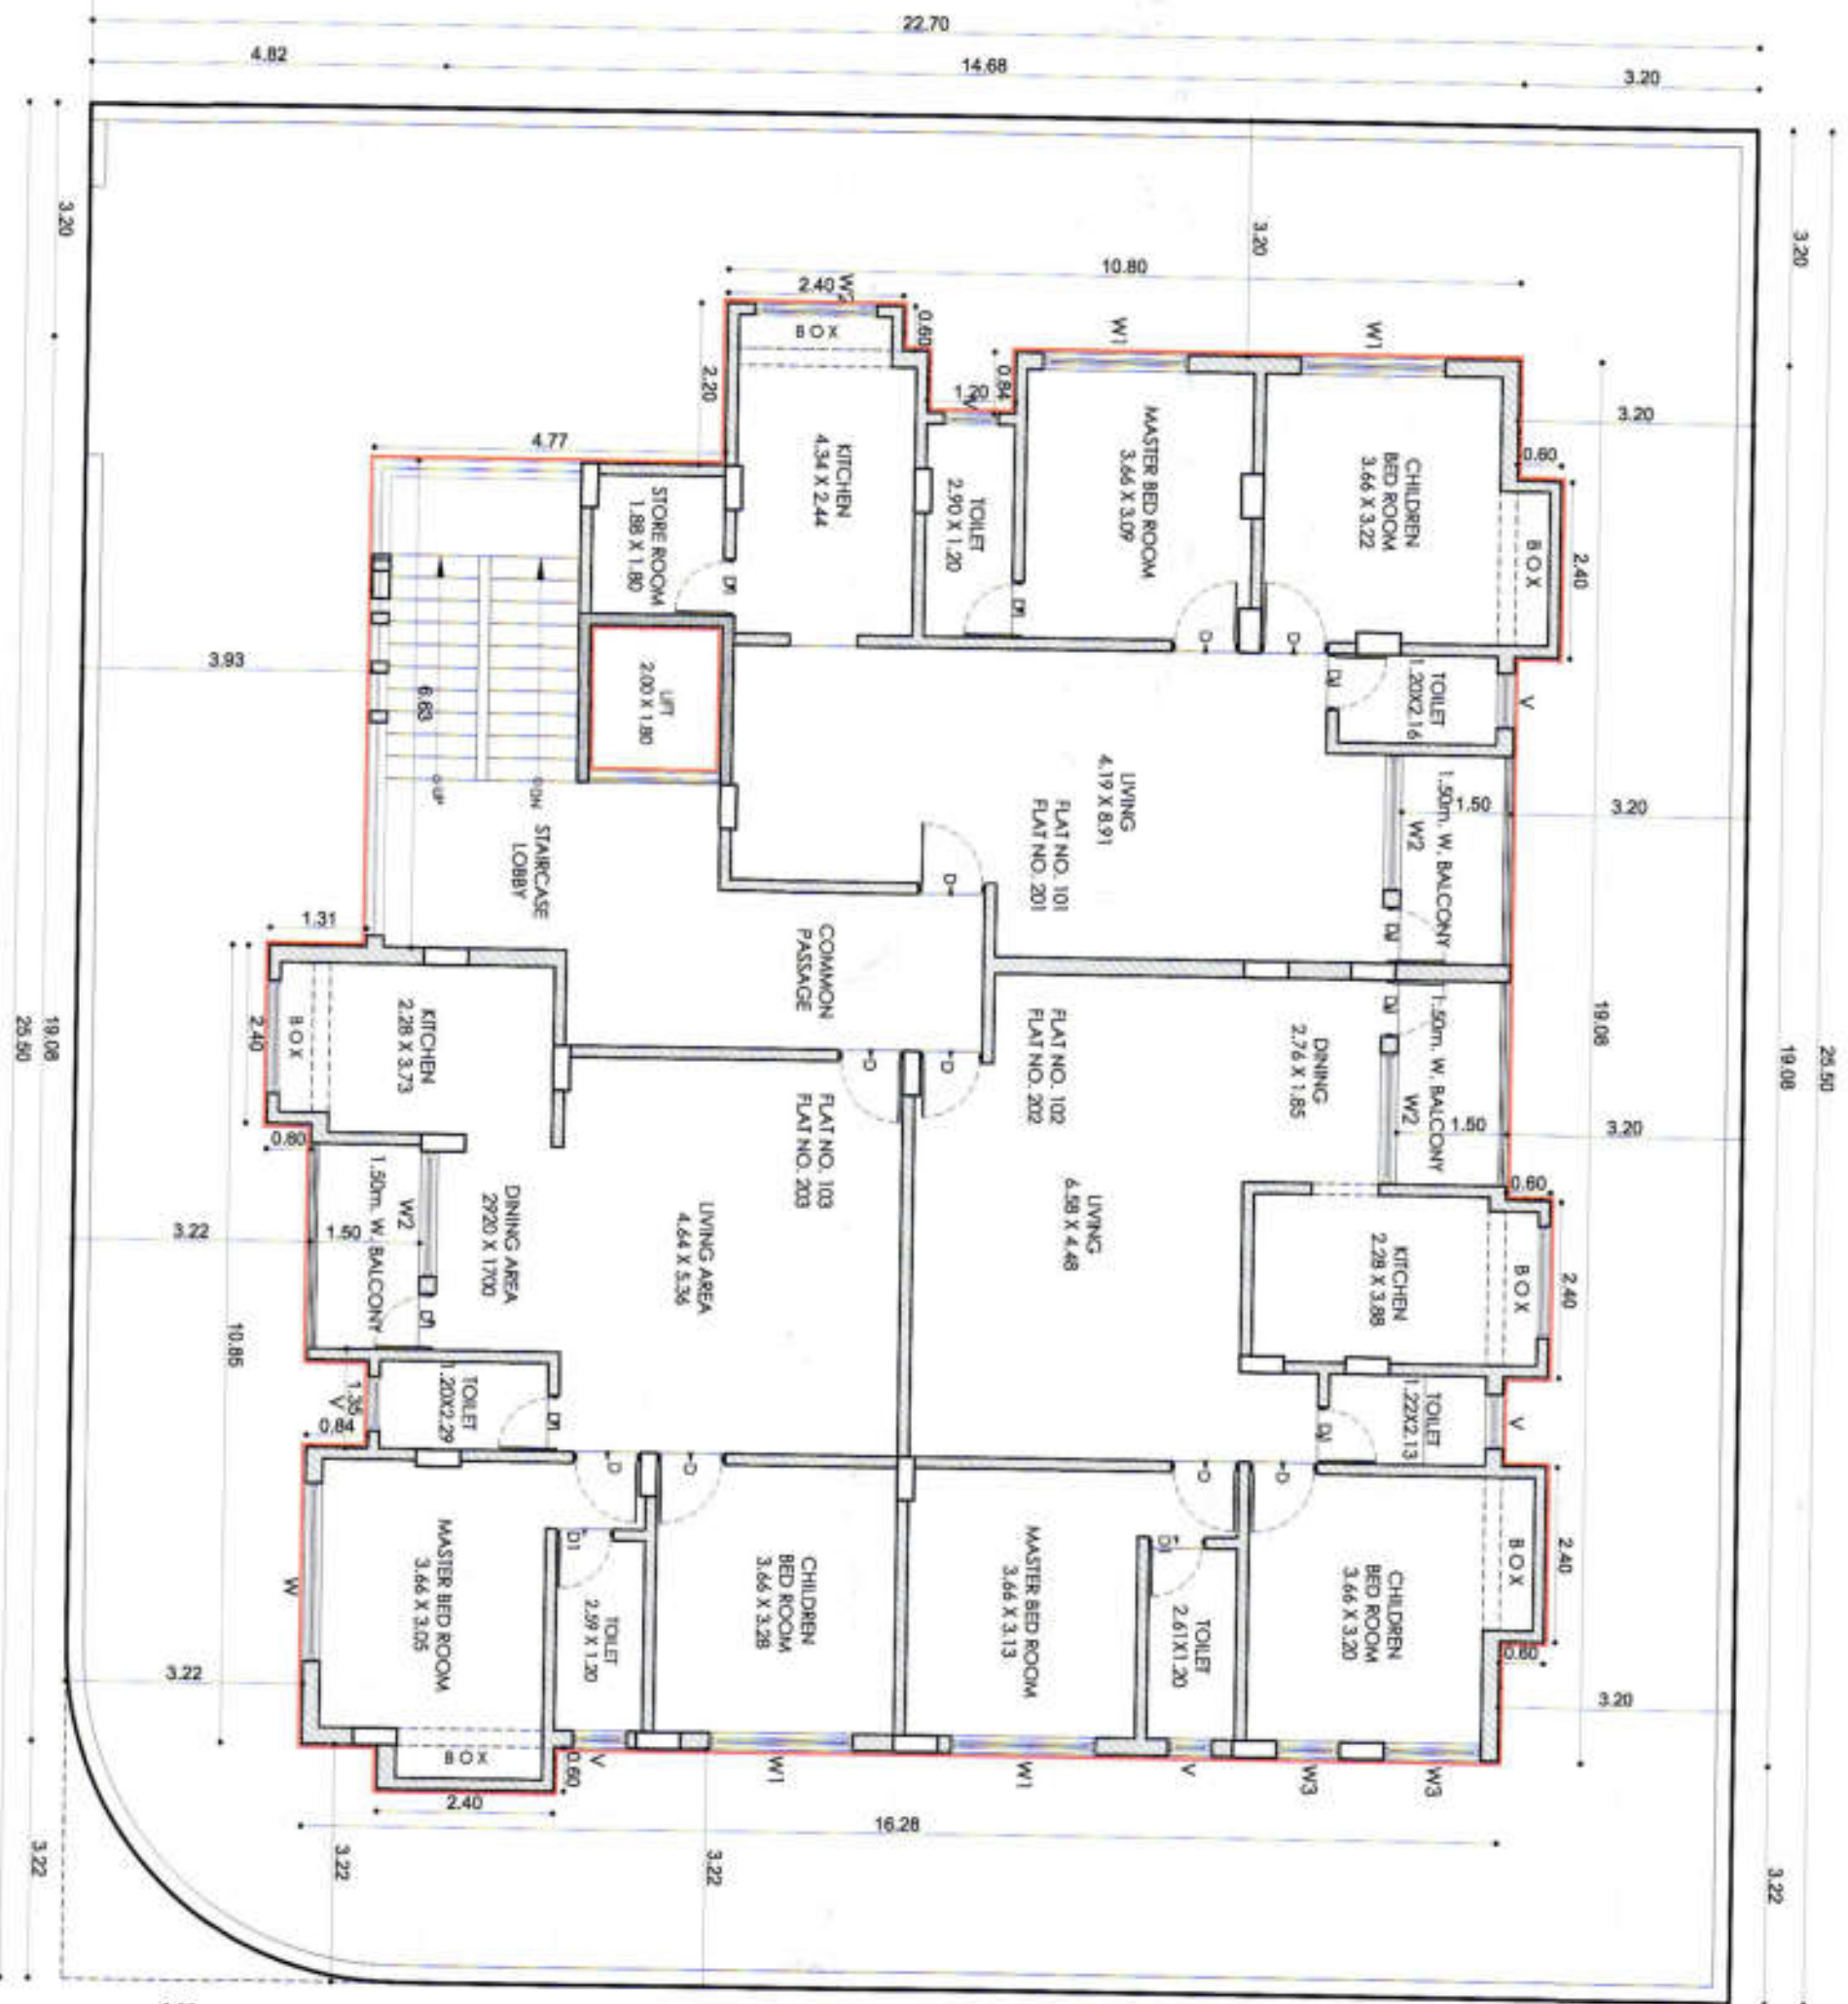

REVISED FIRST, SECOND, THIRD & FOURTH FLOOR PLAN

<< 9.00 M. Wide Road >>