



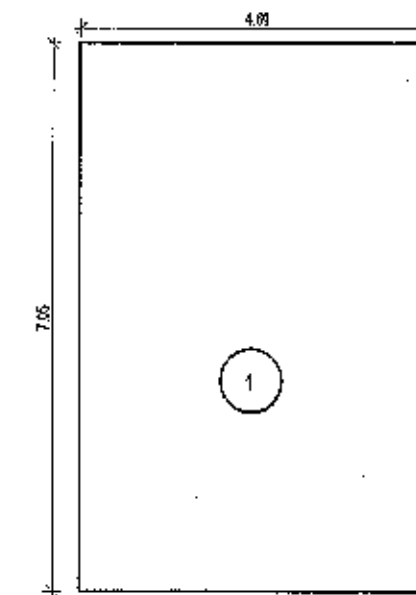

**BUILT UP AREA STATEMENT GROUND FLOOR
FOR RHS IN BLOCKS M & L (RH NO-1,9)**


ADDITIONS :-	
1) 7.05 X 4.89	= 33.06 SQ.M
STANDARD DEDUCTIONS	
2) 00 X 00	= 00.00 SQ.M
TOTAL ADDITIONS	= 00.00 SQ.M
NET AREA	= 33.06 SQ.M

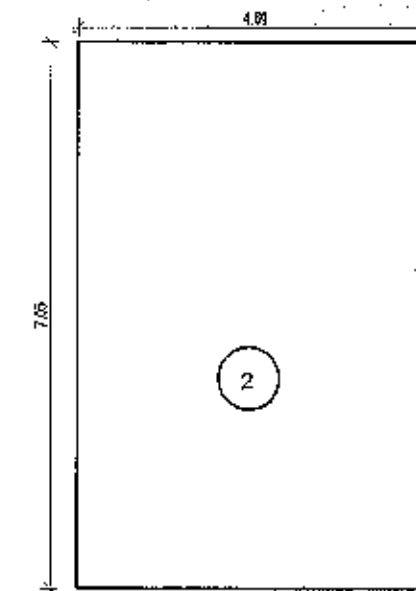


**BUILT UP AREA STATEMENT FIRST FLOOR
FOR RHS IN BLOCKS M & L**

ADDITIONS :-	
1) 7.05 X 4.89	= 33.06 SQ.M
STANDARD DEDUCTIONS	
2) 00 X 00	= 00.00 SQ.M
TOTAL ADDITIONS	= 00.00 SQ.M
NET AREA	= 33.06 SQ.M


GROUND FLOOR BUILT UP AREA = 33.06 SQ.M
FIRST FLOOR BUILT UP AREA = 33.06 SQ.M
TOTAL BUILT UP AREA = 66.12 SQ.M

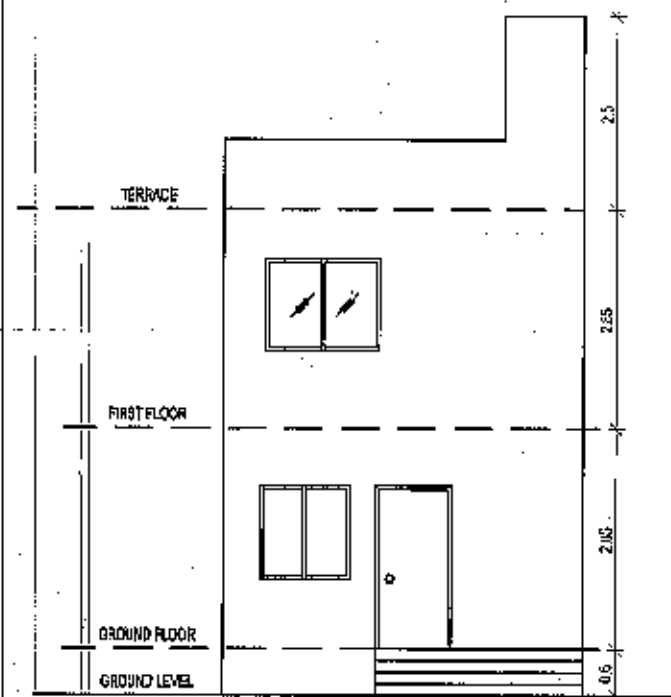


TYPICAL FRONT ELEVATION FOR
RHS IN BLOCKS M & L
Scale: 1:100

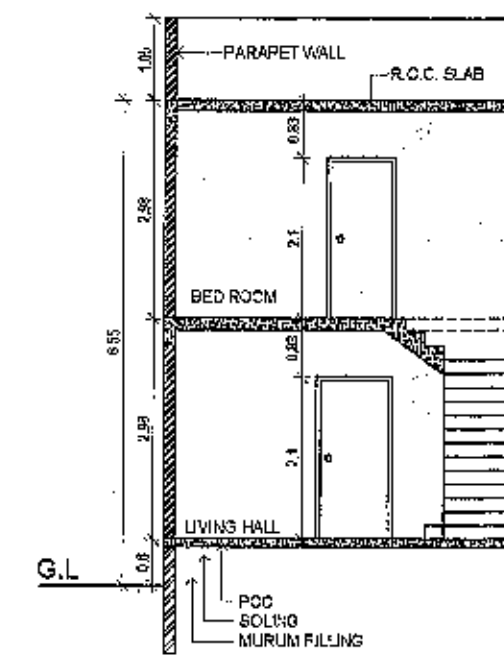


SECTION 'A-A'
SCALE 1:100

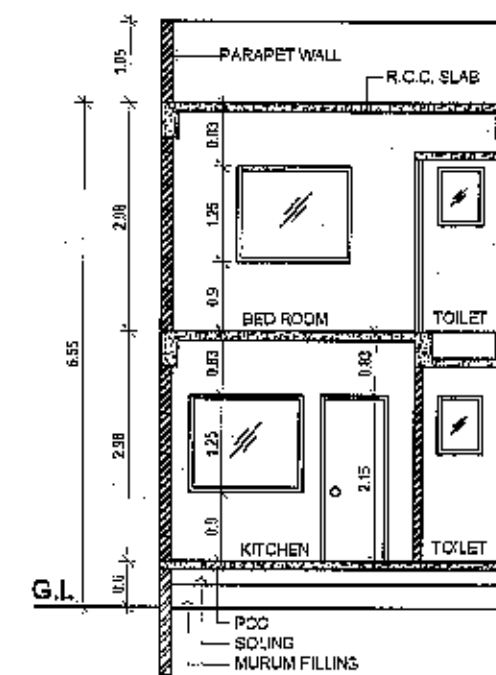


SECTION 'B-B'
SCALE 1:100

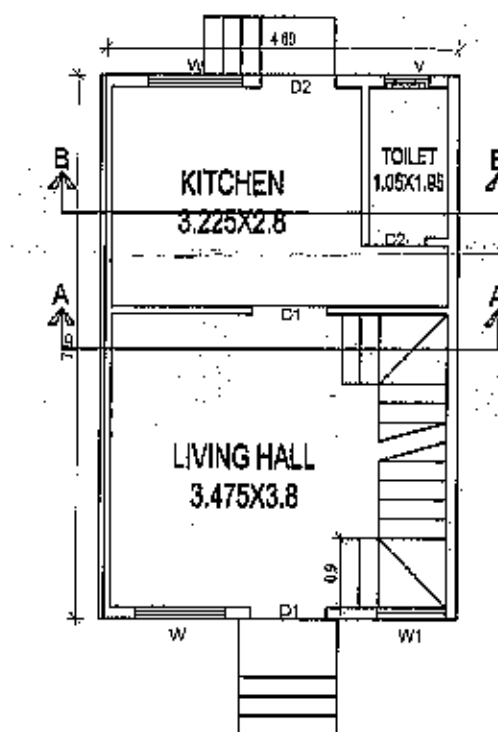

TYPICAL GROUND FLOOR PLAN FOR
RHS IN BLOCKS M & L (RHS 1 & 9)
Scale: 1:100

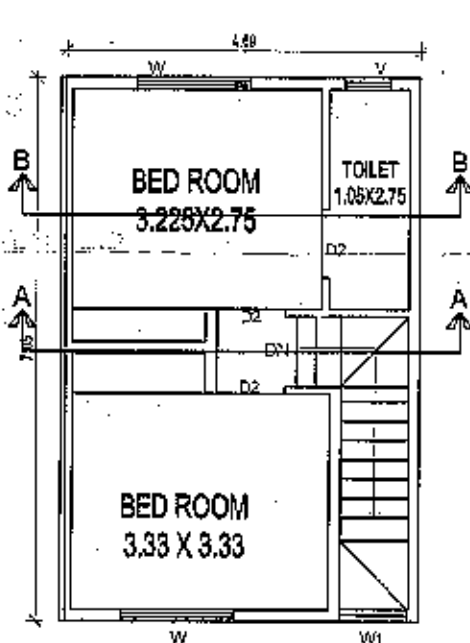


TYPICAL FIRST FLOOR PLAN FOR
RHS IN BLOCKS M & L (RHS 1 & 9)
Scale: 1:100

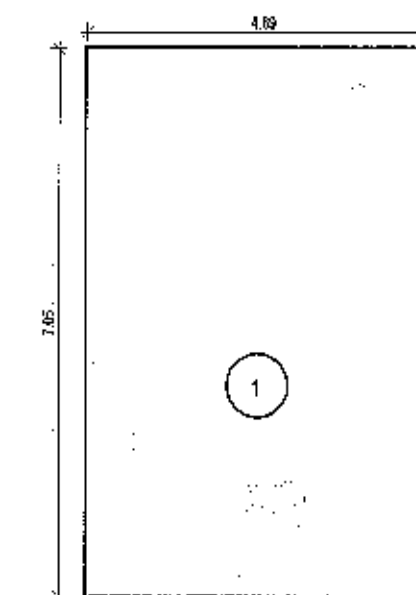

**BUILT UP AREA STATEMENT GROUND FLOOR
FOR RHS IN BLOCKS M & L (RH NO-8,16)**


ADDITIONS :-	
1) 7.05 X 4.89	= 33.06 SQ.M
STANDARD DEDUCTIONS	
2) 00 X 00	= 00.00 SQ.M
TOTAL ADDITIONS	= 00.00 SQ.M
NET AREA	= 33.06 SQ.M

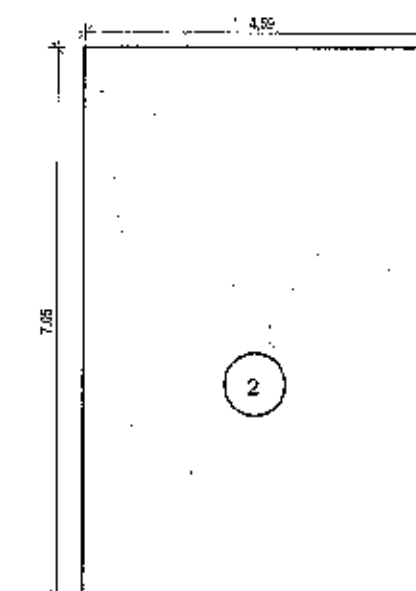


**BUILT UP AREA STATEMENT FIRST FLOOR
FOR RHS IN BLOCKS M & L**

ADDITIONS :-	
1) 7.05 X 4.89	= 33.06 SQ.M
STANDARD DEDUCTIONS	
2) 00 X 00	= 00.00 SQ.M
TOTAL ADDITIONS	= 00.00 SQ.M
NET AREA	= 33.06 SQ.M


GROUND FLOOR BUILT UP AREA = 33.06 SQ.M
FIRST FLOOR BUILT UP AREA = 33.06 SQ.M
TOTAL BUILT UP AREA = 66.12 SQ.M

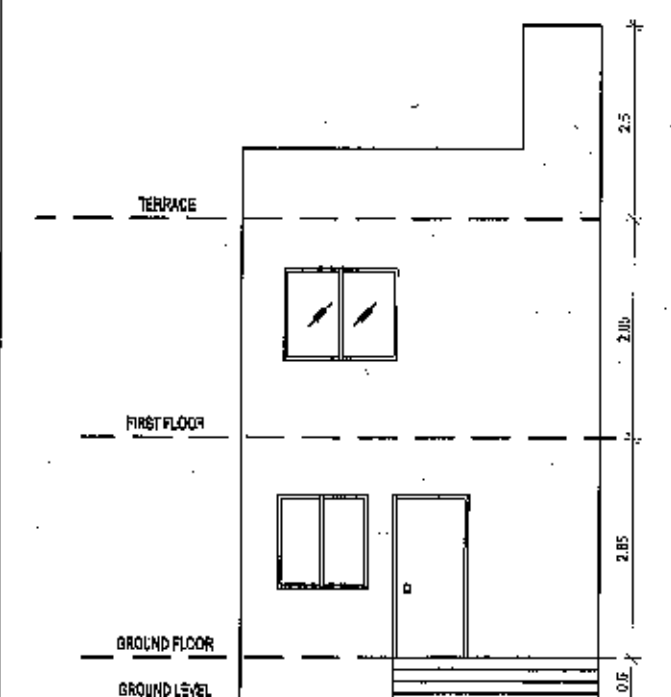


TYPICAL FRONT ELEVATION FOR
RHS IN BLOCKS M & L
Scale: 1:100

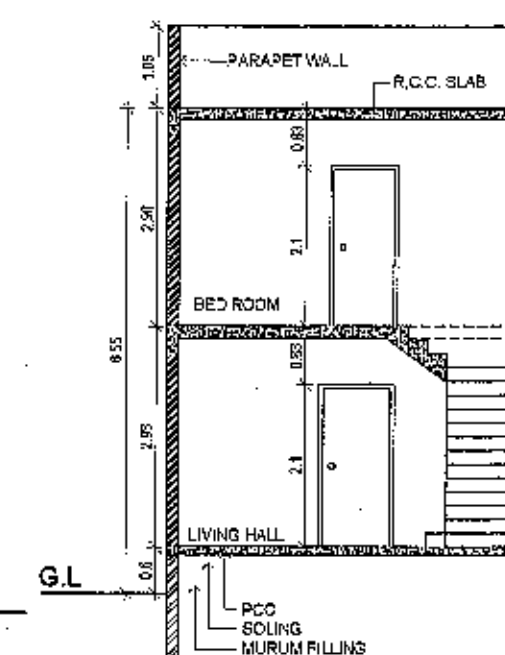


SECTION 'A-A'
SCALE 1:100

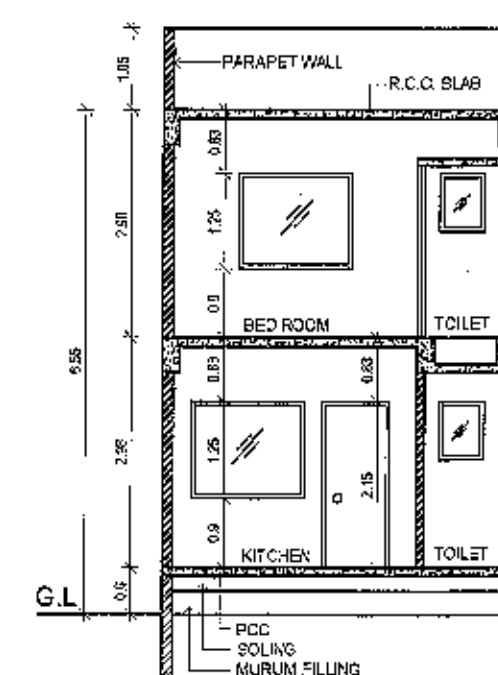


SECTION 'B-B'
SCALE 1:100

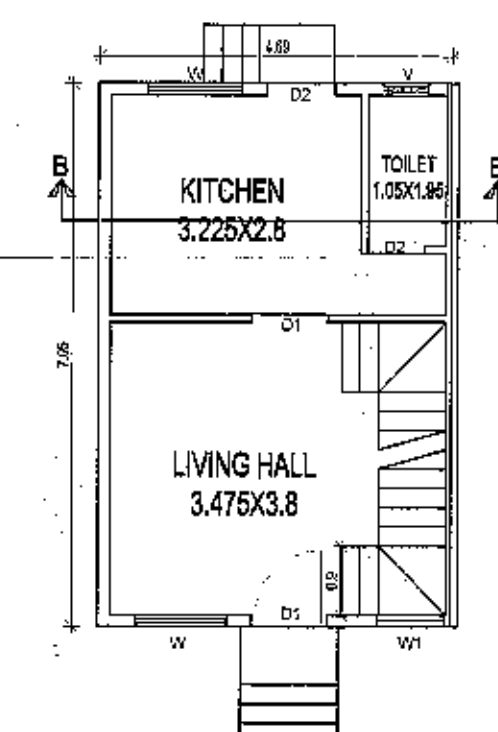

TYPICAL GROUND FLOOR PLAN FOR
RHS IN BLOCKS M & L (RHS NO 8 & 16)
Scale: 1:100

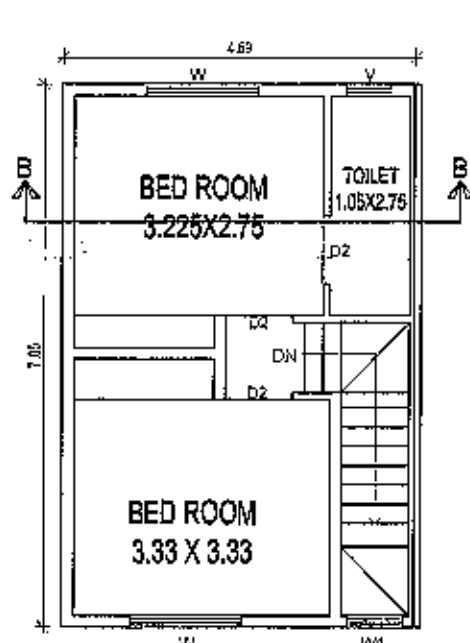

TYPICAL FIRST FLOOR PLAN FOR
RHS IN BLOCKS M & L (RHS NO 8 & 16)
Scale: 1:100

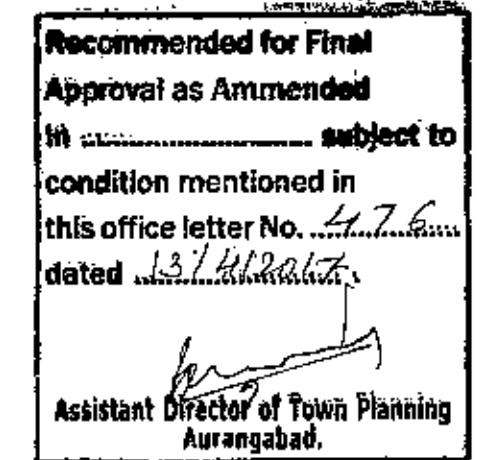

AREA STATEMENT IN SQ.M

PROPOSED BUILT UP AREA FOR THE RHS IN BLOCKS M & L (RH NO 1,8,9,16)	
GROUND FLOOR	= 33.06 SQ. M
FIRST FLOOR	= 33.06 SQ. M
TOTAL BUILT UP AREA	= 66.12 SQ. M
TOTAL BUILT OF RHS IN BLOCK L & M	= 264.51 SQ. M

SR. NO.	SYMBOL	SIZE	AREA
1	D	1.00 X 2.10	2.10 SQ.M
2	D1	0.9 X 2.10	1.89 SQ.M
3	D2	0.75 X 2.10	1.57 SQ.M
4	W	1.20 X 1.20	2.16 SQ.M
5	W1	0.90 X 0.90	1.80 SQ.M
6	W2	1.50 X 0.90	1.35 SQ.M
7	W3	1.20 X 1.20	1.44 SQ.M
8	W4	0.90 X 1.20	1.08 SQ.M
9	W5	0.75 X 1.20	0.90 SQ.M
10	V	0.60 X 0.75	0.45 SQ.M

OWNER SIGN.

1) Dnyaneshwar Rajaram Gole
2) Nitin Singhania through GPA holder Vinod Agarwal


ARCHITECT SIGN.

SATISH BHAVSAR.
B.Arch., A.I.I.A.

NOVELTY ASSOCIATES

HEAD OFFICE:

B.NO T8,DEVANAGRI,
SHAHANOORMIYA DARGA,
AURANGABAD.431001
PH:9766455187/9422291873

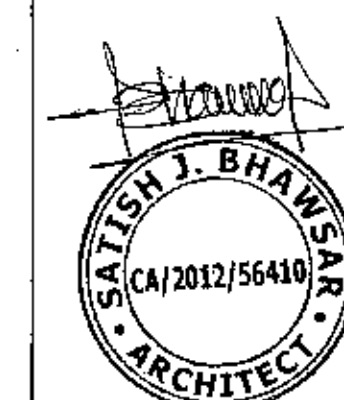

DRG. NO.	JOB NO.	SCALE	DATE	DRN. BY.	CHEK. BY.
2/8		1:50	07.03.17	MR.PIYUSH	MR.SATISH