

ONLY OFFICE USE

Work done since the accepted for the entry
 09/09/2018 to 18/10/2018
 18/10/2018

BY ENGINEER
 Town Planning
 Municipal Corporation
 AIRANGABAD.
 O.C. signed by A.T.P.

AREA STATEMENT

1) TOTAL AREA OF PLOT	= 998.00 SQ.M
BUILT UP AREA	
1) FIRST FLOOR PLAN	= 319 SQ.M
2) SECOND FLOOR PLAN	= 253.30 SQ.M
3) THIRD FLOOR PLAN	= 253.30 SQ.M
4) FOURTH FLOOR PLAN	= 215.16 SQ.M
5) EXCESS BALCONY	= 4.04 SQ.M
6) TOTAL BUILT UP AREA	= 982.29 SQ.M
7) FSI CONSUMED	= 0.992
9) ENCLOSED BALCONY AREA	= 77.70 SQ.M
10) STAIRCASE PREMIUM AREA	= 42.55 SQ.M

SCHEDULE OF OPENING

DOORS		WINDOWS	
MD-20 X 210		WH-50 X 140	
SDH-50 X 230		WEL-20 X 140	
DO-120 X 210		WEL-20 X 140	
DO-100 X 210		WEL-20 X 140	
DO-100 X 210		V-0.85 X 0.75	

LEGEND :-

LOT BOUNECL. SHOWN AS (BLACK)

WORKZONE LINE SHOWN AS (BLUE)

TITLE

A - TYPE BUILDING

NORTH

WORKZONE PLAN OF APARTMENT BUILDING ON PLOT NO 910, AND 1 (OUT NO. 104 (Part), PARLAT CO-OP HOUSING SOCIETY SITUATED AT 'NUSHAHRAWADI', TQ AND DIST. AURANGABAD FOR :- 1) SQU. WANDA SURESH-KULKARNI, 2) SHRI SACHIN'S NASIRKAR 3) SHRI BALKRISHNA DASRAO BHARE.

SIGN OF ARCHITECT

SIGN OF G.P.A. HOLDER

For AKW & ASSOCIATES

Architect & Project Management Consultants
 Reg. No. 01529 (03/16)


ARCHITECTS

AKW ASSOCIATES
 ARCHITECTS, INTERIOR DESIGNERS, APPROVED VALUERS,
 CIVIL ENGINEERS & PROJECT MANAGEMENT CONSULTANTS.
AUSEKAR SAMEER, KALE MANISH, WADEKAR MILIND.

ANAND BILWING OFF
 SANT BAMBH RING ROAD,
 PLOT NO. 203/37, 203/38,
 P.O. NO. 203/37, 203/38,
 email - akwassociates@gmail.com

SCALE	DATE	DRG. NO.	JOB NO.	DRAWN BY	TRIMARK
1:100, 200	11-05-2018	91/01			

WORK DONE DRAWING

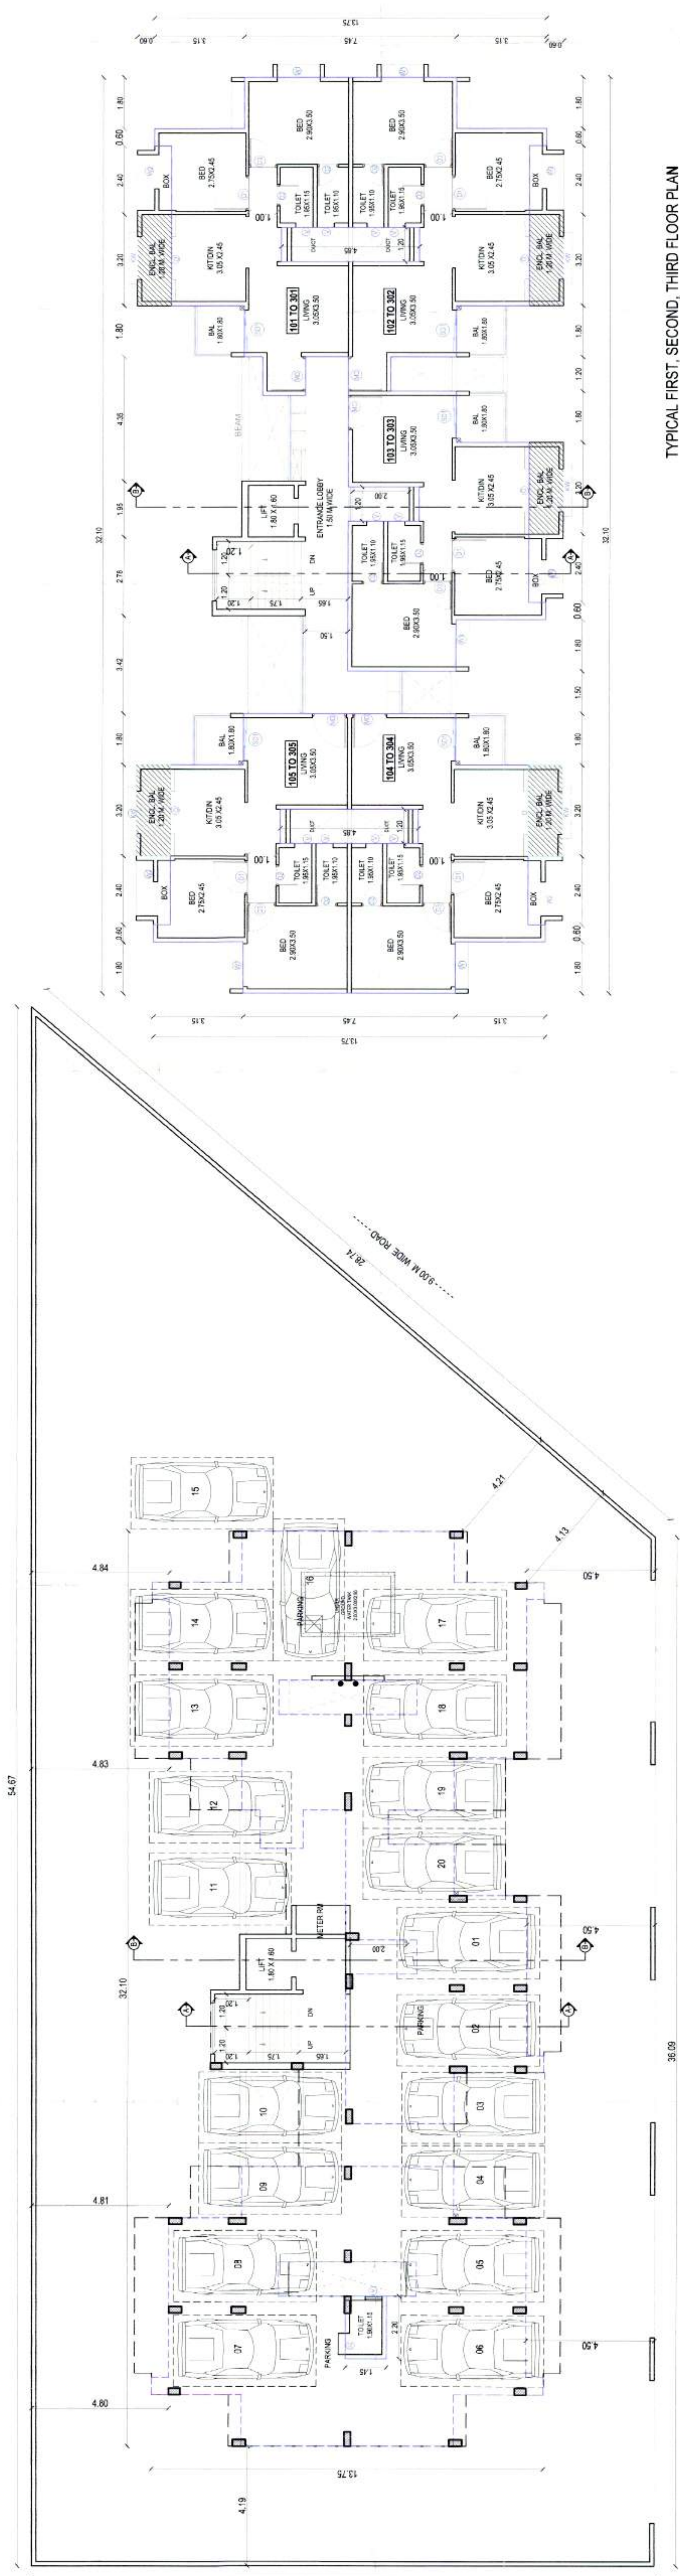

TYPICAL FIRST, SECOND, THIRD FLOOR PLAN

PARKING FLOOR PLAN

TRAINING | LOOK | LEARN