


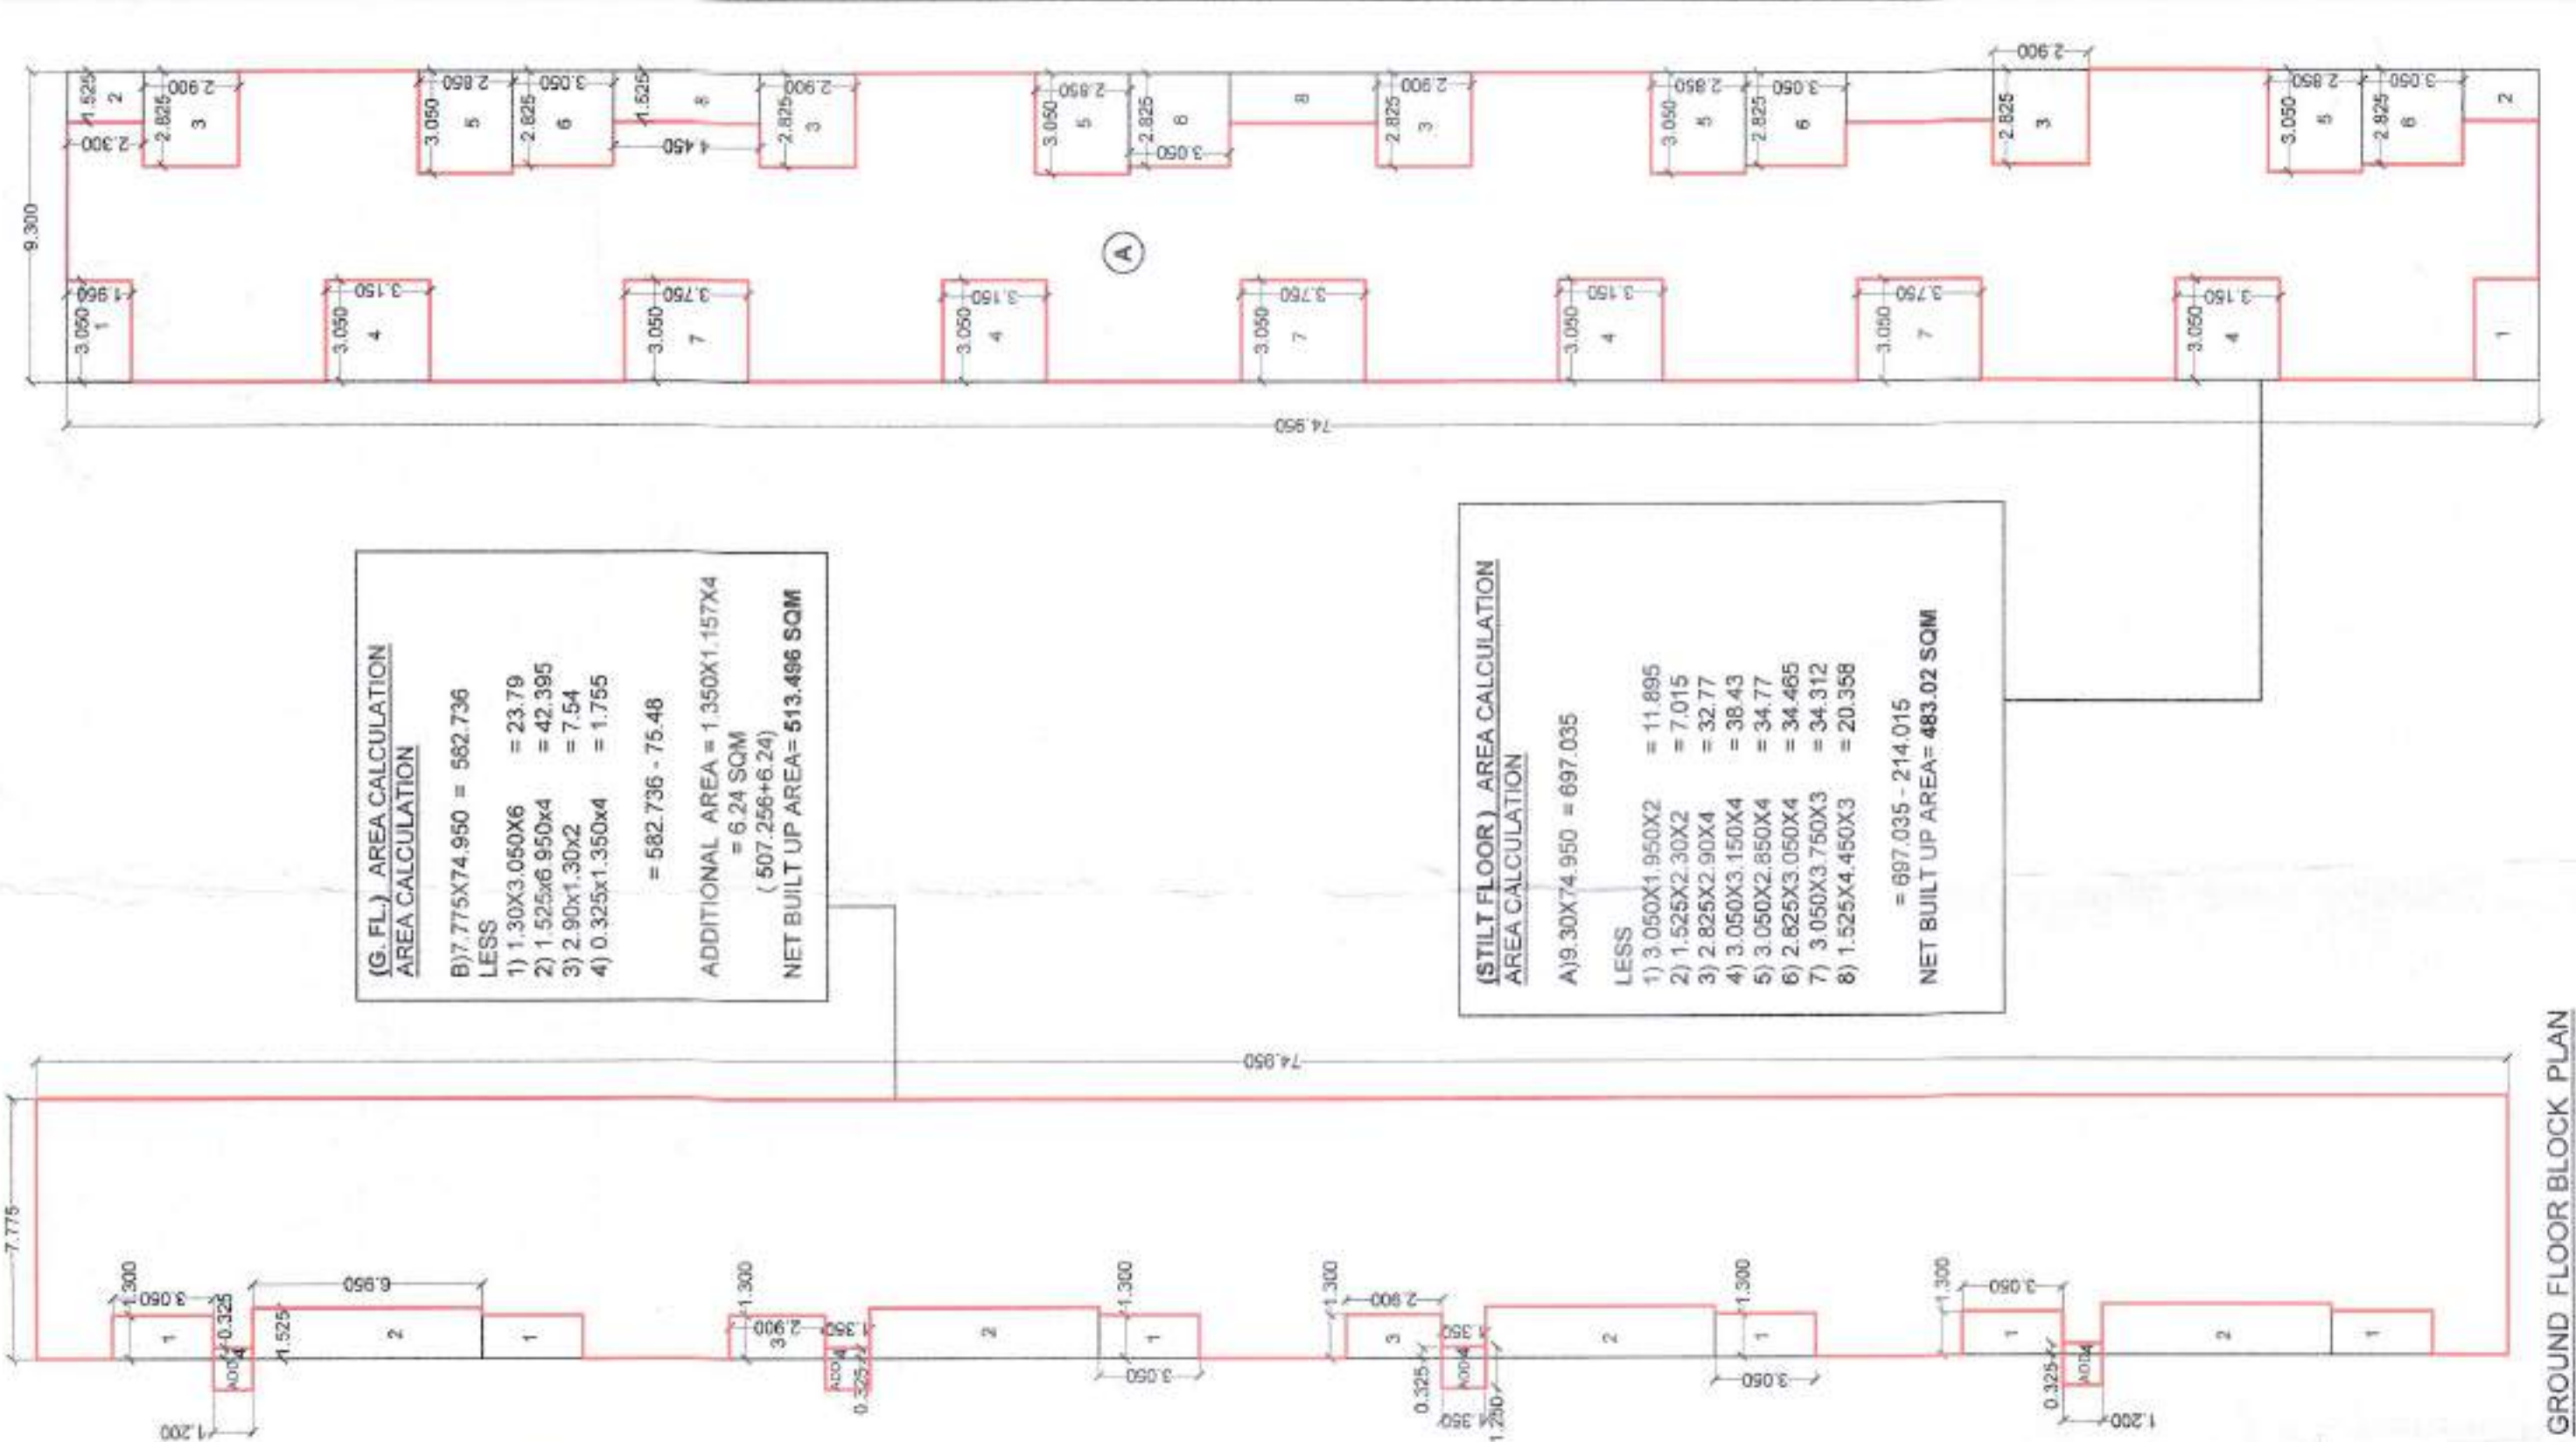


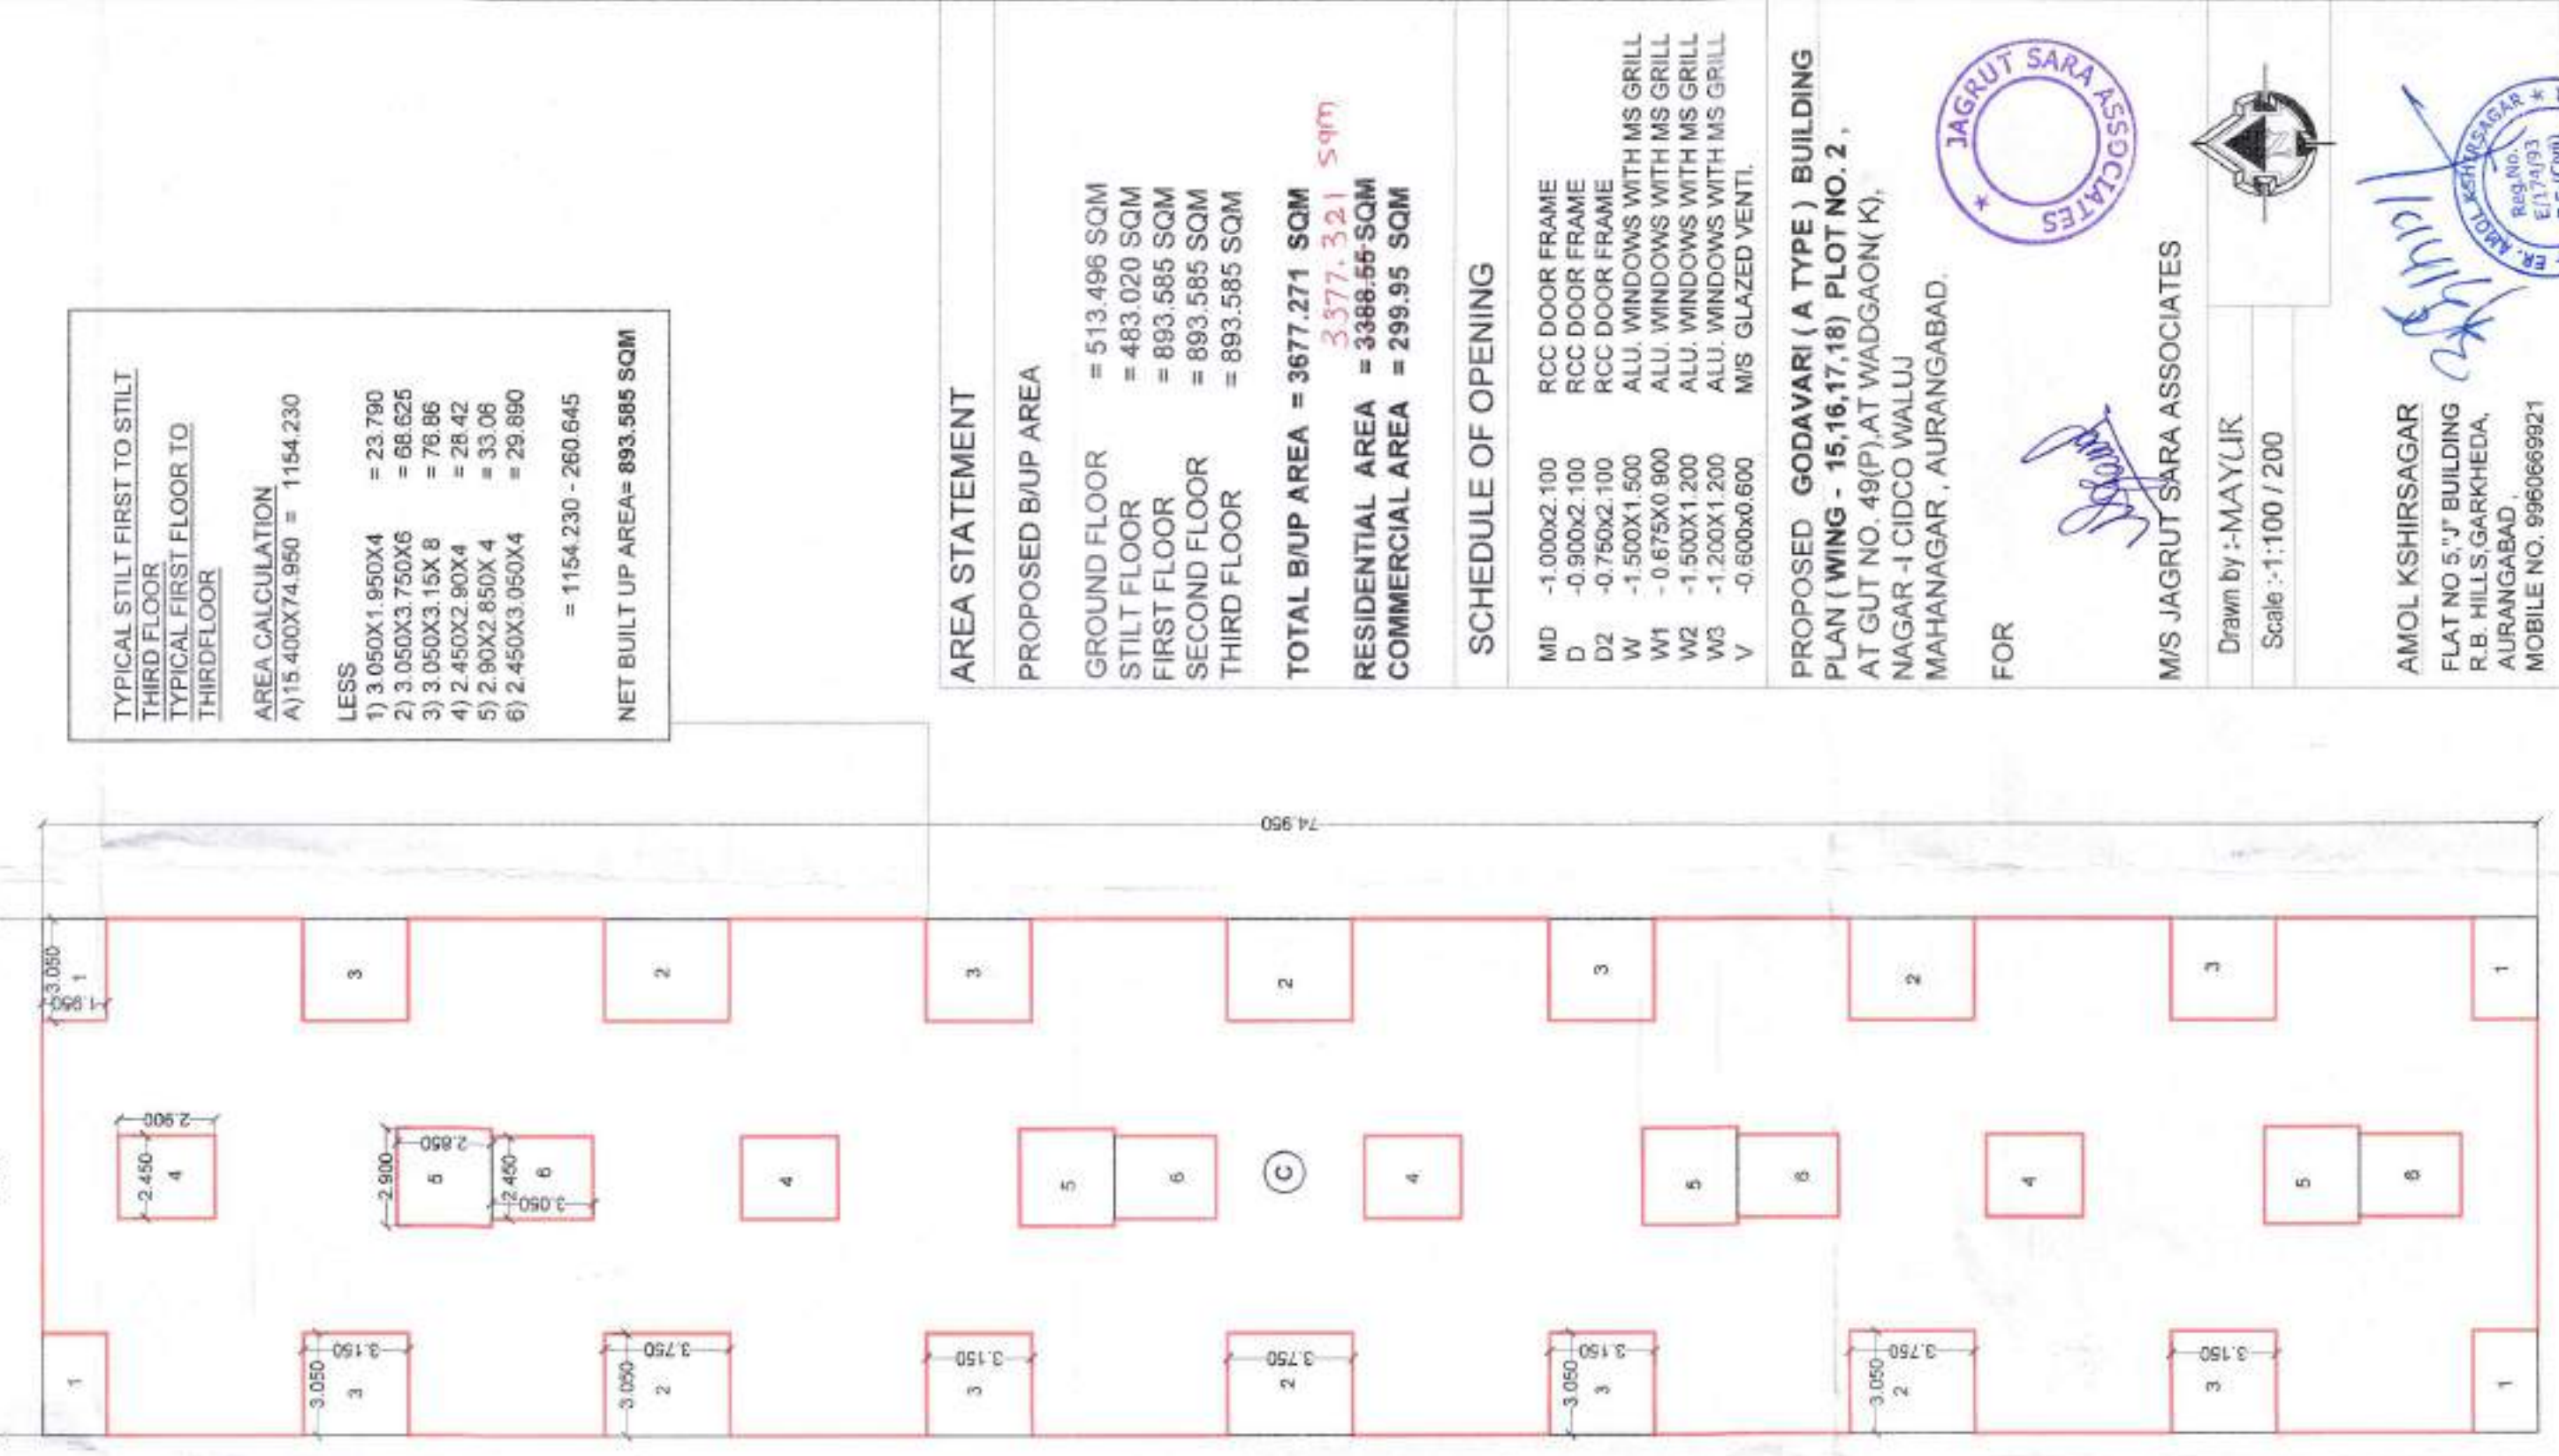

GROUND FLOOR BLOCK PLAN

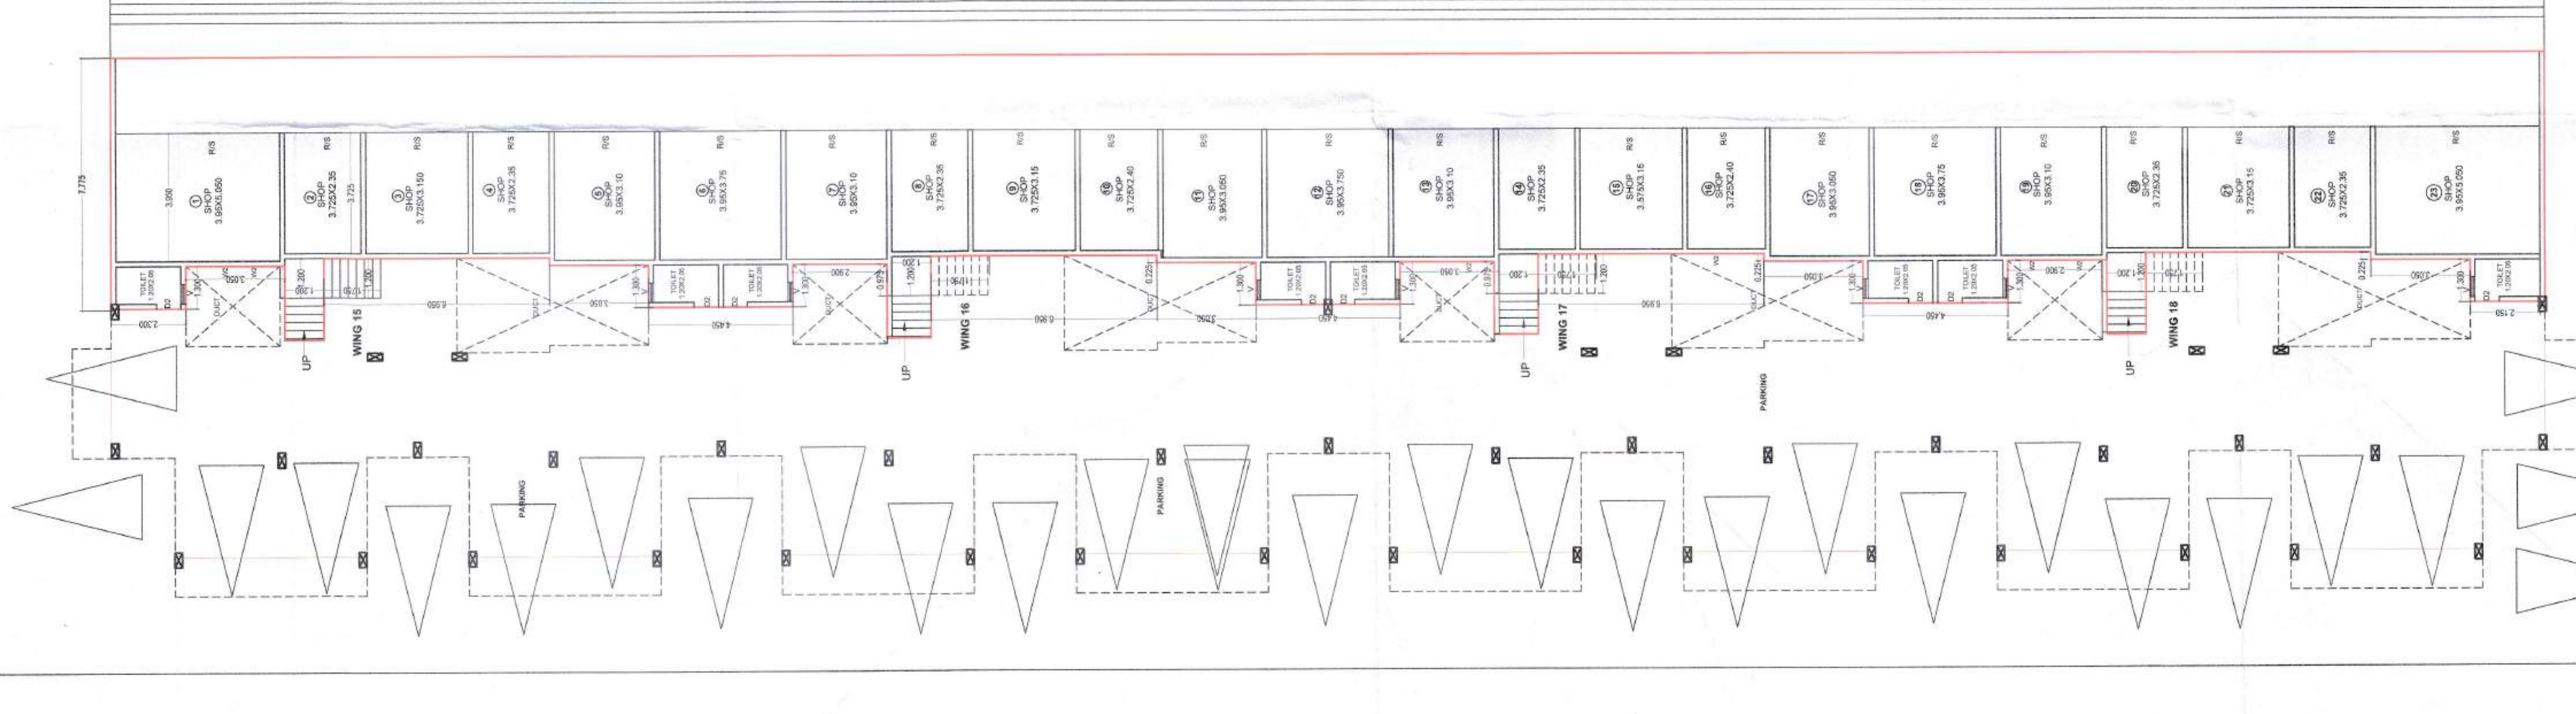

STILT FLOOR BLOCK PLAN

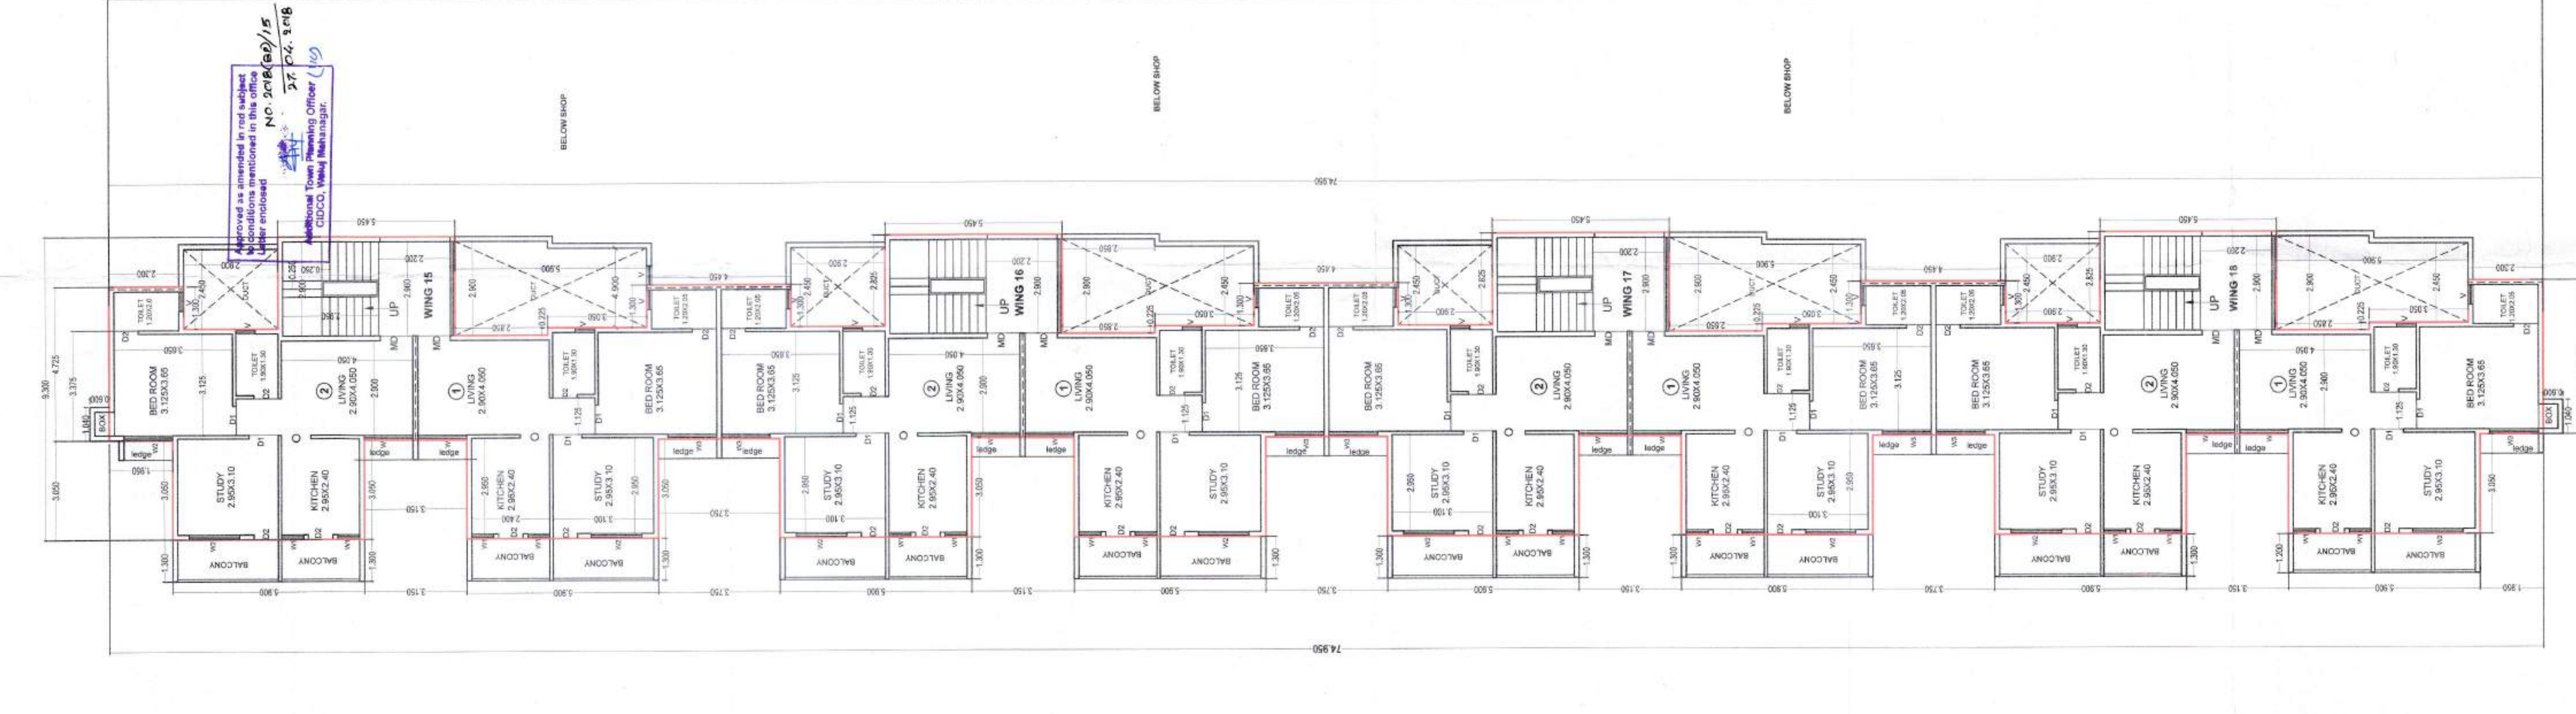

AREA STATEMENT
 PROPOSED BUA AREA
 GROUND FLOOR = 613.466 SQM
 FIRST FLOOR = 893.585 SQM
 SECOND FLOOR = 893.585 SQM
 THIRD FLOOR = 893.585 SQM
 TOTAL BUA AREA = 3097.221 SQM
 RESIDENTIAL AREA = 3388.55 SQM
 COMMERCIAL AREA = 298.95 SQM

SCHEDULE OF OPENING
 MD - 1.0002.100
 DZ - 0.7502.100
 W - 1.5001.500
 W2 - 1.5001.500
 W3 - 1.5001.500
 V - 0.5000.600
 RCC DOOR FRAME
 RCC DOOR FRAME
 ALU WINDOWS WITH MS GRILL
 ALU WINDOWS WITH MS GRILL
 ALU WINDOWS WITH MS GRILL
 MS GLAZED VENT.

PROPOSED GODAVARI (A TYPE) BUILDING
 AT GUT NO. 46/1, PLOT NO. 2,
 MAHANGAR, ARAHANGABAD.

FOR
 M/S JAGRU SARA ASSOCIATES
 DRAWN BY: MAYUK
 Scale: 1:100 / 200

AMOL KSHIRSAGAR
 R.B. HILLS GARHEDIA,
 MOBILE NO. 996958921

TYPICAL FIRST FLOOR PLAN
 SECOND FLOOR PLAN
 THIRD FLOOR PLAN