


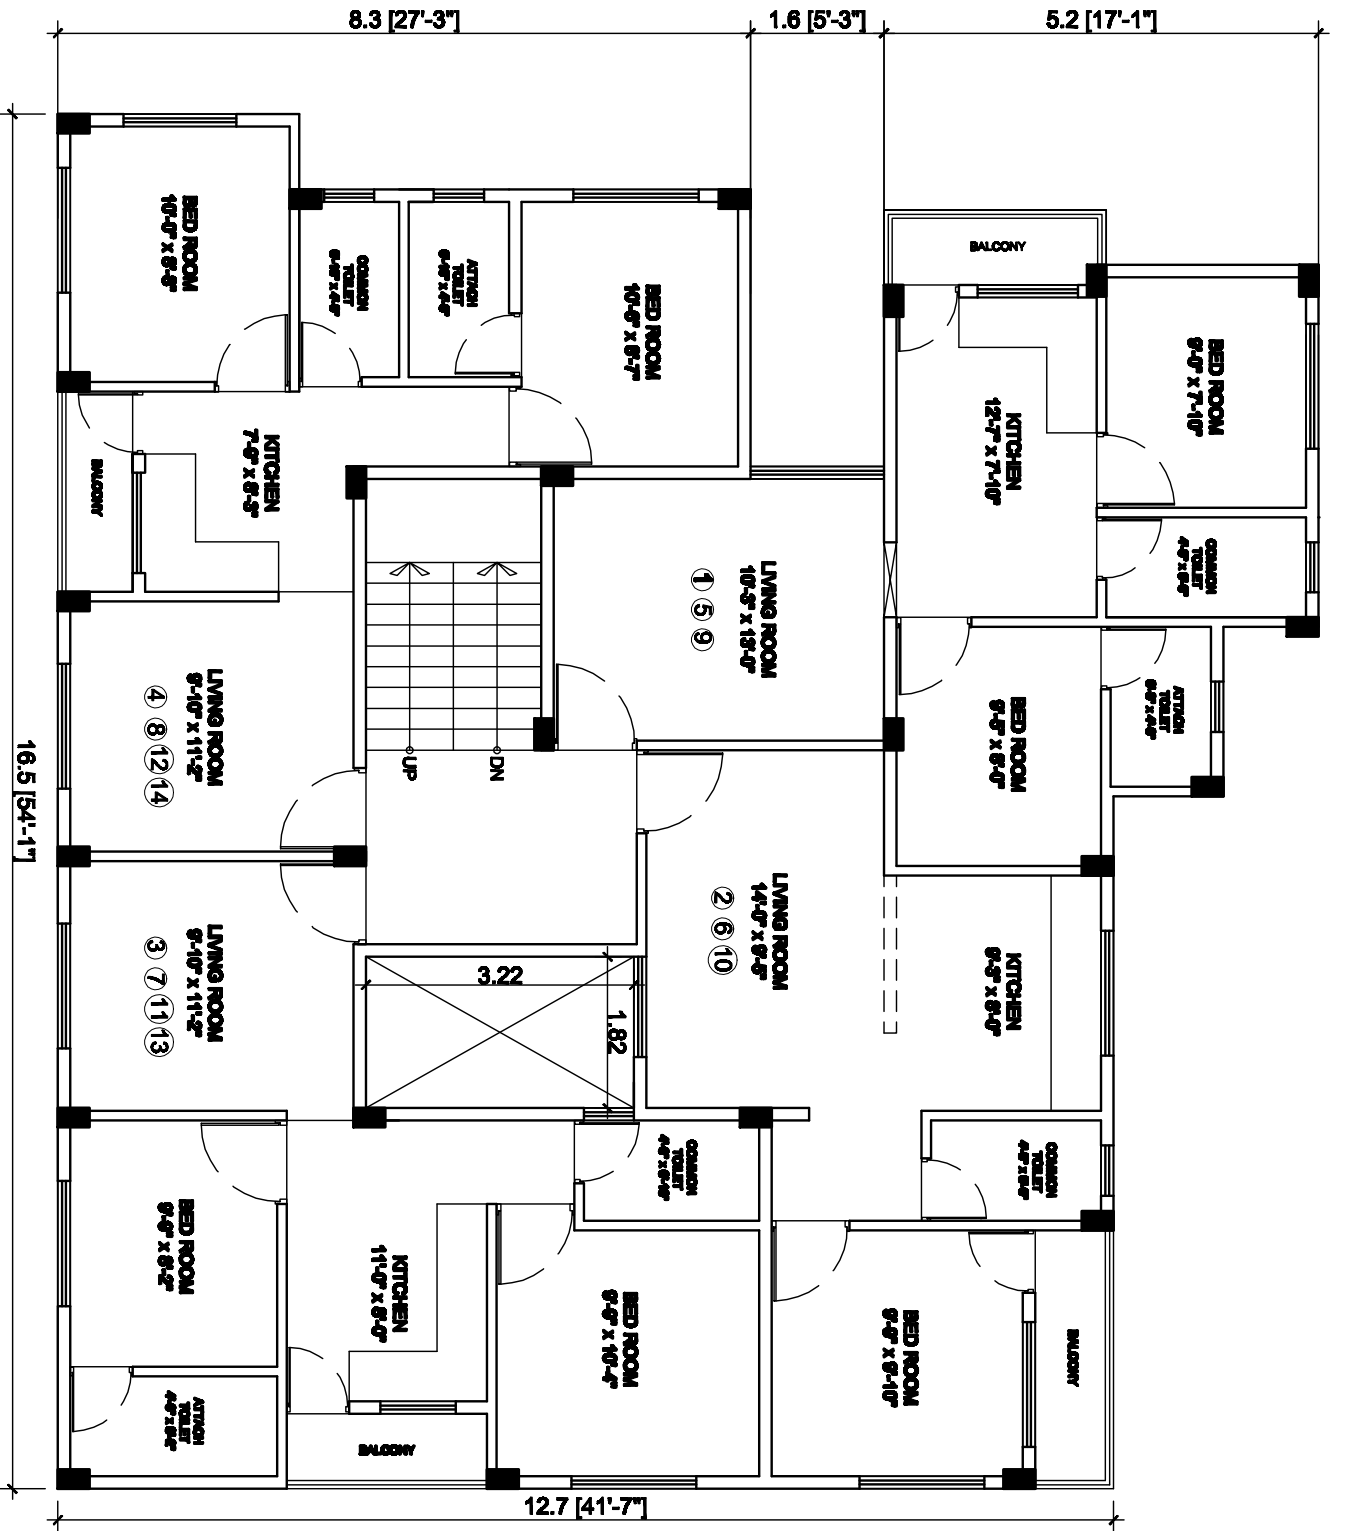

TYPICAL FIRST, SECOND, THIRD FLOOR PLAN

SCALE 1:100