

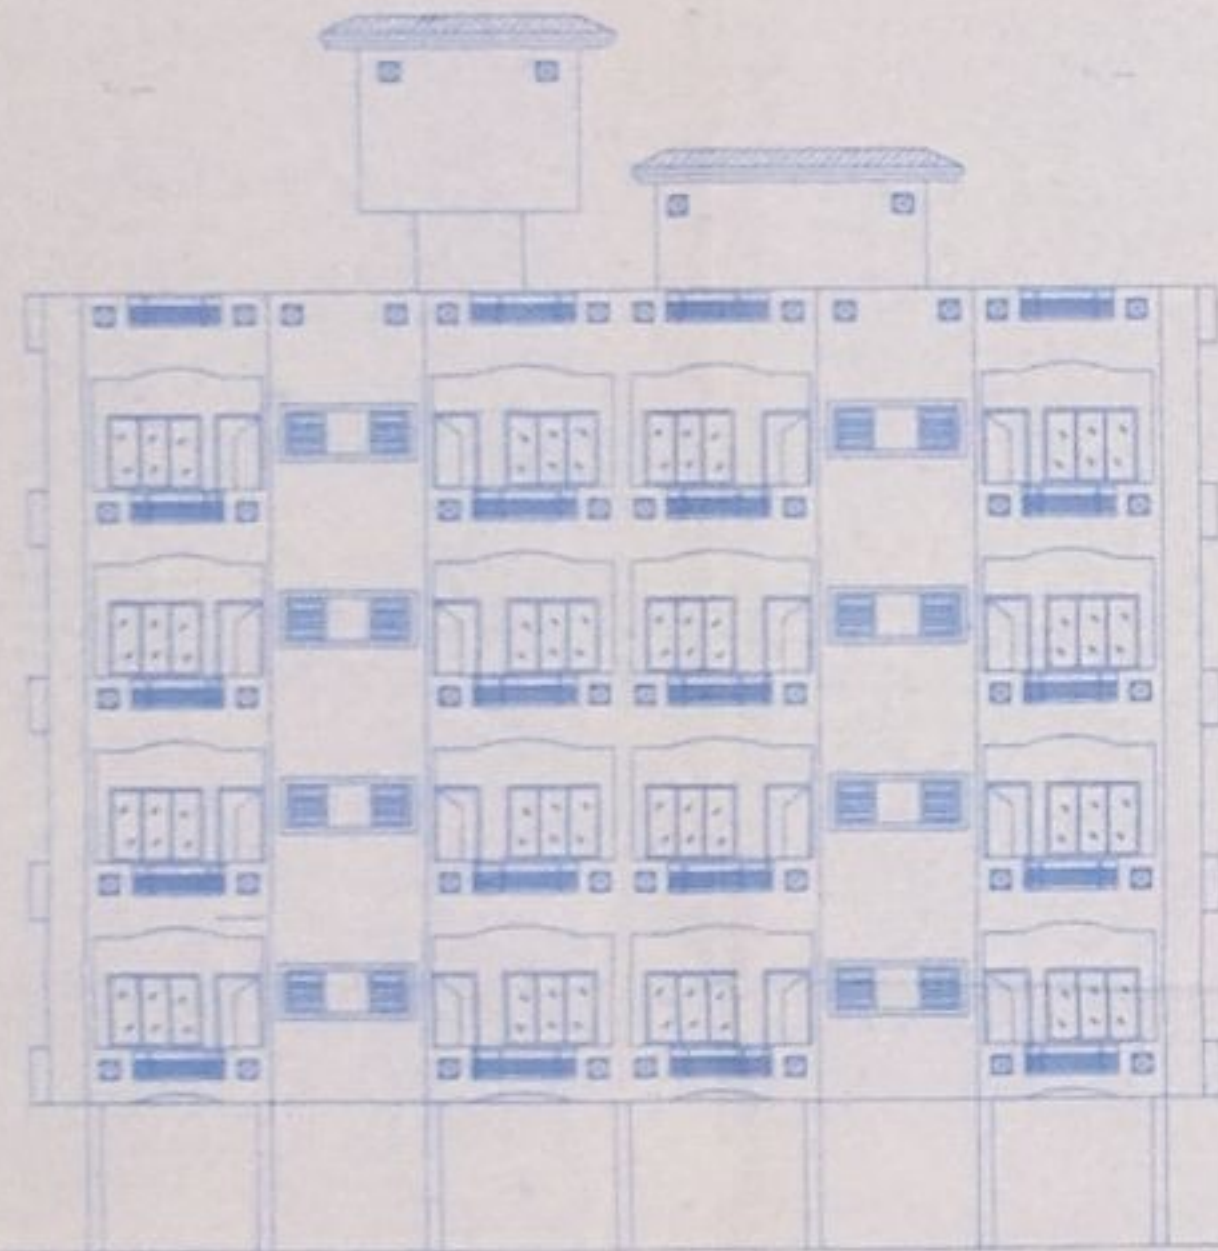


| A (BUILDING) |               |          |        |      |         |         |           |        |      |        |      |        |
|--------------|---------------|----------|--------|------|---------|---------|-----------|--------|------|--------|------|--------|
| BUILDING     | FLOORS        | FSI AREA |        |      |         | BALCONY |           | STAIR  |      | LIFT   |      | TOTAL  |
|              |               | COMM.    | RES.   | IND. | SPECIAL | DOUBLE  | HT. PERM. | PAID   | PAID | PAID   | ROOM |        |
| A (BUILDING) | TERRACE FLOOR | 0.00     | 0.00   | 0.00 | 0.00    | 0.00    | 0.00      | 0.00   | 0.00 | 0.00   | 0.00 | 0.00   |
| A (BUILDING) | FOURTH FLOOR  | 0.00     | 219.17 | 0.00 | 0.00    | 0.00    | 32.85     | 21.09  | 0.00 | 0.00   | 4    | 219.17 |
| A (BUILDING) | THIRD FLOOR   | 0.00     | 219.17 | 0.00 | 0.00    | 0.00    | 32.85     | 21.09  | 0.00 | 0.00   | 4    | 219.17 |
| A (BUILDING) | SECOND FLOOR  | 0.00     | 219.17 | 0.00 | 0.00    | 0.00    | 32.85     | 21.09  | 0.00 | 0.00   | 4    | 219.17 |
| A (BUILDING) | FIRST FLOOR   | 0.00     | 219.17 | 0.00 | 0.00    | 0.00    | 32.85     | 21.09  | 0.00 | 0.00   | 4    | 219.17 |
| A (BUILDING) | PARKING FLOOR | 0.00     | 0.00   | 0.00 | 0.00    | 0.00    | 0.00      | 21.09  | 0.00 | 0.00   | 0    | 0.00   |
| A (BUILDING) | Total         | 0.00     | 876.70 | 0.00 | 0.00    | 0.00    | 131.90    | 130.03 | 0.00 | 108.45 | 16   | 876.70 |

This Building Plans are Scrutinized and Sanctioned by J.A. D.T. System Report  
 Date: 10/08/2015  
 Digitally signed by J.A. D.T. System

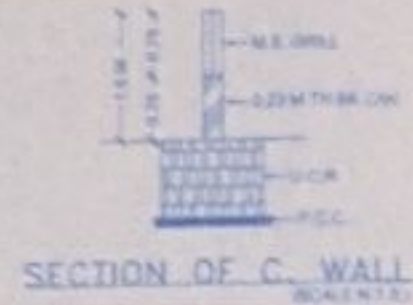


FRONT ELEVATION

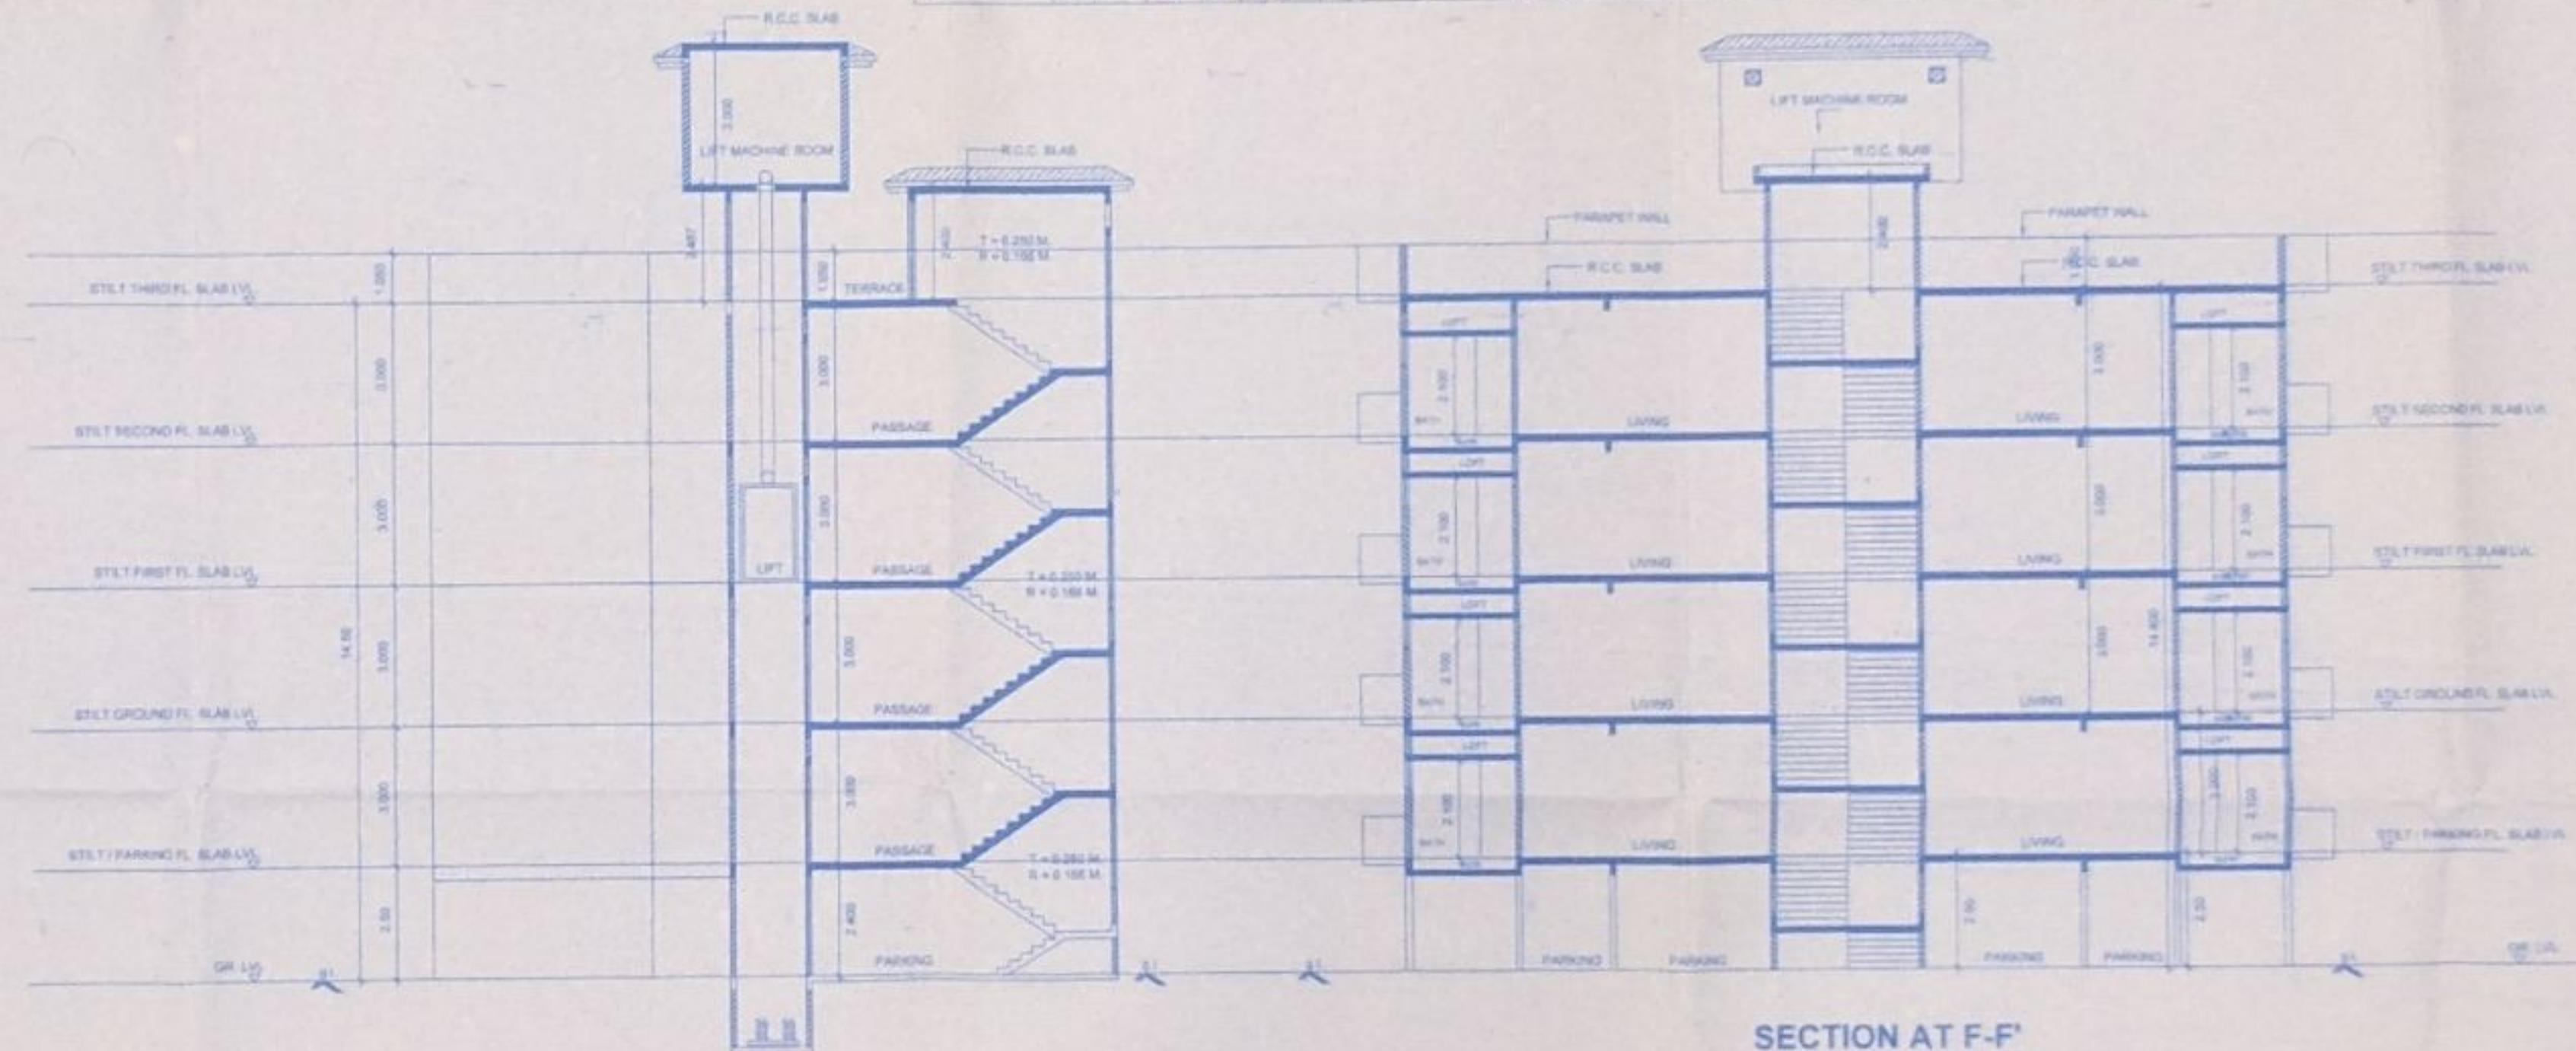


SECTION AT E-E'

SECTION AT F-F'

TYPICAL - 1, 2, 3 & 4 FLOOR PLAN

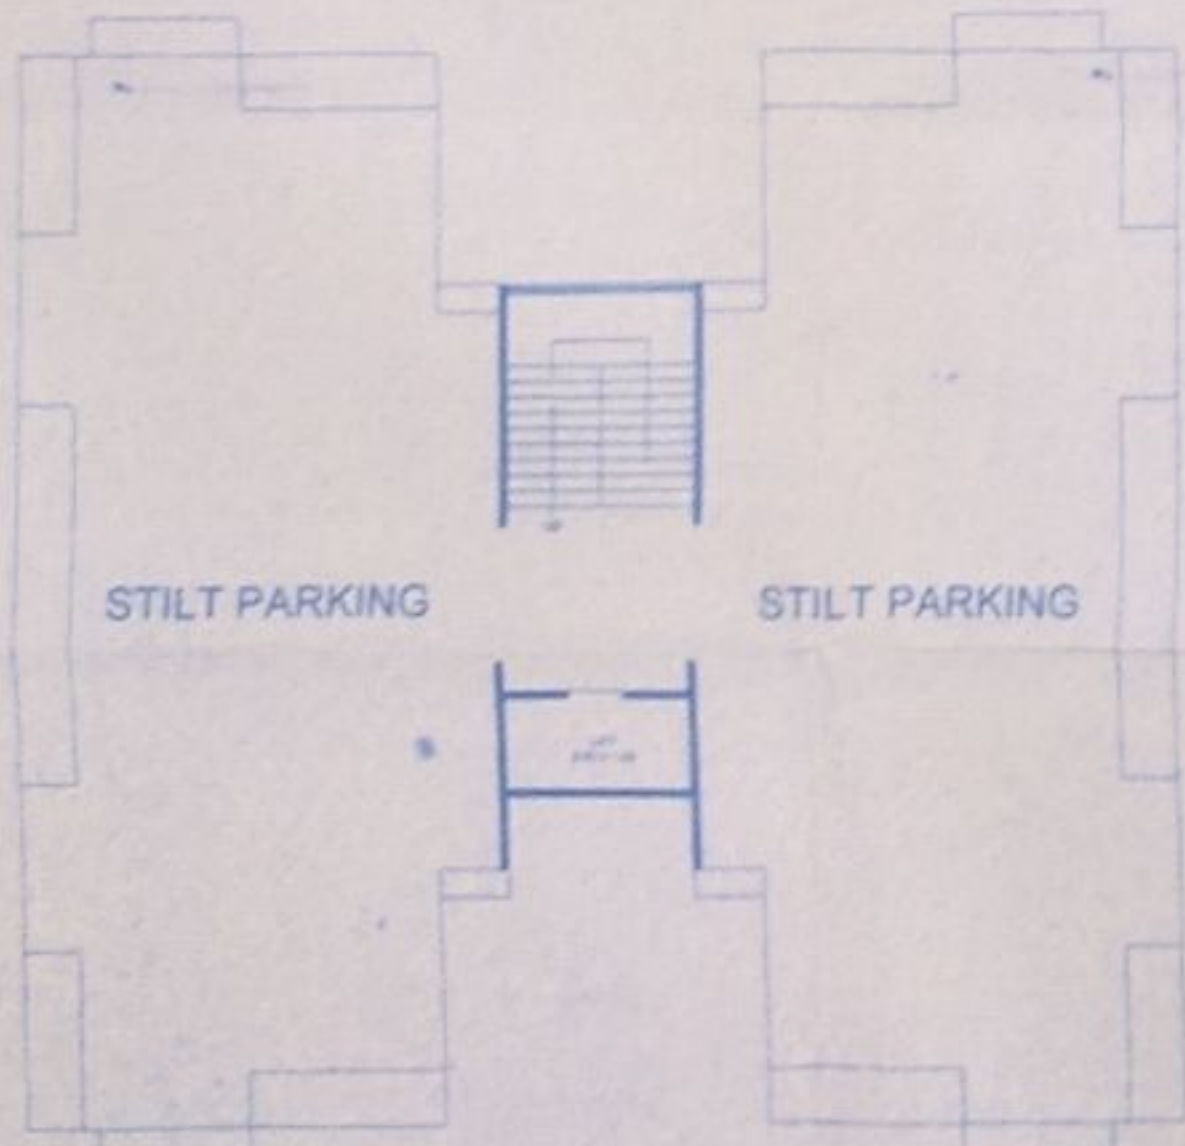


PARKING FLOOR PLAN  
 SCALE - 1:100

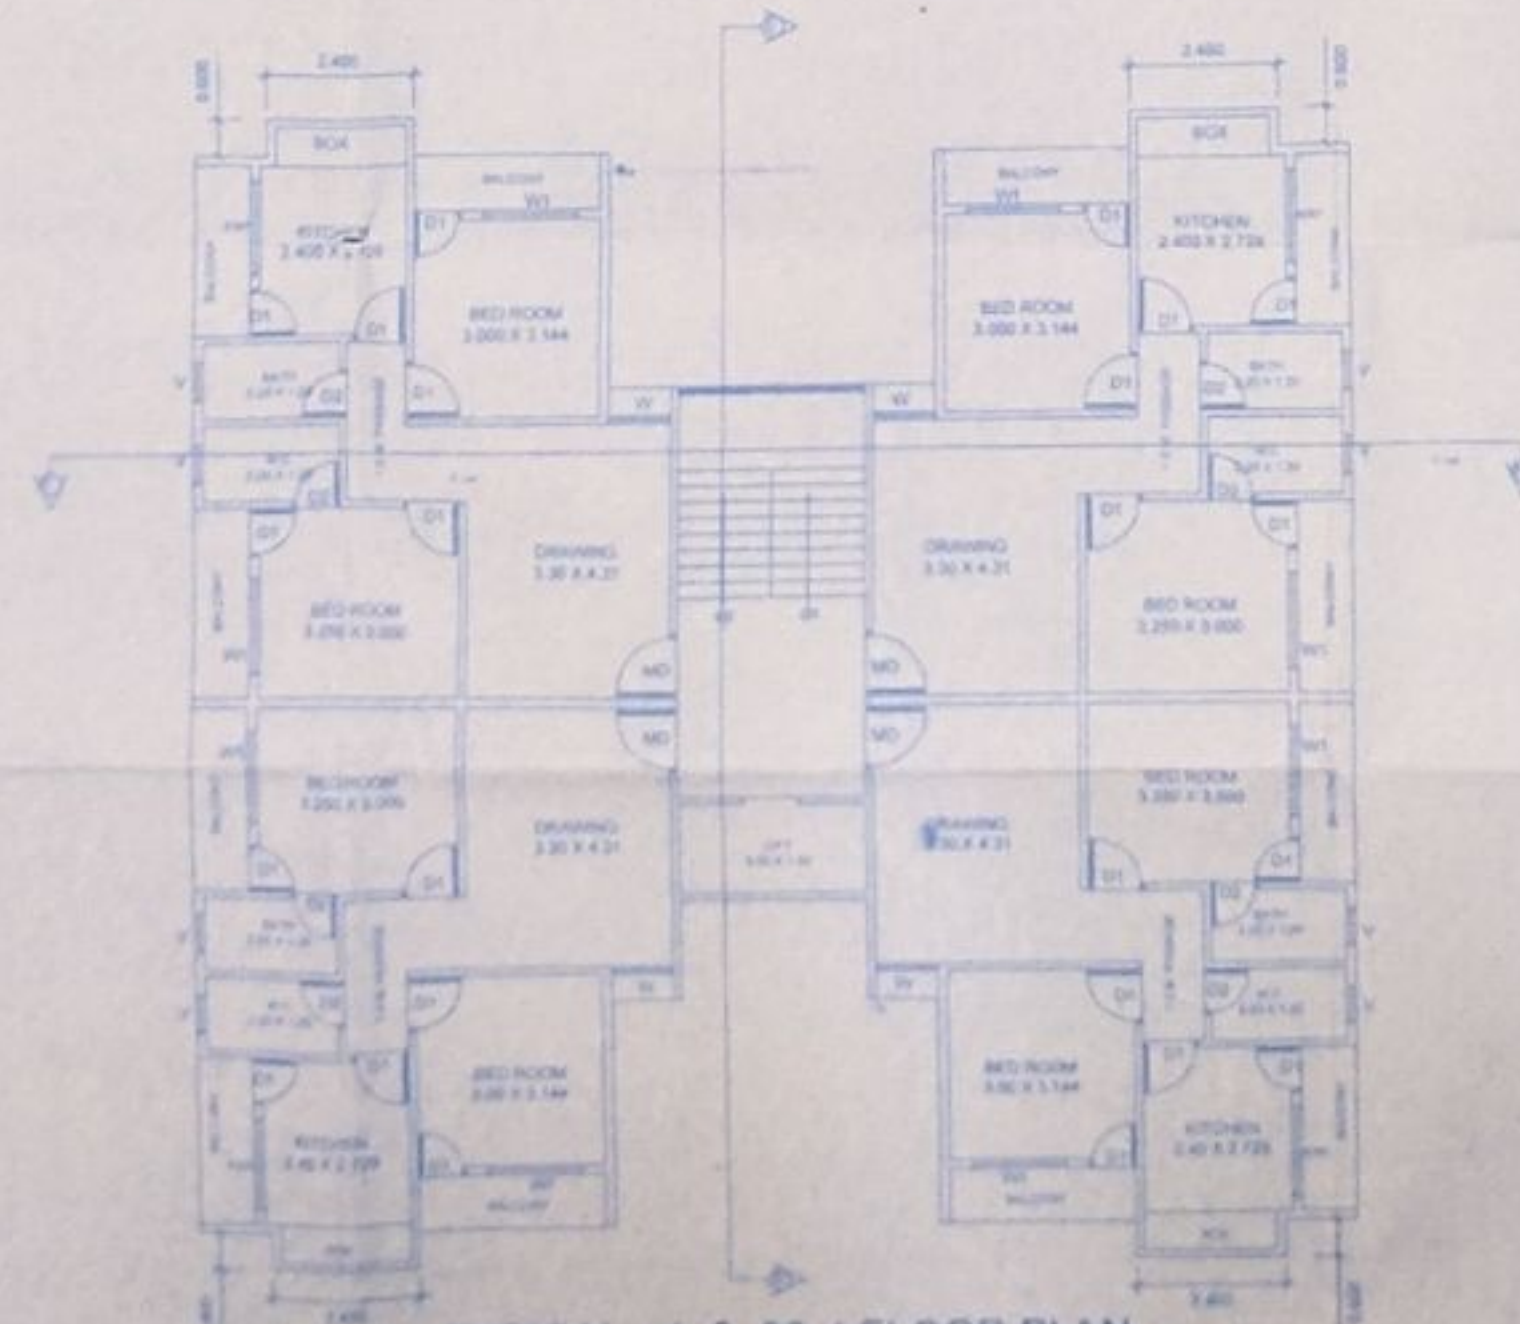

TYPICAL - 1, 2, 3 & 4 FLOOR PLAN  
 SCALE - 1:100

PARKING FLOOR PLAN

| Room    | LENGTH | WIDTH | Area  |
|---------|--------|-------|-------|
| A-Block | 2.25   | 3.23  | 20.08 |
| LIFT    | 2.25   | 1.73  | 5.39  |
| STAIRS  | 6.53   | 3.23  | 21.10 |
| Total   |        |       | 26.56 |

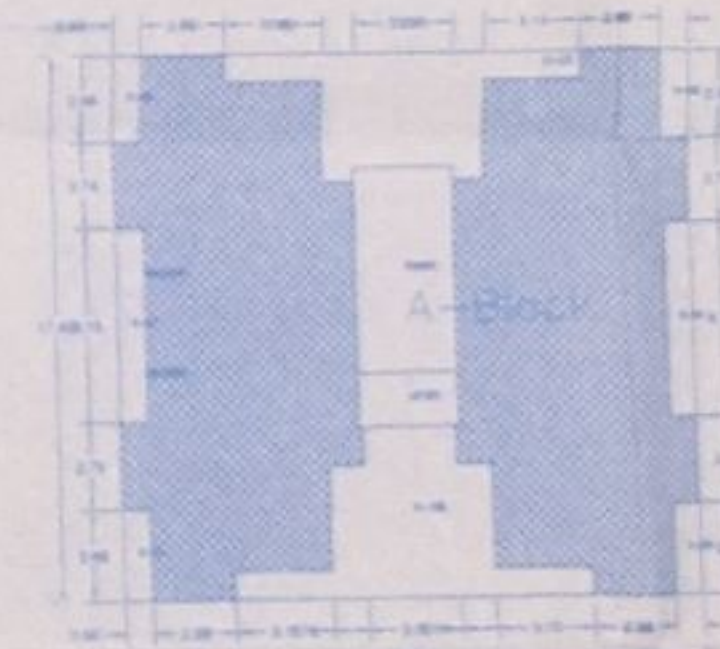

| Room    | LENGTH | WIDTH | Area   |
|---------|--------|-------|--------|
| A-Block | 18.88  | 17.40 | 328.65 |
| D-01    | 2.88   | 0.90  | 2.59   |
| D-02    | 2.88   | 0.90  | 2.59   |
| D-03    | 2.88   | 0.90  | 2.59   |
| D-04    | 6.15   | 0.90  | 5.54   |
| D-05    | 2.88   | 0.90  | 2.59   |
| D-06    | 2.88   | 0.90  | 2.59   |
| D-07    | 6.15   | 0.90  | 5.54   |
| D-08    | 2.88   | 0.90  | 2.59   |
| LIFT    | 3.23   | 1.73  | 5.59   |
| STAIRS  | 6.53   | 3.23  | 21.10  |
| BALCONY | 3.00   | 0.90  | 2.70   |
| Total   |        |       | 219.17 |

STAMP OF APPROVAL

10/08/2015  
 Digitally signed by J.A. D.T. System

O. C. Signed by A.D.T.P.

| A) AREA STATEMENT                           | SQ.M.   |
|---------------------------------------------|---------|
| 1. AREA OF PLOT                             | 8021.30 |
| 2. DEDUCTIONS FOR                           |         |
| (a) ROAD SET-BACK                           | 0.00    |
| (b) PROPOSED ROAD                           | 0.00    |
| (c) MANY RESERVATION                        | 0.00    |
| (d) ENCROACHMENT AREA                       | 0.00    |
| TOTAL (a)-(d)                               | 0.00    |
| 3. BALANCE AREA OF PLOT (1-2)               | 8021.30 |
| 4. DEDUCTIONS FOR                           |         |
| (a) RECREATION GROUND (if deductible)       | 802.12  |
| 5. BALANCE AREA OF PLOT (3-4)               | 7219.08 |
| 6. ADDITION FOR F.S.I.                      |         |
| (a) ROAD SET-BACK                           | 0.00    |
| (b) ROAD SET-BACK                           | 0.00    |
| (c) ROAD SET-BACK                           | 0.00    |
| (d) ROAD SET-BACK                           | 0.00    |
| (e) PROPOSED ROAD (if)                      | 0.00    |
| TOTAL (a)-(e)                               | 0.00    |
| 7. TOTAL AREA (5+6)                         | 7219.08 |
| 8. FLOOR SPACE INDEX PERMISSIBLE            | 0.7000  |
| 9. PERM. FLOOR AREA (7x8)                   | 5055.35 |
| 10. EXISTING FLOOR AREA                     | 0.00    |
| 11. PROPOSED AREAS                          |         |
| (a) PROPOSED RESIDENTIAL AREA               | 5877.79 |
| (b) PROPOSED COMMERCIAL AREA                | 0.00    |
| (c) PROPOSED INDUSTRIAL AREA                | 0.00    |
| (d) PROPOSED SPECIAL USE AREA               | 0.00    |
| (e) OTHER AREA (OPTIONAL)                   | 0.00    |
| TOTAL PROPOSED AREA                         | 5877.79 |
| 12. EXCESS BALCONY AREA TAKEN IN F.S.I.     | 0.00    |
| 13. TOTAL BUILT UP AREA PROPOSED (10+11+12) | 5877.79 |
| 14. FLOOR SPACE INDEX CONSUME               | 0.7452  |

LEGENDS

PLOT BOUNDARY SHOWN IN

PROPOSED WORK SHOWN IN

PROJECT

PROPOSED RESIDENTIAL BUILDING  
 ON C. T. S. NO. 19048/2 AT,  
 JALAN NAGAR, AURANGABAD,  
 BELONGING TO :-  
 M/S. A.Q. INFRASTRUCTURES PVT. LTD.  
 THROUGH DR. SAYYED ABDUL GAFFAR  
 S/O ABUL RAZZAQ QUADRI

Managing Director  
 A.Q. Infrastructure Pvt. Ltd. Co  
 Aurangabad

SCALE: 1:100

DATE: 10/08/2015

DRAWN BY: MR. MOHAMMAD ILIYAS

CHECKED BY: MR. MD. YUNUS SIR

SIGNATURE OF ARCHITECT/ENGINEER

MD. YUNUS & ASSOCIATES  
 PLANNER & ARCHITECT  
 10/08/2015  
 22/21515 (M) 22/21515  
 e-mail: m.yunus@yoon.com

CONSULTING & STRUCTURAL ENGINEER

MD. YUNUS & ASSOCIATES

ER. MOHAMMAD YUNUS

REGISTERED ARCHITECT

OFFICE: YOUNG MAN AGENT

STATE BRANCH OFFICE, SURAT (GUJARAT)

AURANGABAD PH. 020-2201515

A (BUILDING)