

**PROPOSED RESIDENTIAL
CONSTRUCTION OF GUT No. 01 (PART)
PLOT NO 05 TO PLOT NO 14 (B - WING),
AT VILLAGE - SOEGAON
TAL. - SOEGAON, DIST. - AURANGABAD.**

APPROVAL.

OFFICE OF THE NAGAR PANCHAYAT SOYGAON

Letter No. 740/2019 Date-28/06/2019

LAYOUT
Subject to conditions


Signature of Officer
Nagar Panchayat Soygaon

LOCATION PLAN

PROPOSED SITE


N

Scale 1 : 10000

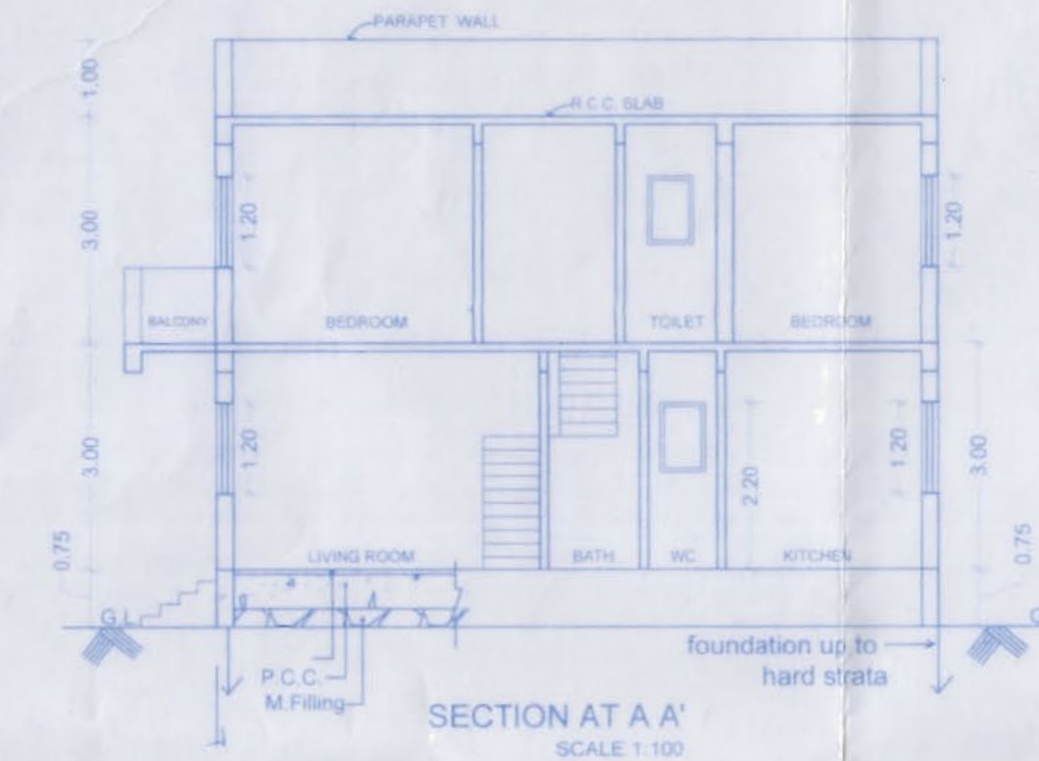

SECTION AT A-A
SCALE 1:10

SCALE 1:100

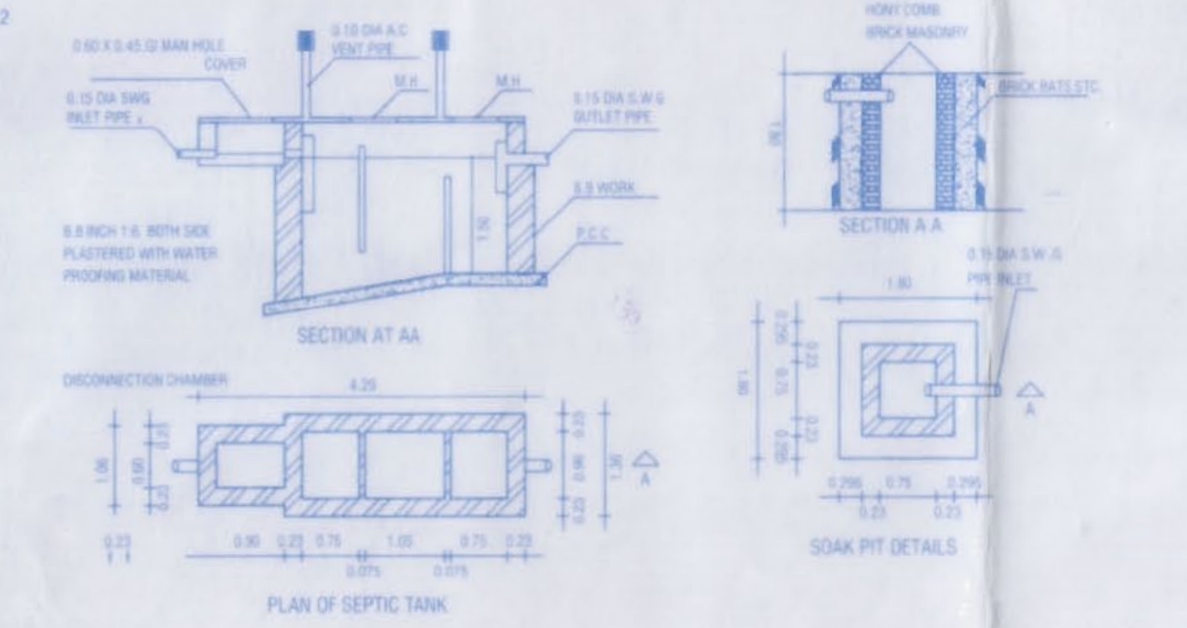

AREA STATEMENT

PLOT NO	PILOT AREA AS PER APPLICANT/ LAY OUT/ NET GROSS/ TX12	B/U AREA G.F.	B/U AREA F.F.	F.S.I. CONSUMED
5A	73.61	34.39	24.58	0.80
5B	50.03	32.94	23.26	1.12
5C	49.94	32.94	24.06	1.14
6	49.90	35.53	-	0.71
7	49.80	35.44	-	0.71
8	49.71	35.44	-	0.71
9	49.61	35.44	-	0.71
10	49.52	35.44	-	0.72
11	49.42	35.44	-	0.72
12	49.33	35.44	-	0.72
13	49.87	35.53	-	0.71
14A	51.06	32.94	24.06	1.14
14B	52.25	32.94	23.26	1.12
14C	72.40	34.39	24.58	0.80
TOTAL	746.45	484.24	143.80	0.84

AREA DIAG. OF
GROUND FLOOR
1 = 3.50 X 5.37 = 18.
2 = 3.05 X 0.98 = 2.99
3 = 3.50 X 3.15 = 11.
4 = 3.61 X 0.75 = 2.71
TOTAL AREA ON GR. F. = 34.70

AREA DIAG. OF
GROUND FLOOR
1 = 3.50 X 5.37 = 18.80
2 = 3.05 X 0.98 = 2.99
3 = 3.90 X 3.50 = 13.65
TOTAL UP AREA ON GR. F. = 35.44

IMPORTANT NOTE:

- OUR RESPONSIBILITY IS TO PROVIDE DRAWING ONLY.
- WE SHALL NOT BE RESPONSIBLE FOR SITE SUPERVISION, ANY FAULTY EXECUTION, FAULTY MATERIAL, FAULTY CONSTRUCTION & TIME BOUND OF EXECUTION PRACTICES.
- WE PREPARED MUNICIPAL DWG AS PROVIDED DOCUMENT BY OWNER

OWNER


ARCH / ENGI

BHAGYASHREE PATEL
ARCHITECT
1/A, MANJUSHA HOUSING SOCIETY,
GANESHWADI, JALGAON-425 001
CELL : 8652497737 CA/2014/64941

STRUCTURAL DESIGNER	
----------------------------	--

ARCHITECTS SIGN.

AR.BHAGYASHREE D. PATEL)
REG.NO CA/2014/64941

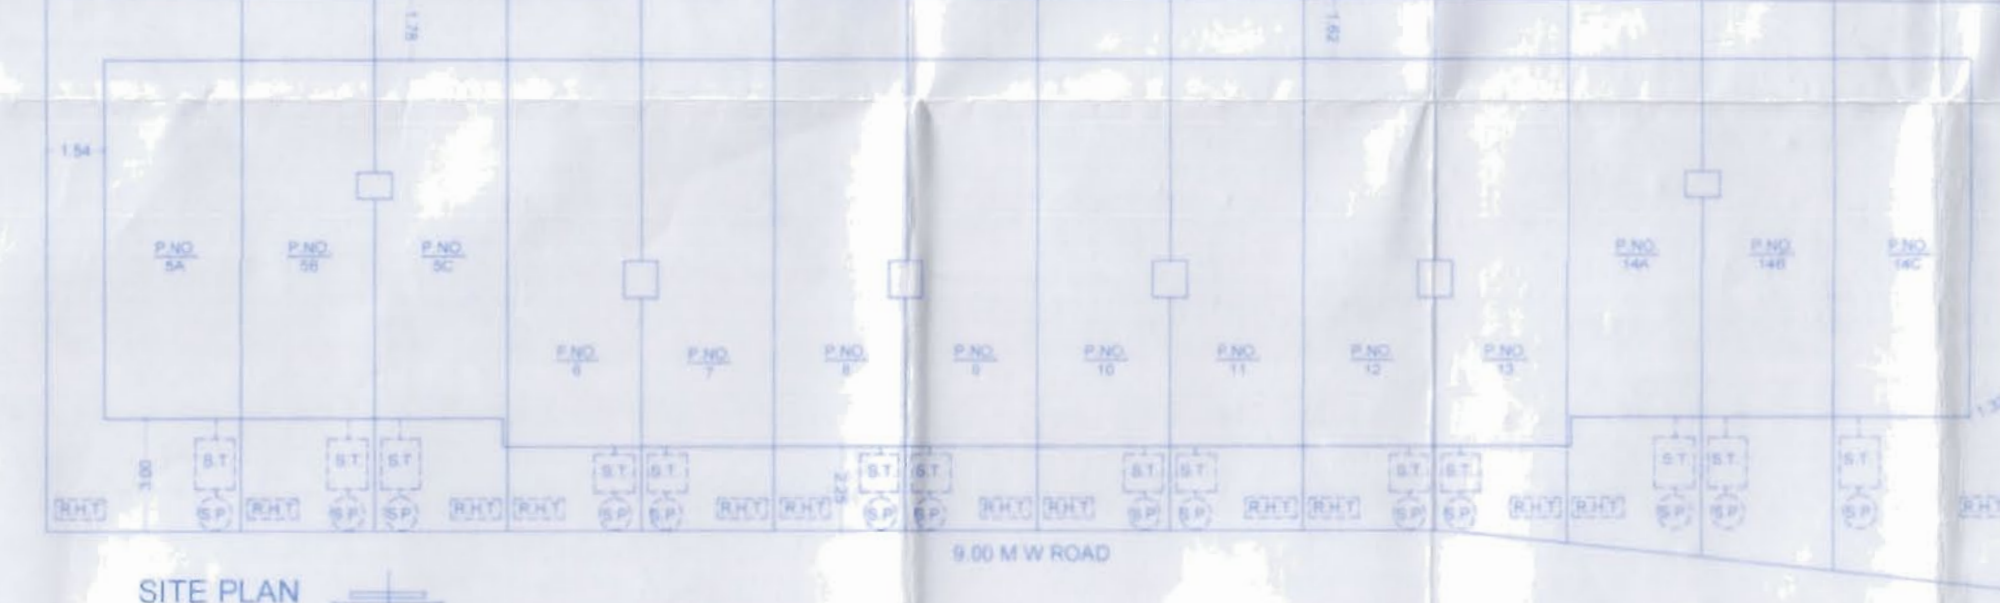

SITE PLAN
SCALE 1 : 200

ELEVATION

FIRST FLOOR PLAN
SCALE 1:100

GROUND FLOOR PLAN