



अनुमति बांधी प्रत

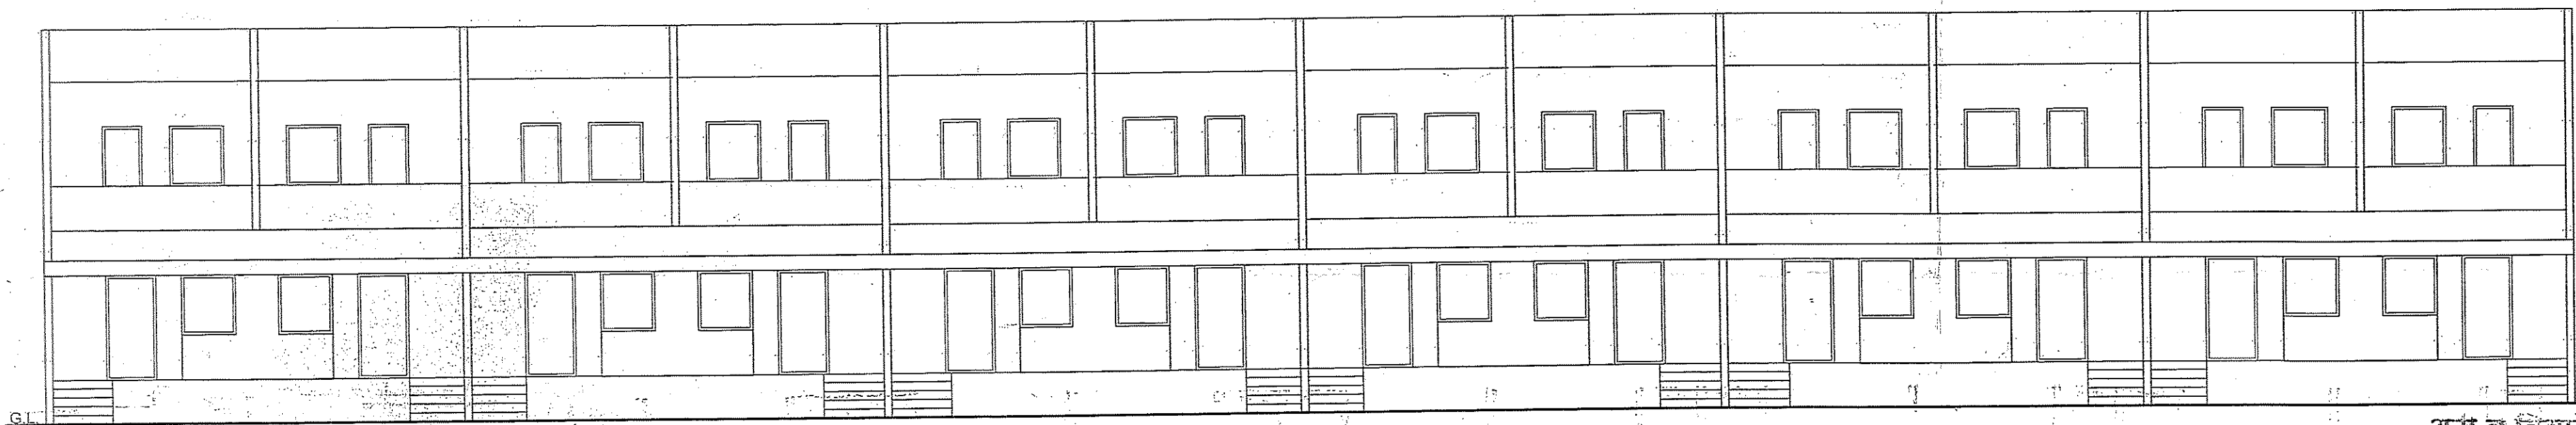


ELEVATION

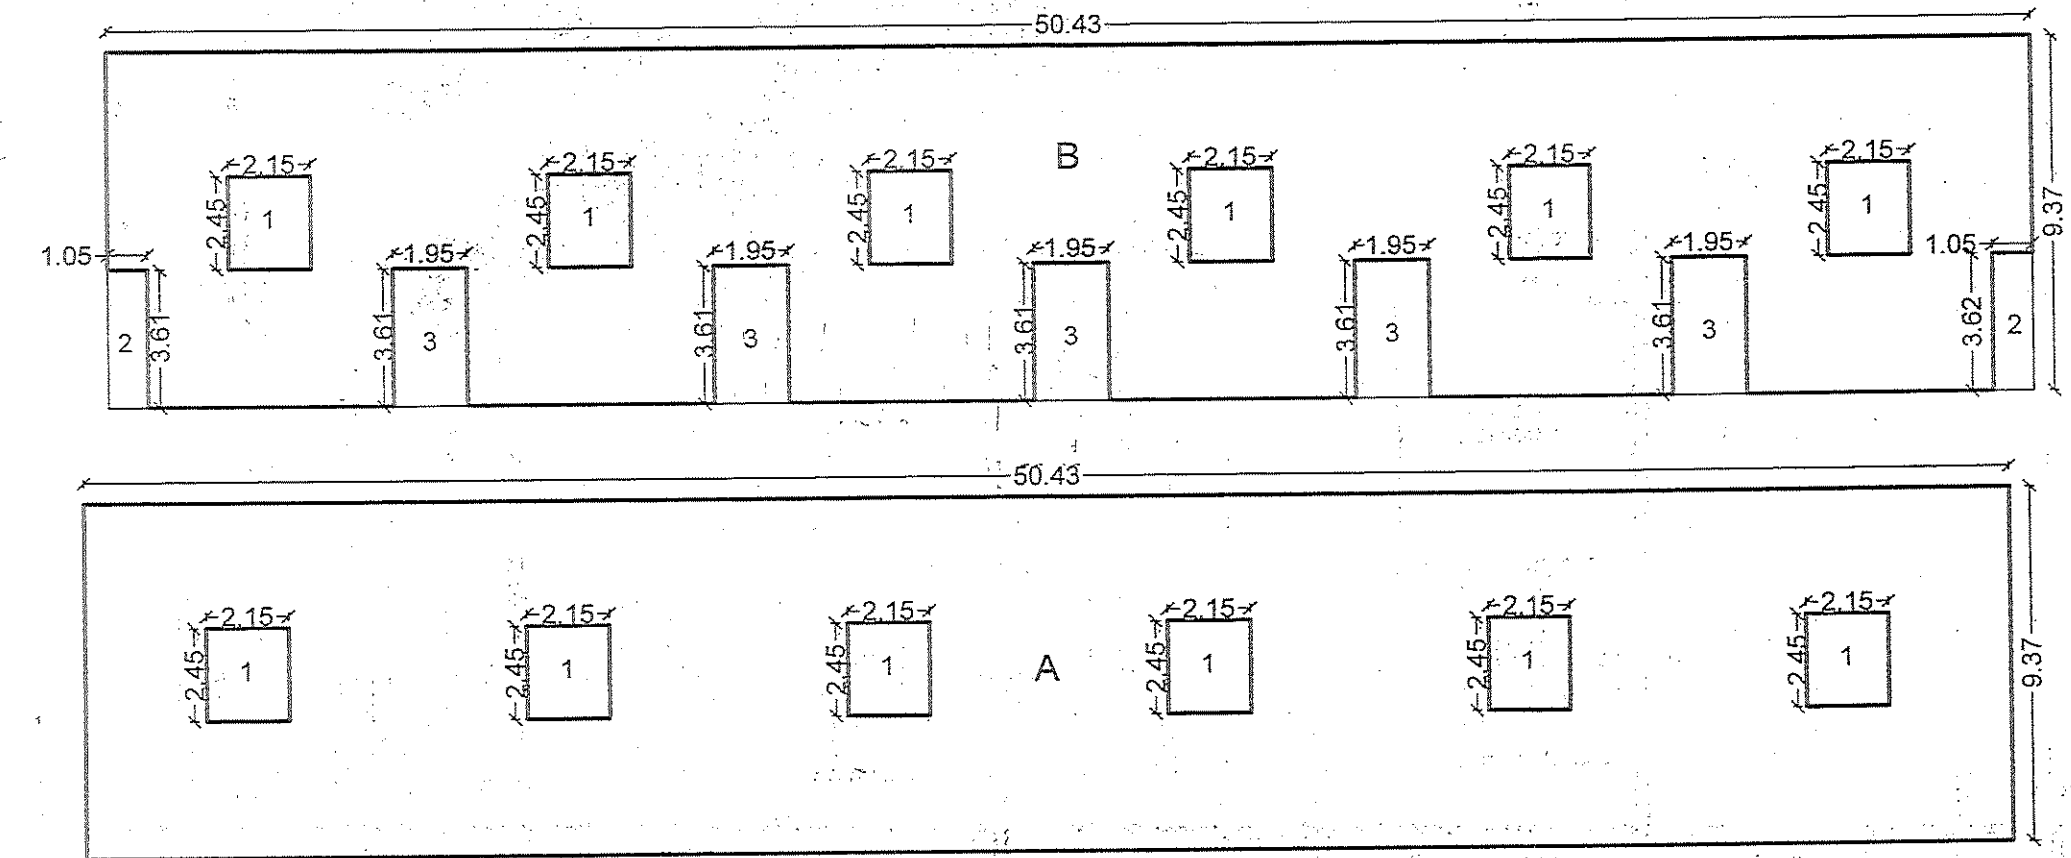

AREA CALCULATION
A & B TYPE FIRST FLOOR
BLOCK B = 50.43X9.37 = 472.50 Sq.m.
LESS 1 = 2.15X2.45X6 = 31.60
2 = 1.05X3.61X2 = 7.58
3 = 1.95X3.61X5 = 35.19
TOTAL LESS = 74.37
TOTAL B/UP 472.50-74.37 = 398.12X2
NET B/UP AREA = 796.24 Sq.m.


AREA CALCULATION
A & B TYPE GROUND FLOOR
BLOCK A = 50.43X9.37 = 472.50 Sq.m.
LESS 1 = 2.15X2.45X6 = 31.60
TOTAL LESS = 31.60
TOTAL B/UP 472.50-31.60 = 440.90X2
NET B/UP AREA = 881.80 Sq.m.

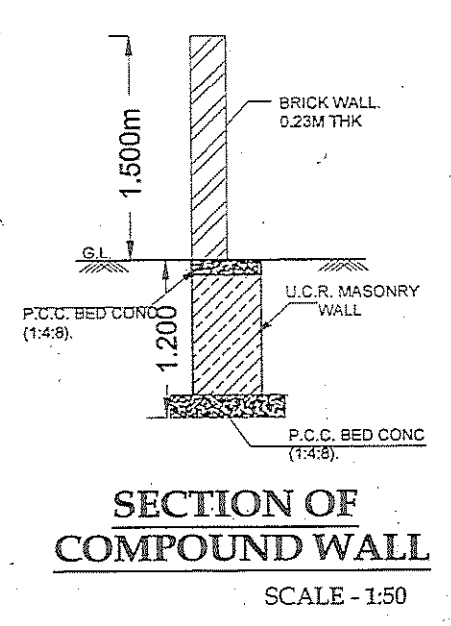

SECTION OF COMPOUND WALL
SCALE - 1:50

अनुमति बांधी प्रत
वा बांधकाम परवानगीनुसार बांधकाम करून
करवायुनेतर उर्वारवायुनेतर (Ninth Level) व
बांधकाम पूर्ण झाल्यावर करवायुनेतर, याचे
कार्यालय अथवा पूर्णत्वाचे अथवा अथवा अथवा
कार्यालया व अथवा अथवा अथवा अथवा
पुढील बांधकाम करून अथवा अथवा अथवा
त्या पुढील बांधकाम अथवा अथवा अथवा
कार्यालया अथवा अथवा अथवा अथवा


अनुमति बांधकाम सादर
व माहिती म.न.पा.च्या
रस्त्यावर ठेवू नये

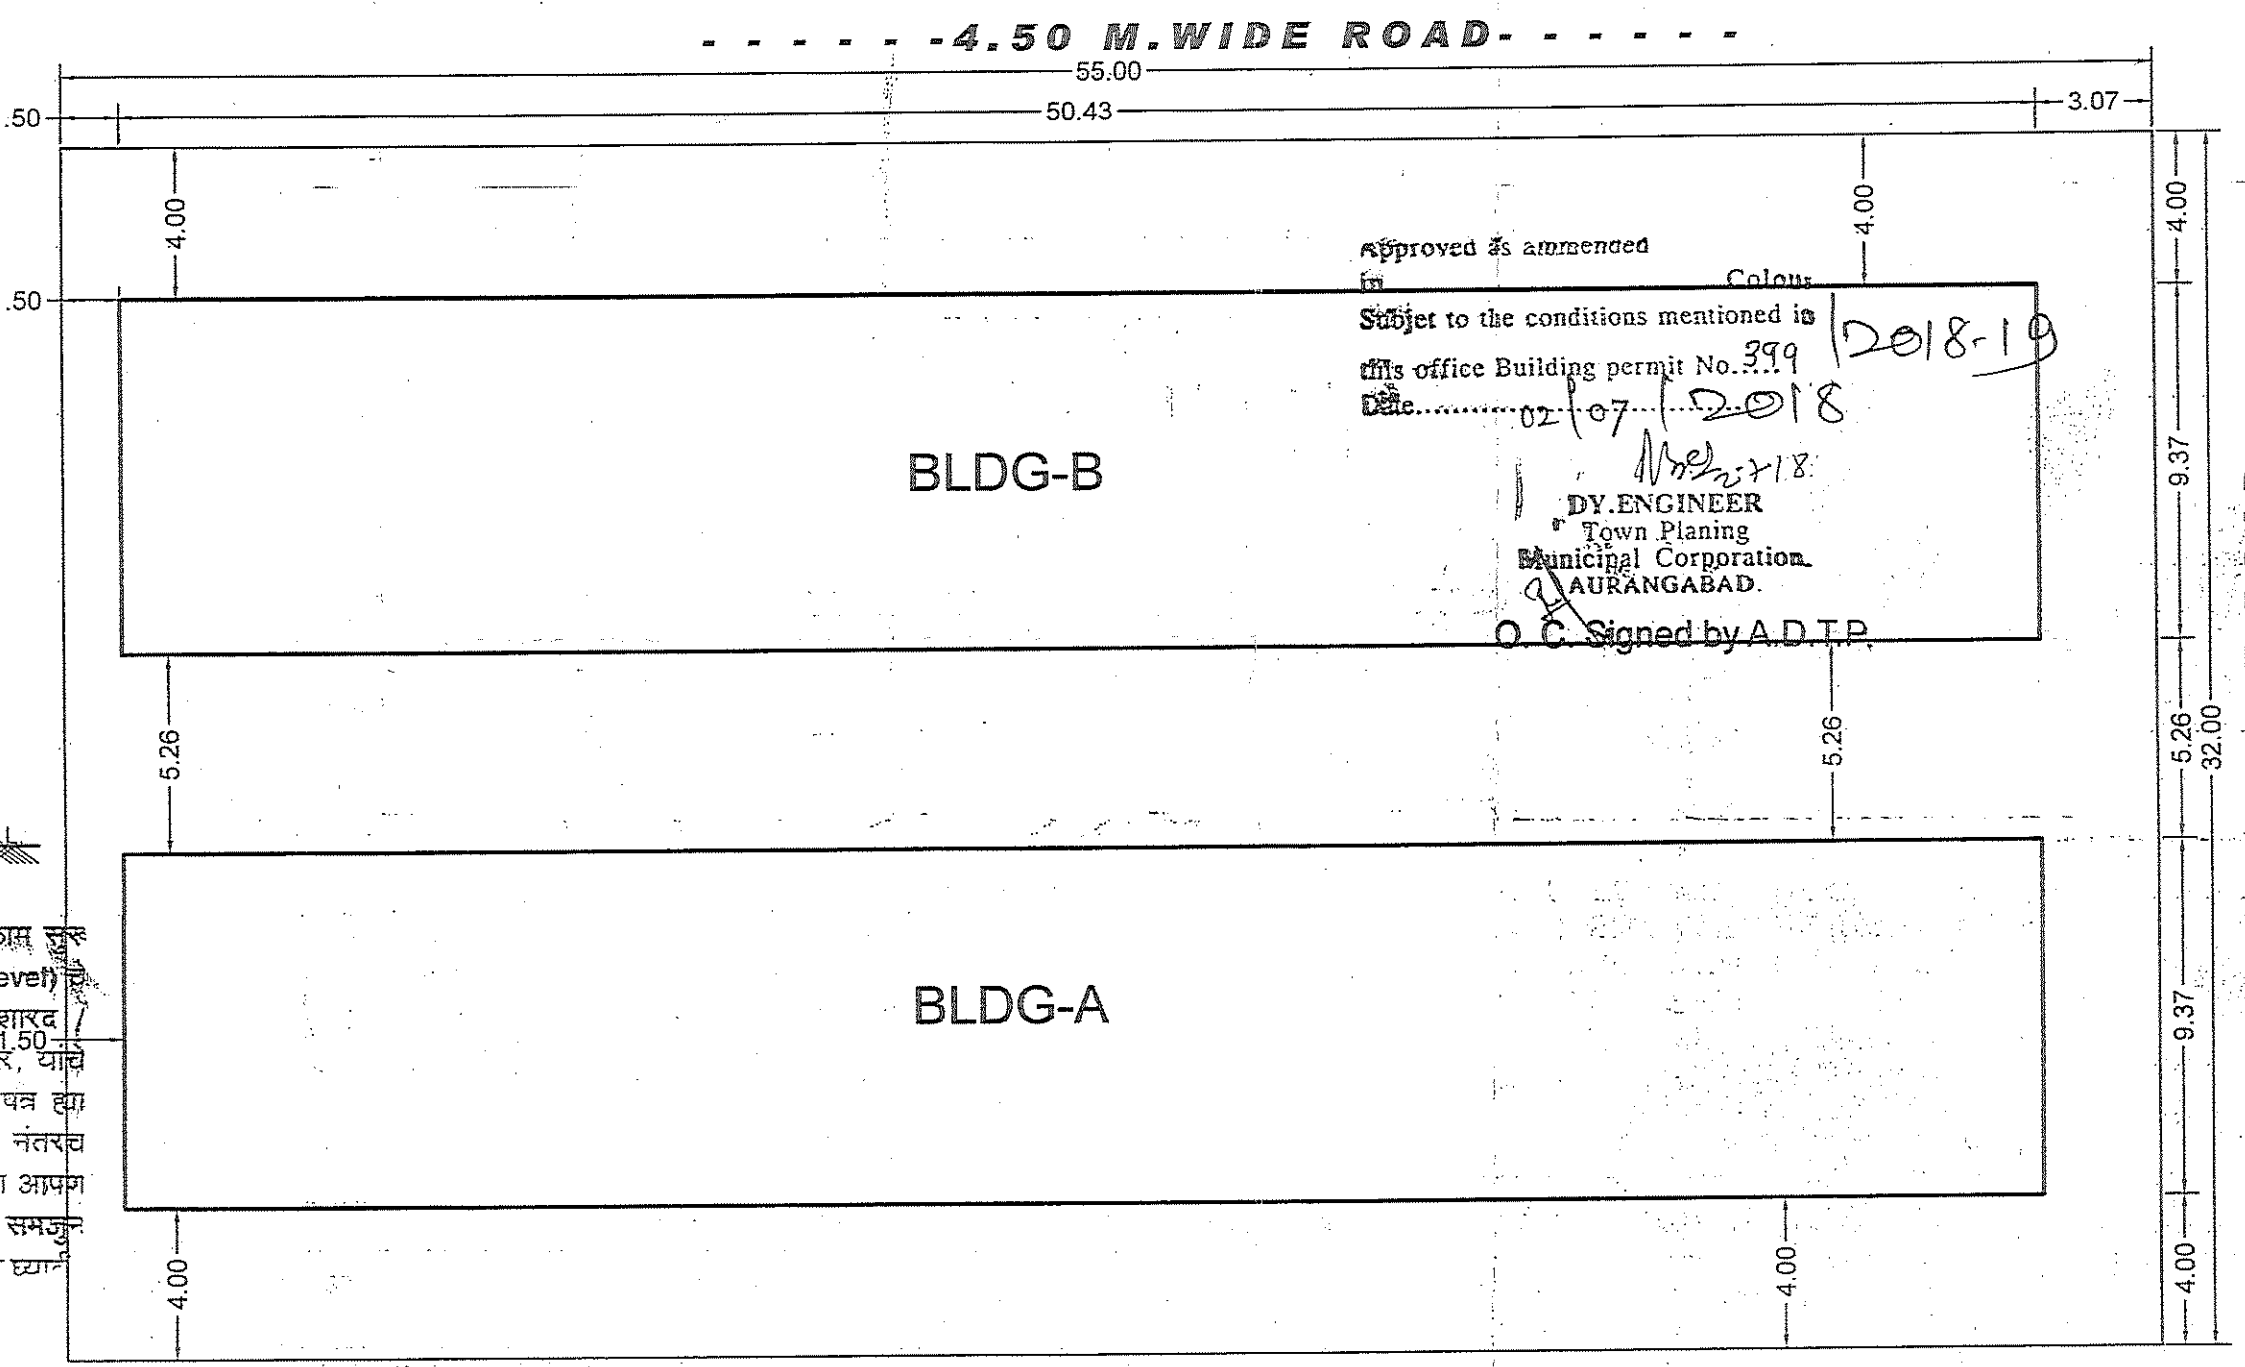

BLDG-B

BLDG-A

BLOCK PLAN
SCALE 1:200

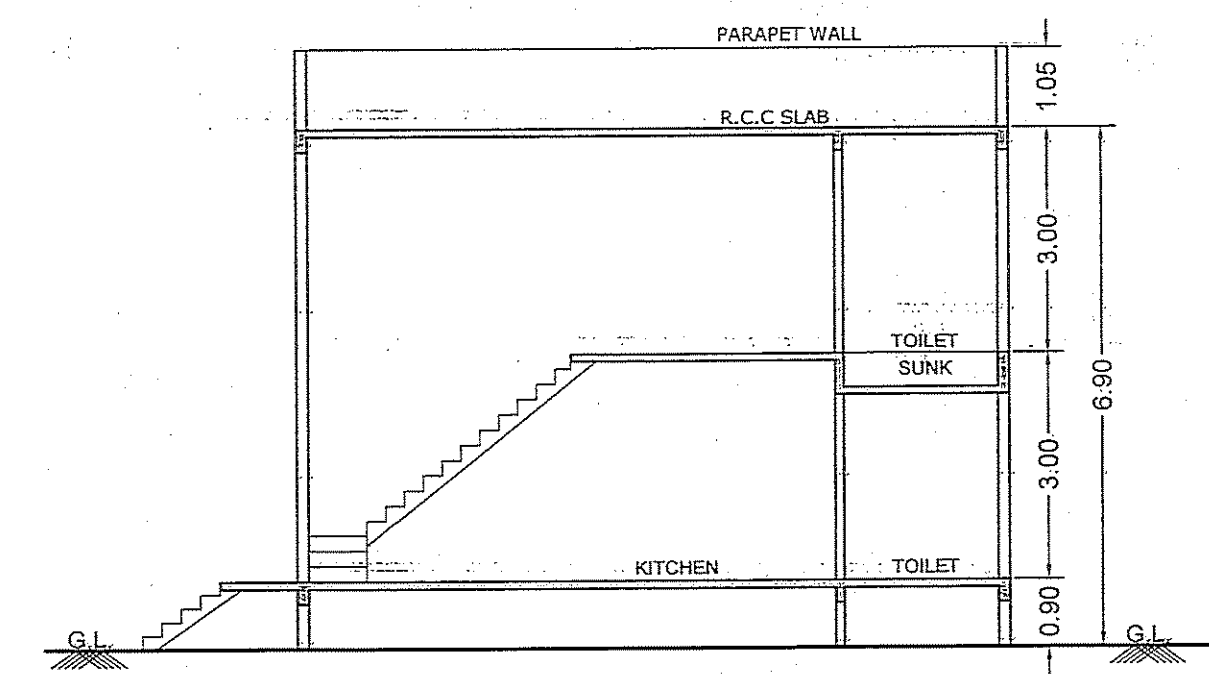

SECTION A-T-A'

BALCONY AREA STATEMENT					
TOTAL B/UP AREA	PERMISSIBLE BALCONY AREA (15%)	PROPOSED BAL. AREA	OPEN BALCONY	ENCLOSED BALCONY	EXCESS BALCONY
1678.04 SQ.M.	251.70 SQ.M.	GROUND FLOOR 00.00	00.00	00.00	
		FIRST FLOOR 121.85	77.16	00.00	
		TOTAL 121.85	77.16	00.00	00.00 SQ.M.

AREA STATEMENT	
PLOT AREA AS PER 7/12	= 2000.00 sq.m.
PLOT AREA AS PER SITE	= 1760.00 sq.m.
BASIC F.S.I. ALLOWED (1.1)	= 1936.00 sq.m.
A TYPE	
GROUND FLOOR	= 440.90 sq.m.
FIRST FLOOR	= 398.12 sq.m.
B/UP AREA	= 839.02 sq.m.
B TYPE	
GROUND FLOOR	= 440.90 sq.m.
FIRST FLOOR	= 398.12 sq.m.
B/UP AREA	= 839.02 sq.m.
TOTAL B/UP AREA	= 1678.04
F.S.I. CONSUMED	= 0.95

LEGENDS
PLOT BOUNDARY SHOWN IN
PROPOSED B/UP AREA SHOWN IN

SCHEDULE OF OPENING		
D	-1.000x2.100	TEAK WOOD FRAME
D1	-0.900x2.100	TEAK WOOD FRAME
D2	-0.750x2.100	TEAK WOOD FRAME
W	-1.800x1.800	ALU. WINDOWS
W1	-1.500x1.500	ALU. WINDOWS
W2	-1.500x0.900	ALU. WINDOWS
V	-0.600x0.750	M/S GLAZED VENTI.


SPECIFICATION
* R.C.C. FRAME STRUCTURE
* INTERNAL WALL 0.100M THICK
* AND OUTER WALL 0.150 M THICK
* SAND FINISHED OUTER PLASTER
* NEERU FINISHED INTERNAL PLASTER
* CEREMIC TILE FLOORING
* CASING TYPE ELECTRIFICATION
* CONSILLED TYPE PLUMBING

REVISED CONST.OF RESI. BUILDING ON
GUT. NO.13(PART) AT VILLAGE PADEGAON
TQ.DIST-AURANGABAD
FOR
MRS.ANJUM KADRI W/O AJJI AHMED


SIGNATURE OF OWNER.
Drawn by :- SAINATH.N.D
Scale :- 1:100 / 200 / 50
Date :-

ARCHITECT
ARCHITECT
AMRISH JOSHI
CA/98/18650


AMRISH JOSHI & ASSO.
SHOP NO.52, JAI TOWER PADAMPURA,
AURANGABAD. CELL NO. 9422706622

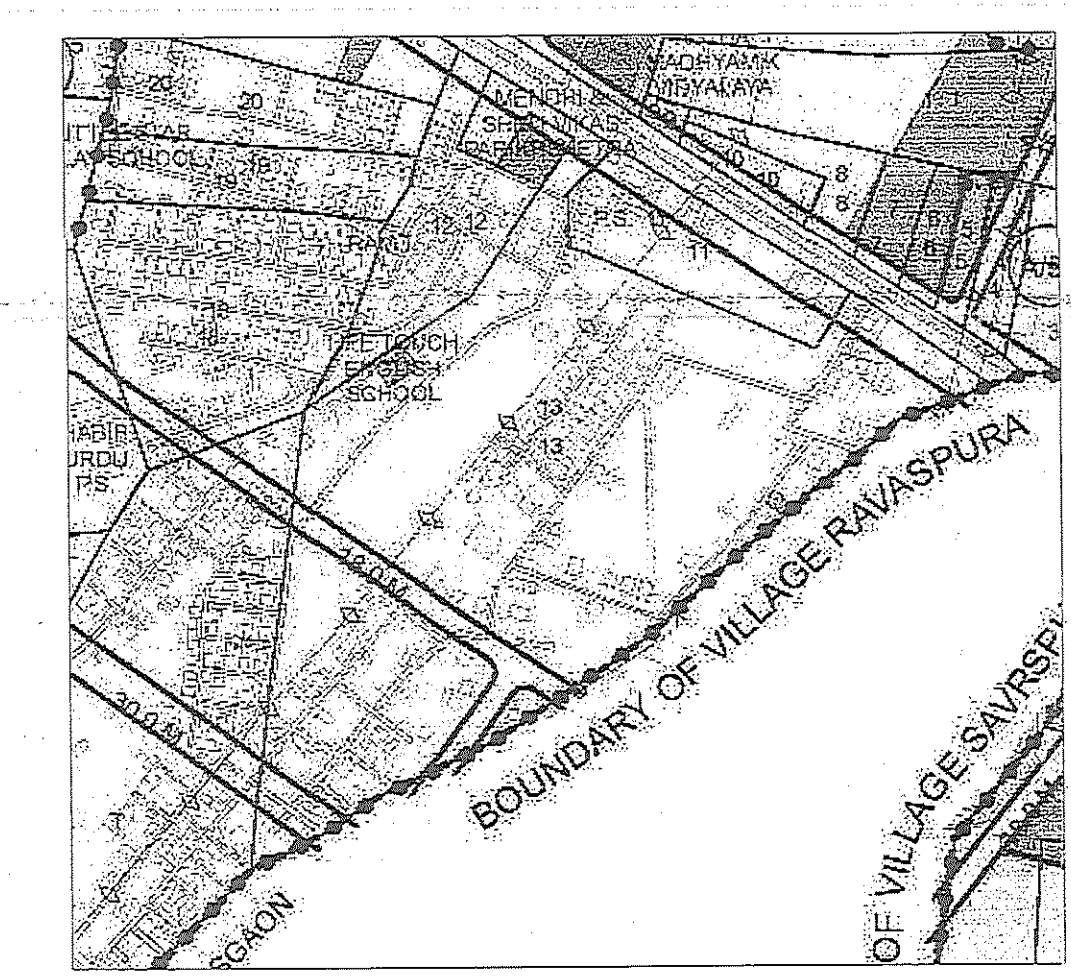

LOCATION PLAN

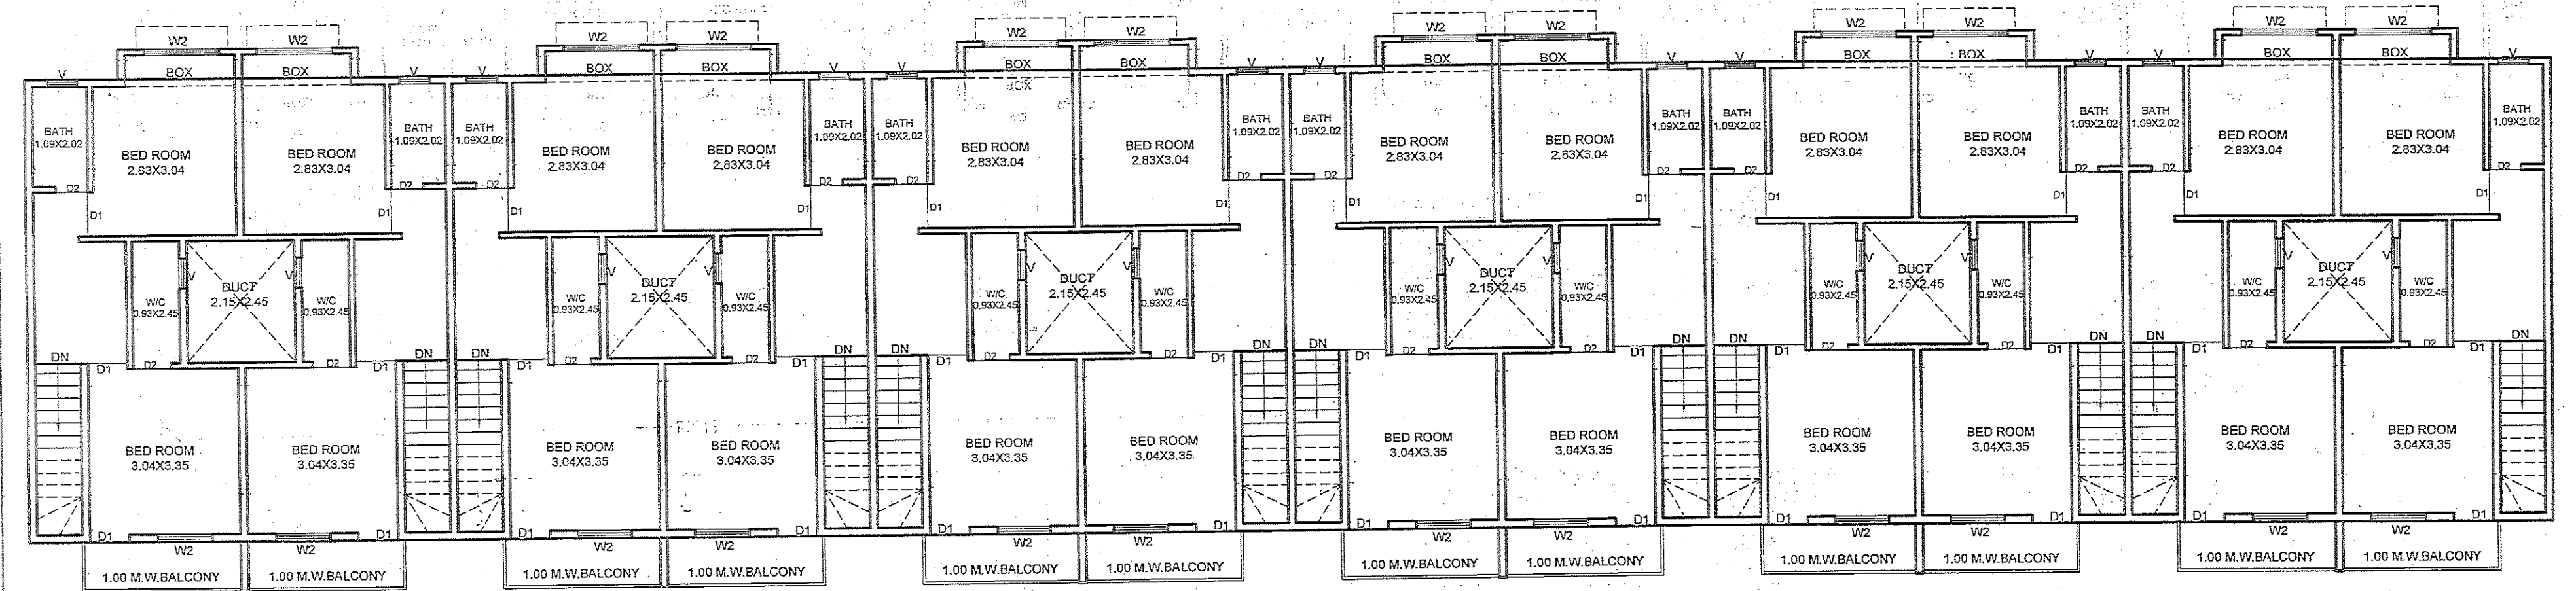

FIRST FLOOR PLAN
SCALE 1:100 (A & B TYPE)

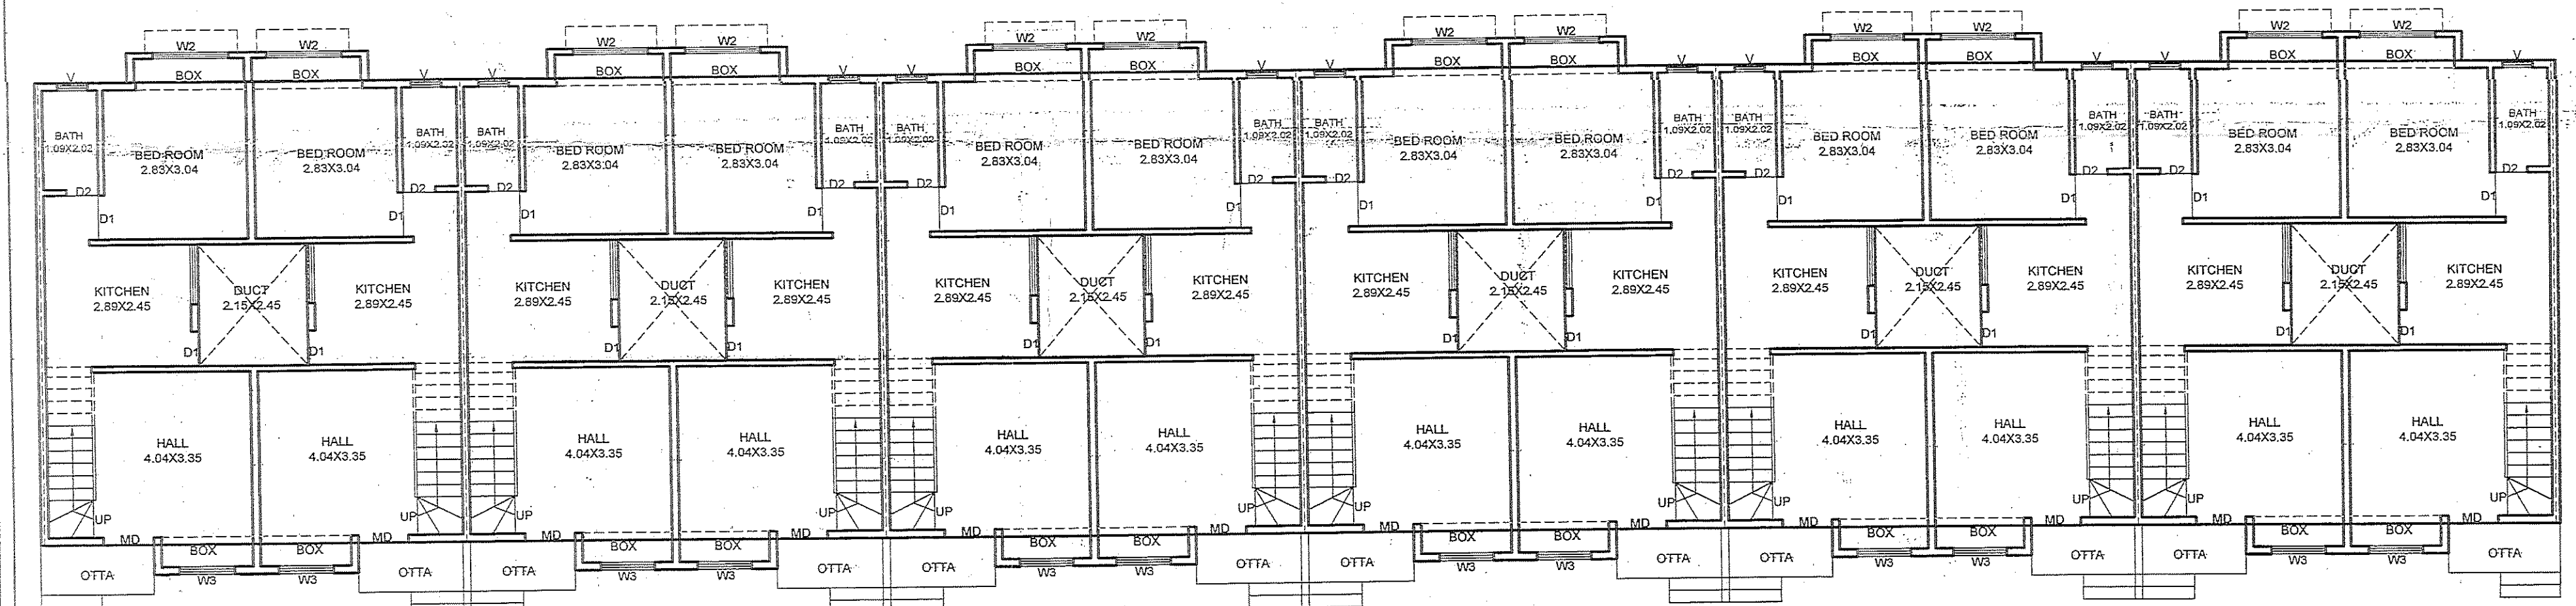

GROUND FLOOR PLAN
SCALE 1:100 (A & B TYPE)