



ELEVATION
A-WING SCALE = 1:100

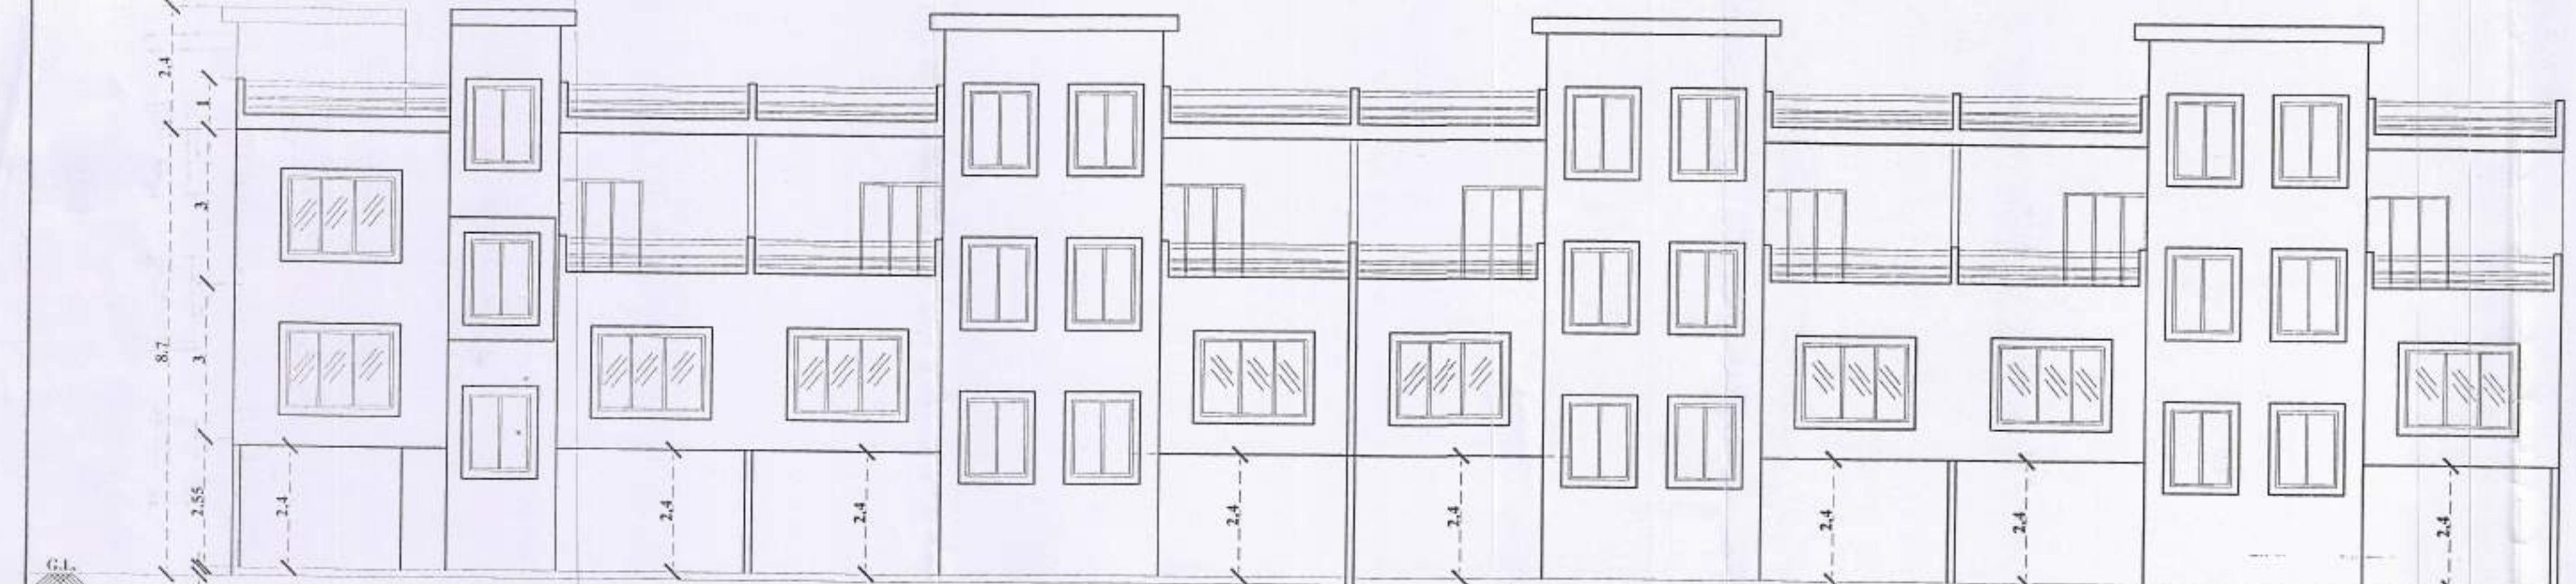

SECTION = B-B'
A-WING SCALE = 1:100

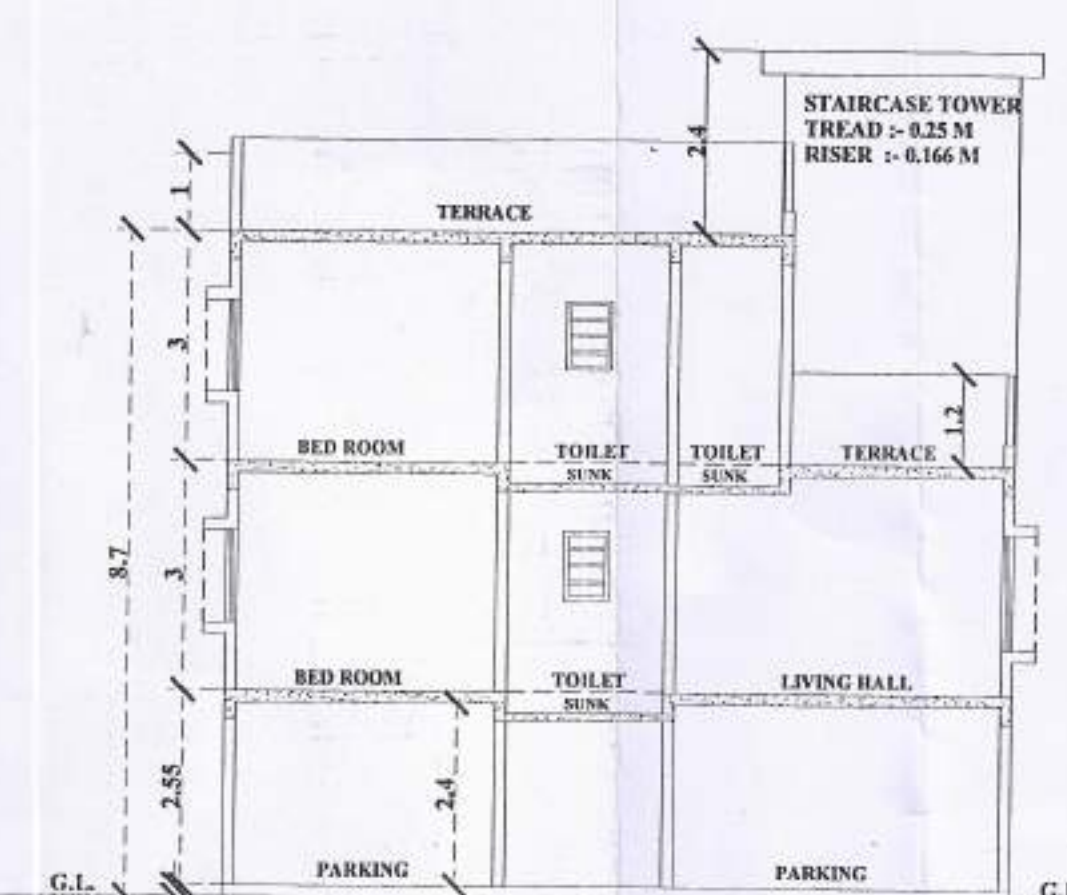

ROW HOUSE NO.	FLOOR	CARPET AREA Sq. M.	BUP AREA Sq. M.
201	S.F.	31.13	4.185
	S.S.F.	31.13	43.967
	TOTAL	62.260	48.152
202	S.F.	47.35	62.516
	S.S.F.	39.54	50.467
	TOTAL	86.890	113.023
203	S.F.	47.35	62.516
	S.S.F.	39.54	50.467
	TOTAL	86.890	113.023
204	S.F.	47.35	62.516
	S.S.F.	39.54	50.467
	TOTAL	86.890	113.023
205	S.F.	47.35	62.516
	S.S.F.	39.54	50.467
	TOTAL	86.890	113.023
206	S.F.	49.11	64.416
	S.S.F.	39.59	50.648
	TOTAL	88.700	115.064
207	S.F.	49.44	66.082
	S.S.F.	41.25	53.312
	TOTAL	90.690	119.394
208	S.F.	53.07	70.308
	S.S.F.	42.04	53.617
	TOTAL	95.110	123.925
TOTAL	S.F.	95.110	123.925
	S.S.F.	0.000	26.603
	TOTAL	95.110	150.528

B-WING

FLR	BUP AREA	STAIRCASE AREA FREE OF F.S.I	NET AREA
B-WING BUILDING			
STILT F.	26.603	NA	26.603
STILT F.F.	4.95.238	NA	4.95.238
STILT S.F.	402.313	NA	402.313
TOTAL	924.154	NA	924.154

OPENING

D	- 1.00x2.10	W	- 2.10x1.50
D1	- 0.90x2.10	W1	- 1.50x1.50
D2	- 0.75x2.10	W2	- 1.50x1.20
		W3	- 1.20x1.50
		W4	- 1.80x1.50
		W5	- 1.50x0.90
		W6	- 0.90x2.10
V	- 0.60x0.90	W7	- 1.65x1.50

CERTIFICATE OF AREA

CERTIFIED THAT PLOT UNDER REFERENCE WAS SURVEYED BY ME WITH OWNER ON 26-06-2016 AND THE DIMENSIONS OF SIDE ETC. OF PLOT STATED ON PLAN ARE AS MEASURED ON SITE AND THE AREA SO WORKED OUT TAL-

MENT OF OWNERSHIP I.T.P. ACT.

NOTE

OUTER & INNER WALL 0.15 M. THICK

LEGENDS

PLOT BOUNDRY

RESIDENTIAL CON.

JOB. NO.	SCALE	NORTH	DATE
	1:100, 1:200		
DRN. BY- A. A. GANAR			DWG. NO.

PROPOSAL


PROPOSED RESIDENTIAL BUILDING ON PLOT NO. 01 GUT NO. 51 (PT), GOLAWADI, TQ. & DIST. AURANGABAD.

FOR:- LAKSHMIBAI SHANKARROV GHADAGE.


OWNER'S SIGN.

ARCHITECT'S SIGN.


STILT FLOOR PLAN
B-WING SCALE = 1:100

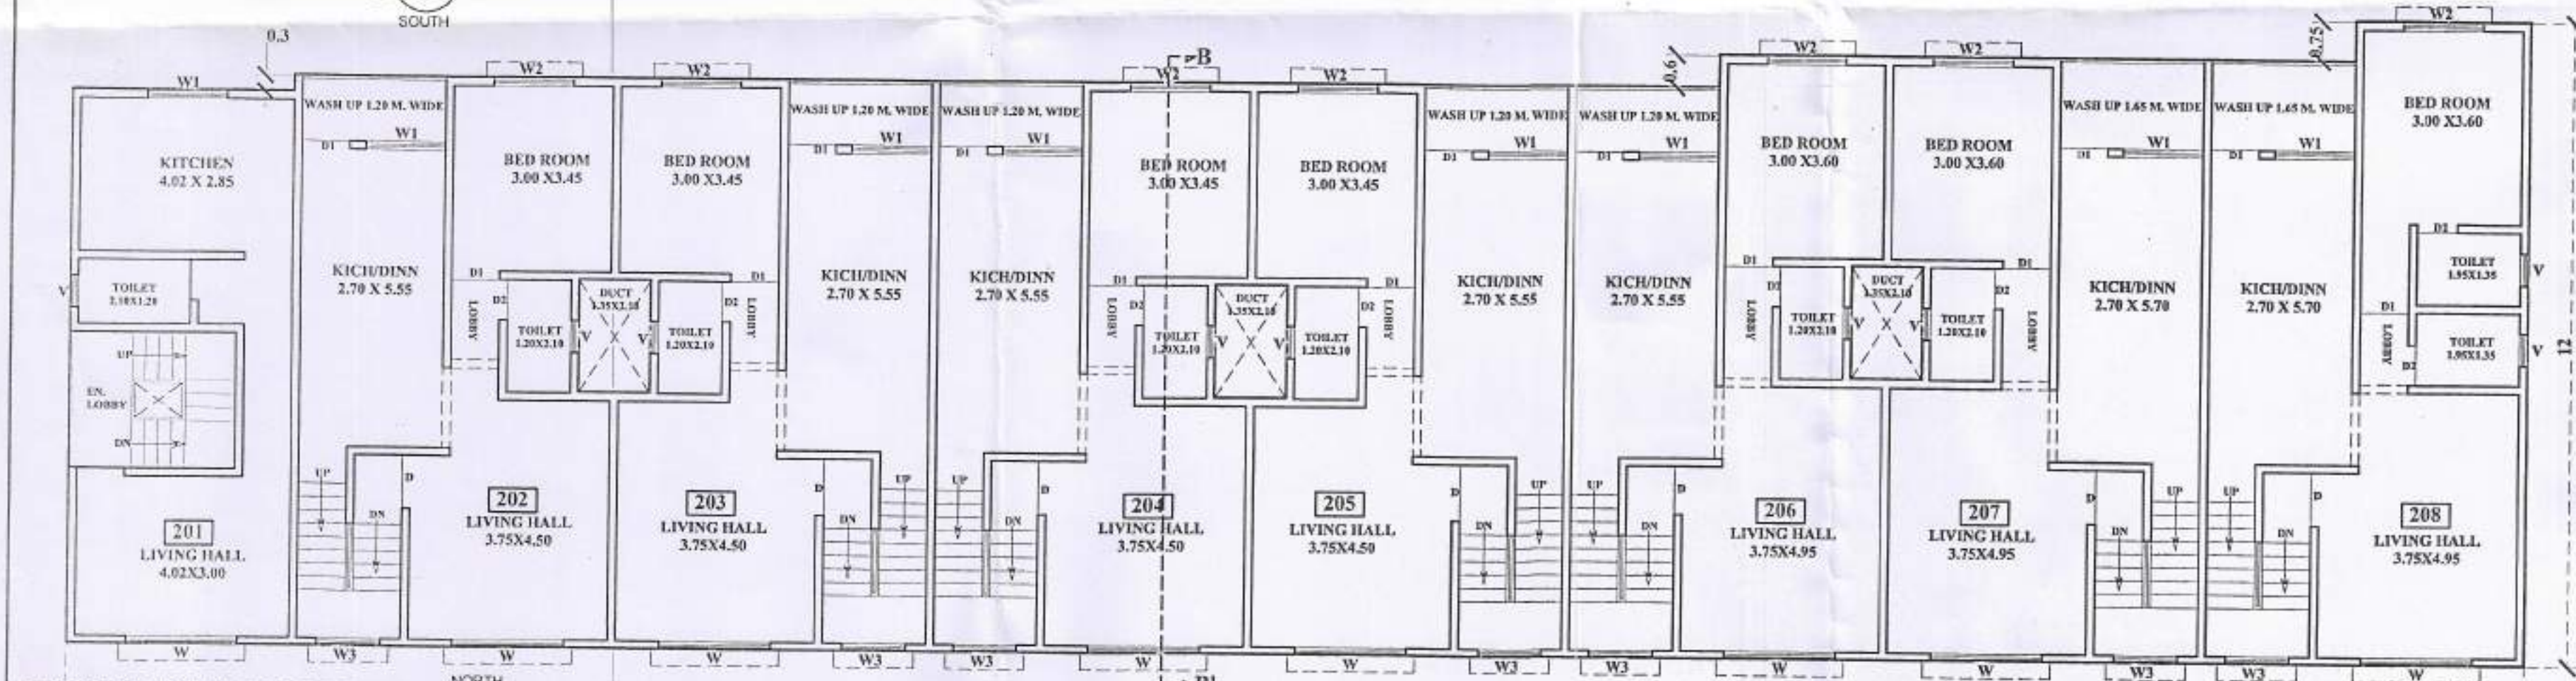


STILT FIRST FLOOR PLAN
B-WING SCALE = 1:100

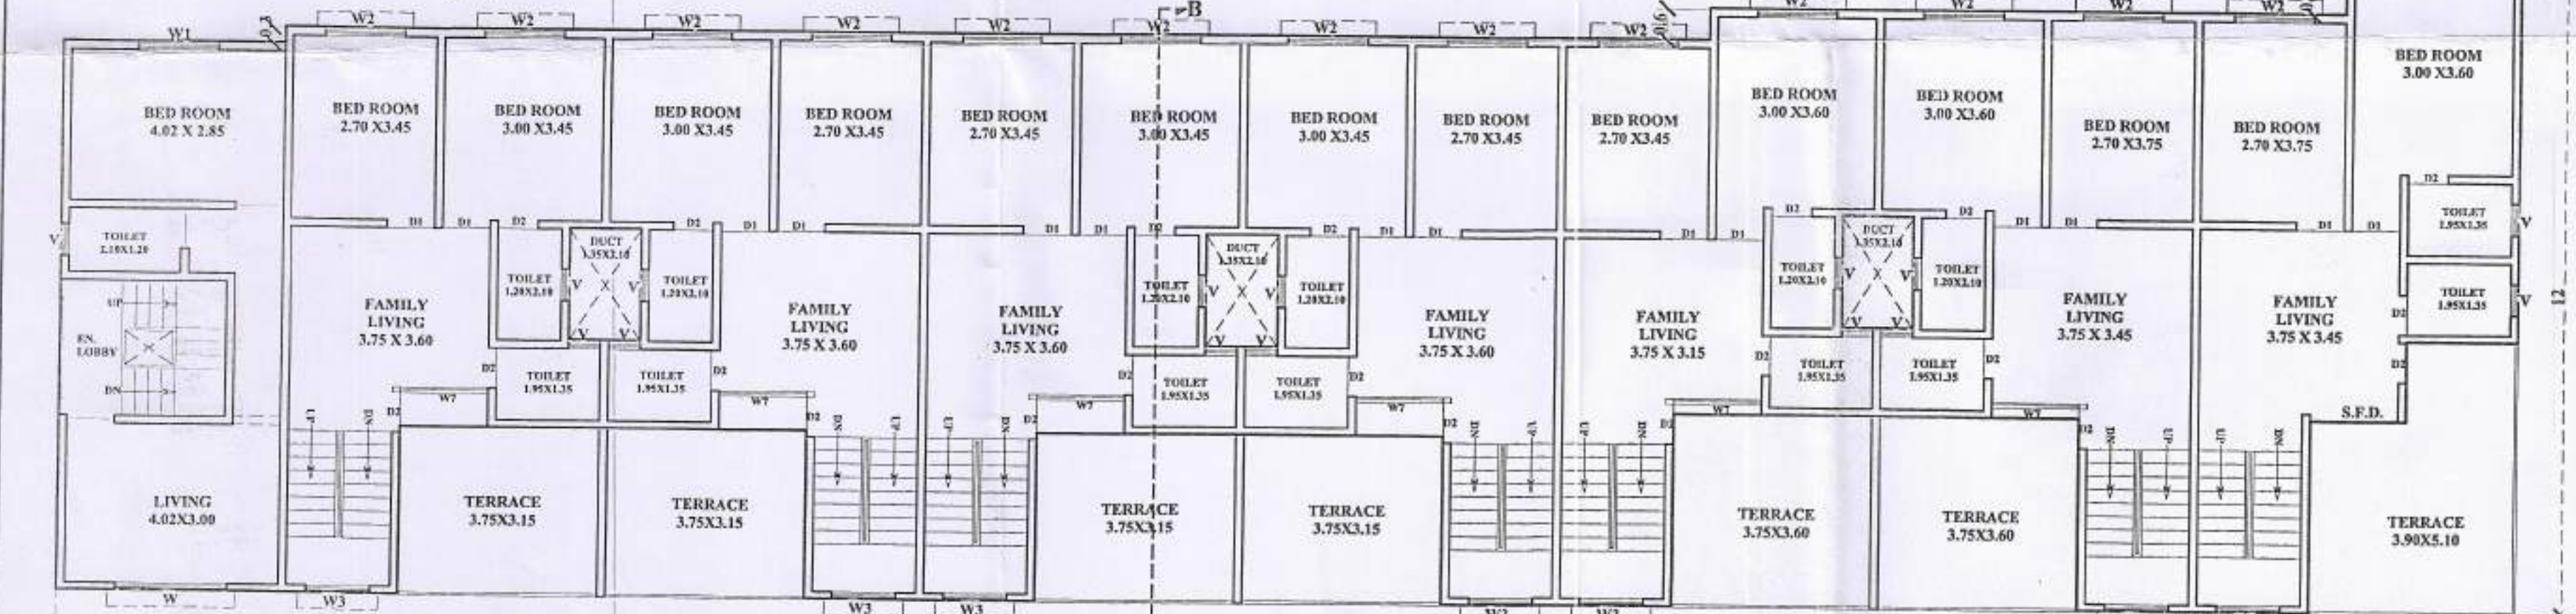

STILT SECOND FLOOR PLAN
B-WING SCALE = 1:100

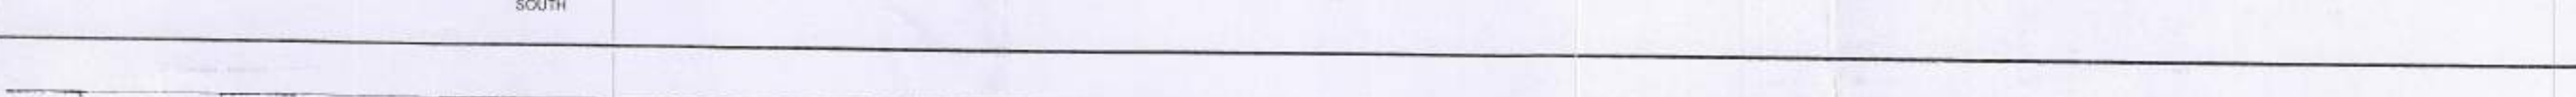

STILT FIRST FLOOR PLAN
B-WING SCALE = 1:200

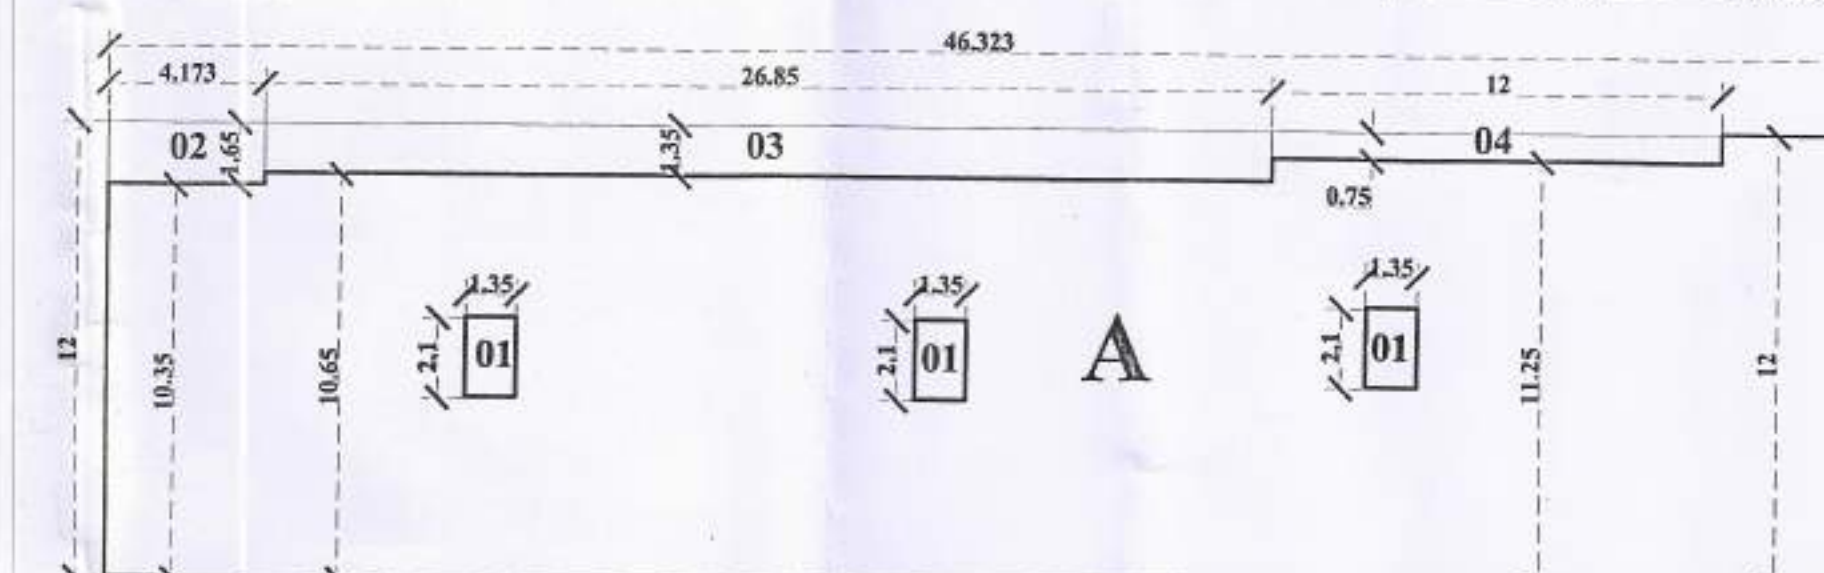

AREA CALCULATION (BLOCK PLAN)

1. BLOCK "A" = 46.323 X 12.00 = 555.876 SQ.M.

D1 = (1.35 X 2.10)3 = 8.505 SQ.M.
D2 = (4.173 X 1.65) = 6.885 SQ.M.
D3 = (26.85 X 1.35) = 36.248 SQ.M.
D4 = (12.00 X 0.75) = 9.000 SQ.M.
TOTAL DEDUCTION = 60.638 SQ.M.

NET B/UP AREA = (A)-(D1, D2, D3, D4)
= 555.876 - 60.638 SQ.M.
= 495.238 SQ.M.

STILT SECOND FLOOR PLAN
A-WING SCALE = 1:200

AREA CALCULATION (BLOCK PLAN)

1. BLOCK "B" = 46.323 X 12.00 = 555.876 SQ.M.

D1 = (1.35 X 2.10)3 = 8.505 SQ.M.
D2 = (4.173 X 1.65) = 6.885 SQ.M.
D3 = (26.85 X 1.35) = 36.248 SQ.M.
D4 = (12.00 X 0.75) = 9.000 SQ.M.
D5 = (7.65 X 3.15)2 = 48.195 SQ.M.
D6 = (7.65 X 3.60) = 27.540 SQ.M.
D7 = (2.10 X 1.50) = 3.150 SQ.M.
D8 = (3.90 X 3.60) = 14.040 SQ.M.
TOTAL DEDUCTION = 153.563 SQ.M.

NET B/UP AREA = (B)-(D1 TO D10)
= 555.876 - 153.563 SQ.M.
= 402.313 SQ.M.

STILT FLOOR PLAN
B-WING (SCALE : 1:100)
AREA CALCULATION (BLOCK PLAN)

1. BLOCK "C" = 2.10 X 2.85 = 5.985 SQ.M.

D1 = (1.00 X 1.80) = 1.80 SQ.M.
TOTAL DEDUCTION = 1.80 SQ.M.
NET B/UP AREA = (B)-(D1) = 5.985 - 1.80 SQ.M.
= 4.185 SQ.M.

STILT FLOOR PLAN
B-WING (SCALE : 1:100)
AREA CALCULATION (BLOCK PLAN)

1. BLOCK "C" = 1.05 X 3.05 = 3.203 SQ.M.

NET B/UP AREA = (C) X 3 = 3.203 SQ.M.

STILT FLOOR PLAN
B-WING (SCALE : 1:100)
AREA CALCULATION (BLOCK PLAN)

1. BLOCK "C" = 2.10 X 3.05 = 6.405 SQ.M.

NET B/UP AREA = (C) X 3 = 6.405 X 3 = 19.215 SQ.M.

Ar. Sharad Gawali Patil
103, E-WING, KAILASH ARCADE,
CANNUGHT CIDCO, AURANGABAD
Reg. No. CA/2011/52995

Sharad Gawali & Associates
Architects, Interior designer, Townplanner
103, E - WING, KAILASH ARCADE, CANNUGHT PLACE,
CIDCO, AURANGABAD-431005
MOB. NO. 0904988833, PHONE NO. 0240+2488833
E-mail: gawali.sharad@gmail.com