





ELEVATION
A-WING SCALE = 1:100

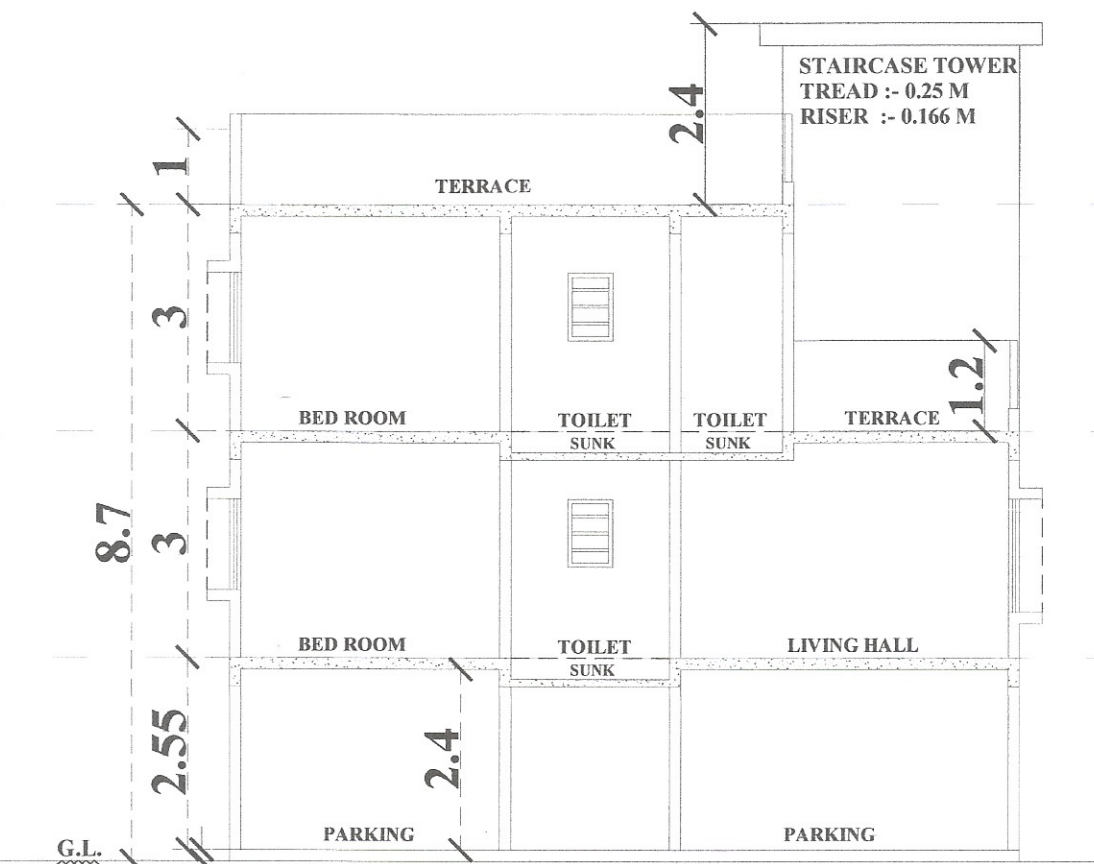

SECTION = A-A'
A-WING SCALE = 1:100


B-WING			
ROW HOUSE NO.	FLOOR	CARPET AREA Sq. M.	B/UP AREA Sq. M.
101	S.F.	40.48	55.586
	S.S.F.	34.37	45.641
	TOTAL	74.850	104.430
	S.F.	3.2025	3.2025
102	S.F.	40.60	55.418
	S.S.F.	34.36	45.090
	TOTAL	74.960	103.711
	S.F.	3.2025	3.2025
103	S.F.	43.03	57.960
	S.S.F.	36.88	47.632
	TOTAL	79.910	108.795
	S.F.	3.2025	3.2025
104	S.F.	45.28	60.334
	S.S.F.	38.04	48.859
	TOTAL	83.320	112.396
	S.F.	3.2025	3.2025
105	S.F.	46.50	61.582
	S.S.F.	39.25	50.108
	TOTAL	85.750	114.893
	S.F.	3.2025	3.2025
106	S.F.	49.20	64.485
	S.S.F.	39.03	50.141
	TOTAL	88.230	117.829
	S.F.	3.2025	3.2025
107	S.F.	50.82	66.983
	S.S.F.	41.57	52.639
	TOTAL	92.390	122.825
	S.F.	3.2025	3.2025
108	S.F.	52.17	69.255
	S.S.F.	40.33	51.705
	TOTAL	92.500	124.163
	S.F.	3.2025	3.2025
TOTAL	S.F.	25.620	25.620
	S.S.F.	491.603	491.603
	S.S.F.	391.815	391.815

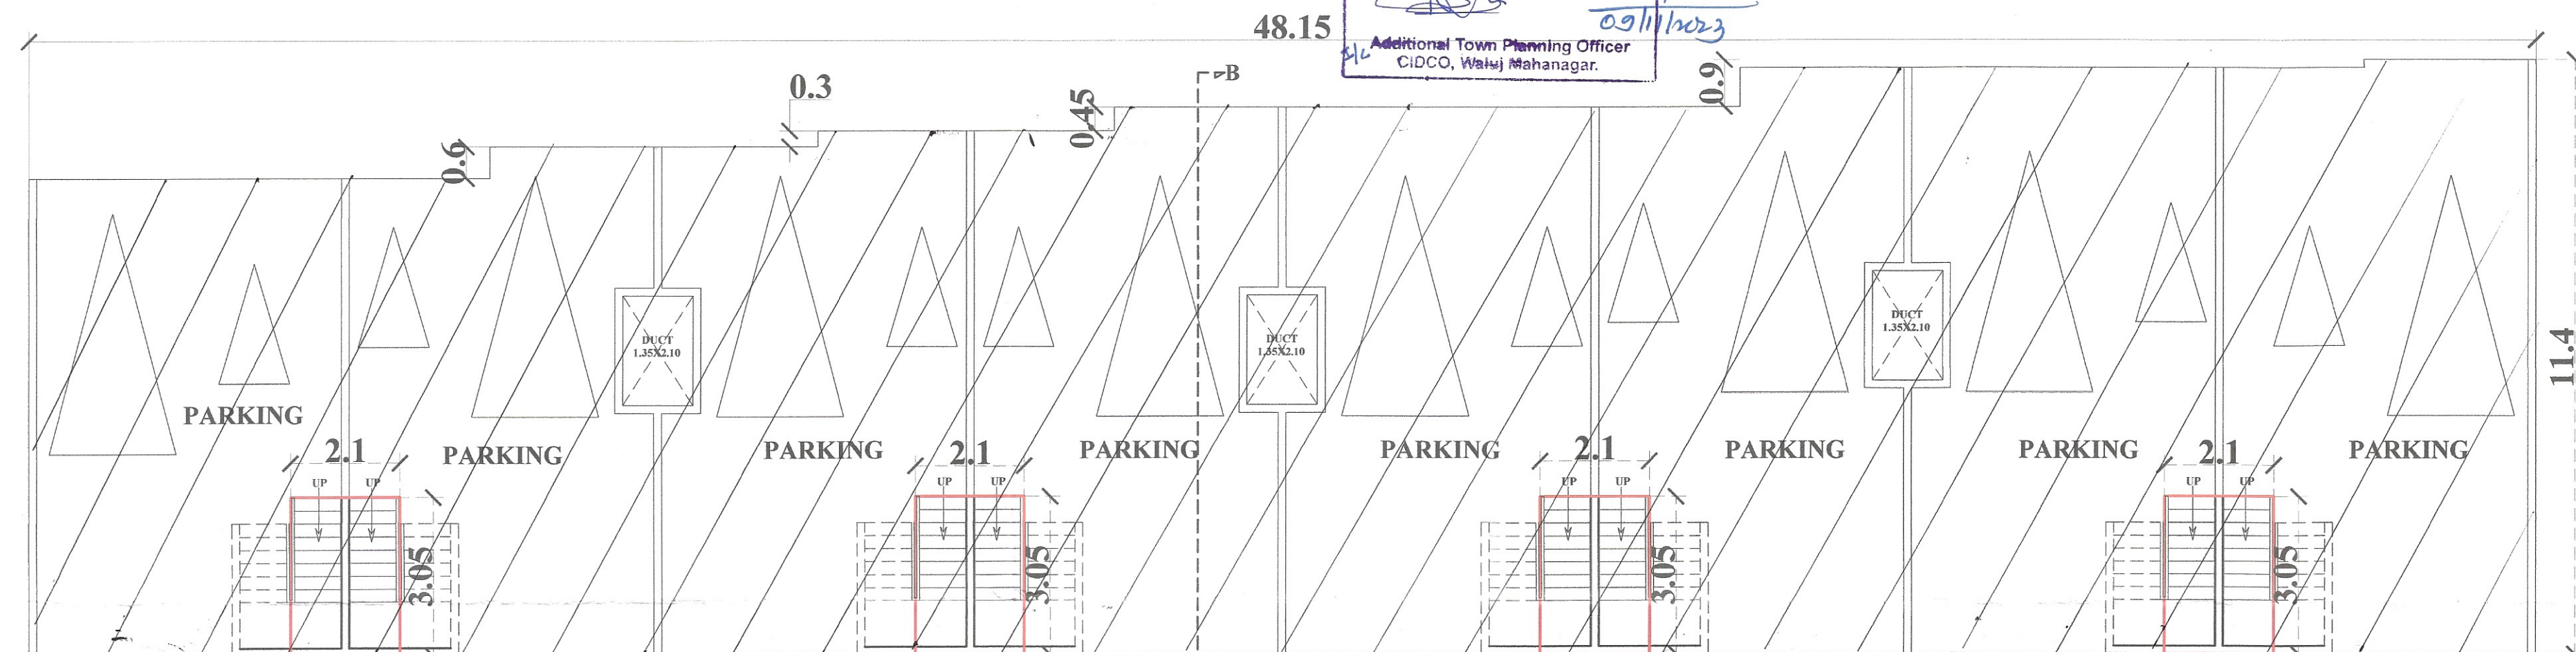

STILT FLOOR PLAN
A-WING SCALE = 1:100

STILT FLOOR PLAN
A-WING = (SCALE : 1:100)
AREA CALCULATION (BLOCK PLAN)

1. BLOCK "C" = 2.10 X 3.05 = 6.405 SQ.M
NET B/UP AREA = (C) X 4 = 6.405 X 4 = 25.62 SQ.M

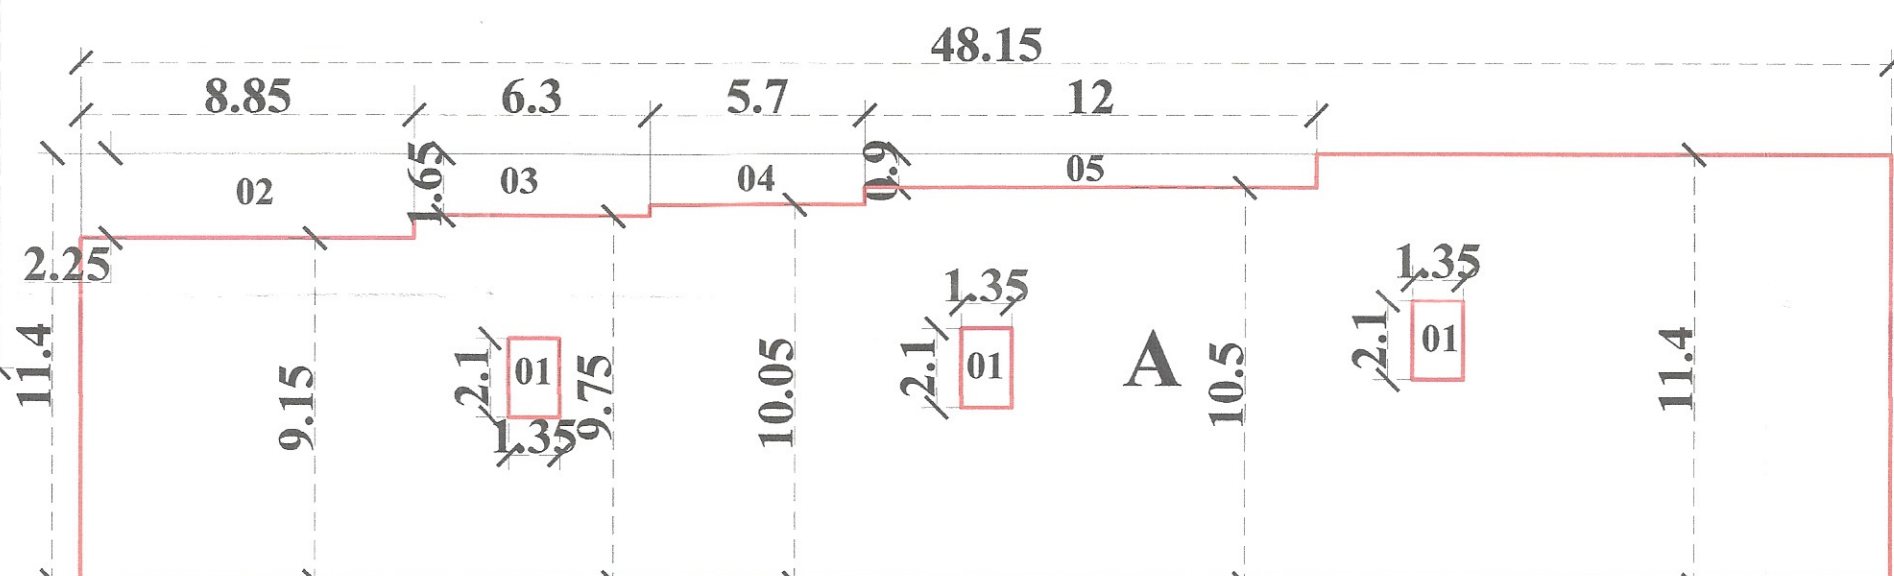


STILT FIRST FLOOR PLAN
A-WING SCALE = 1:200
AREA CALCULATION (BLOCK PLAN)

1. BLOCK "A" = 48.15 X 11.40 = 548.91 SQ.M

D 1 = (1.35 X 2.10)3 = 8.505 SQ.M.
D 2 = (8.85 X 2.25) = 19.9125 SQ.M.
D 3 = (6.30 X 1.65) = 10.395 SQ.M.
D 4 = (5.70 X 1.35) = 7.695 SQ.M.
D 5 = (12.00 X 0.90) = 10.800 SQ.M.
TOTAL DEDUCTION = 57.29 SQ.M.

NET B/UP AREA = (A)-(D1, D2, D3, D4, D5)
= 548.91 - 57.307 SQ.M
= 491.603 SQ.M

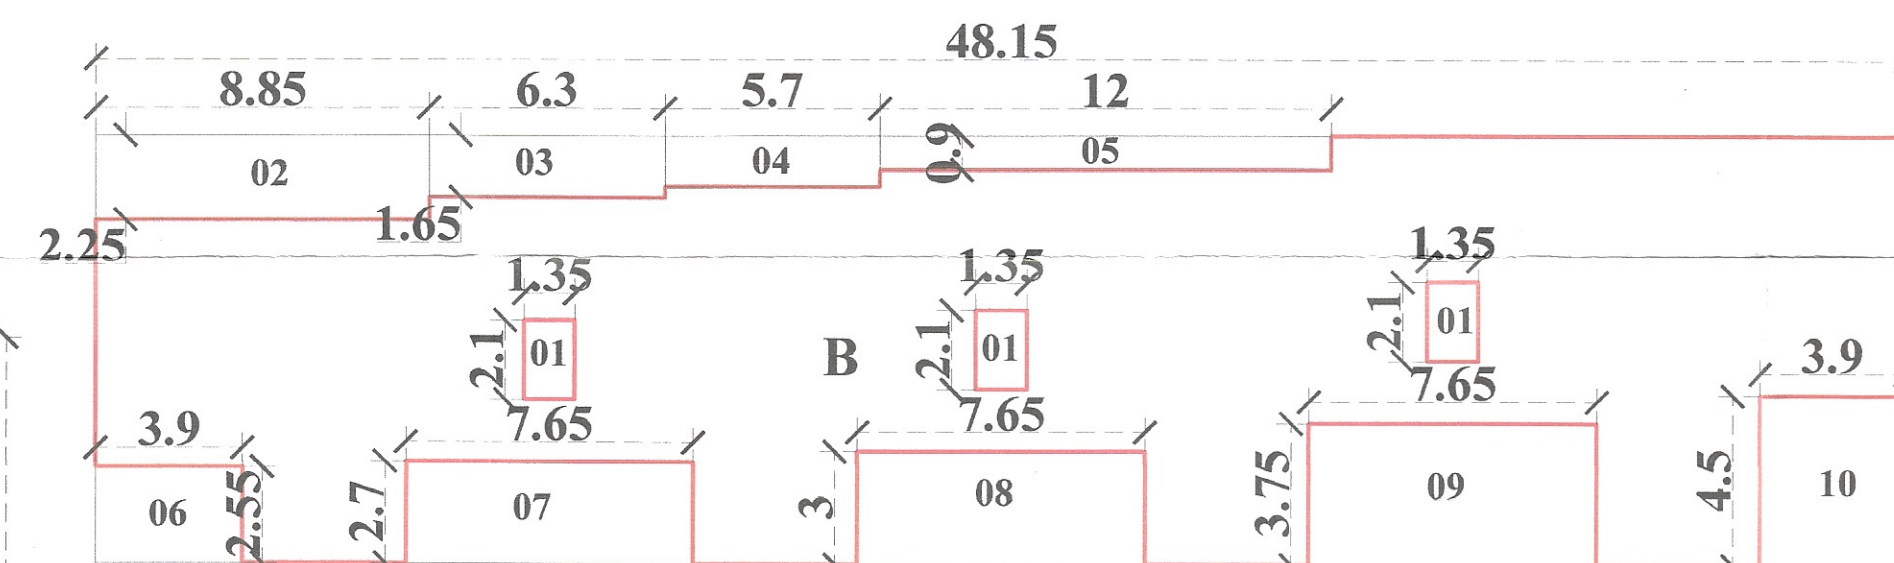


STILT SECOND FLOOR PLAN
A-WING SCALE = 1:200
AREA CALCULATION (BLOCK PLAN)


1. BLOCK "B" = 48.15 X 11.40 = 548.91 SQ.M

D 1 = (1.35 X 2.10)3 = 8.505 SQ.M.
D 2 = (8.85 X 2.25) = 19.912 SQ.M.
D 3 = (6.30 X 1.65) = 10.395 SQ.M.
D 4 = (5.70 X 1.35) = 7.695 SQ.M.
D 5 = (12.00 X 0.90) = 10.800 SQ.M.
D 6 = (3.90 X 2.55) = 9.945 SQ.M.
D 7 = (7.65 X 2.70) = 20.655 SQ.M.
D 8 = (7.65 X 3.00) = 22.950 SQ.M.
D 9 = (7.65 X 3.75) = 28.688 SQ.M.
D 10 = (3.90 X 4.50) = 17.550 SQ.M.
TOTAL DEDUCTION = 157.095 SQ.M.

NET B/UP AREA = (B)-(D1 TO D10)
= 548.91 - 157.095 SQ.M
= 391.815 SQ.M

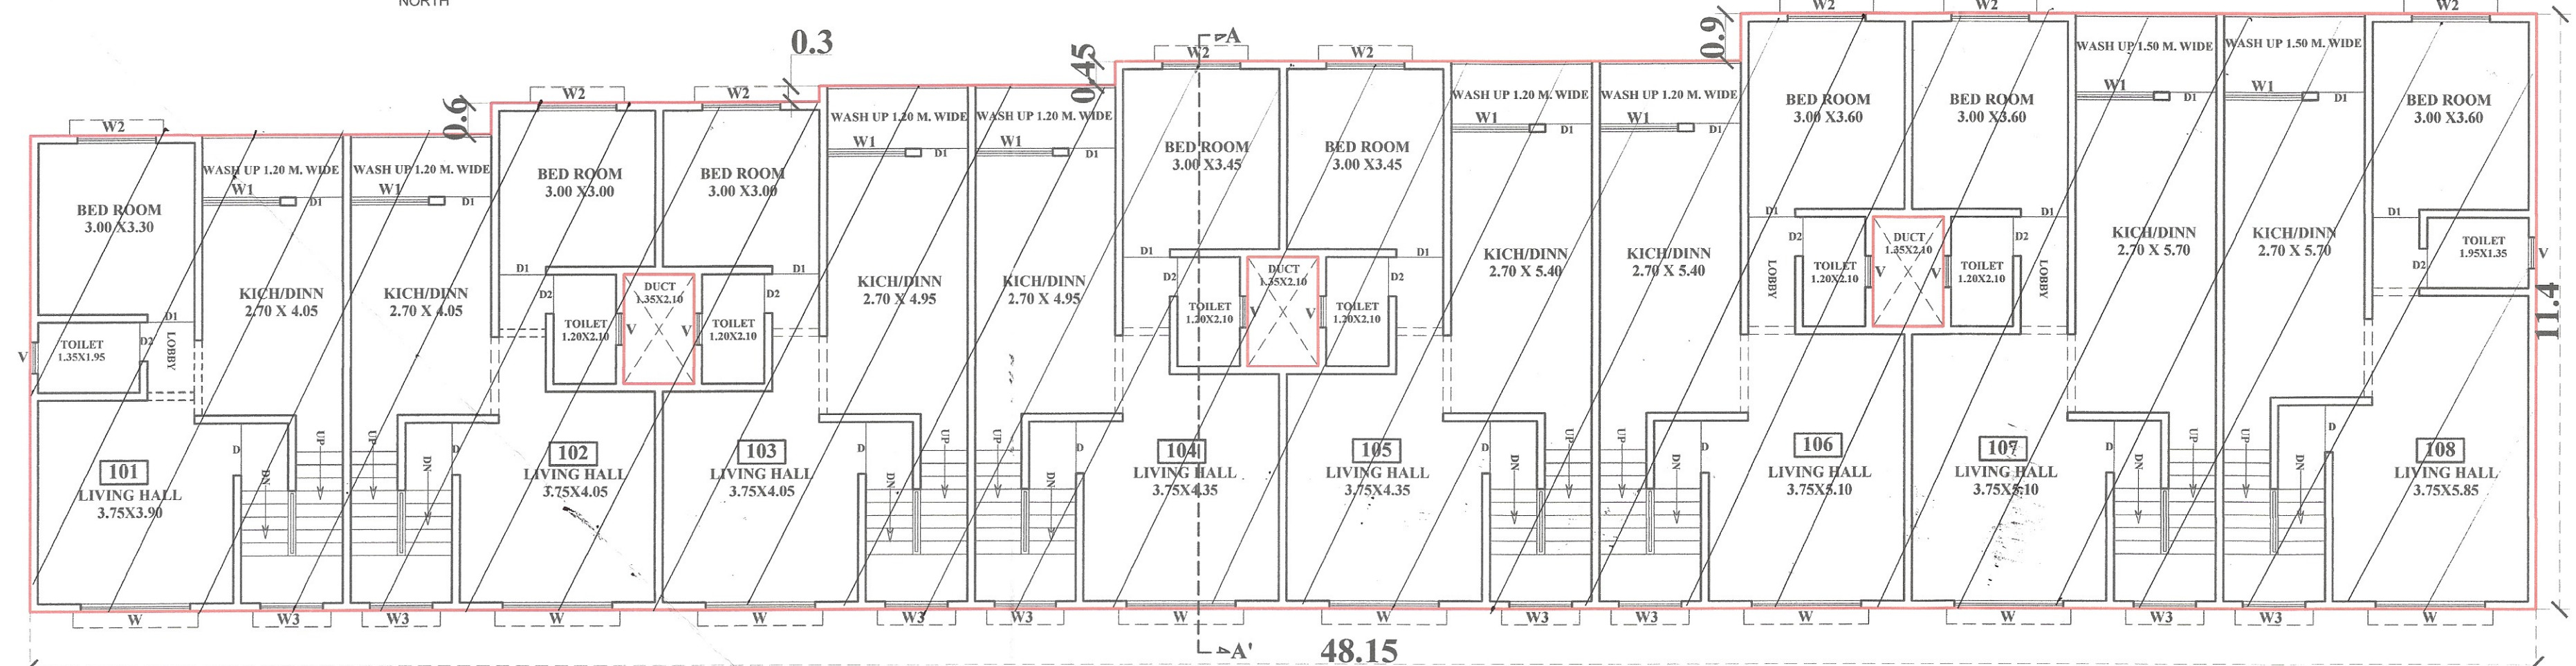

STILT FIRST FLOOR PLAN
A-WING SCALE = 1:100

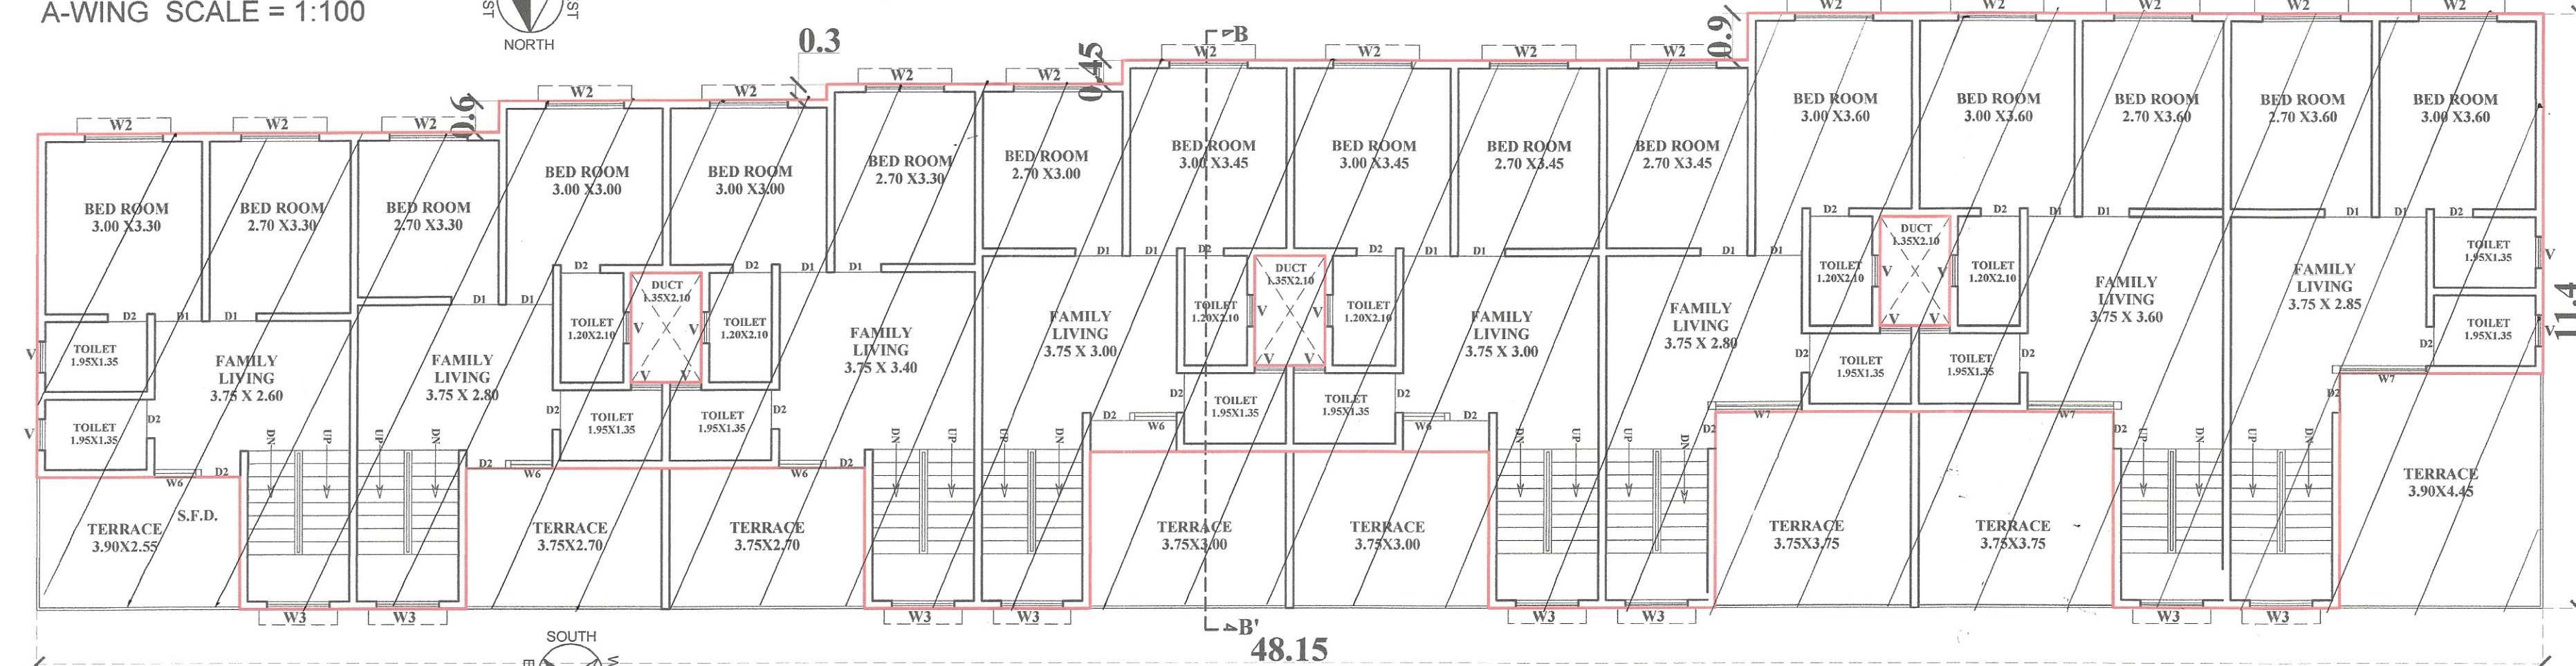

STILT SECOND FLOOR PLAN
A-WING SCALE = 1:100

SEAL AND STAMP OF APPROVAL

A-WING 02/06

RETAINED AS PER
C.C. DATED
31-12-2018

FLR	B/UP AREA	STAIRCASE AREA FREE OF F.S.I	NET AREA
C-WING BUILDING			
STILT F.	25.62	NA	25.62
STILT F.F.	491.603	NA	491.603
STILT S.F.	391.815	NA	391.815
TOTAL	909.038	NA	909.038

SCHEDULE OF OPENINGS			
D	- 1.00x2.10	W	- 2.10x1.50
D1	- 0.90x2.10	W1	- 1.50x1.50
D2	- 0.75x2.10	W2	- 1.50x1.20
		W3	- 1.20x1.50
		W4	- 1.80x1.50
		W5	- 1.50x0.90
V	- 0.60x0.90	W6	- 0.90x2.10
		W7	- 1.65x1.50

NOTES

1. ALL OUTER WALLS ARE 0.15 M TH AND
INTERNAL WALLS ARE 0.15 M TH.

LEGEND

PLOT BOUNDRY SHOWN IN
PROPOSED CONSTRUCTION SHOWN IN
DRAIN LINE SHOWN IN
WATER LINE SHOWN IN
AREA AFFECTED IN D.P. ROAD SHOWN IN

*CERTIFICATE OF AREA
I hereby certify that the plot under reference was surveyed by me on
01/01/2018 and the dimension of sides etc. of plot stated on plan
are as measured on site and the area so worked out tallies with area
stated in the documents of ownership. I, the undersigned, am a duly
qualified and registered professional in the field of surveying and records
department. Ar. Sharad Gawali Patil
Cannought, CIDCO, Aurangabad
Reg. No. CA/2011/52995

ARCHITECT SIGN

OWNER'S DECLARATION
I/WE UNDERSIGNED HEREBY CONFORM THAT I/WE WOULD ABIDE BY
PLANS SANCTIONED BY AURANGABAD MUNICIPAL CORPORATION. I/WE
WOULD EXECUTE THE STRUCTURE AS PER SANCTIONED PLANS.
ALSO I/WE WOULD EXECUTE THE WORK UNDER SUPERVISION OF
PROPER TECHNICAL PERSON SO AS TO ENSURE THE QUALITY AND
SAFETY AT THE WORK SITE.

LAKSHMIBAI SHANKARROV GHADAGE
owner (s) name and signature

PROPOSAL

PROPOSED RESIDENTIAL BUILDING ON PLOT NO. 01
GUT NO. 51 (PT. NAGAR - IV, GOLAWADI,
TQ. & DIST. AURANGABAD, MH. SAMBHAJINAGAR

FOR:- LAKSHMIBAI SHANKARROV GHADAGE.

OWNERS SIGN

LAKSHMIBAI SHANKARROV GHADAGE.

CONSULTANT'S SIGN.

Ar. Sharad Gawali Patil

103, E-Wing, Kailash Arcade,
Cannought, CIDCO, Aurangabad,
Reg. No. CA/2011/52995

Sharad Gawali & Associates

Architects, Interior designer, Townplanner
103, E - WING, KAILASH ARCADE, CANNUGHT PLACE,
CIDCO, AURANGABAD-431005

MOB. NO. 09049888833, PHONE NO. 0240+2488833

E-mail: gawali.sharad@gmail.com

DATE SCALE DRN. BY CHD. BY PRINT

1:50
1:100
1:200