



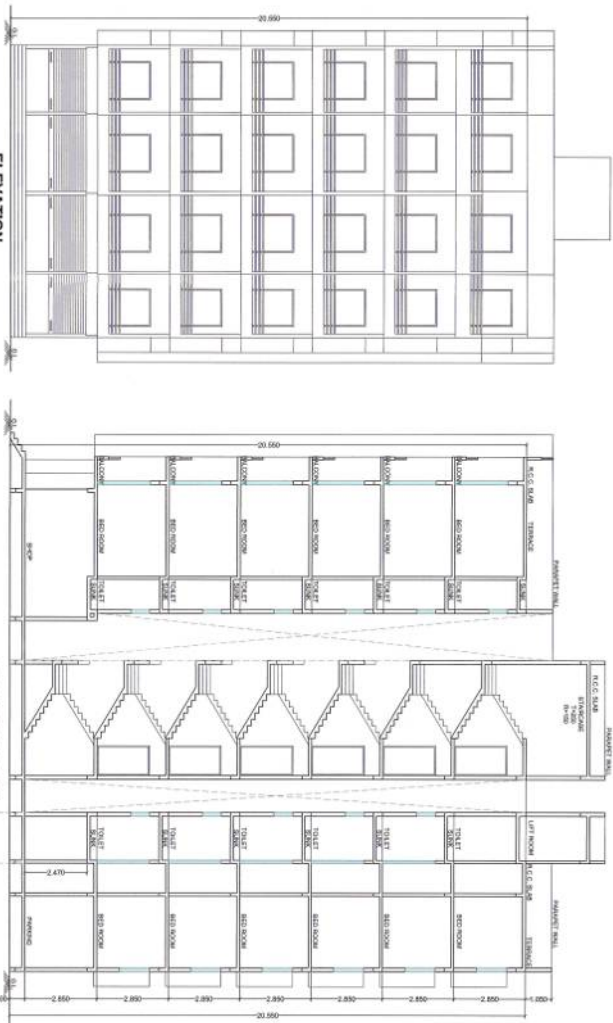

ELEVATION
SCALE: 1:100


SECTION AT 'A-A'
SCALE: 1:100

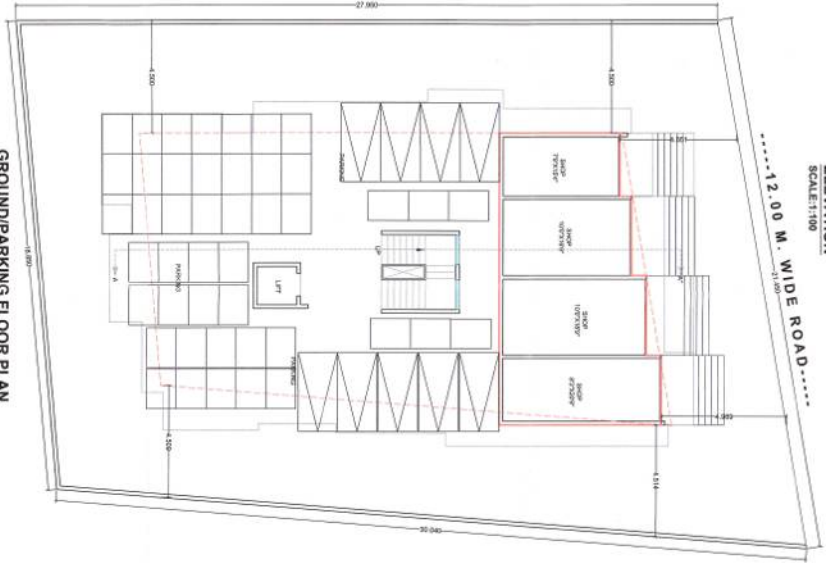

GROUND/PARKING FLOOR PLAN
SCALE: 1:100



TYPICAL FIRST, SECOND, THIRD,
FOURTH, FIFTH AND SIXTH FLOOR PLAN
SCALE: 1:100

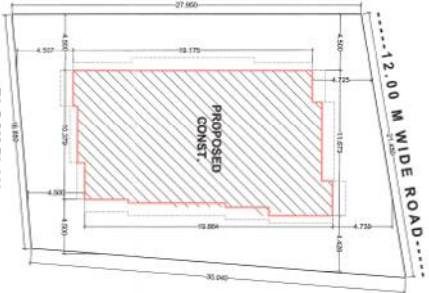

BLOCK PLAN
SCALE: 1:200

AREA STATEMENT			
FLOOR	RAW AREA	ANGLANT	TOTAL
GROUND FLOOR	64.82	6.16	68.82
FIRST FLOOR	171.86	10.84	273.88
SECOND FLOOR	171.86	10.84	273.88
THIRD FLOOR	171.86	10.84	273.88
FOURTH FLOOR	171.86	10.84	273.88
FIFTH FLOOR	171.86	10.84	273.88
SIXTH FLOOR	171.86	10.84	273.88
TOTAL	1061.82	61.64	1123.85

PARKING AREA STATEMENT (RESIDENTIAL)			
TYPE	REQUIRED PARKING	PARKING PROVIDED	
TOTAL	40	40	40
VEHICLES	40	40	40

OFFICE USE ONLY

Approved as amended
The conditions mentioned in this
offer a Building Permit No. 233-2004-01
Date of 1st issue 2004-01-01

Team Planning Department
Municipal Corporation
of Amravati
D.C. Sealed by A.D.T.P.

LEGENDS

PLOT BOUNDARY SHOWN IN

PROPOSED AREA SHOWN IN

SCHEDULE OF OPENING

D	-1.000x2.100	TEAK WOOD FRAME
D1	-0.800x2.100	TEAK WOOD FRAME
D2	-0.750x2.100	TEAK WOOD FRAME
W	-1.800x1.800	ALU. WINDOWS
W1	-1.500x1.500	ALU. WINDOWS
W2	-1.500x0.900	ALU. WINDOWS
V	-0.600x0.750	MIS GLAZED VENTIL.

SPECIFICATION

- * R.C. FRAME STRUCTURE
- * INTERNAL WALL 0.100M THICK
- * AND OUTER WALL 0.150 M THICK
- * SAND FINISHED OUTER PLASTER
- * NEARLY FINISHED INTERNAL PLASTER
- * CERAMIC TILE FLOORING
- * CONCEALING THE ELECTRIFICATION
- * CONCEALED TYPE PLUMBING

PROPOSED APPT. BUILDING (RES+COMM.) ON
PLOT NO. 255 GUT NO.85P SITUATED
AT. TKHEDA TO & DIST. AURANGABAD

FOR: MRS. ANANDH PROPERTIES
THRU 1) MR. PRAVIN MANOJ AL. KATARA
2) MR. PRAVIN MANOJ AL. KATARA
3) MR. RUSHABH PRAVIN KATARA

SIGNATURE OF OWNER

Drawn by: RAHULSING JAGTAP
Scale: 1:100 / 200 / 50
Date: -

ARCHITECT
AMRISH JOSHI & ASSO.
AMRISH JOSHI
C/97/14880
SHOP NO.2, 2nd FLOOR, PANDHARBA,
AURANGABAD, TEL. NO. 94278622