


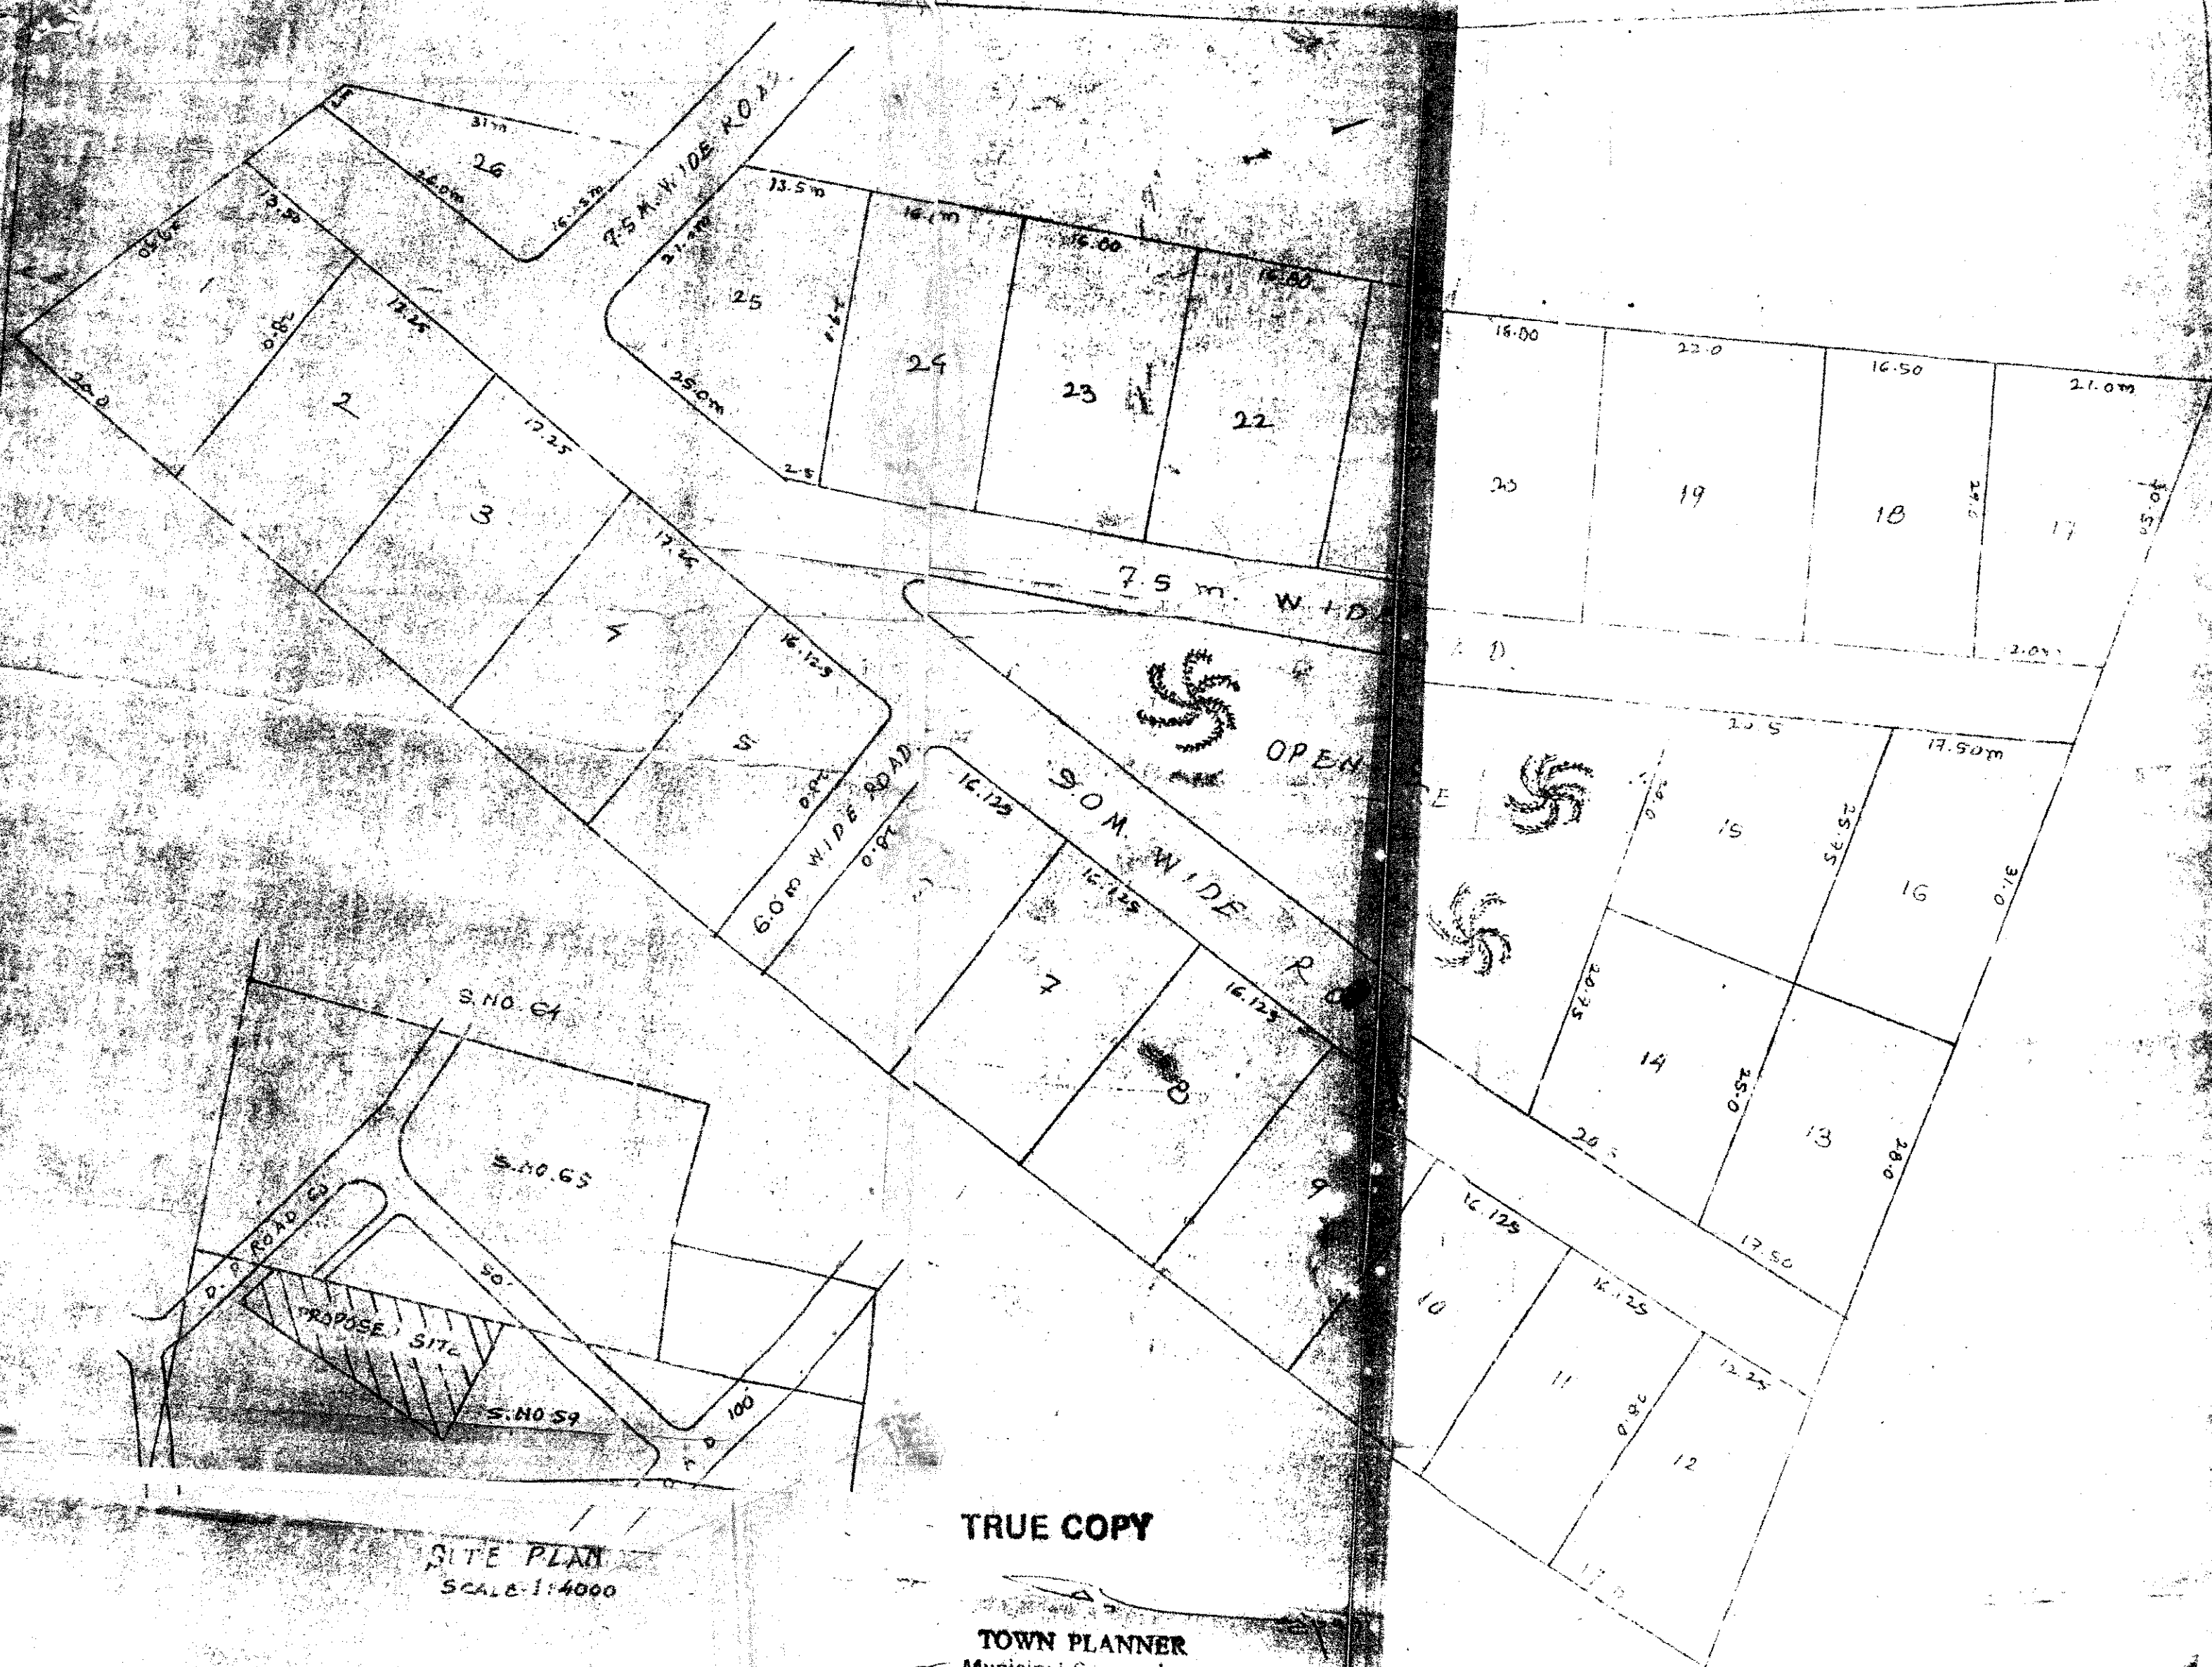

SITE PLAN
SCALE: 1:4000

TRUE COPY

TOWN PLANNER
Municipal Corporation,
Aurangabad

NAMES OF THE OWNER & SIGNATURES.

DR. AP Pansc	6	s/l
DR. NG. Lakshgankar	8	s/l
DR. A. Khan	19	s/l
DR. Mys. Sancha	13	s/l
DR. G. Sanch	26	s/l
DR. G. Singh	2	s/l
DR. G. Sanch	24	s/l
DR. H. K. V.	25	s/l
DR. R. Batra	15	s/l
DR. P. B. Batra	1	s/l
DR. P. Batra	16	s/l
DR. P. Batra	17	s/l

PETICULERS OF AREA.

AREA UNDER PLOTS -	
PLOT NO. 1	481.50
2, 3, & 4, 183.0 SQ M EACH	1449.00
5 to 11, 451.55 SQ M EACH	3160.50
12	409.50
13	463.75
14	478.50
17	638.00
20 to 24, 487.2 SQ M EACH	2436.00
25	528.75
26	263.62
TOTAL AREA UNDER PLOTS	12,354.43
AREA UNDER OPEN SPACE ROAD	2436.00
AREA UNDER INTERNAL OPEN SPACE (Road)	1072.32
TOTAL AREA UNDER LAY-OUT	16,855.05

DEMARCATED LAYOUT PLAN OF S.No 59 of VILLAGE GARHEDA AURANGABAD
FOR DR. N.K. PASRICHA & OTHER.

APPROVED BY
TOWN PLANNER
MUNICIPAL CORPORATION,
AURANGABAD

APPROVED BY
TOWN PLANNER
MUNICIPAL CORPORATION,
AURANGABAD
DATE: 1.8.83.