


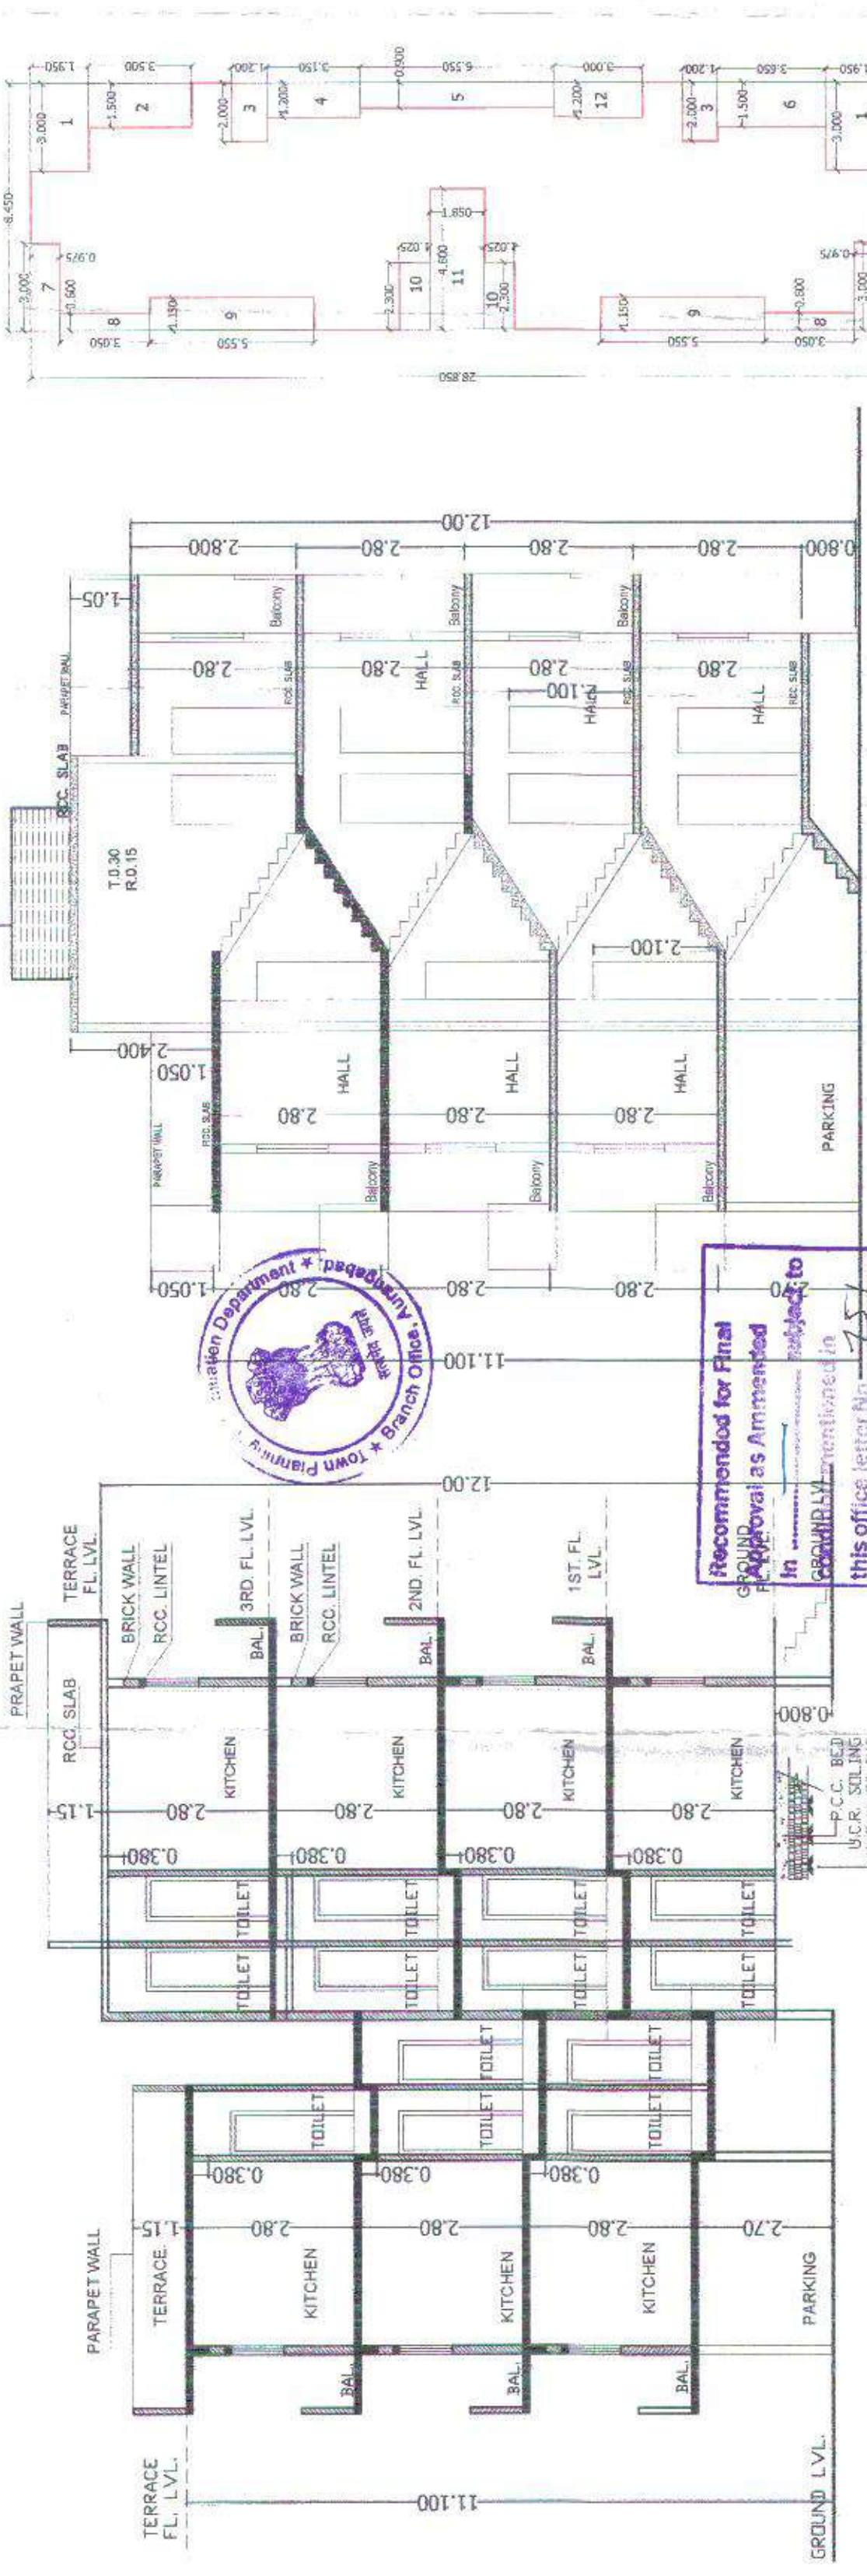

ELEVATION

SECTION AT - AA

SECTION AT - BB

GROUND & PARKING FLOOR

Parking Statement (AS PER TABLE NO.7 OF DCR FOR REGIONAL PLAN AREA)

Required Parking	No. of Flats	Required Parking	Proposed Parking
Multi Family UP	44	0	55
Residential	50.00 SQM	0	55
Between 50 to 100 SQM	NILL	-	-
More than 50 to 100 SQM	NILL	-	-

BALCONY AREA STATEMENT

FLOOR	BUP AREA	ALLOW BALCON.	OPEN 15%	ENCLD.	TOTAL
STILT	498.950	74.84	35.16	38.72	73.88
FIRST FLOOR	498.950	74.84	35.16	38.72	73.88
SECOND FLOOR	498.950	74.84	35.16	38.72	73.88
THIRD FLOOR	498.950	74.84	35.16	38.72	73.88
TOTAL	224.520	105.480	116.16	221.64	

AREA STATEMENT

PROPOSED BUP AREA (B-TYPE BUILDING)

GROUND FLOOR = 332.175 SQM
STILT FIRST & SECOND FLOOR = 498.950 SQM
STILT SECOND & THIRD FLOOR = 498.950 SQM
STILT THIRD & THIRD FLOOR = 498.950 SQM

SCHEDULE OF OPENING

MD	-1.000X2.100	TEAK WOOD FRAME
D	-0.900X2.100	TEAK WOOD FRAME
W	-1.500X1.500	ALU WINDOWS
W1	-1.200X1.200	ALU WINDOWS
W2	-1.350X0.900	ALU WINDOWS
V	-0.600X0.600	M/S GLAZED VENT.

PROPOSED (B1, B2)-TYPE BUILDING IN

HOUSING SCHEME ON GUT NO. 172 AURANGABAD

FOR

M/S Sakambari Builders

through Partner Mr. Nilesh Agrawal

Drawn by :- R.CHIDRAWAR

Scale :- 1:100 / 200



AMOL KSHIRSAGAR

FLAT NO. 5, 7 BUILDING

R.B. HILLS GARKHEDA,

AURANGABAD.

MOBILE NO. 9960669921

GROUND & PARKING FLOOR PLAN

STILT FIRST & FIRST, STILT SECOND & SECOND

STILT THIRD & THIRD FLOOR PLAN