



अनुमोदित योजना
 Approved as amended
 in Colour
 Subject to the conditions mentioned in
 this office Building permit No. 81/2020-21
 Date: 12.10.2020

DY. ENGINEER
 Town Planning
 Municipal Corporation,
 AURANGABAD.

O.C. Sainath N.D.

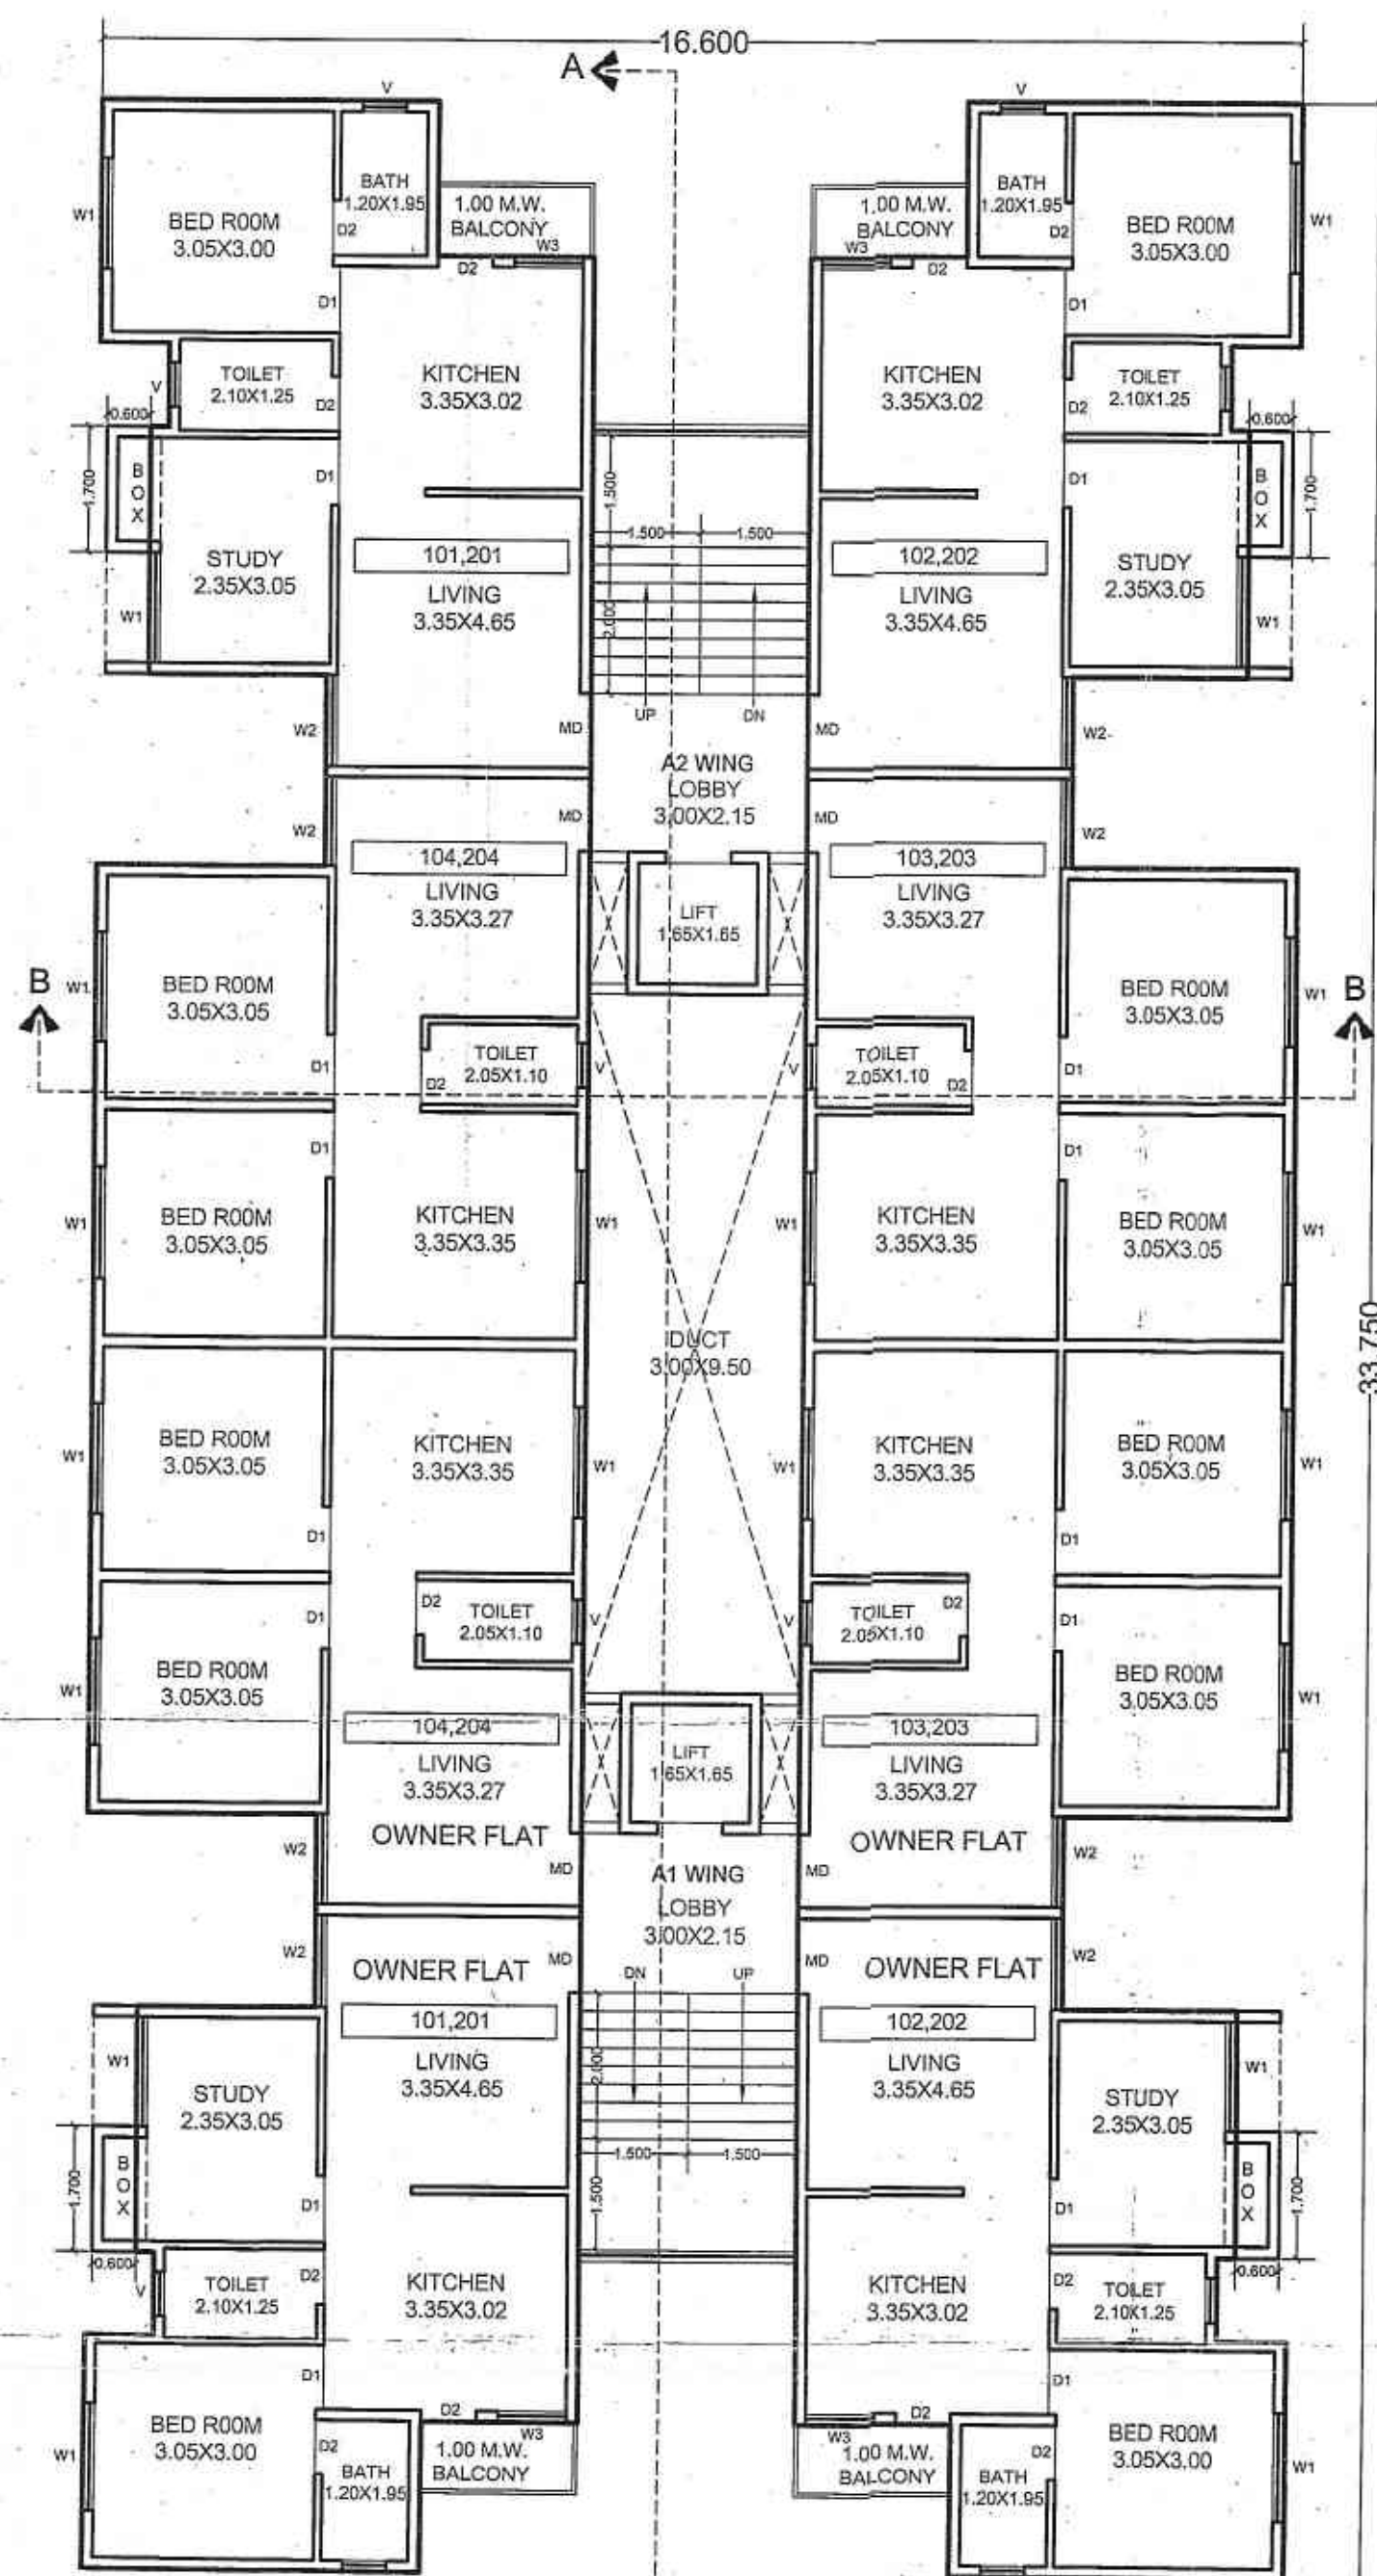

TYPICAL STILT, STILT FIRST FLOOR PLAN
 SCALE 1:100 ("A" TYPE BUILDING)

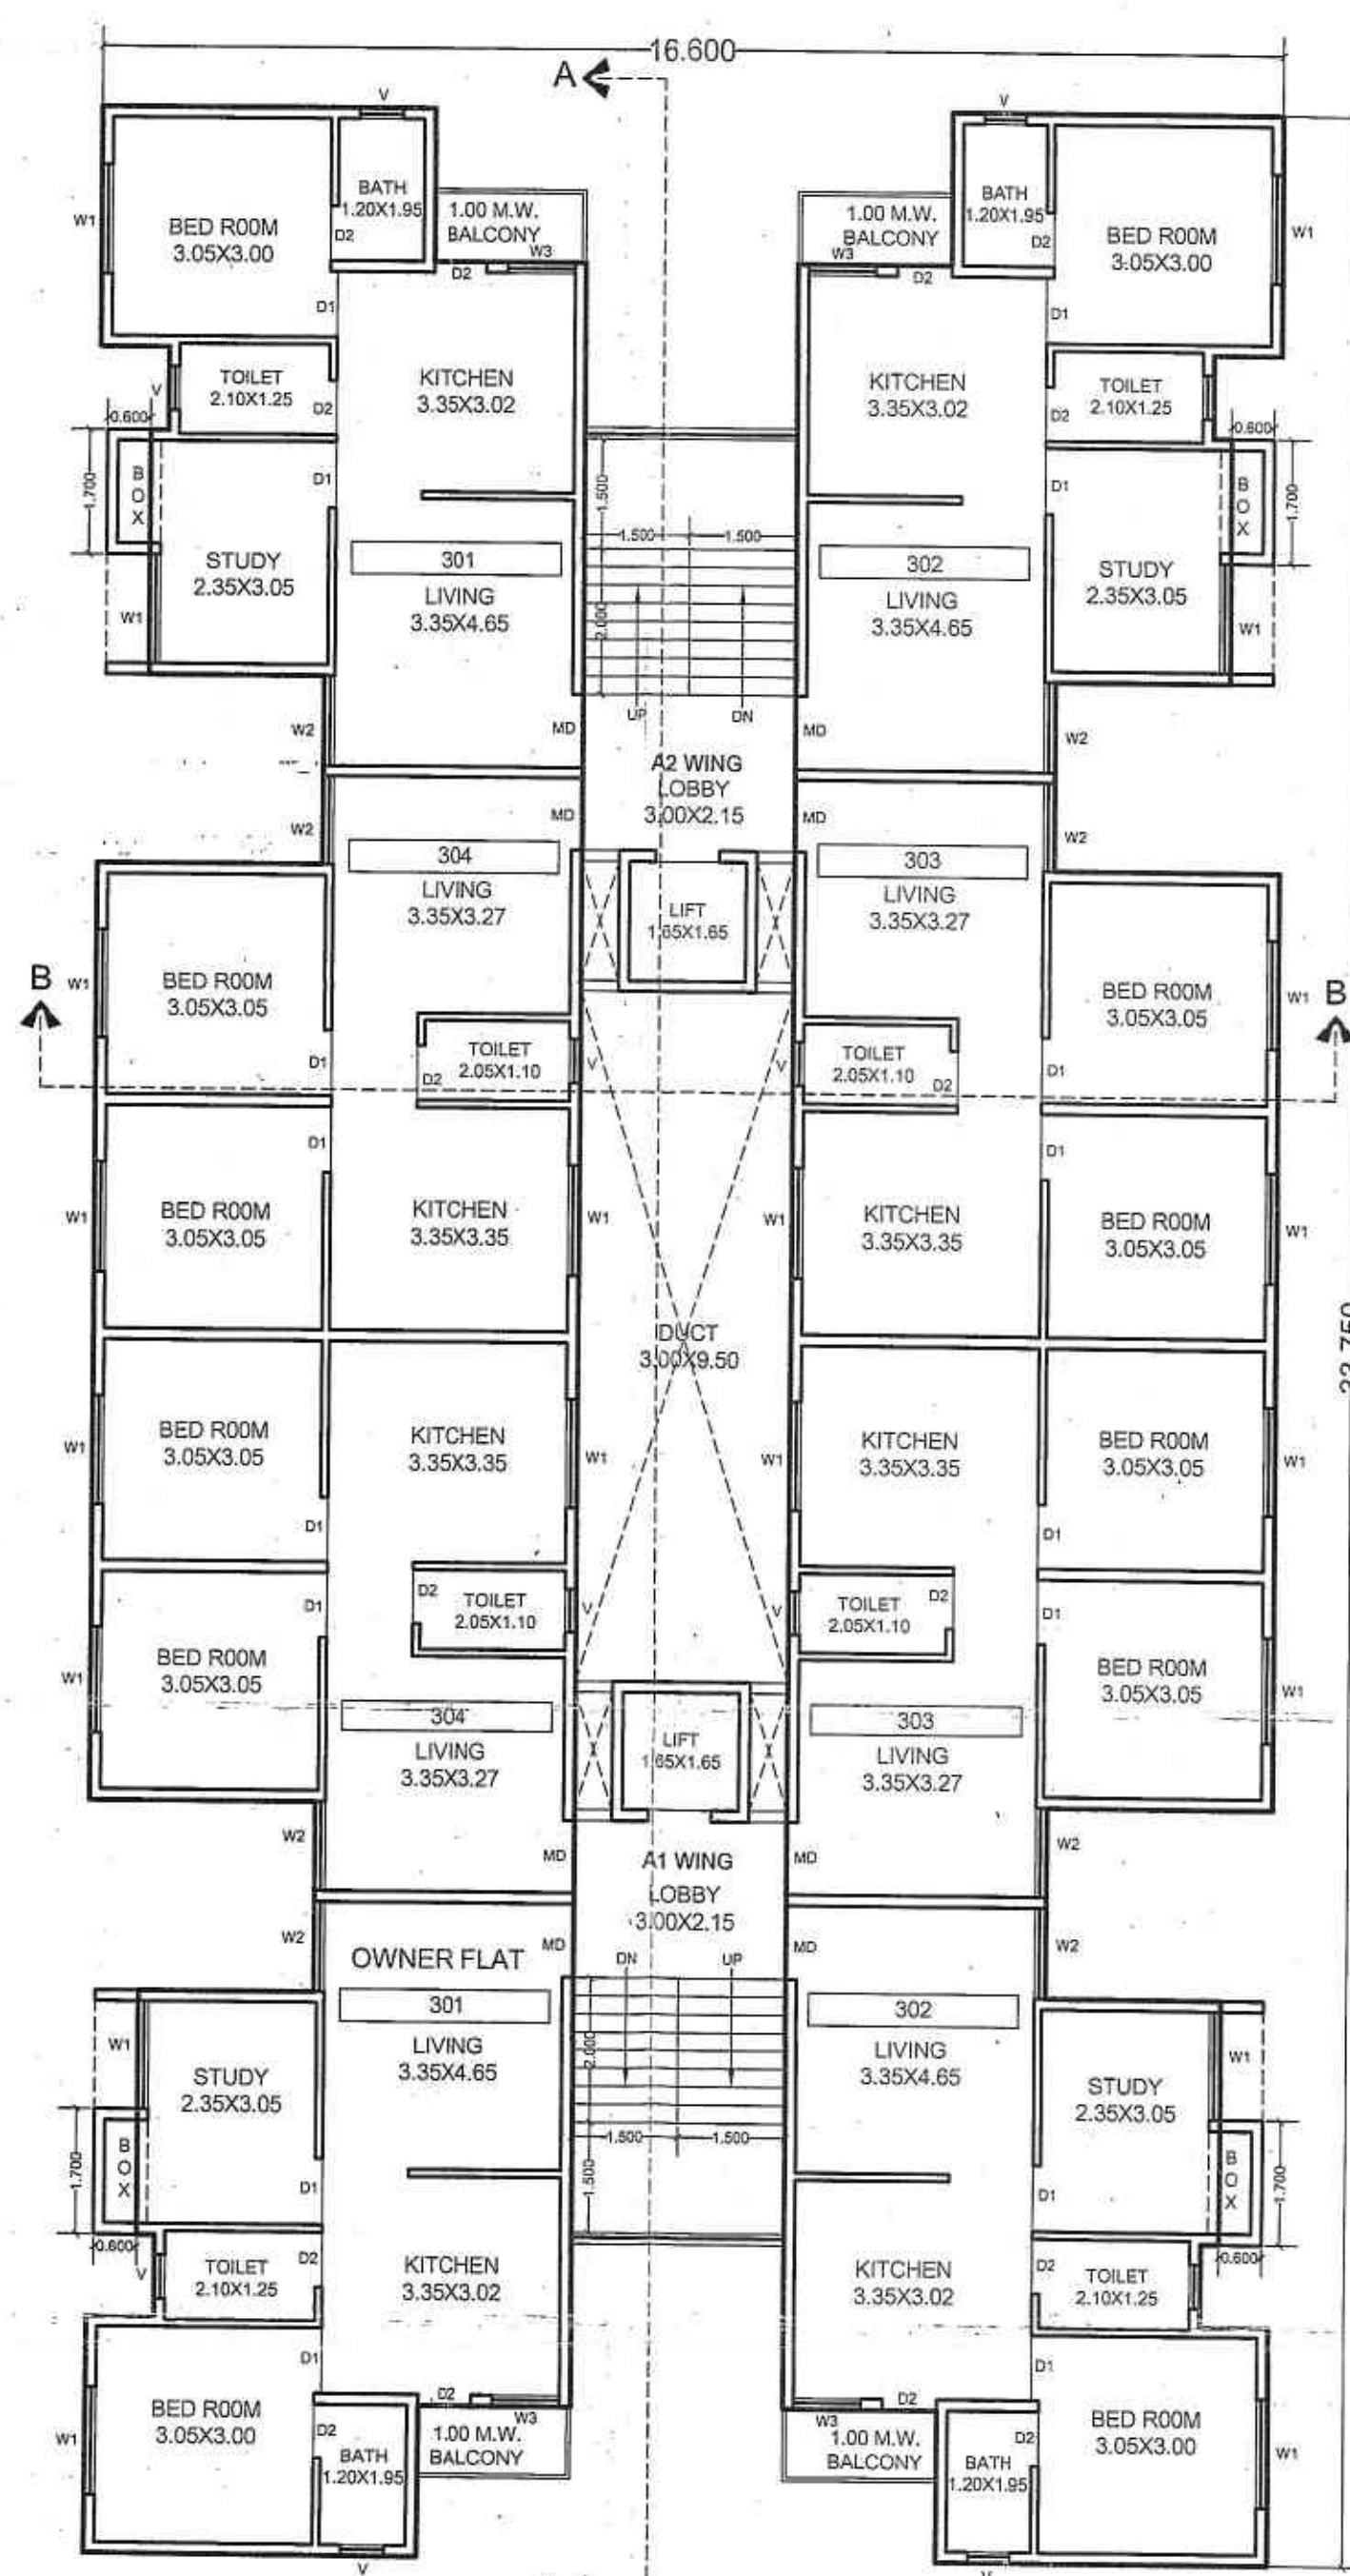

STILT SECOND, STILT THIRD FLOOR PLAN
 SCALE 1:100 ("A" TYPE BUILDING)

LEGENDS

PLOT BOUNDARY SHOWN IN
 PROPOSED BUAP AREA SHOWN IN
 WATER LINE SHOWN IN
 DRAINAGE LINE SHOWN IN
 RAIN WATER HARVESTING LINE SHOWN IN

SCHEDULE OF OPENING

D	-1.000x2.100	TEAK WOOD FRAME
D1	-0.900x2.100	TEAK WOOD FRAME
D2	-0.750x2.100	TEAK WOOD FRAME
W	-1.800x1.800	ALU. WINDOWS
W1	-1.50x1.500	ALU. WINDOWS
W2	-1.500x0.900	ALU. WINDOWS
V	-0.600x0.750	M/S GLAZED VENTIL.

SPECIFICATION

- R.C.C. FRAME STRUCTURE
- INTERNAL WALL 0.100M THICK
- AND OUTER WALL 0.150 M THICK
- SAND FINISHED OUTER PLASTER
- NEERU FINISHED INTERNAL PLASTER
- CERAMIC TILE FLOORING
- CASING TYPE ELECTRIFICATION
- CONSILLED TYPE PLUMBING

PROPOSED RESIDENTIAL BUILDING ON
 PLOT NO.66 GUT NO.155 (PART)
 AT- VILLAGE MITMITA
 TQ. & DIST. AURANGABAD
 FOR - M/S TAPADIA CONSTRUCTIONS LTD
 THRU SHRI JUGALKISHORE TAPADIA

SIGNATURE OF OWNER

Tapadia Constructions Limited

Director

Drawn by :- SAINATH.N.D

Scale :- 1:100 / 200 / 50

Date :- 06/09/2019

ARCHITECT

SPUR ARCHITECTS & INTERIOR DESIGNER
 11, NAVYUG COLONY, PADAMPURA,
 AURANGABAD, PH.2326060
 MOBIL NO. 8308881234