

APPROVED BY
[Signature]
[Stamp]
[Text]


APPROVED BY
[Signature]
[Stamp]
[Text]

FORM OF STATEMENT 2 [Sr. No. 9(a)]			
BUILDING NO.	FLOOR NO.	TOTAL BUILD-UP AREA OF FLOOR, AS PER OUTER CONSTRUCTION LINE.	
A TYPE BUILDING	01	02	03
	FIRST	48.67 SQM.	
	SECOND	48.67 SQM.	
	THIRD	48.67 SQM.	
	FOURTH	48.67 SQM.	
	FIFTH	48.67 SQM.	
	SIXTH	48.67 SQM.	
	SEVENTH	48.67 SQM.	
TOTAL		SEVEN (7)	3140.69 SQM.

PARKING AREA STATEMENT			
OCCUPANCY (FLATS)	REQUIRED	PROPOSED	
CAR (2.50X3.00)	SCOOTER (2.00X1.00)	CAR (2.50X3.00)	SCOOTER (2.00X1.00)
NOS.	NOS.	NOS.	NOS.
99	294	59	294

SHARING STATEMENT
NO. OF OWNER FLATS = 43 NOS.
NO. OF MHADA FLATS = 69 NOS.
TOTAL NO. OF FLATS = 112 NOS.


FORM OF STATEMENT 3 [Sr. No. 9 (g)]									
AREA DETAILS OF APARTMENT									
BUILDING NO.	FLOOR NO.	FLAT NO.	CARPET AREA IN SQM.	BALCONY ATT. TO FLAT IN SQM.	AREA OF TERRACE IN SQM.	AREA OF ATT. TO FLAT IN SQM.	AREA OF FLAT IN SQM.	AREA OF FLAT IN SQM.	ALLOTMENTS
IN A TYPE BUILDING	01	02	101/102	45.33	2.35	0.00	0.00	47.68	OWNER FLAT
			103/104	45.33	0.00	0.00	0.00	45.33	OWNER FLAT
			105/106	45.33	2.35	0.00	0.00	47.68	MHADA FLAT
	FIRST	107/108	45.28	0.00	0.00	0.00	45.28	MHADA FLAT	
		201/202	45.33	2.35	0.00	0.00	47.68	OWNER FLAT	
		203/204	45.28	0.00	0.00	0.00	45.28	MHADA FLAT	
	SECOND	205/206	45.33	2.35	0.00	0.00	47.68	OWNER FLAT	
		207/208	45.28	0.00	0.00	0.00	45.28	MHADA FLAT	
		301/302	45.38	2.35	0.00	0.00	47.73	OWNER FLAT	
	THIRD	303/304	45.23	0.00	0.00	0.00	45.23	MHADA FLAT	
		305/306	45.33	2.35	0.00	0.00	47.68	OWNER FLAT	
		307/308	45.23	0.00	0.00	0.00	45.23	MHADA FLAT	
FOURTH	401/402	45.33	2.35	0.00	0.00	47.68	OWNER FLAT		
	403/404	45.23	0.00	0.00	0.00	45.23	MHADA FLAT		
	405/406	45.33	2.35	0.00	0.00	47.68	OWNER FLAT		
FIFTH	501/502	45.23	0.00	0.00	0.00	45.23	MHADA FLAT		
	503/504	45.33	2.35	0.00	0.00	47.68	OWNER FLAT		
	505/506	45.33	2.15	0.00	0.00	47.48	OWNER FLAT		
SIXTH	601/602	45.33	2.15	0.00	0.00	47.48	OWNER FLAT		
	603/604	45.23	0.00	0.00	0.00	45.23	MHADA FLAT		
	605/606	45.33	2.15	0.00	0.00	47.48	OWNER FLAT		
SEVENTH	701/702	45.23	0.00	0.00	0.00	45.23	MHADA FLAT		
	703/704	45.33	2.15	0.00	0.00	47.48	OWNER FLAT		
	705/706	45.23	0.00	0.00	0.00	45.23	MHADA FLAT		
TOTAL									

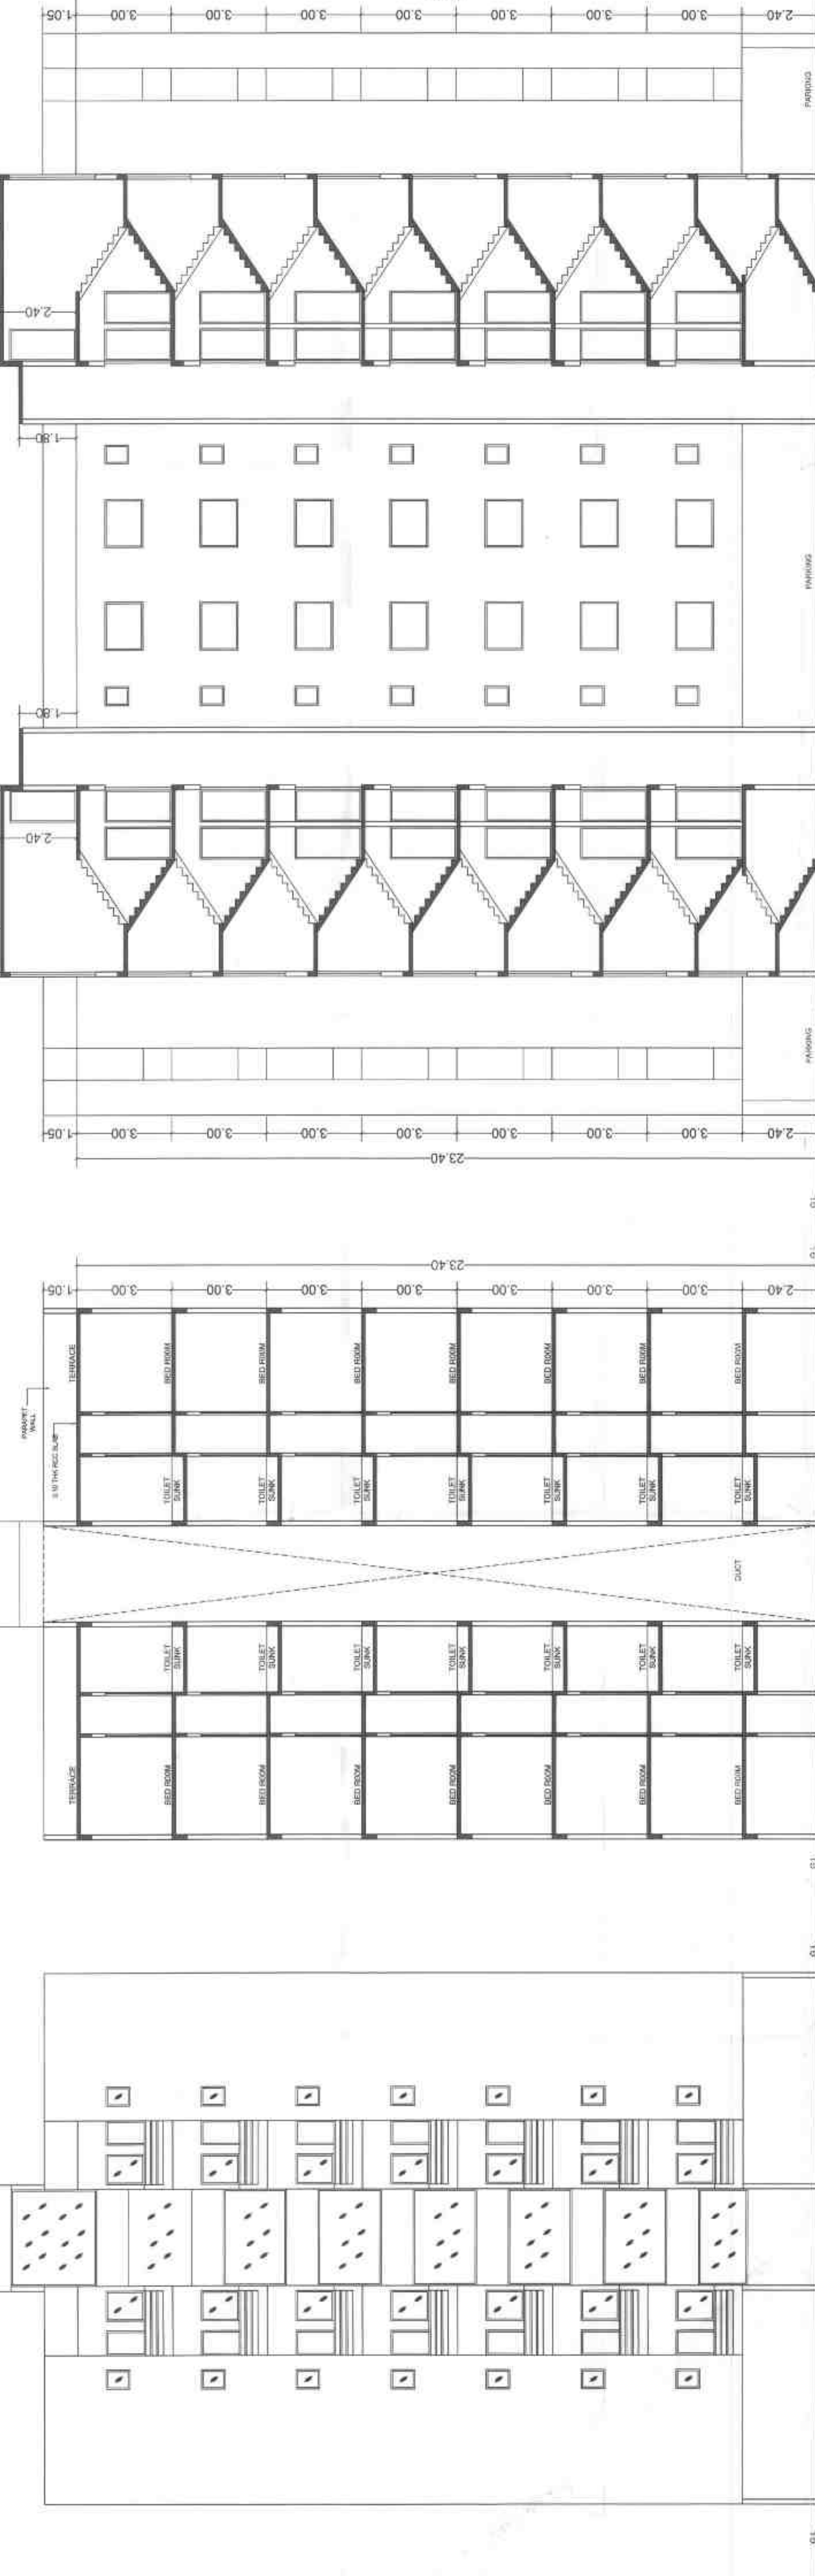

SECTION AA

SECTION BB

FRONT ELEVATION

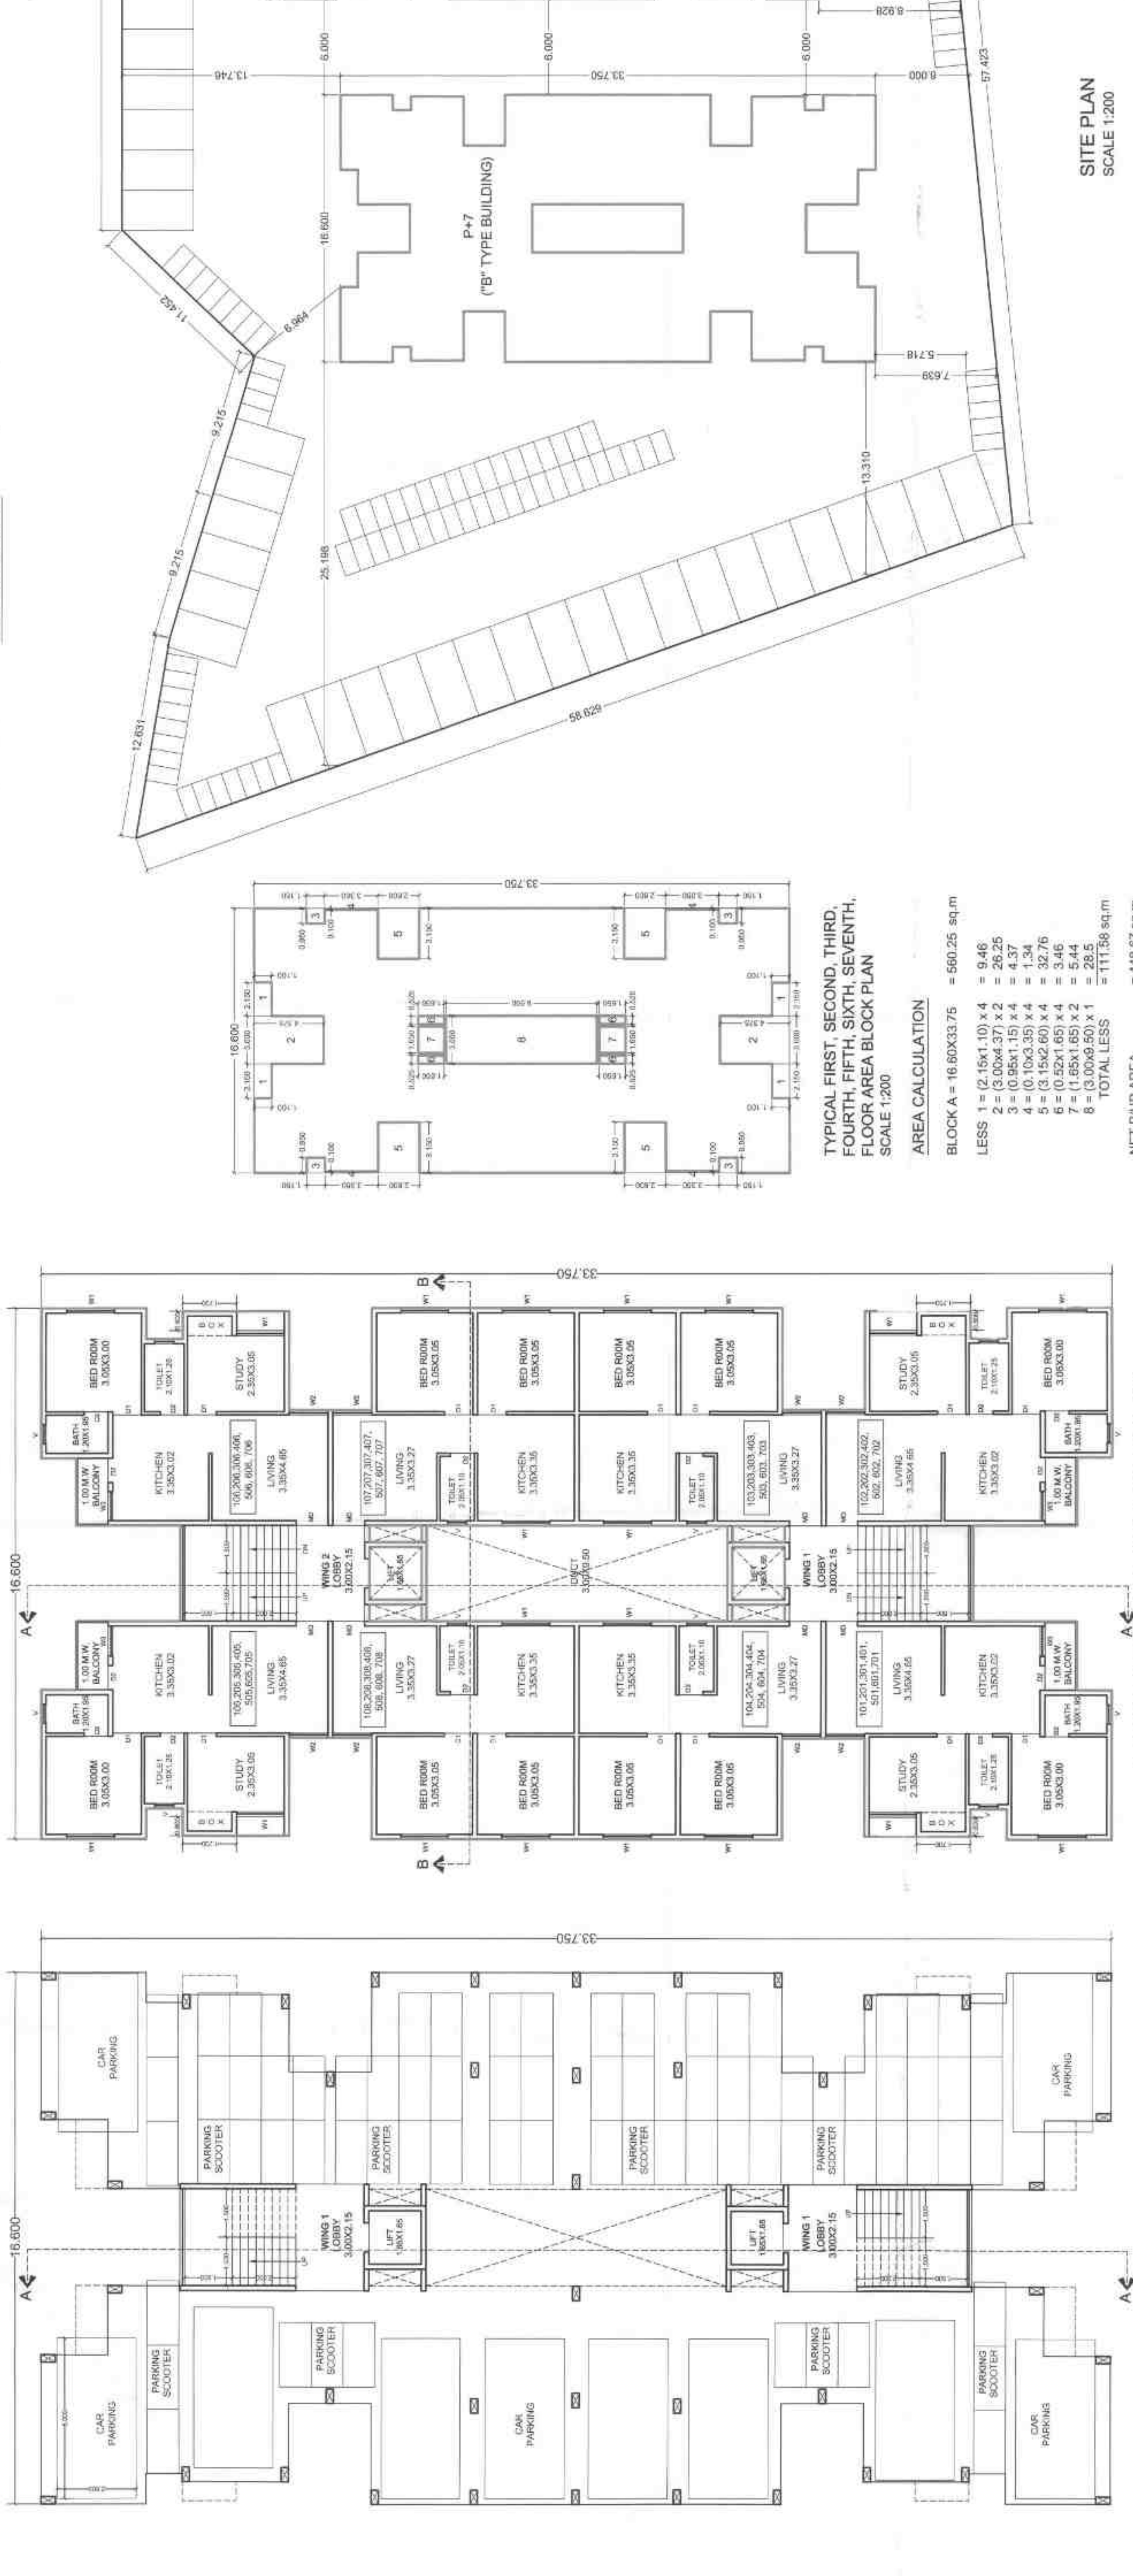

TYPICAL FIRST, SECOND, THIRD, FOURTH, FIFTH, SIXTH, SEVENTH, EIGHTH FLOOR PLAN

GROUND/PARKING FLOOR PLAN

SCALE 1:100 ('A' TYPE BUILDING)

SCALE 1:200

SCALE 1:100 ('A' TYPE BUILDING)

SCALE 1:100 ('A' TYPE BUILDING)

SCALE 1:100 ('A' TYPE BUILDING)

SCALE 1:200

SCALE 1:100 ('A' TYPE BUILDING)

SCALE 1:100 ('A' TYPE BUILDING)

SCALE 1:100 ('A' TYPE BUILDING)

SCALE 1:200

FORM OF STATEMENT 3 (SR. NO. 9 (a))				
AREA DETAILS OF APARTMENT				
BUILDING NO.	FLOOR NO.	FLAT NO.	CARPET AREA IN SQM.	AREA OF BALCONY ATT. TO FLAT IN SQM.
01	FIRST	101.02	45.33	2.15
		103.04	45.33	2.15
		105.06	45.33	2.15
		107.08	45.33	2.15
		109.10	45.33	2.15
		111.12	45.33	2.15
		113.14	45.33	2.15
	SECOND	203.20	45.33	2.15
		205.22	45.33	2.15
		207.24	45.33	2.15
		209.26	45.33	2.15
		211.28	45.33	2.15
		213.30	45.33	2.15
		215.32	45.33	2.15
	THIRD	305.38	45.33	2.15
		307.40	45.33	2.15
		309.42	45.33	2.15
		311.44	45.33	2.15
		313.46	45.33	2.15
		315.48	45.33	2.15
		317.50	45.33	2.15
	FOURTH	407.56	45.33	2.15
		409.58	45.33	2.15
		411.60	45.33	2.15
		413.62	45.33	2.15
		415.64	45.33	2.15
		417.66	45.33	2.15
		419.68	45.33	2.15
	FIFTH	509.70	45.33	2.15
		511.72	45.33	2.15
		513.74	45.33	2.15
		515.76	45.33	2.15
		517.78	45.33	2.15
		519.80	45.33	2.15
		521.82	45.33	2.15
	SIXTH	607.84	45.33	2.15
		609.86	45.33	2.15
		611.88	45.33	2.15
		613.90	45.33	2.15
		615.92	45.33	2.15
		617.94	45.33	2.15
		619.96	45.33	2.15
	SEVENTH	707.02	45.33	2.15
		709.04	45.33	2.15
		711.06	45.33	2.15
		713.08	45.33	2.15
		715.10	45.33	2.15
		717.12	45.33	2.15
		719.14	45.33	2.15

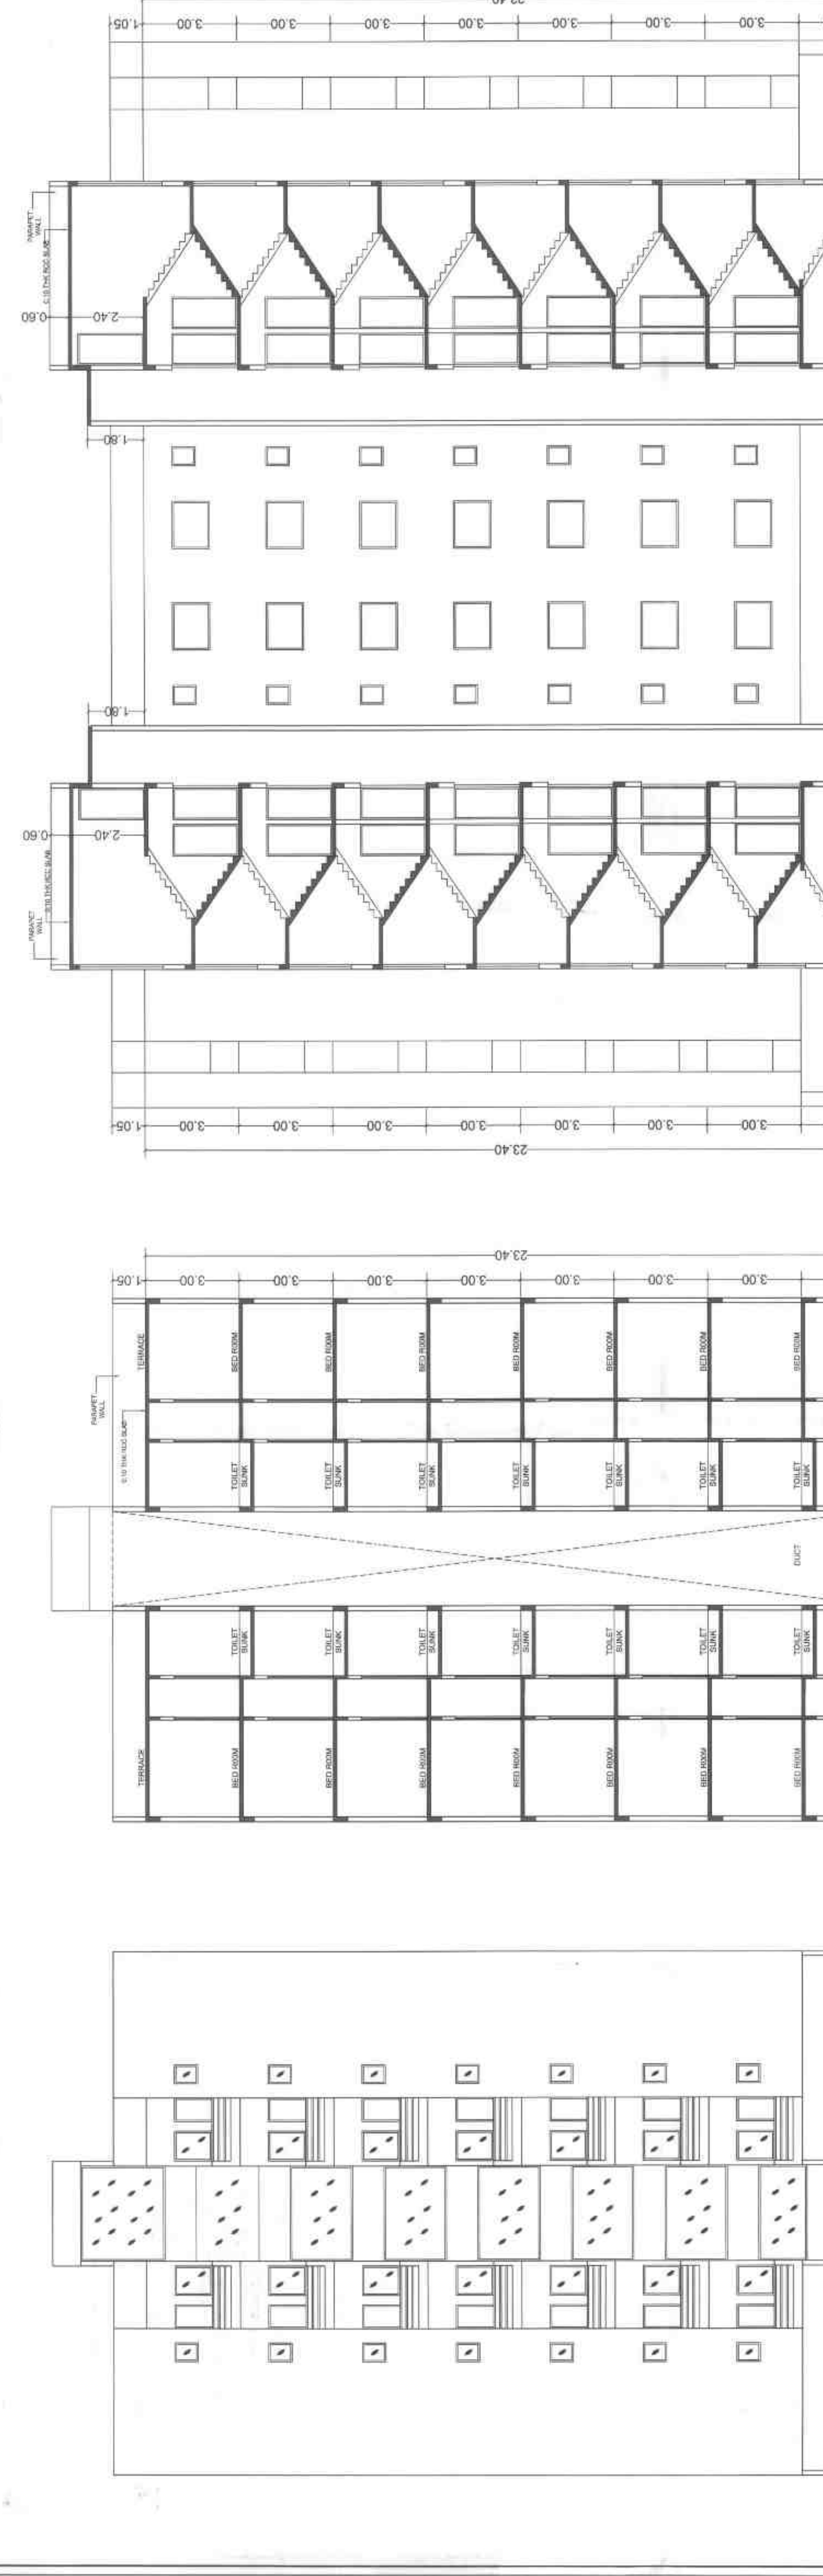

APPROVED BY: [Signature]

DATE: 15/03/2024

PROJECT: [Project Name]

CLIENT: [Client Name]

DESIGNER: [Designer Name]

LOCATION: [Location]

SCALE: 1:100

DATE: 15/03/2024

PROJECT: [Project Name]

CLIENT: [Client Name]

DESIGNER: [Designer Name]

LOCATION: [Location]

SCALE: 1:100

DATE: 15/03/2024

TYPICAL FIRST, SECOND FLOOR PLAN
SCALE 1:100 ("A" TYPE BUILDING)

THIRD FLOOR PLAN
SCALE 1:100 ("A" TYPE BUILDING)

TYPICAL SIXTH & SEVENTH FLOOR PLAN
SCALE 1:100 ("A" TYPE BUILDING)