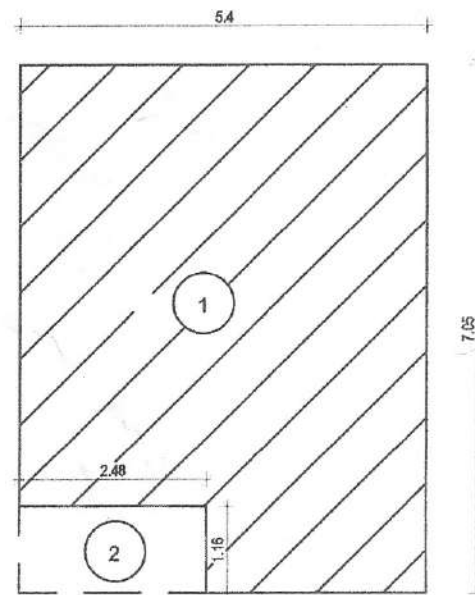
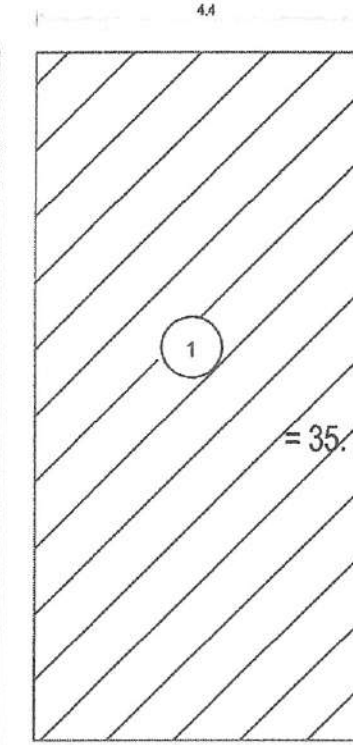


**BUILT UP AREA STATEMENT GROUND FLOOR FOR RHS IN BLOCK N(RHS NO 2-7 & 10-15)**


ADDITIONS :-	
1.) 5.40 X 7.05	= 38.07 sq.m
STANDARD DEDUCTIONS	
2.) 2.48 X 1.16	= 2.88 SQ.M
TOTAL ADDITIONS	= 38.07 SQ. M
TOTAL DEDUCTION	= 2.88 SQ.M

TOTAL BUILT UP AREA = 12 X 35.19

SQ.M

**BUILT UP AREA STATEMENT GROUND FLOOR FOR RHS IN BLOCKS N.(RH NO-8,9)**


ADDITIONS :-	
1.) 9.18 X 4.40	= 40.39 SQ.M
STANDARD DEDUCTIONS	
2.) 00 X 00	= 00.00 SQ.M
TOTAL ADDITIONS	= 00.00 SQ.M
NET AREA	= 40.39 SQ.M

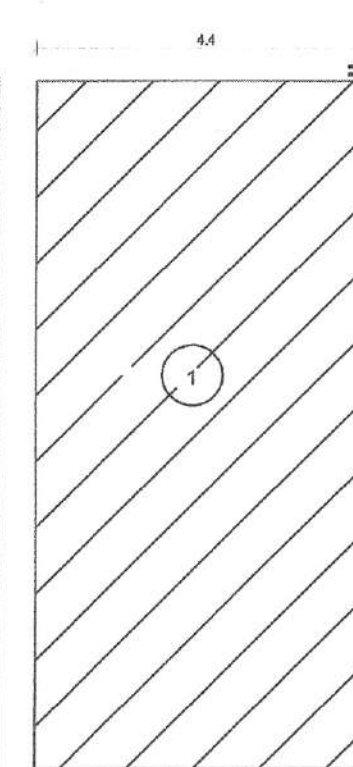**BUILT UP AREA STATEMENT FIRST FLOOR FOR RHS IN BLOCKS N.**


ADDITIONS :-	
1.) 9.18 X 4.4	= 40.39 SQ.M
STANDARD DEDUCTIONS	
2.) 00 X 00	= 00.00 SQ.M
TOTAL ADDITIONS	= 00.00 SQ.M
NET AREA	= 40.39 SQ.M

GROUND FLOOR **BUILT UP AREA** = 40.39 SQ.M
FIRST FLOOR **BUILT UP AREA** = 40.39 SQ.M

TOTAL BUILT UP AREA
= 2 X 80.78 SQ.M
= 161.56 SQ.M

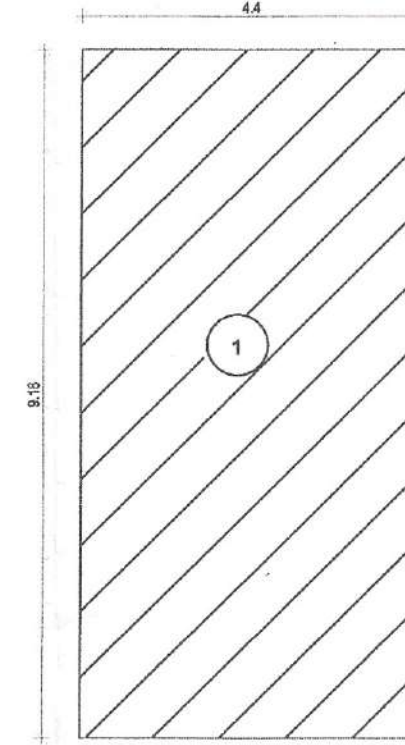**BUILT UP AREA STATEMENT GROUND FLOOR FOR RHS IN BLOCKS N (RH NO-8,9)**


ADDITIONS :-	
1.) 9.18 X 4.40	= 40.39 SQ.M
STANDARD DEDUCTIONS	
2.) 00 X 00	= 00.00 SQ.M
TOTAL ADDITIONS	= 00.00 SQ.M
NET AREA	= 40.39 SQ.M

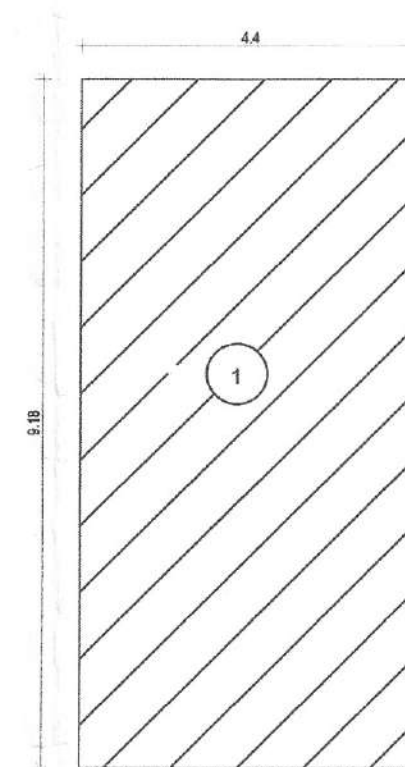**BUILT UP AREA STATEMENT FIRST FLOOR FOR RHS IN BLOCKS N**


ADDITIONS :-	
1.) 9.18 X 4.4	= 40.39 SQ.M
STANDARD DEDUCTIONS	
2.) 00 X 00	= 00.00 SQ.M
TOTAL ADDITIONS	= 00.00 SQ.M
NET AREA	= 40.39 SQ.M

GROUND FLOOR **BUILT UP AREA** = 40.39 SQ.M
FIRST FLOOR **BUILT UP AREA** = 40.39 SQ.M


TOTAL BUILT UP AREA
= 2 X 80.78 SQ.M
= 161.56 SQ.M

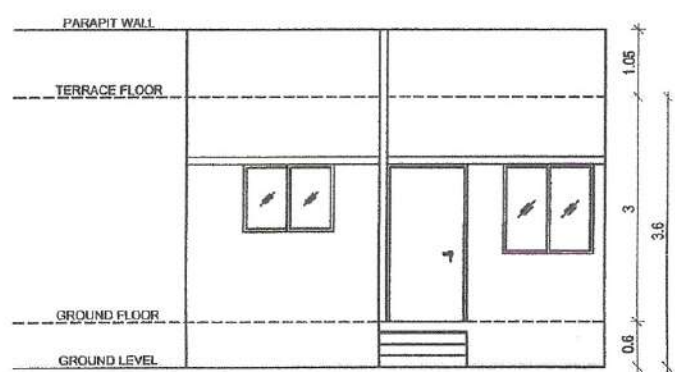


TYPICAL FRONT ELEVATION FOR
RHS IN BLOCKS N (RHS NO 2-7 &
10-15)

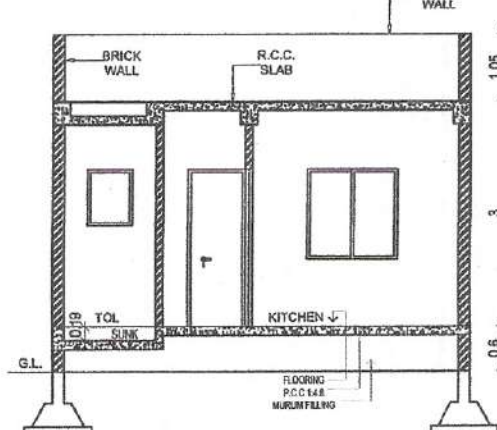


TYPICAL SECTION AT AA FOR RHS
IN BLOCK N (RHS NO 2-7 & 10-15)
Scale : 1:100

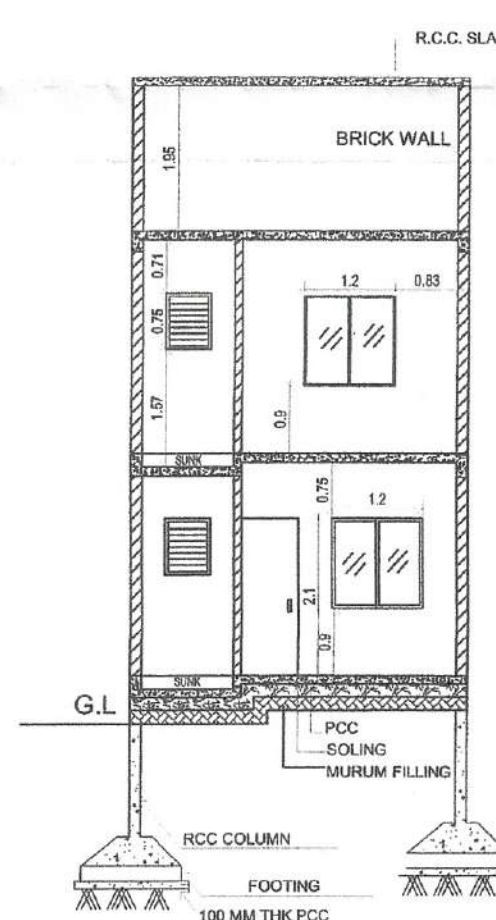


TYPICAL SECTION AT BB FOR RHS
IN BLOCKS N (RHS NO. 1,16)
Scale : 1:100

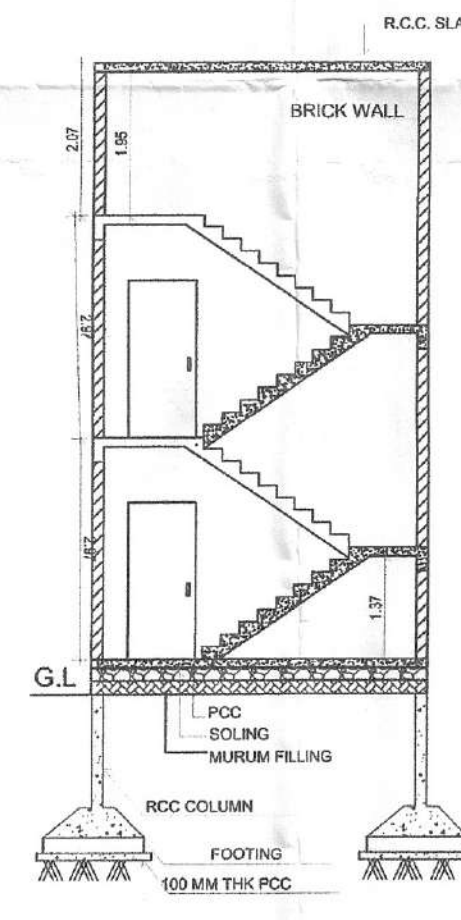


TYPICAL SECTION AT AA FOR RHS
IN BLOCKS N (RHS NO. 1,16)
Scale : 1:100

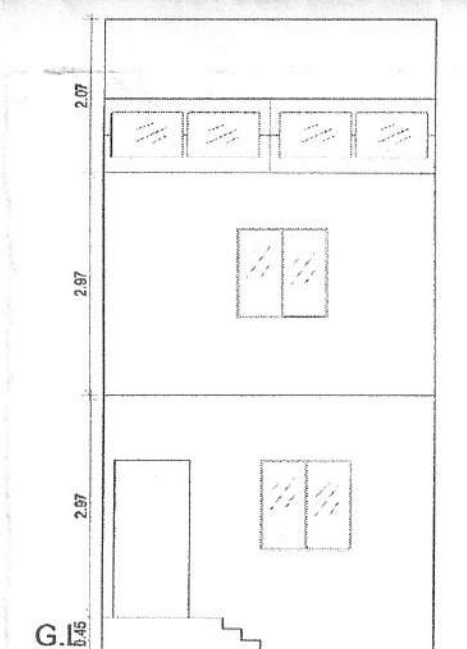


TYPICAL ELEVATION AT AA FOR
RHS IN BLOCKS N (RHS NO. 1,16)
Scale : 1:100

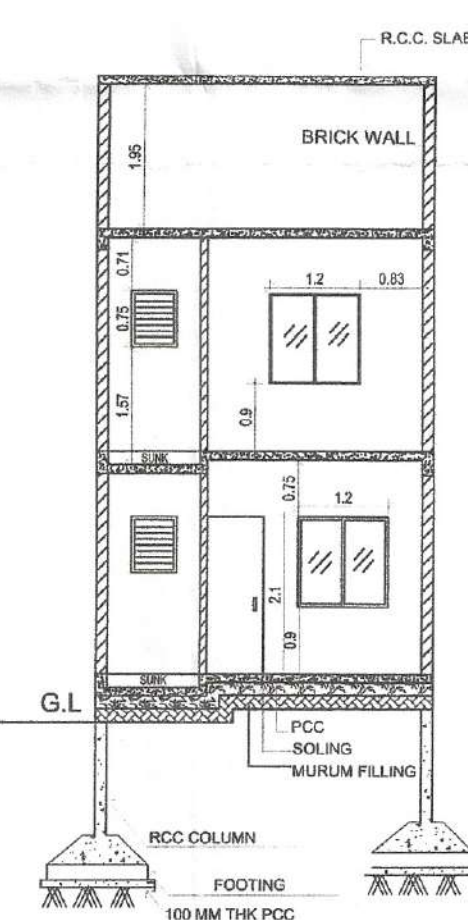


TYPICAL SECTION AT BB FOR RHS
IN BLOCKS N (RHS NO. 8,9)
Scale : 1:100

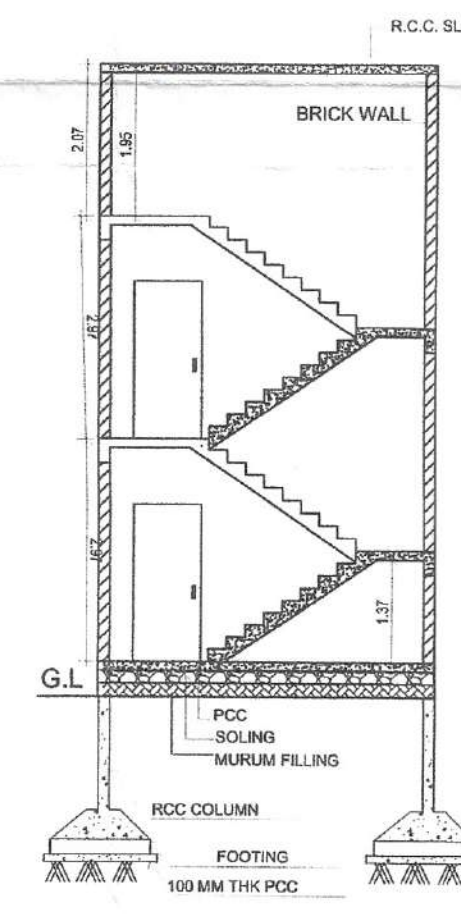


TYPICAL SECTION AT AA FOR RHS
IN BLOCKS N (RHS NO. 8,9)
Scale : 1:100

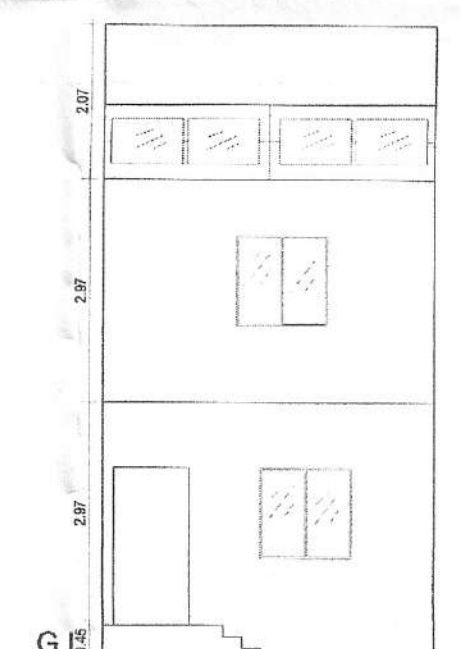


TYPICAL ELEVATION AT AA FOR
RHS IN BLOCKS N (RHS NO. 8,9)
Scale : 1:100

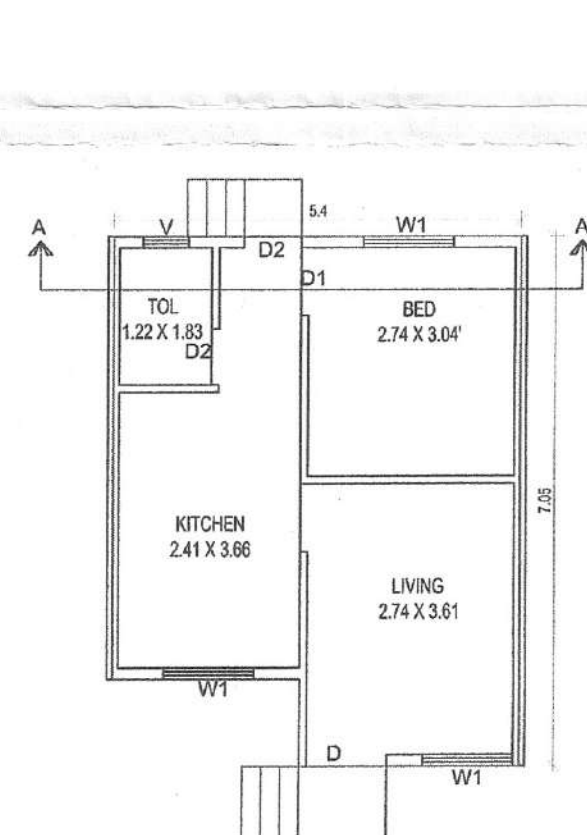


TYPICAL GROUND FLOOR PLAN FOR RHS
IN BLOCKS N (RHS NO 2-7 & 10-15)
Scale : 1:100

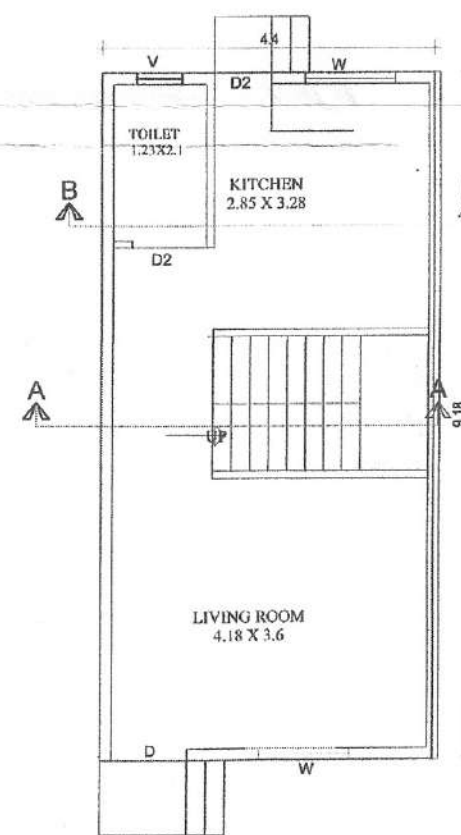


TYPICAL GROUND FLOOR PLAN FOR RHS
IN BLOCK N (RH NO 1 & 16)
Scale : 1:100

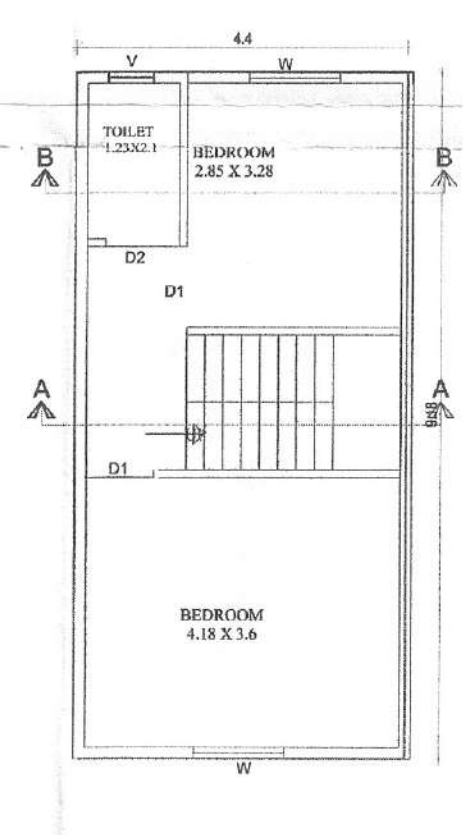

TYPICAL FIRST FLOOR PLAN FOR RHS IN
BLOCK N (RH NO 1, 16)
Scale : 1:100

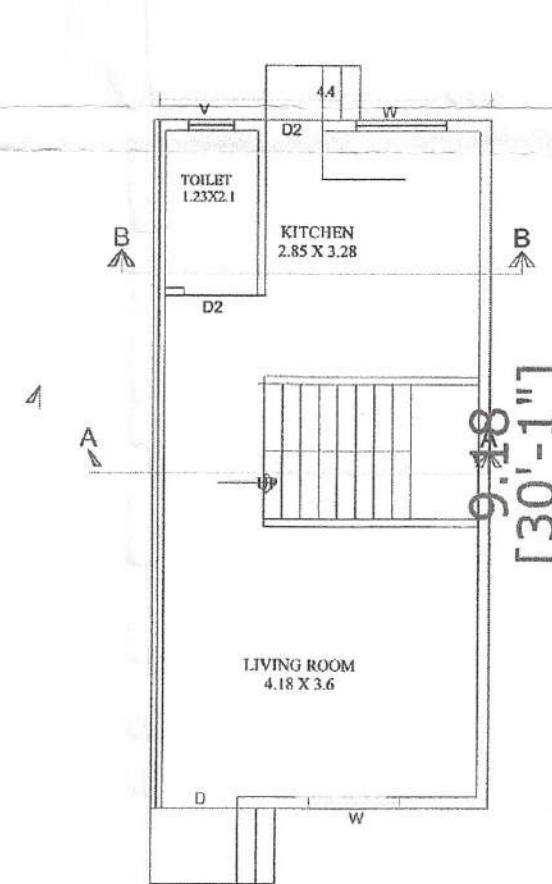

TYPICAL GROUND FLOOR PLAN FOR RHS
IN BLOCK M (RH NO 8 & 9)
Scale : 1:100

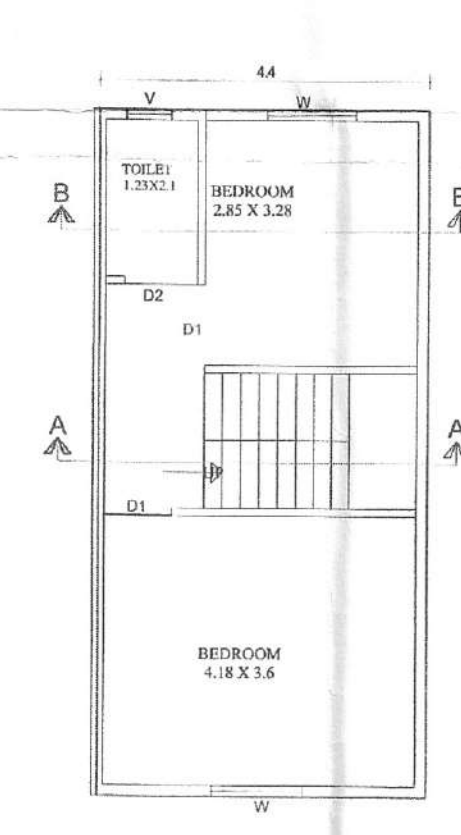

TYPICAL FIRST FLOOR PLAN FOR RHS IN
BLOCK M (RH NO 8, 9)
Scale : 1:100

**ROW HOUSES PLAN 4/4**

Approval as Amended
In this office dated 18.01.2019
Assistant Director of Town Planning
Aurangabad.

AREA STATEMENT IN SQ.M

PROPOSED BUILT UP AREA FOR THE RHS IN BLOCKS N (RHS NO 8,9)	
GROUND FLOOR	= 40.39 SQ. M
FIRST FLOOR	= 40.39 SQ. M
TOTAL BUILT UP AREA	= 80.78 SQ. M
80.78 X 2	= 161.56 SQ.M

PROPOSED BUILT UP AREA FOR THE RHS IN BLOCKS N (RHS NO 8,9)	
GROUND FLOOR	= 40.39 SQ. M
FIRST FLOOR	= 40.39 SQ. M
TOTAL BUILT UP AREA	= 80.78 SQ. M
80.78 X 2	= 161.56 SQ.M

PROPOSED BUILT UP AREA FOR THE RHS IN BLOCKS N (RHS NO 2-7, 10-15)	
GROUND FLOOR	= 35.19 SQ. M
TOTAL BUILT UP AREA	= 35.19 SQ. M
35.19 X 12	= 422.28 SQ.M

PROPOSED TOTAL BUILT UP AREA FOR THE RHS IN BLOCKS N	
TOTAL BUILT UP AREA	= 745.4 SQ.M

SR. NO,	SYMBOL	SIZE	AREA
1	D	1.00 X 2.10	2.10 SQ.M
2	D1	0.9 X 2.10	1.98 SQ.M
3	D2	0.75 X 2.10	1.57 SQ.M
4	W	1.2 X 1.20	1.44 SQ.M
5	KW	1.2 X 1.20	1.44 SQ.M
6	V	0.60 X 0.75	0.45 SQ.M

TITLE


PROPOSED COMMERCIAL BUILDING IN AMINITY SPACE
IN GUT NO. 129 (Pt) FOR GROUP HOUSING PLOTS
AT. VILLAGE - GANGAPUR J, TQ. & DIST. AURANGABAD.
ZONE PLAN AREA (NAVNAGAR)

OWNER SIGN.

VANSH INFRASTRUCTURE THROUGH PARTNER

Sailesh
SAILESH DEVIDAN

ARCHITECT SIGN.

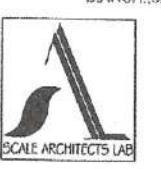PIYUSH BHAVSAR.
BAPOL-100000

HEAD OFFICE:
B/NO 18 DEWANGIRI,
SHAHANORMIYA DARGA,
AURANGABAD-431001
PH:976545167.

DRG. NO.	JOB NO.	SCALE	DATE	DRN. BY.	CHEKD. BY.
1/8		1:100	14.01.19	MR.SAJED	AR.PIYUSH