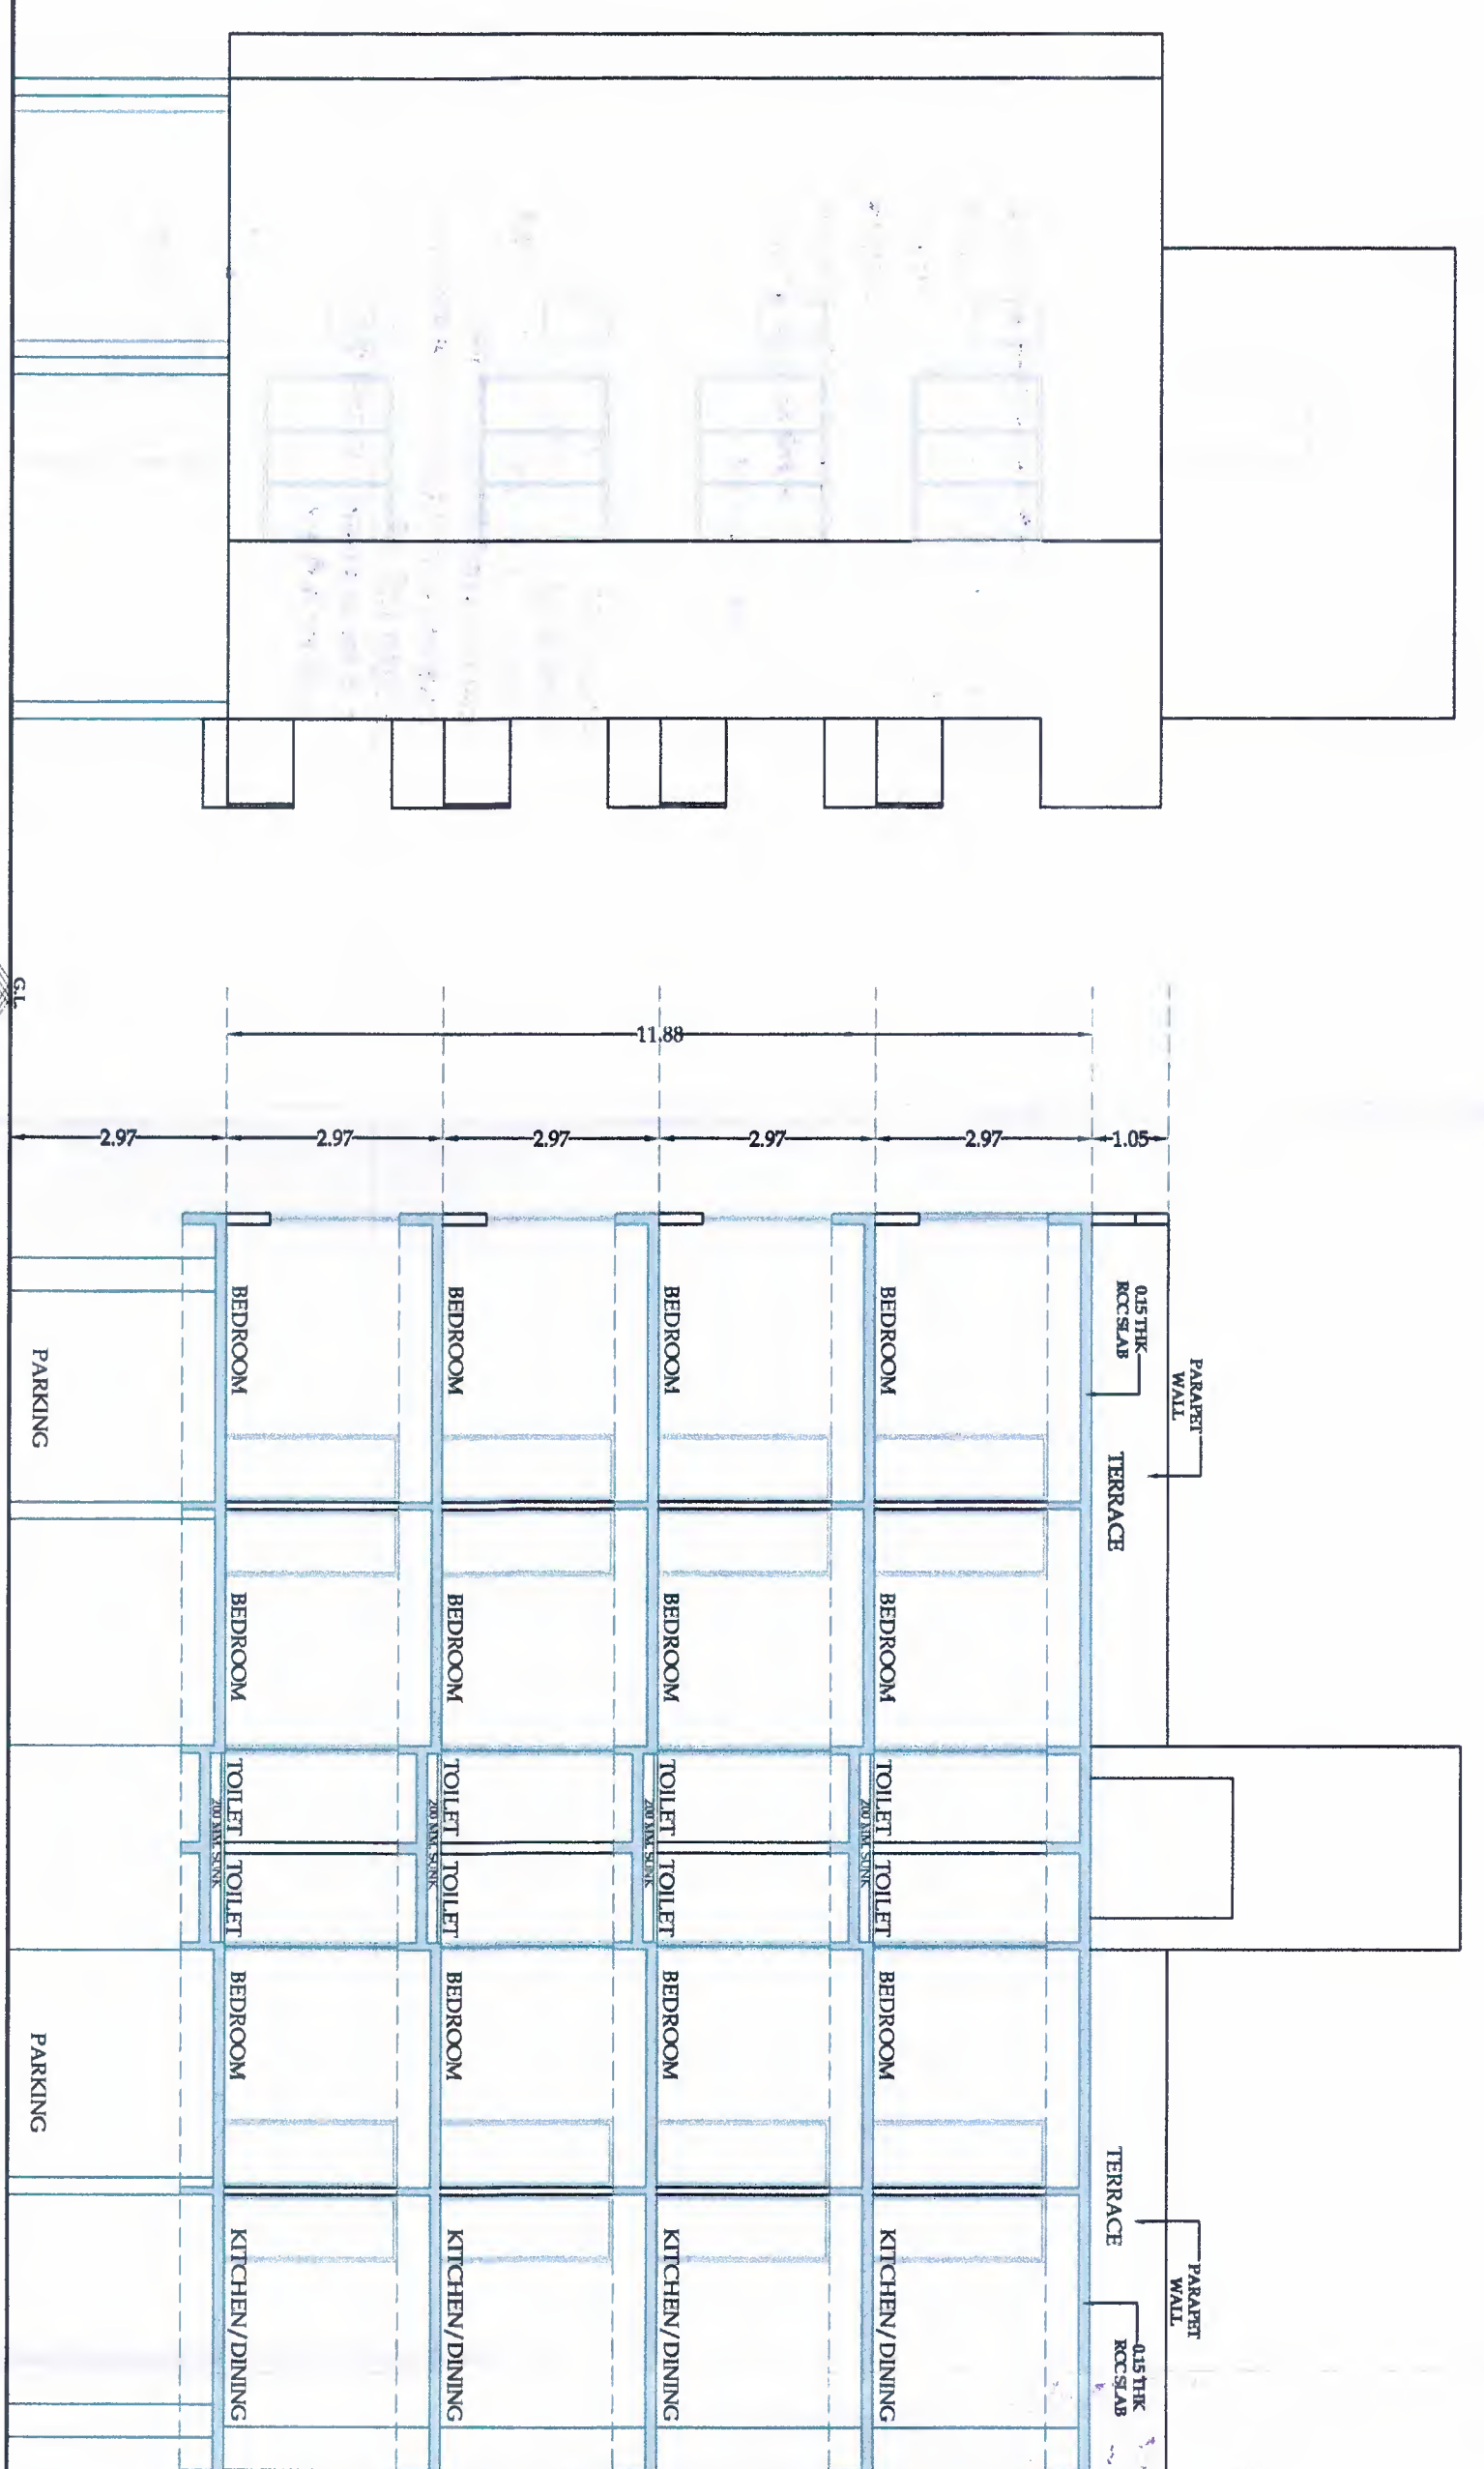


Approved as amended
12..... colour, Subject to
the conditions mentioned in the
office's Building Permit No. 112/2002-2.
Date: 11/05/2002.


Town Planner
Town Planning Department
Municipal Corporation
Aurangabad

AREO STATEMENT	= 335.40 SOM.
LAND AREA AS PER P/C CARD	= 334.52 SOM.
LAND AREA AS PER SITE	= 334.52 SOM.
PREMISES FLOOR (1.10)	= 367.97 SOM.
PREMISES FLOOR (1.10)	= 367.97 SOM.
PREMISES BIDF AREA	= 251.28 SOM.
TOTAL ALLOVABLE	= 671.95 SOM.
STILL FLOOR	= 167.88 SOM.
FIRST FLOOR	= 167.88 SOM.
SECOND FLOOR	= 167.88 SOM.
THIRD FLOOR	= 167.88 SOM.
NET PLANT AREA	= 670.72 SOM.
F/SI CONSUMED	= 2.00


અર્થ નિયમ

[illegible]


FRONT ELEVATION

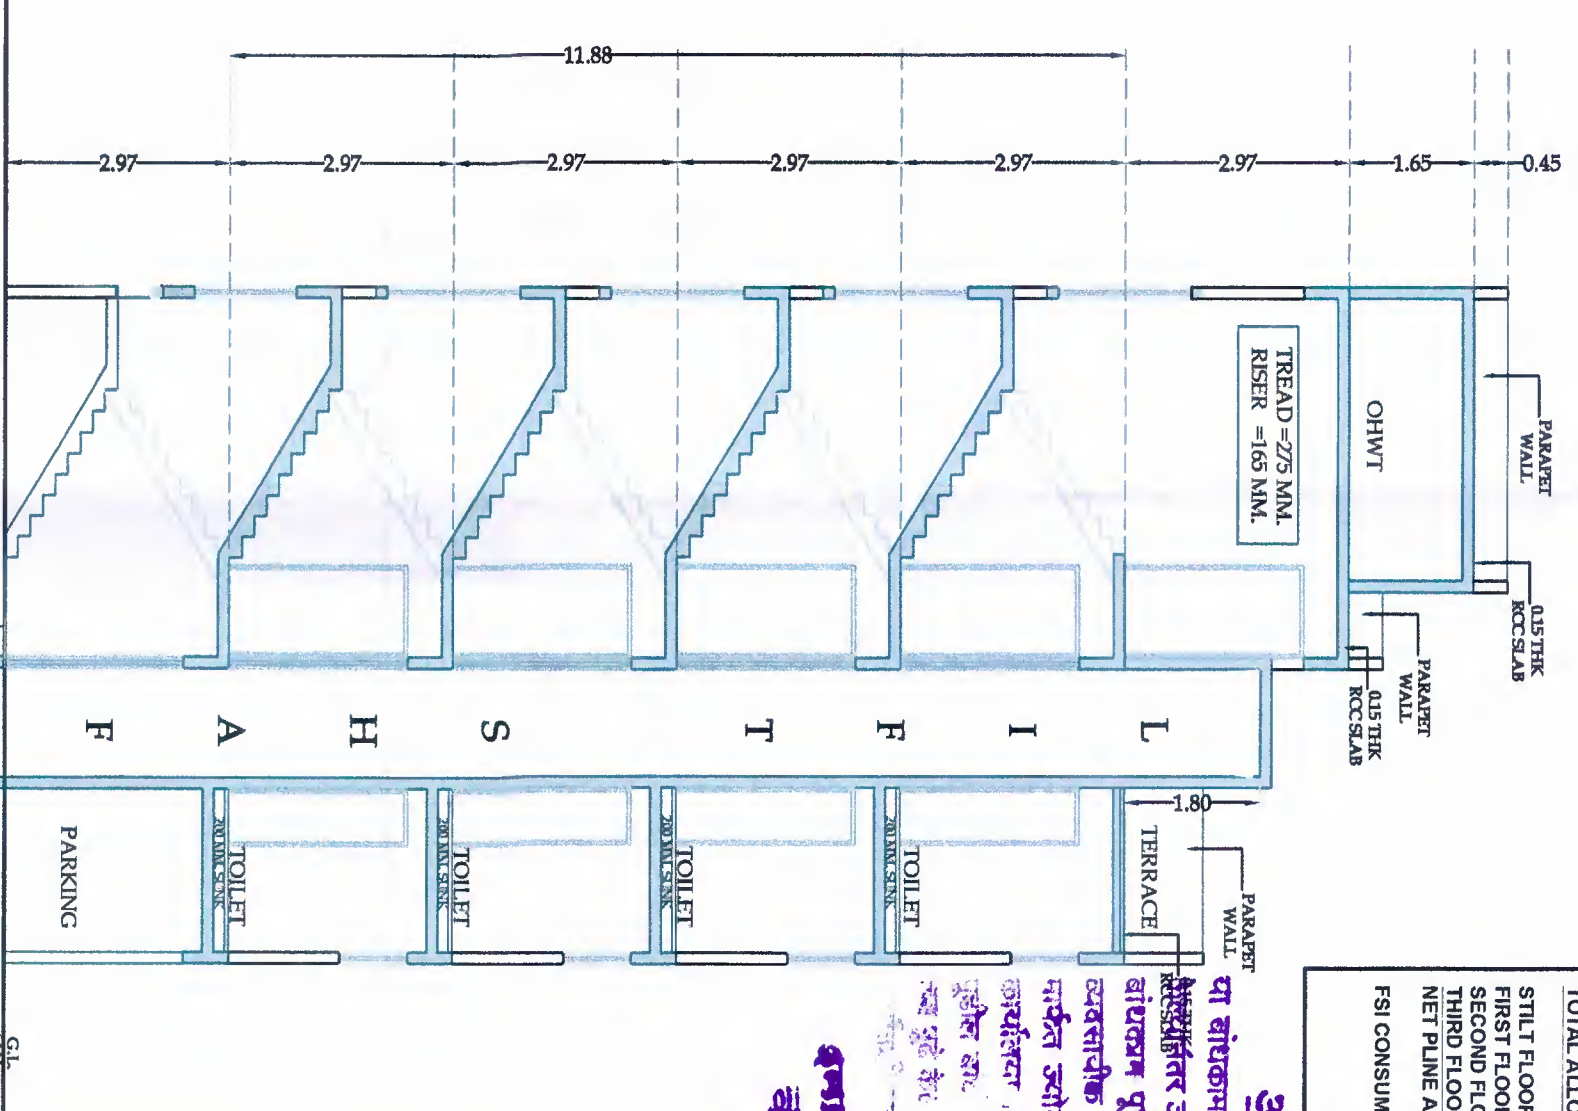

SECTION (A-A')

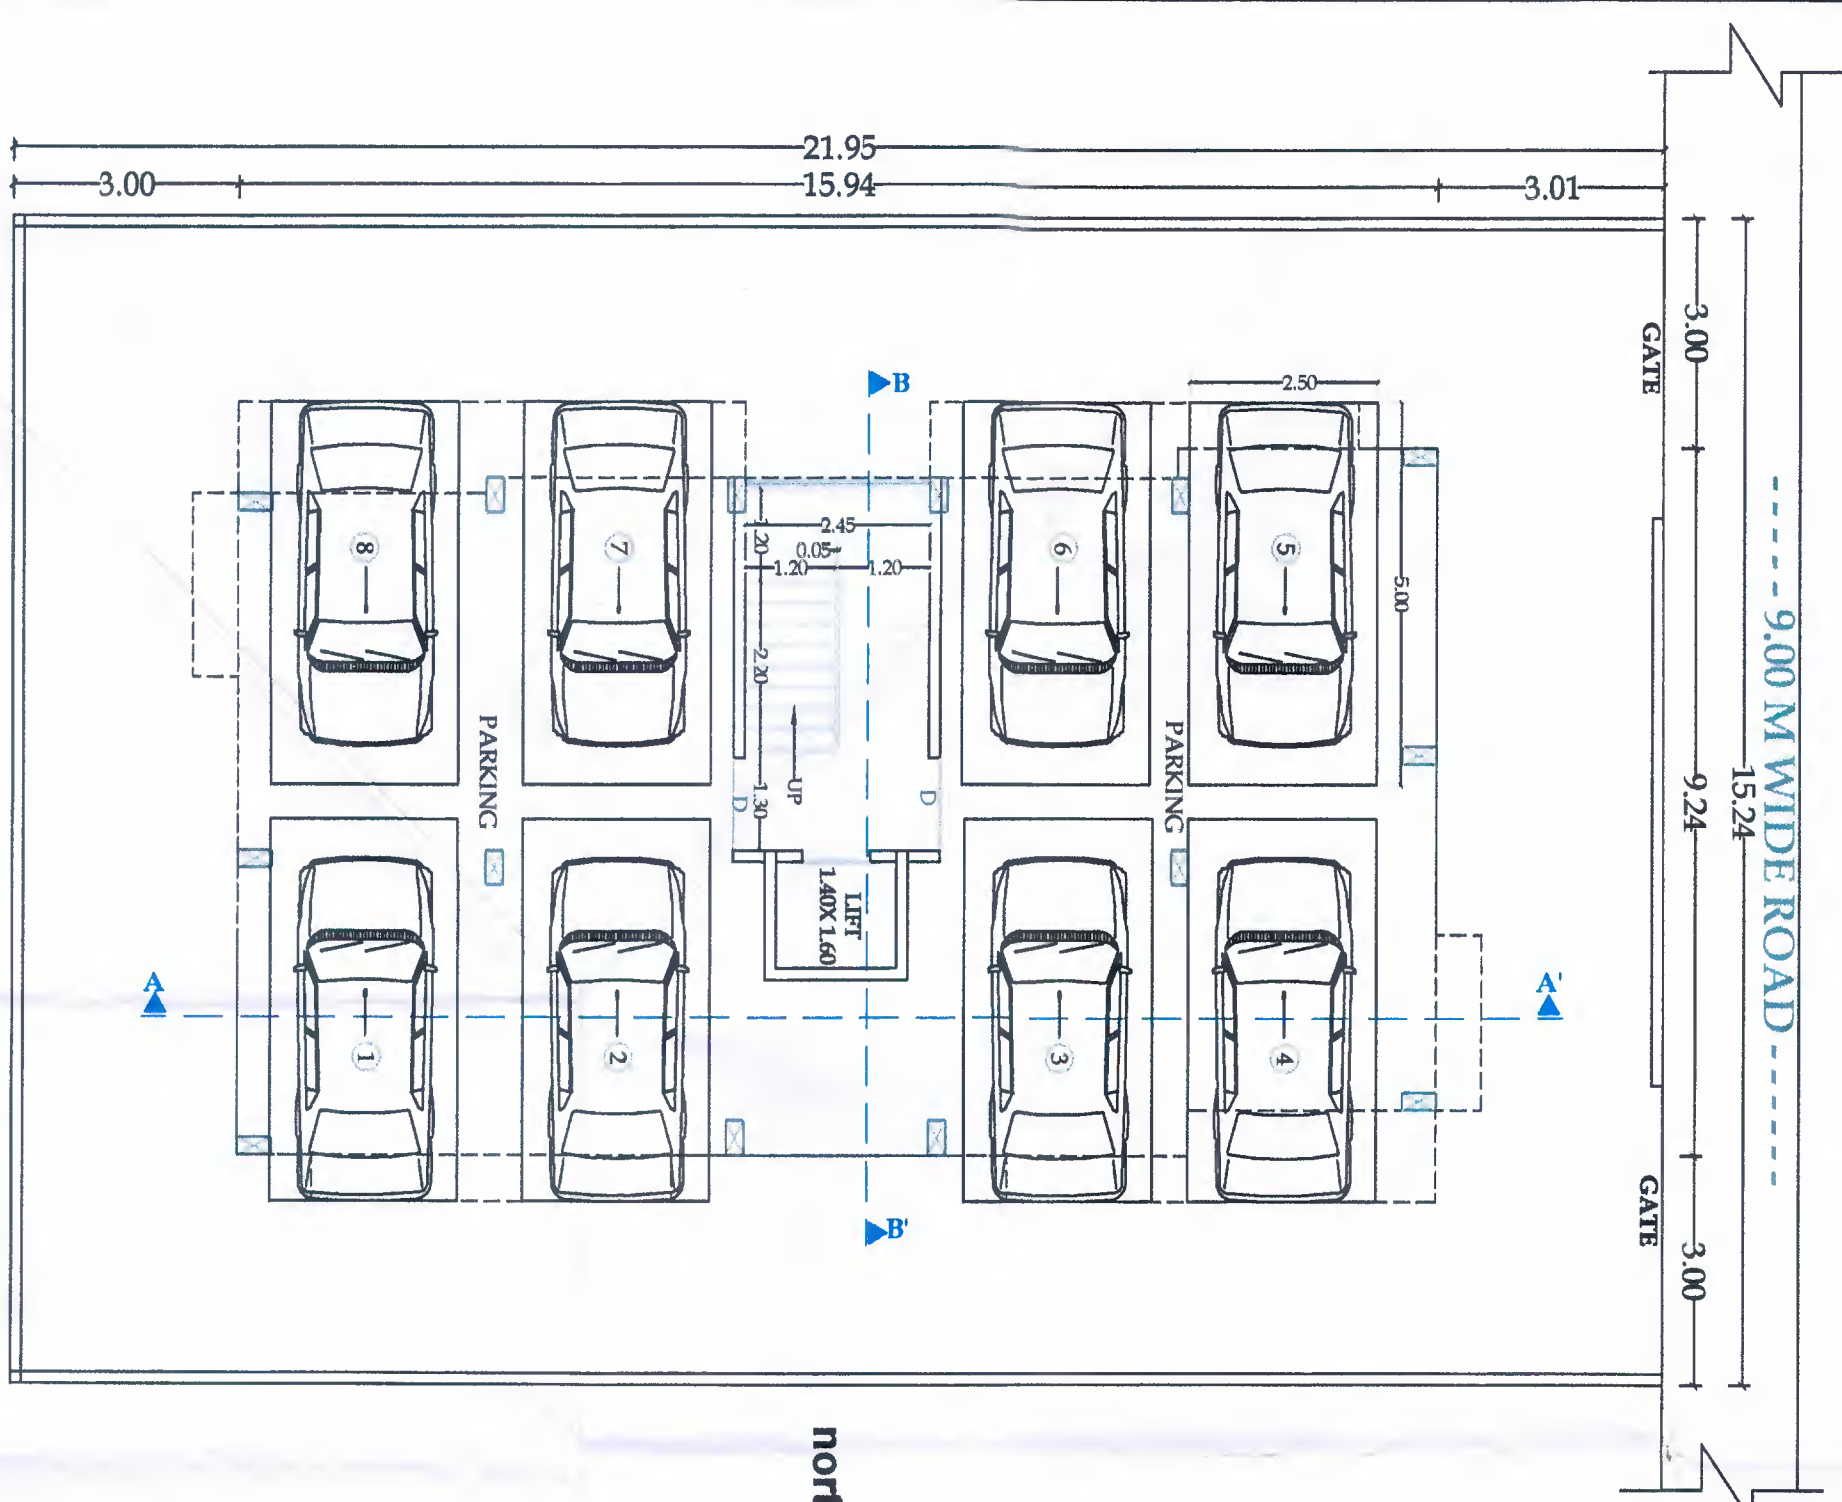


GROUND/PARKING FLOOR PLAN

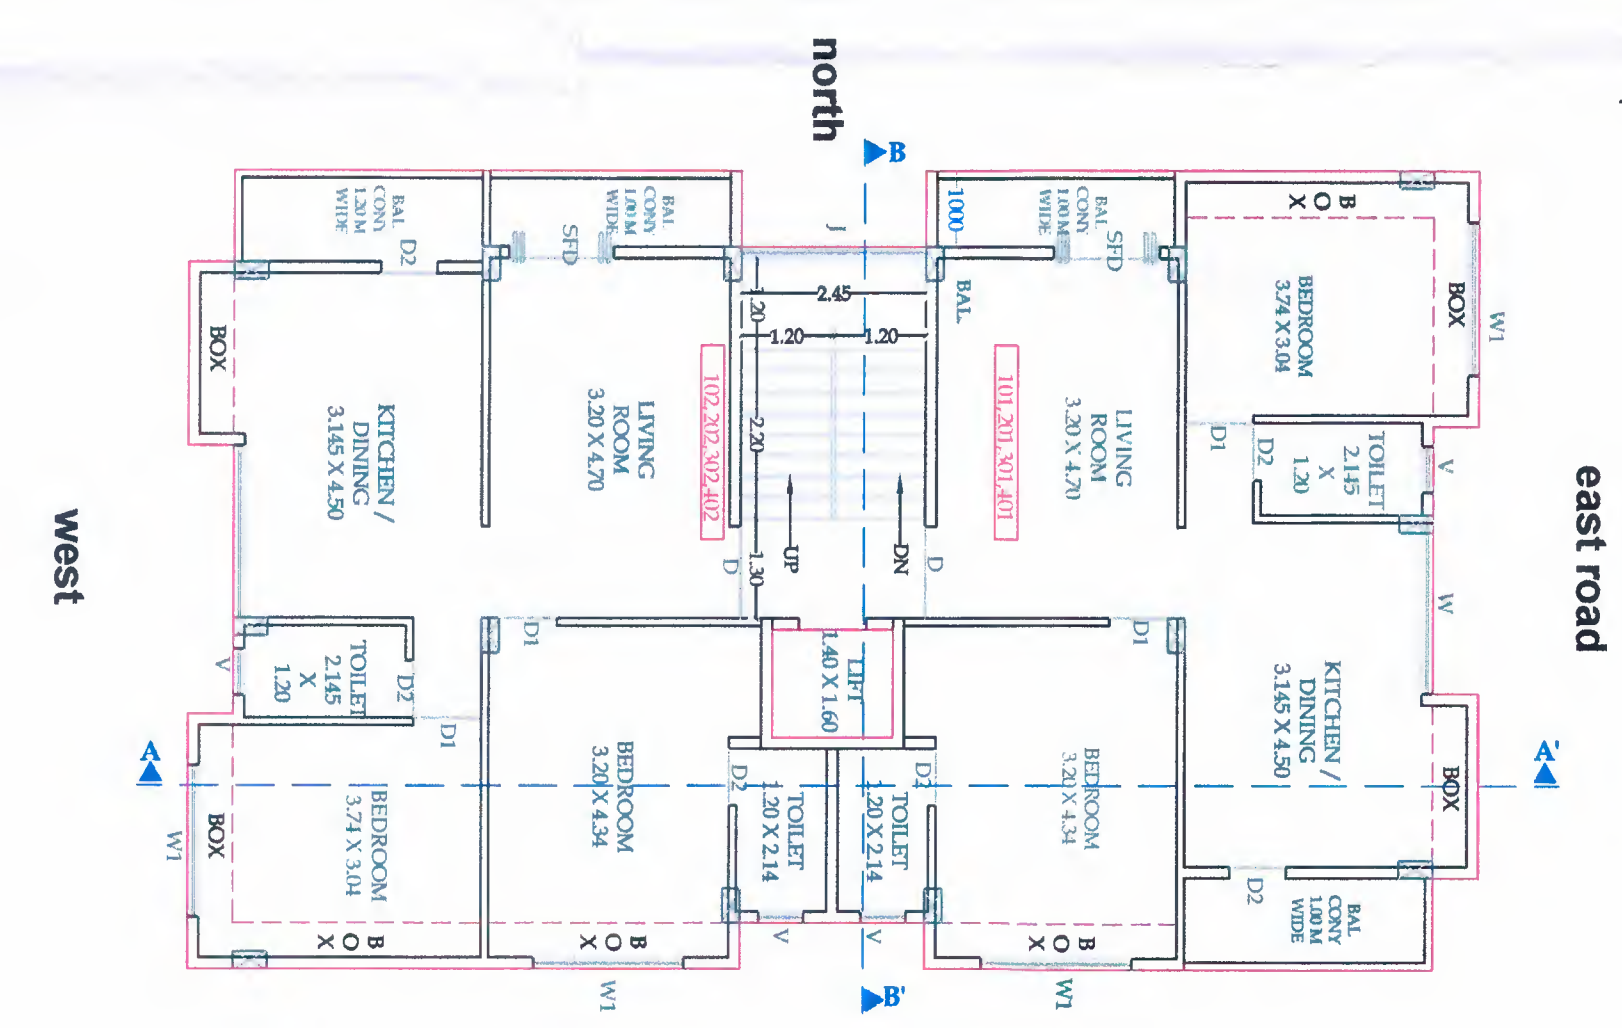


STILT,STILT FIRST,STILT SECOND,
STILT THIRD FLOOR PLAN

SCALE 1:100

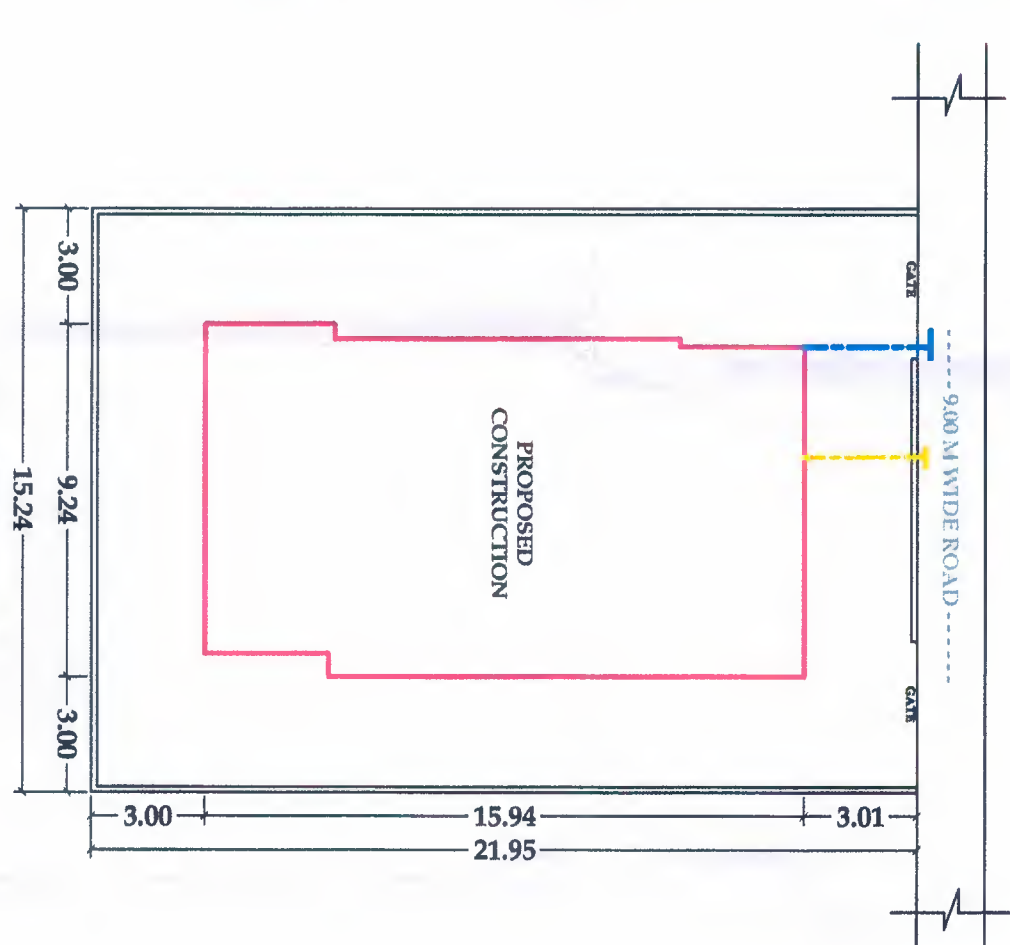


BLOCK PLAN

SCALE 1:200

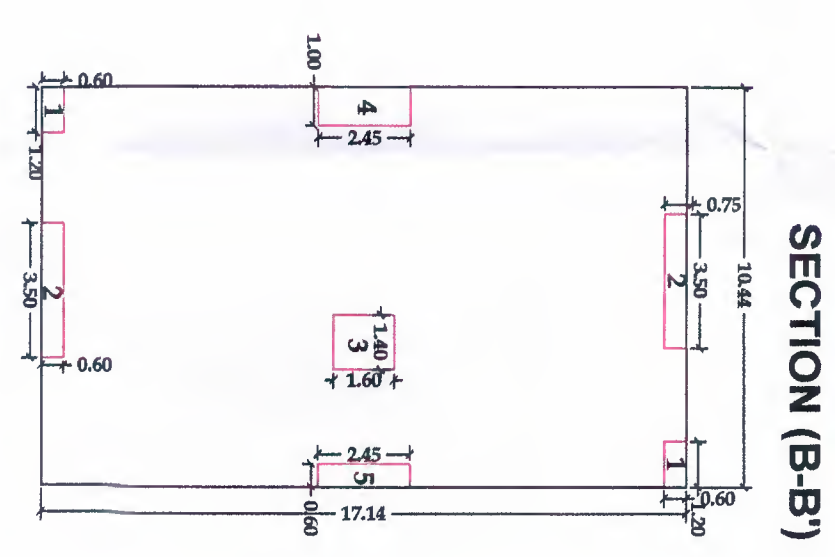

SECTION (B-B')

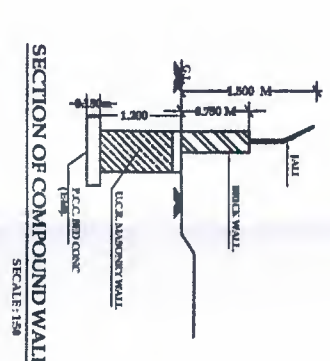

SECTION OF COMPOUND WALL.
SCALE: 1/8"

**TYPICAL STILT TO STILT
THIRD FLOOR PLINE PLAN
SCALE 1:200**

AREA CALCULATION

BLOCK A = 10.44X17.14 = 178.94 SQMT.

LESS	
1 = 0.60X1.20X2	= 1.44
2 = 3.50X0.60 X2	= 3.66
3 = 1.40X1.60	= 2.24
4 = 1.00X2.45	= 2.45
5 = 0.60X2.45	= 1.47
TOTAL LESS	= 11.26
NET B/UP AREA ON	= 167.68



SHASTRI NAGAR
CORPORATE HOUSING SOCIETY
AUNGMYATHAR
LAYOUT PLAN

ARCHITECT

Drawn by :- AMARJA TELE

MANOJ KALA & ASSOCIATES

204, TAPADIA GARDEN, SAMARTH NAGAR
AURANGABAD, PH.2342280
MOBIL. NO. 9423151781

AURANGABAD, PH.23
MOBIL NO. 9423151781