



अर्जदार यांची प्रत

Work done plan accepted for occupancy certificate, is issued with Letter No. 117/2022-23 dated 10/03/2023

[Signature]
DY. ENGINEER
Town Planning
Municipal Corporation
Chhatrapati Sambhaji Nagar
O.C. Signed By D.D.T.P.

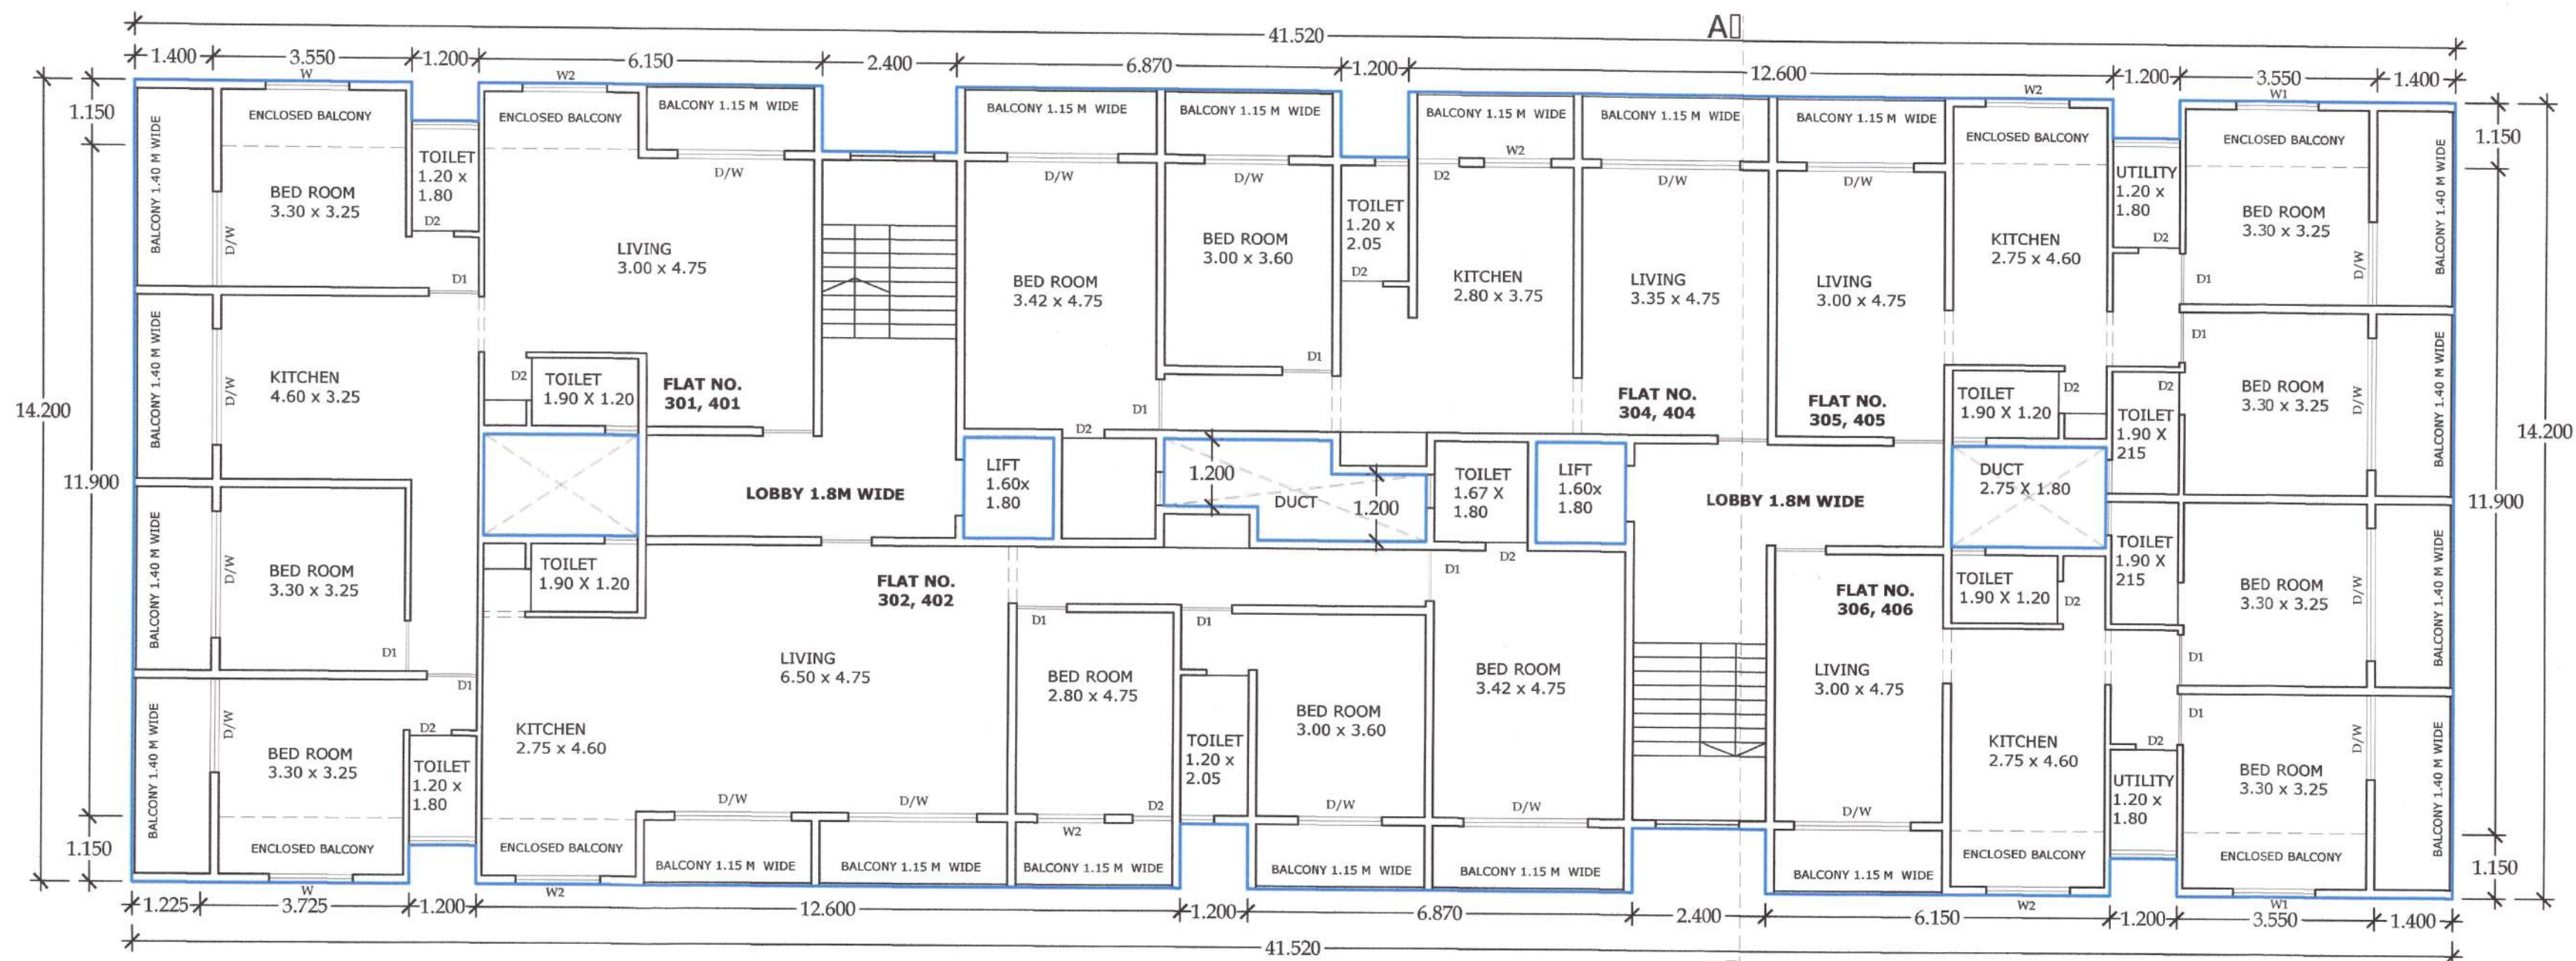

TYPICAL THIRD AND FOURTH FLOOR PLAN

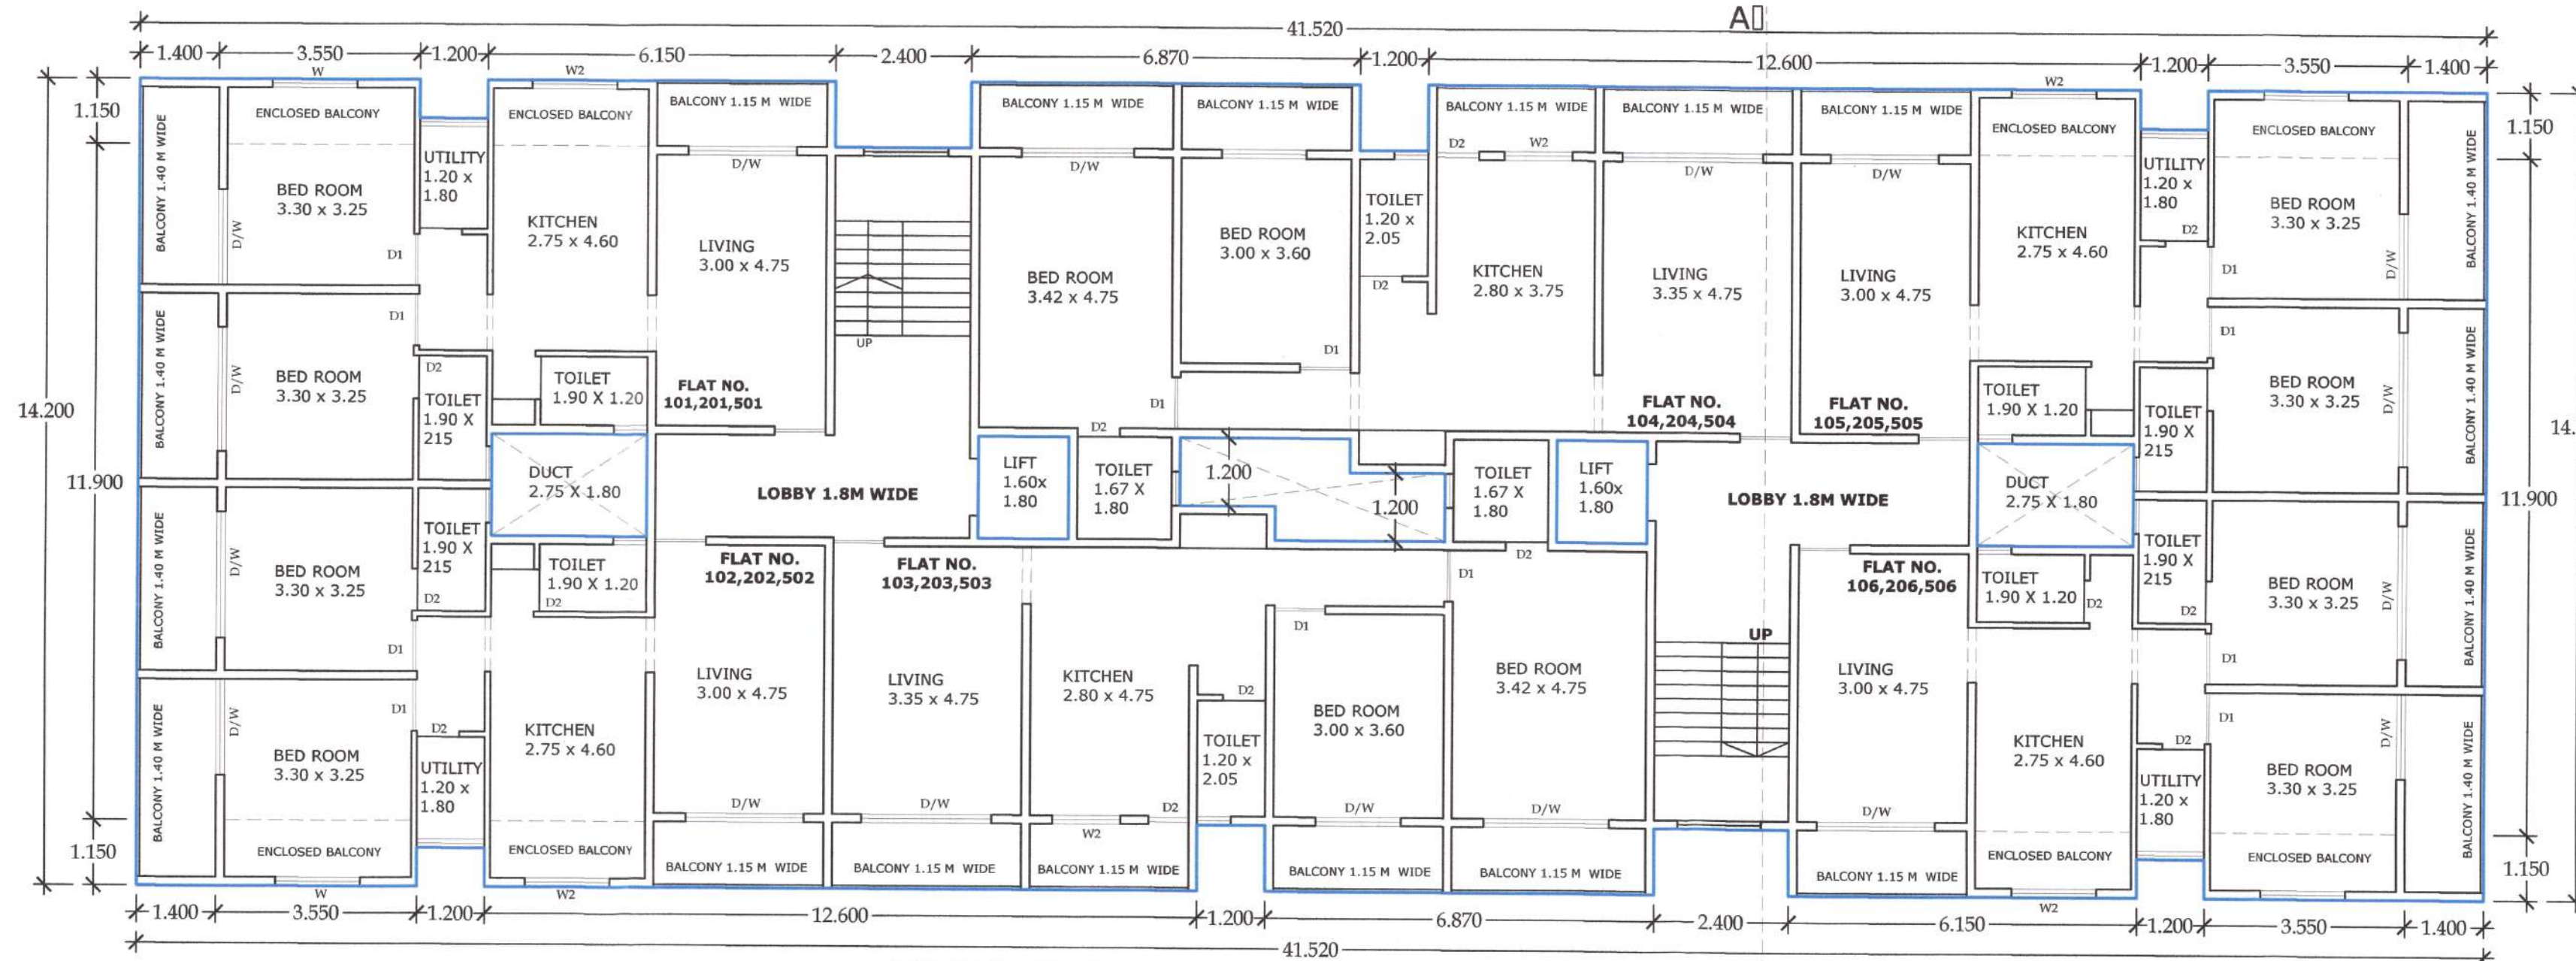

TYPICAL FIRST, SECOND AND FIFTH FLOOR PLAN

AREA STATEMENT

PROPOSED B/U AREA

GROUND FLOOR	61.88 sq.m
STILT FIRST FLOOR	556.01 sq.m
STILT SECOND FLOOR	556.01 sq.m
STILT THIRD FLOOR	556.01 sq.m
STILT FOURTH FLOOR	556.01 sq.m
STILT FIFTH FLOOR	556.01 sq.m
TOTAL B/U AREA	2841.93 sq.m

SCHEDULE OF OPENING

TYPE	SIZE	DISCRIPTION
D	1.00 x 2.10	T. W. PANELLED DOOR
D1	0.90 x 2.10	DO
D2	0.75 x 2.10	DO
W/D	1.80 x 2.10	T. W. GLAZED WINDOW
W1	1.80 x 1.20	DO
W2	1.50 x 0.90	DO
V	0.60 x 0.75	VENT.

WORK DONE PLAN FOR COMM CUM RESIDENTIAL

BUILDING AT PLOT NO. 19, 20, 21

SURVEY NO. 51/4, 51/2A

AT CHHATRAPATI SAMBHAJI NAGAR

FOR M/S ADINATH DEVELOPERS THROUGH ITS PARTNERS


1) MR. ANAND.V. PATNI, 2) MR. ATUL S.KASLIWAL, 3) MR. SHAILESH.Z.RAWKA

JOB NO.- 20.225	LEGEND
DRG. NO. 01	PLOT BOUNDARY SHOWN IN
DATE:- 10.5.2022	PROPOSED CONST. SHOWN IN
DRAWN BY:- UTTAM	DRAINAGE LINE SHOWN IN
SCALE :- 1:100	WATER LINE SHOWN IN

CERTIFICATE OF AREA
CERTIFIED THAT THE PLOT UNDER REFERENCE WAS SURVEYED BY ME ON 28.04.20 AND THE DIMENSIONS OF SIDES ETC. OF PLOT STATED ON PLAN ARE AS MEASURED ON SITE AND THE AREA SO WORKED OUT TALLIES WITH THE AREA STATED IN DOCUMENT OF OWNERSHIP/T.P.ACT.

OWNER SIGN

[Signature]
Ar. Shruti Deshpande
B.Arch.
CA / 2011 / 52626

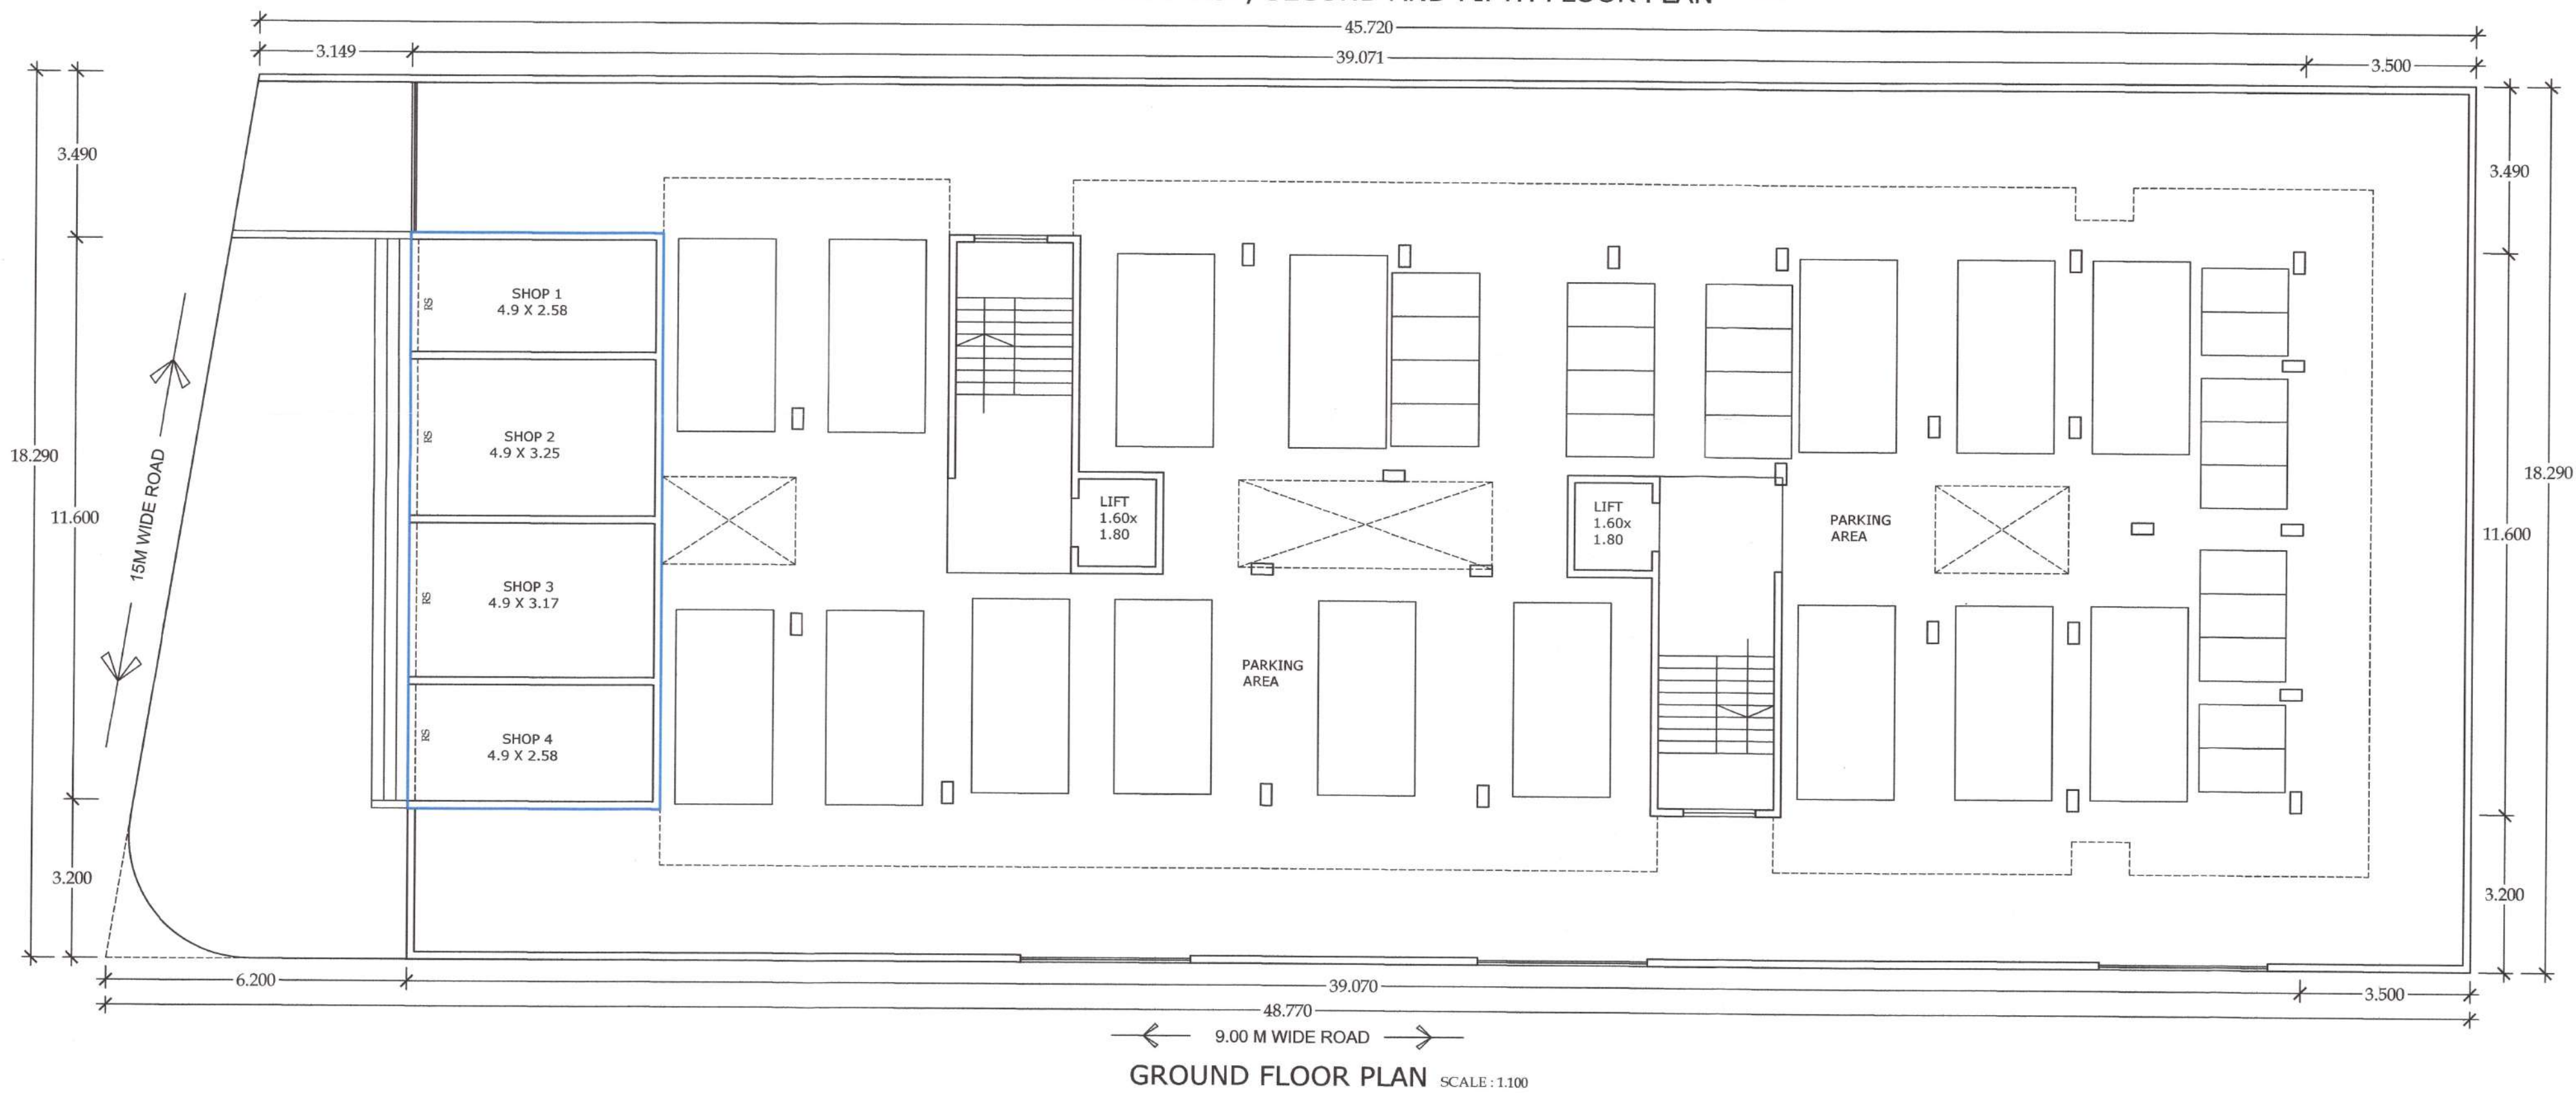

GROUND FLOOR PLAN SCALE: 1:100