

Approved as amended
In.....Colours
Subject to the conditions mentioned in
this office order No. 711 / 21-22
Date...20/01/2022
DY. ENGINEER
Town Planning
Municipal Corporation
AURANGABAD
O.C. Signed By D.D.T.P.


अटी व नियम
या बांधकाम परवानगीनुसार बांधकाम सुरु
केवळानंतर जमीनपाटीत (Plinth Level) चे
बांधकाम पूर्ण झाल्यावर वास्तुविशारद /
संरचनात्मक अभियंता/ सुपरवायझर, यांचे
मार्फत उच्चमजले पूर्णत्वाचे प्रमाणपत्र ह्या
मजालावर ह्या मजले करून घेऊन नंतरच
हील बांध. प. सुरु करावे अन्यथा आपण
या पुढे केले बांधकाम जमीनदोस्त समजून
नसतील त्याप्रमाणे येईल ह्याची नोंद घ्या.
इमारत बांधकाम साहित्य
व माती प. न. पा. च्या
रस्त्यावर ठेवू नये




SECTION AA'
SCALE 1:100



WEST SIDE ELEVATION
SCALE 1:100

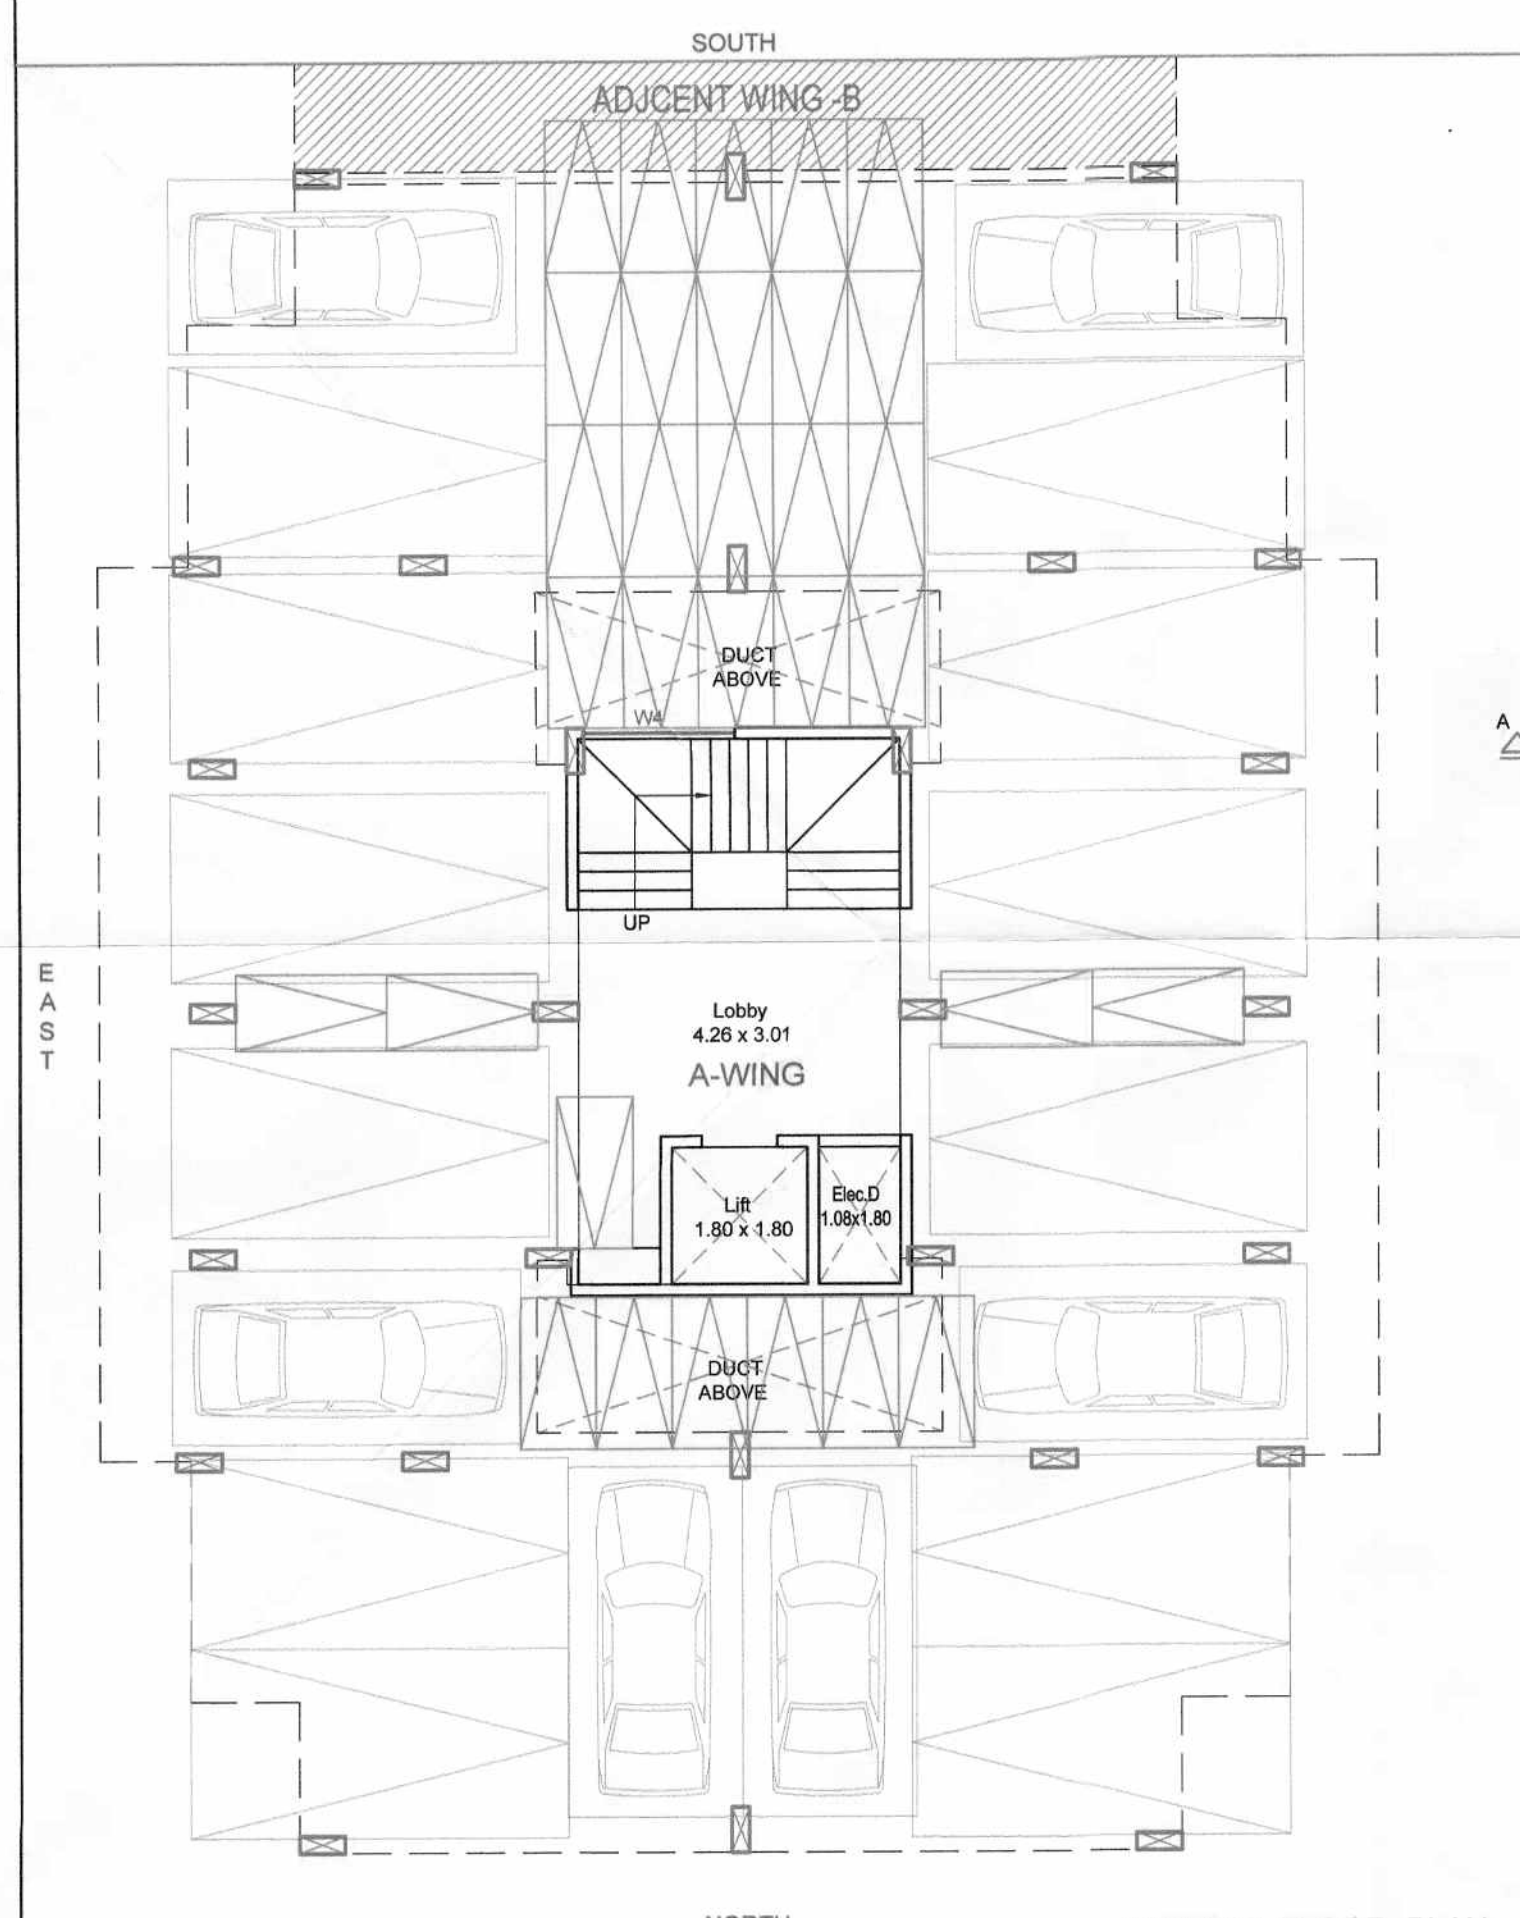


PARKING FLOOR PLAN
WING A
SCALE 1:100

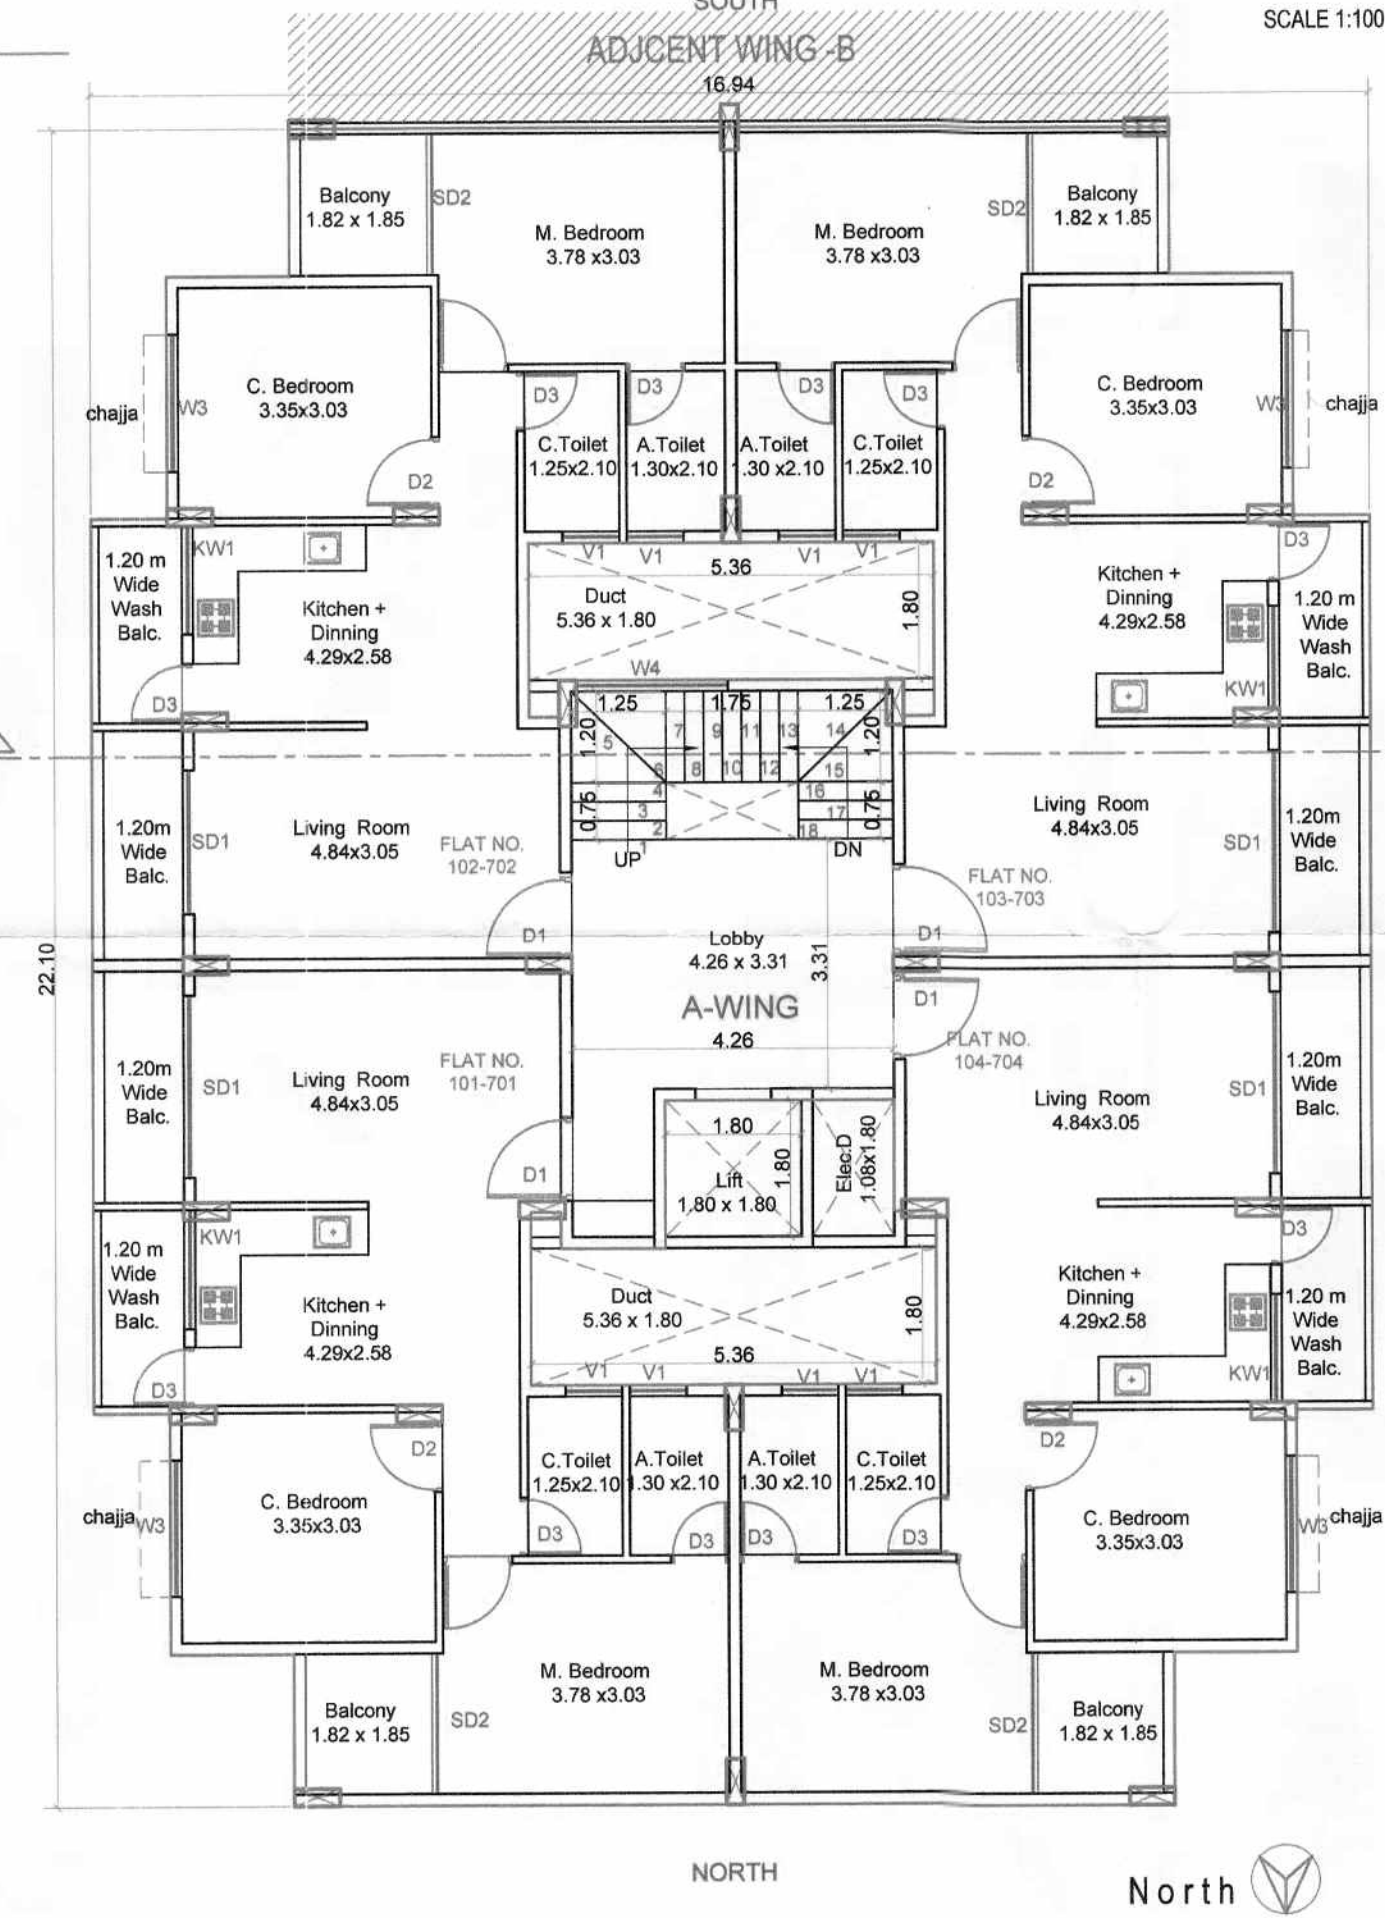


TYPICAL FIRST TO SEVENTH FLOOR PLAN
SCALE 1:100

DOOR WINDOWSCHEDULE			
W1	2.40 x 1.50	D1	1.20 x 2.40
W2	2.00 x 1.50	D2	0.93 x 2.40
W3	1.80 x 1.50	D3	0.78 x 2.40
W4	1.50 x 1.50	SD1	2.40 x 2.40
W5	1.20 x 1.50	SD2	1.80 x 2.40
W6	0.90 x 1.50		
W7	1.35 x 1.10		
W8	0.70 x 0.75		

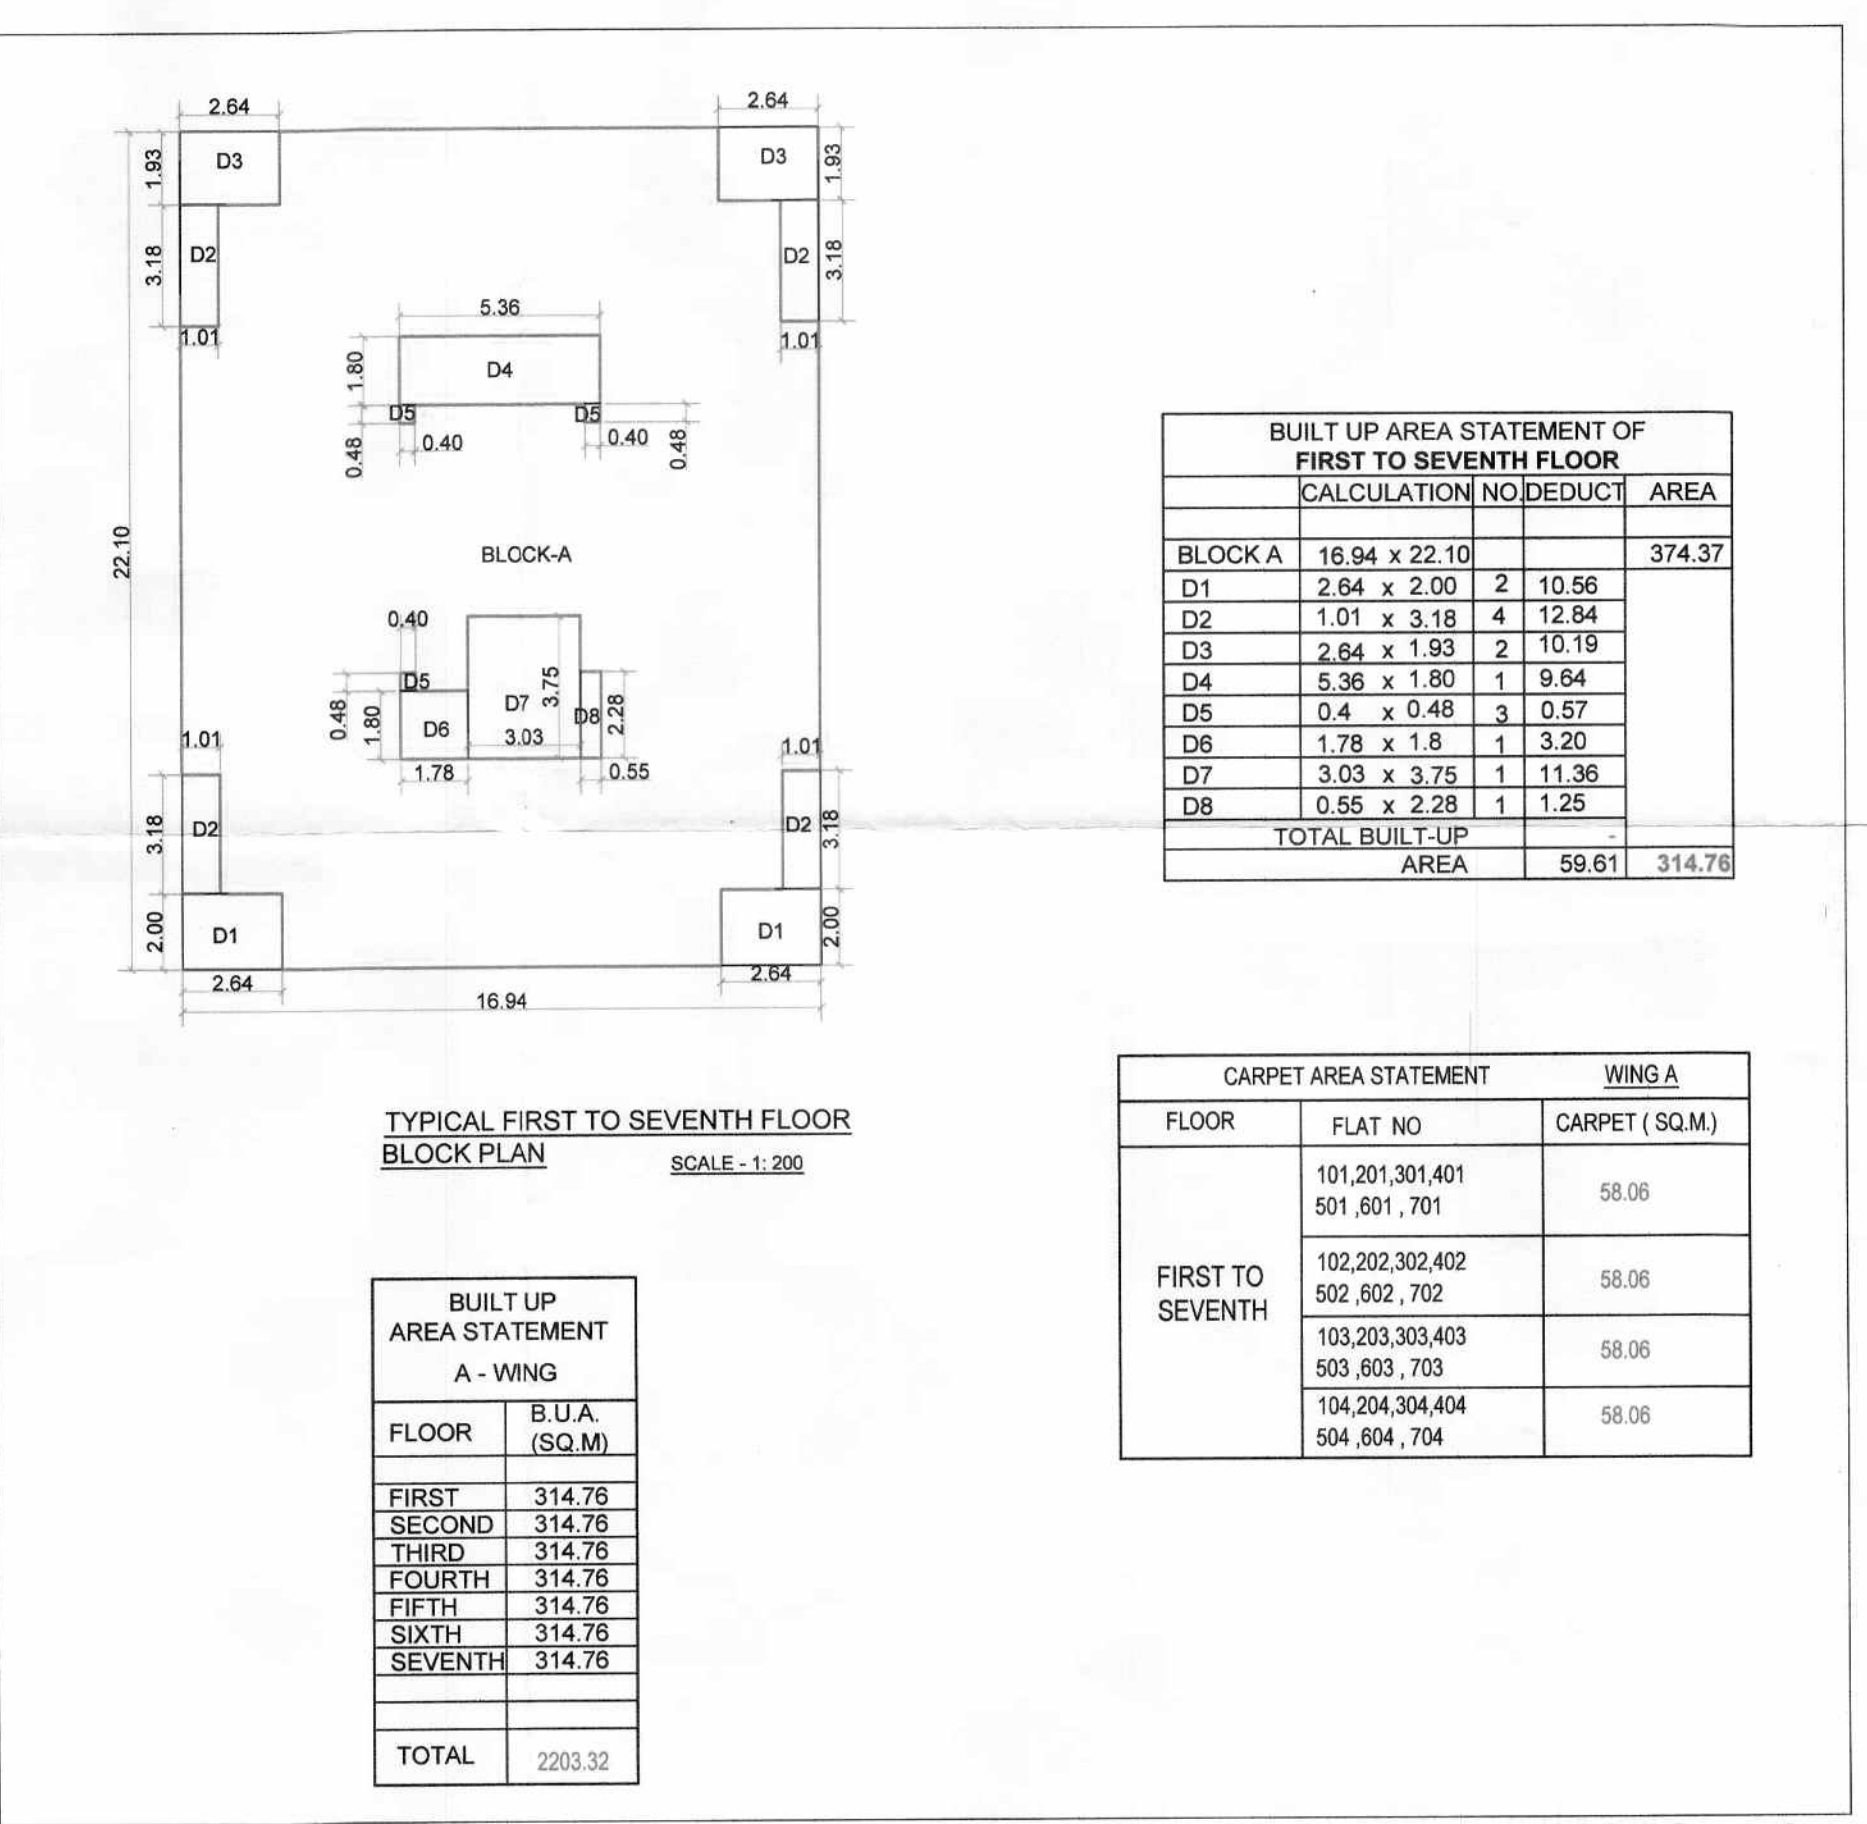

WING - A

 REFERENCE		NORTH	
PLOT BOUNDARY		— 	
PROP. WORK		— 	
TITLE...			
SUBMISSION DRAWING OF GROUP HOUSING SCHEME ON GUT NO.-83(P), SITUATED AT, village - Deolai Aurangabad			
FOR :-			
1. RAMESHWAR BHARUKA &			
2. KAUSHAL AJMERA			
ARCHITECT'S SIGN		OWNER'S SIGN	
  Manggal ARCHITECTS & INTERIORS CONSULTANTS At: Pramod Vithoba Narale Mobile: 9604360009 email: narale.pramod28@gmail.com (B. ARKOD CAZALDI/20088)		1.  2. 	
ARCHITECT			
MANGGAL DESIGN AR. Pramod Vithoba Narale. FIRST FLOOR, OFFICE NO - 18, SPACE OLYMPIA NEAR SUTGIRNI CHOWK, AURANGABAD MO.NO. - 9604360009 , MAIL = narale.pramod28@gmail.com			
SCALE	DATE	DRG. NO.	JOB NO.
1:100, 1:200, 1:500	- -		
SUBMISSION PLAN			