

Approved as amended
In.....Colour
Subject to the conditions mentioned in
this office Order No. 111/21-22
Date: 20.10.2022

DY. ENGINEER
Town Planning
Municipal Corporation
AURANGABAD.

O.C. Signed By D.D.T.P.


अटी व नियम
या बांधकाम परवानगीनुसार बांधकाम सु-
कॅव्हालंवर उदोत्थारयत (Plinth Level) हे
बांधकाम पूर्ण होण्यावर कारतुर्विचारद //
स्वसंयोजक अभियंता/ सुपरवायझर, यांचे
मार्फत उदोत्थारचे पूर्णत्वाचे प्रमाणपत्र ह्या
कार्यालयीन हुन प्राप्त करून घेऊन नंतर
पुढील बांध. मं. सुलु करावे अन्यथा अपरा-
ध या पुढे केर बांधकाम कार्यालयीन संचाल-
नाची कार्यालय वेईल हल्ली लेड रू-

व माती म. या. ख्या
रस्त्यावर ठेवू नये




SECTION AA'
SCALE 1:100


WEST SIDE ELEVATION
SCALE 1:100

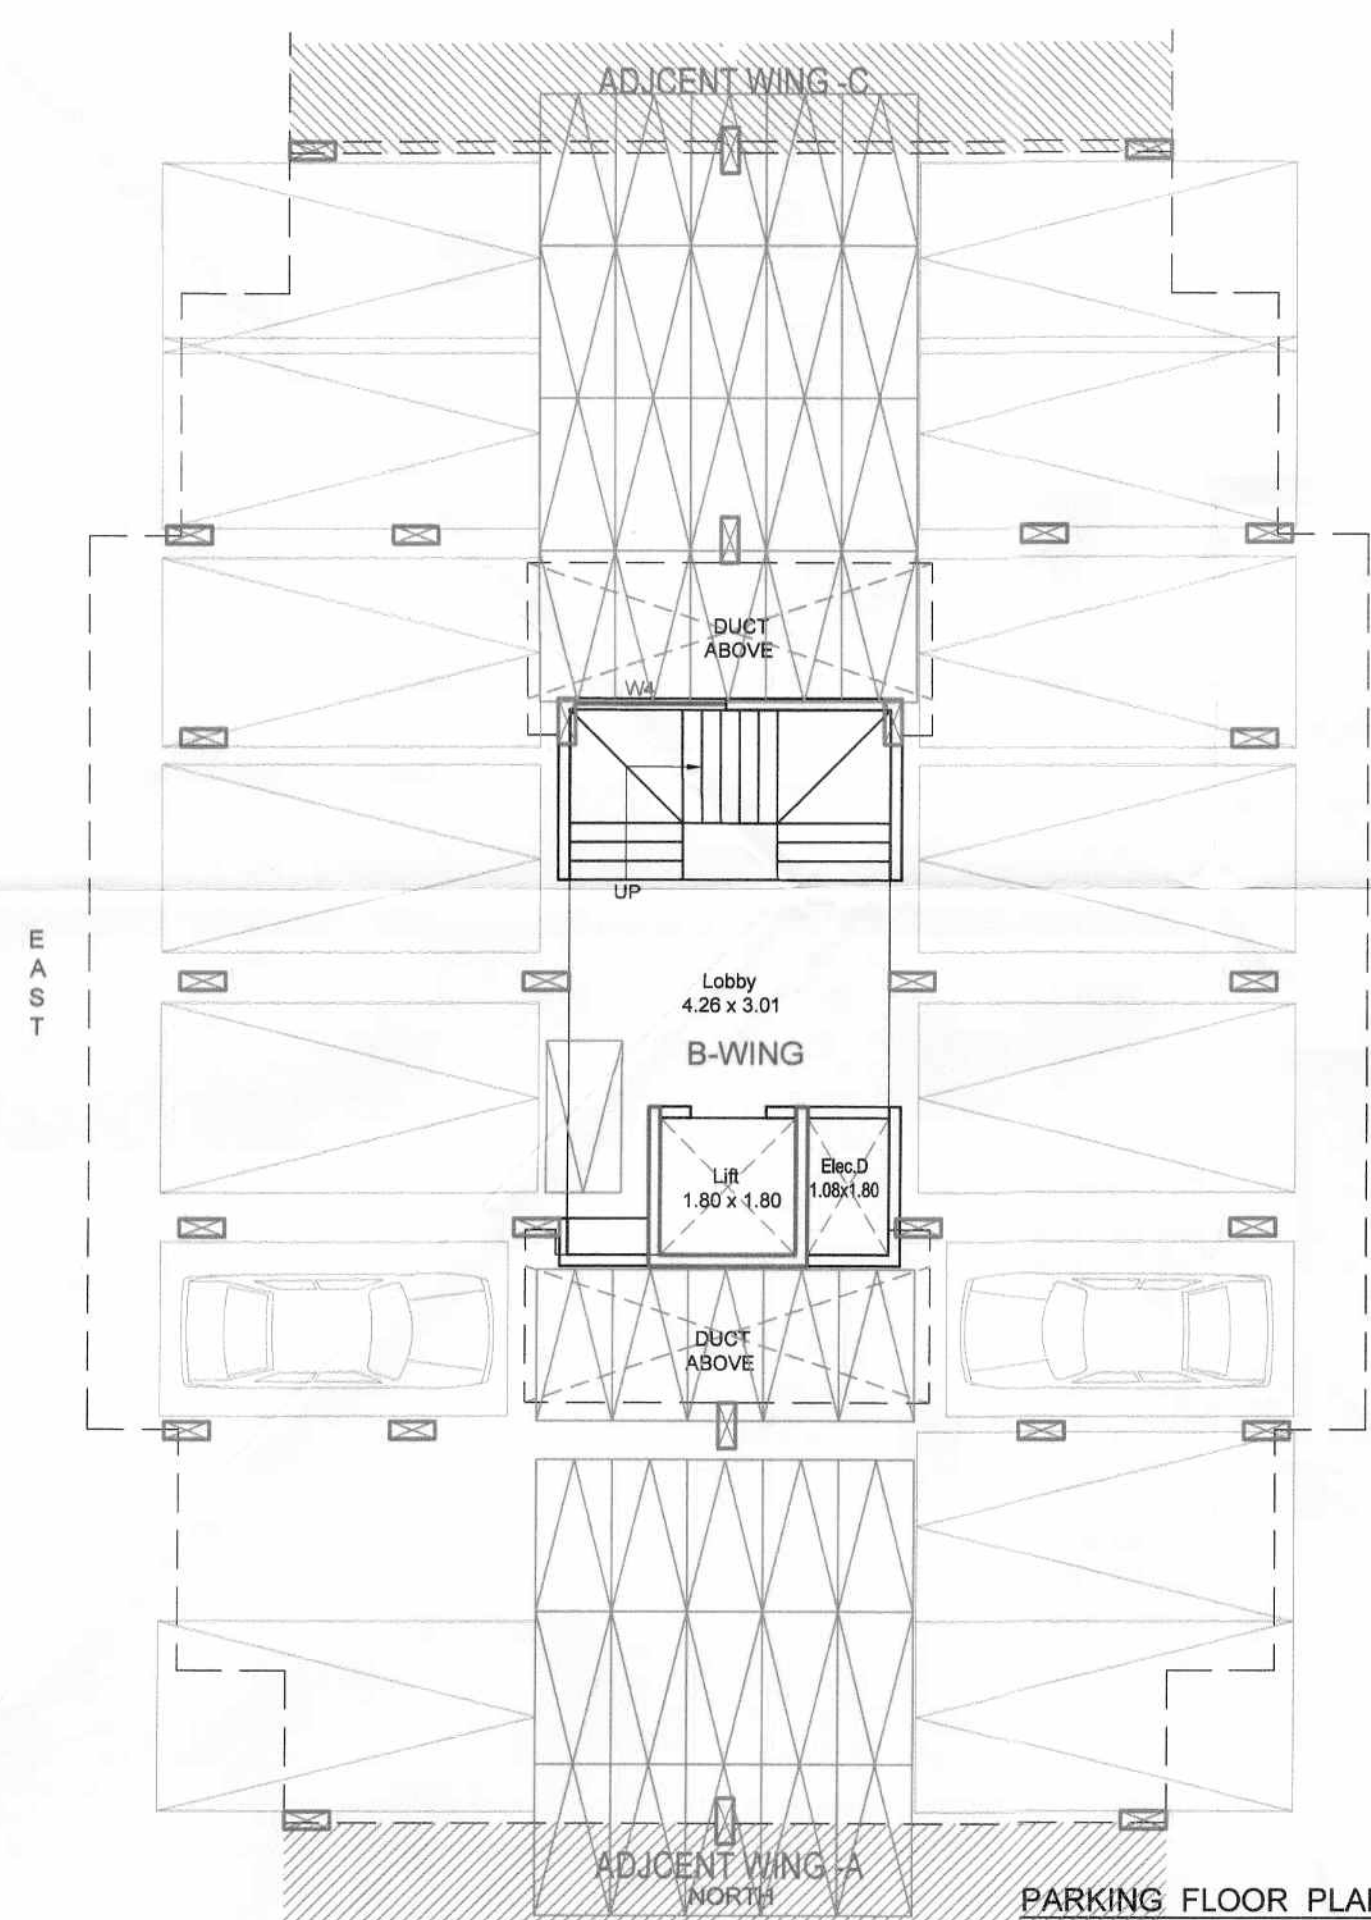

PARKING FLOOR PLAN
WING B
SCALE 1:100

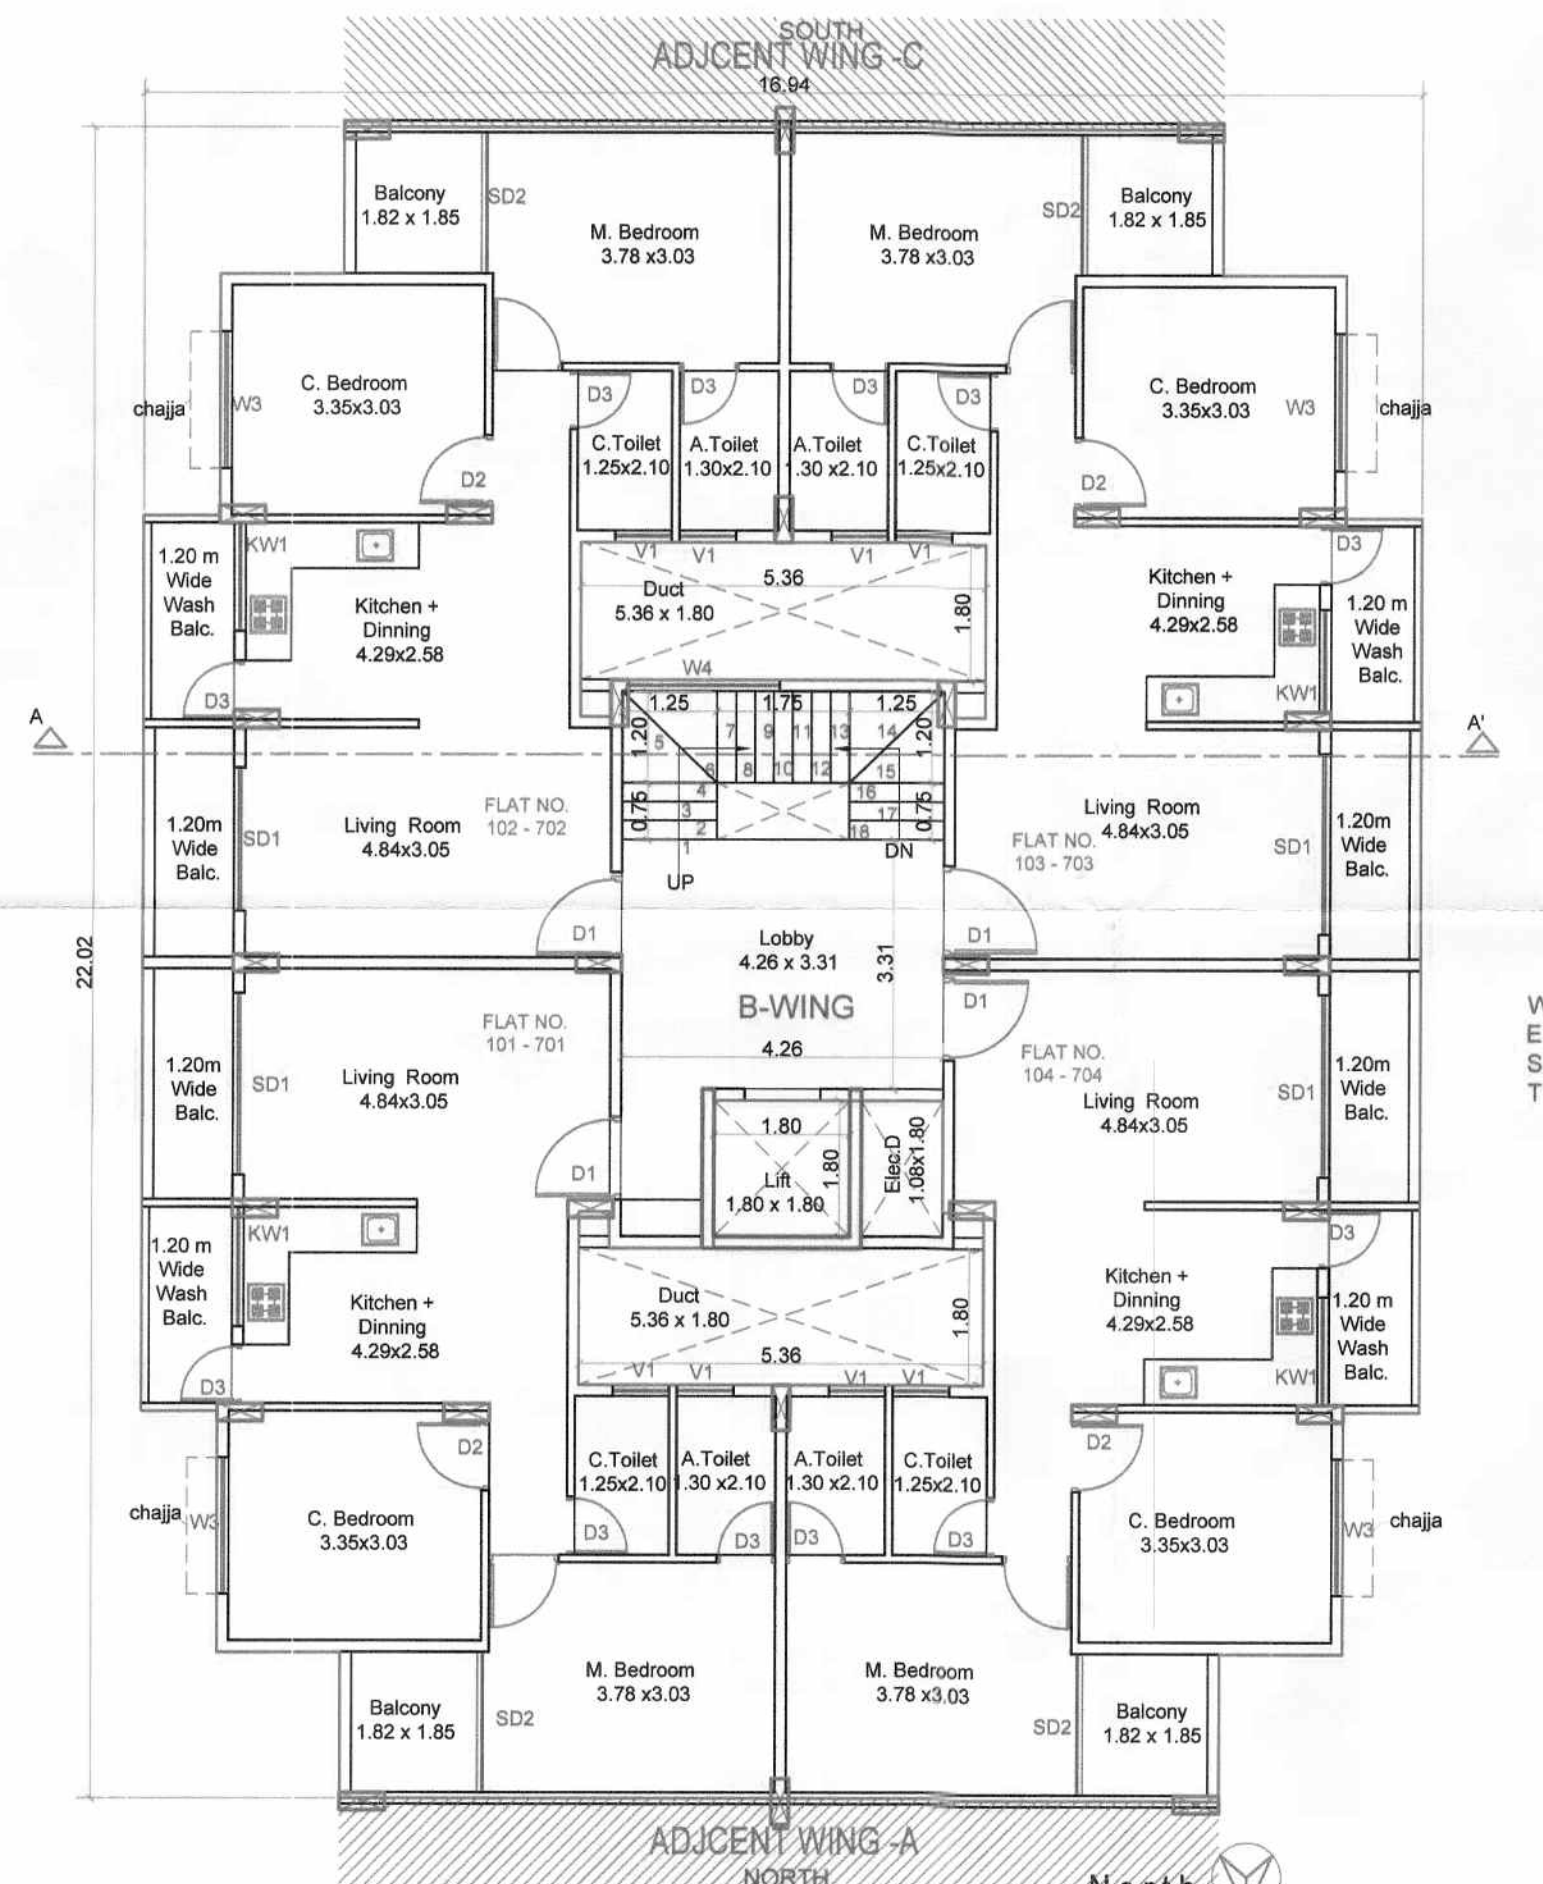

TYPICAL FIRST TO SEVENTH FLOOR PLAN
WING B
SCALE 1:100

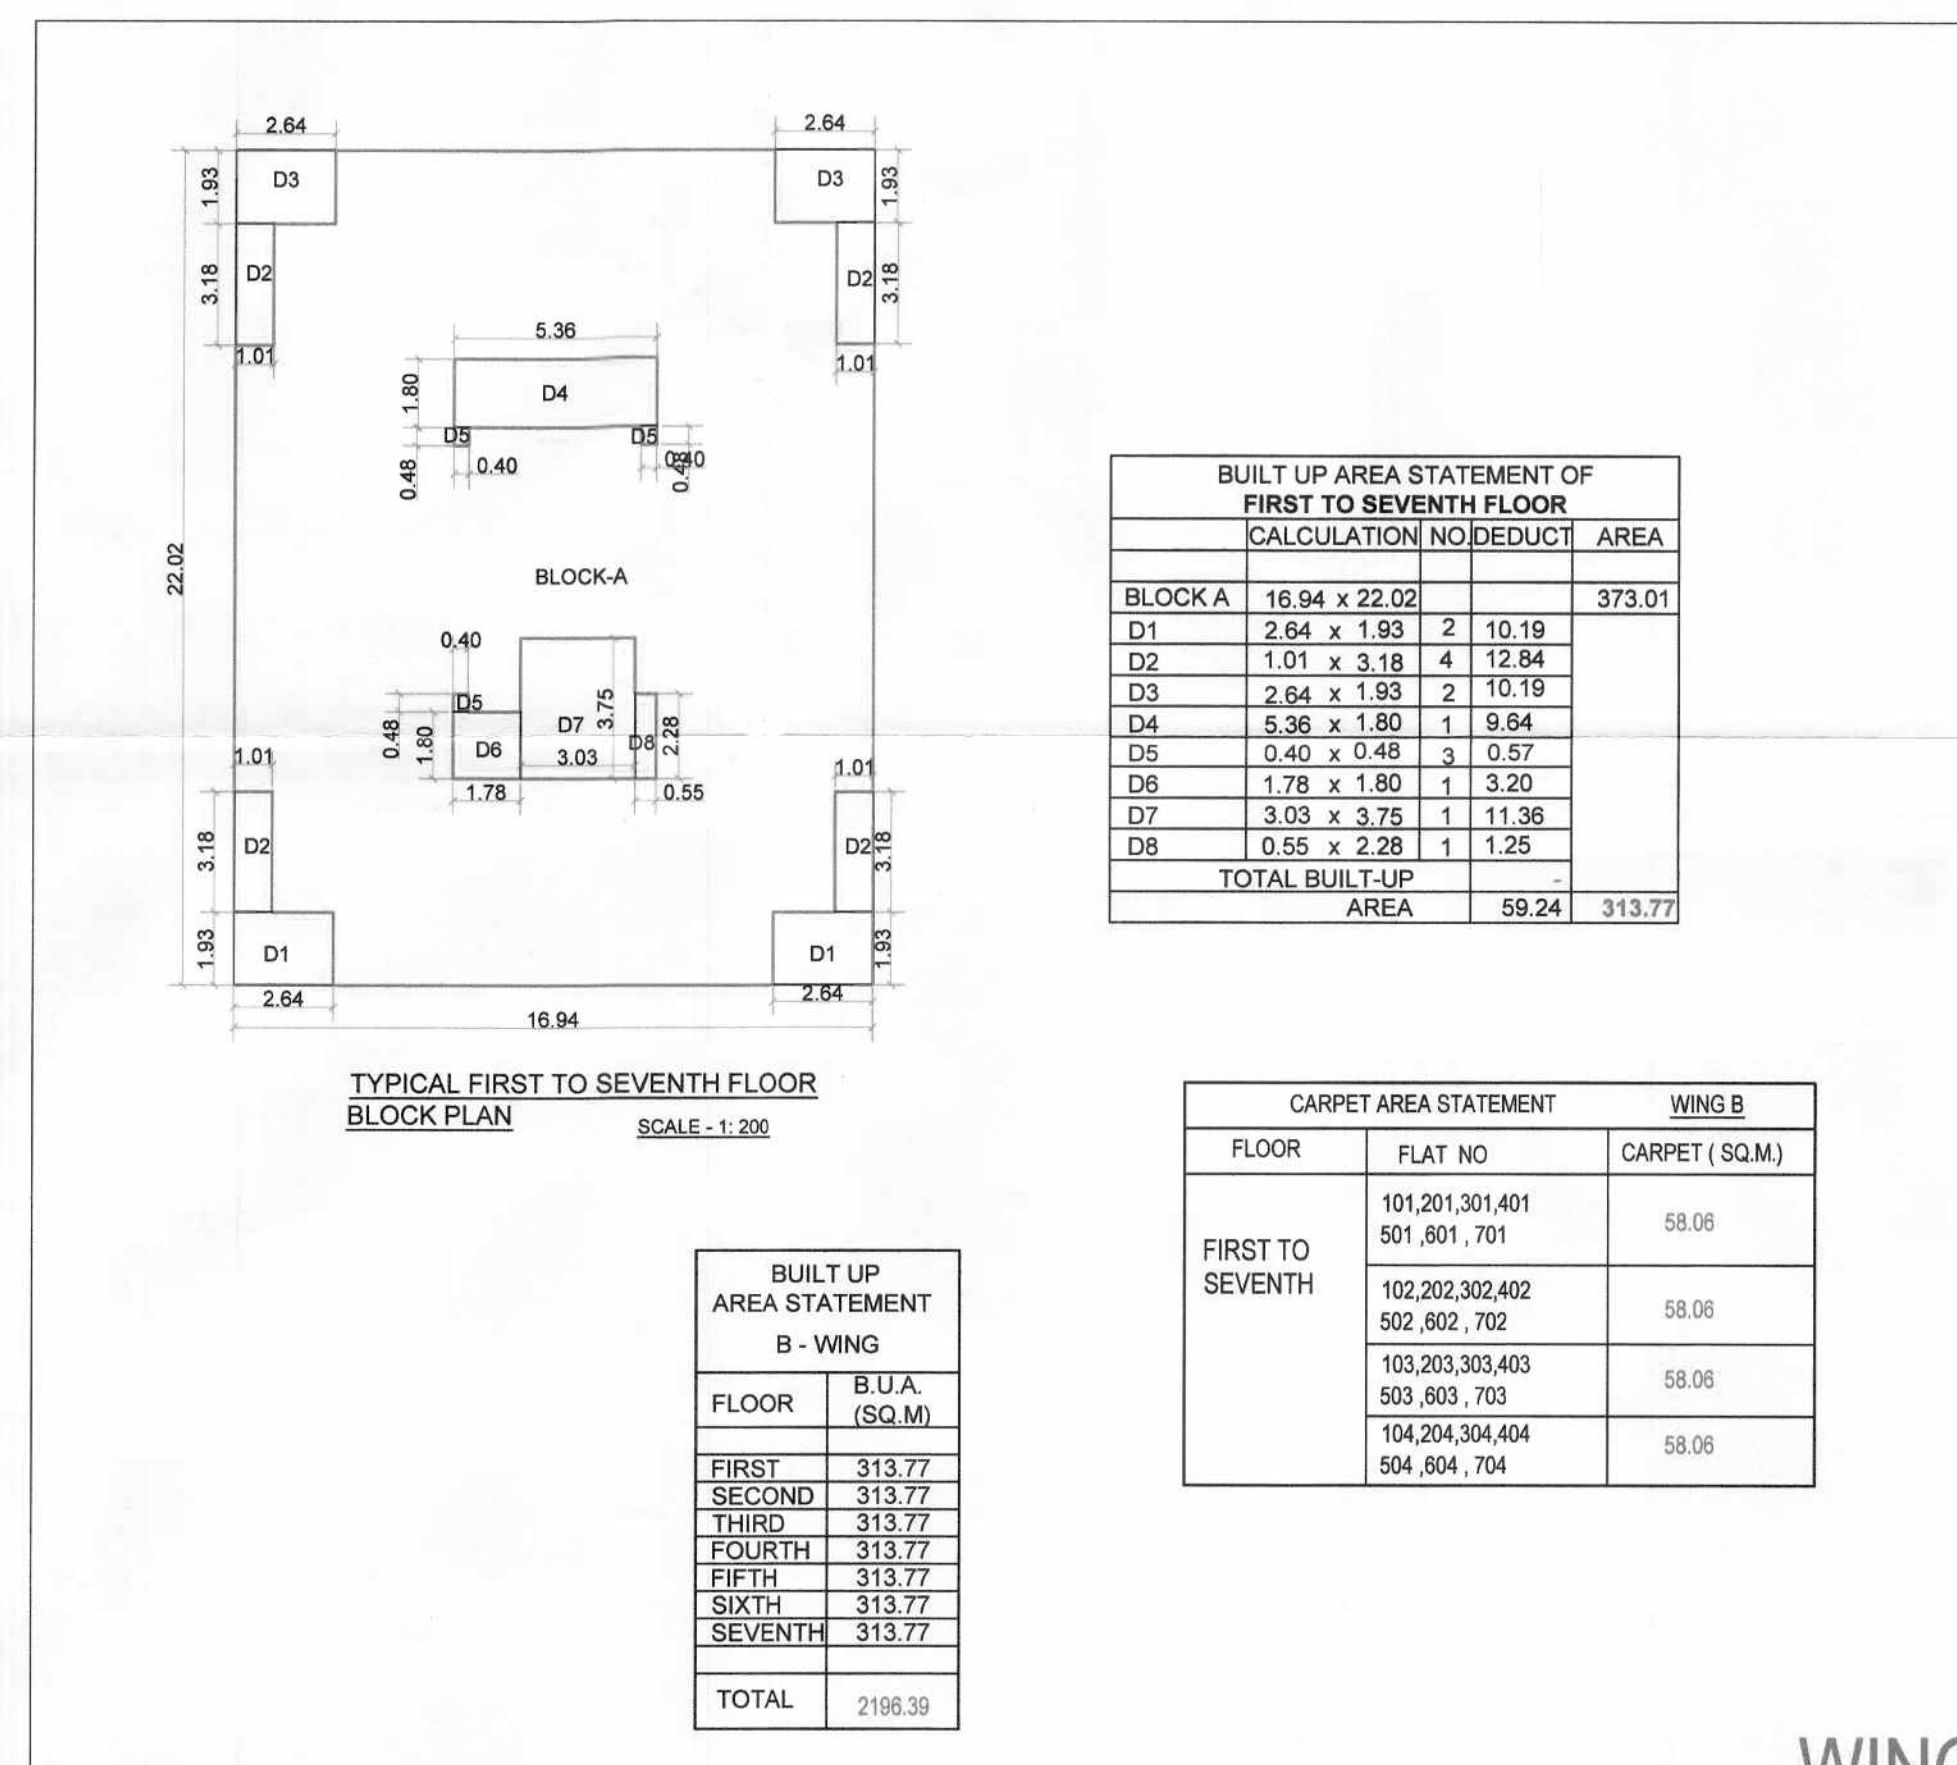

WING - B

REFERENCE	NORTH
PLOT BOUNDARY	—
PROP. WORK	—
TITLE..	

SUBMISSION DRAWING OF GROUP HOUSING SCHEME
ON GUT NO.-83(P), SITUATED AT, village - Deolai
Aurangabad

FOR :-
1. RAMESHWAR BHARUKA &
2. KAUSHAL AJMERA

ARCHITECT'S SIGN	OWNER'S SIGN

ARCHITECT
MANGGAL DESIGN
AR. Pramod Vithoba Narale.
FIRST FLOOR, OFFICE NO - 16, SPACE OLYMPIA
NEAR SUTGIRNI CHOWK, AURANGABAD
MO. NO. - 9604360009, MAIL = narale.pramod28@gmail.com

SCALE	DATE	DRG. NO.	JOB NO.	DRAWN BY...
1:100, 1:200, 1:500				

SUBMISSION PLAN