


Approved as amended
In.....Colours
Subject to the conditions mentioned in
this office Building Permit No. 711 / 21-22
Date 20.10.2022
BY ENGINEER
Town Planning
Municipal Corporation
AURANGABAD
O.C. Signed By D.D.T.P.

अटी व नियम
1. बांधकाम परवानगीनुसार बांधकाम शुभ
क्रियांनंतर उघडतावावीत (Plinth Level) हे
बांधकाम पूर्ण झाल्यावर कायदाबाह्य /
व्यवसायीक अधिकार / कुरकुरावाकर, यादी
मार्फत उघडतावे घेतल्यावे लागतील. या
कार्यसिध्दांनुसार बांधकाम घेऊन नंतर
पुढील बांधकाम सुरु करावे अन्वयात बांधकाम
त्यामुळे बांधकाम अंतिम झाल्यावर
कार्यावाही करणाऱ्या यादी नोंद घ्यावी
स्मारत बांधकाम साहित्य
व माली म.न.पा.च्या
रस्त्यावर ठेवू नये

REFERENCE	NORTH
PLOT BOUNDARY	—
PROP. WORK	—
TITLE...	

SUBMISSION DRAWING OF GROUP HOUSING SCHEME
ON GUT NO.-83(P), SITUATED AT, village - Deolai
Aurangabad


- FOR :-
- RAMESHWAR BHARUKA &
 - KAUSHAL AJMERA

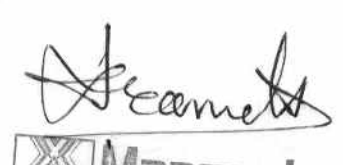ARCHITECT'S SIGN	OWNER'S SIGN
	1. 
	2. 


ARCHITECT
MANGGAL DESIGN
AR. Pramod Vitthoba Narale
FIRST FLOOR, OFFICE NO - 16, SPACE OLYMPIA
NEAR SUTGIRNI CHOWK, AURANGABAD
MO.NO. - 9604360009, MAIL = narale.pramod28@gmail.com

SCALE	DATE	DRG. NO.	JOB NO.	DRAWN BY...
1:100, 1:200, 1:500				


SUBMISSION PLAN

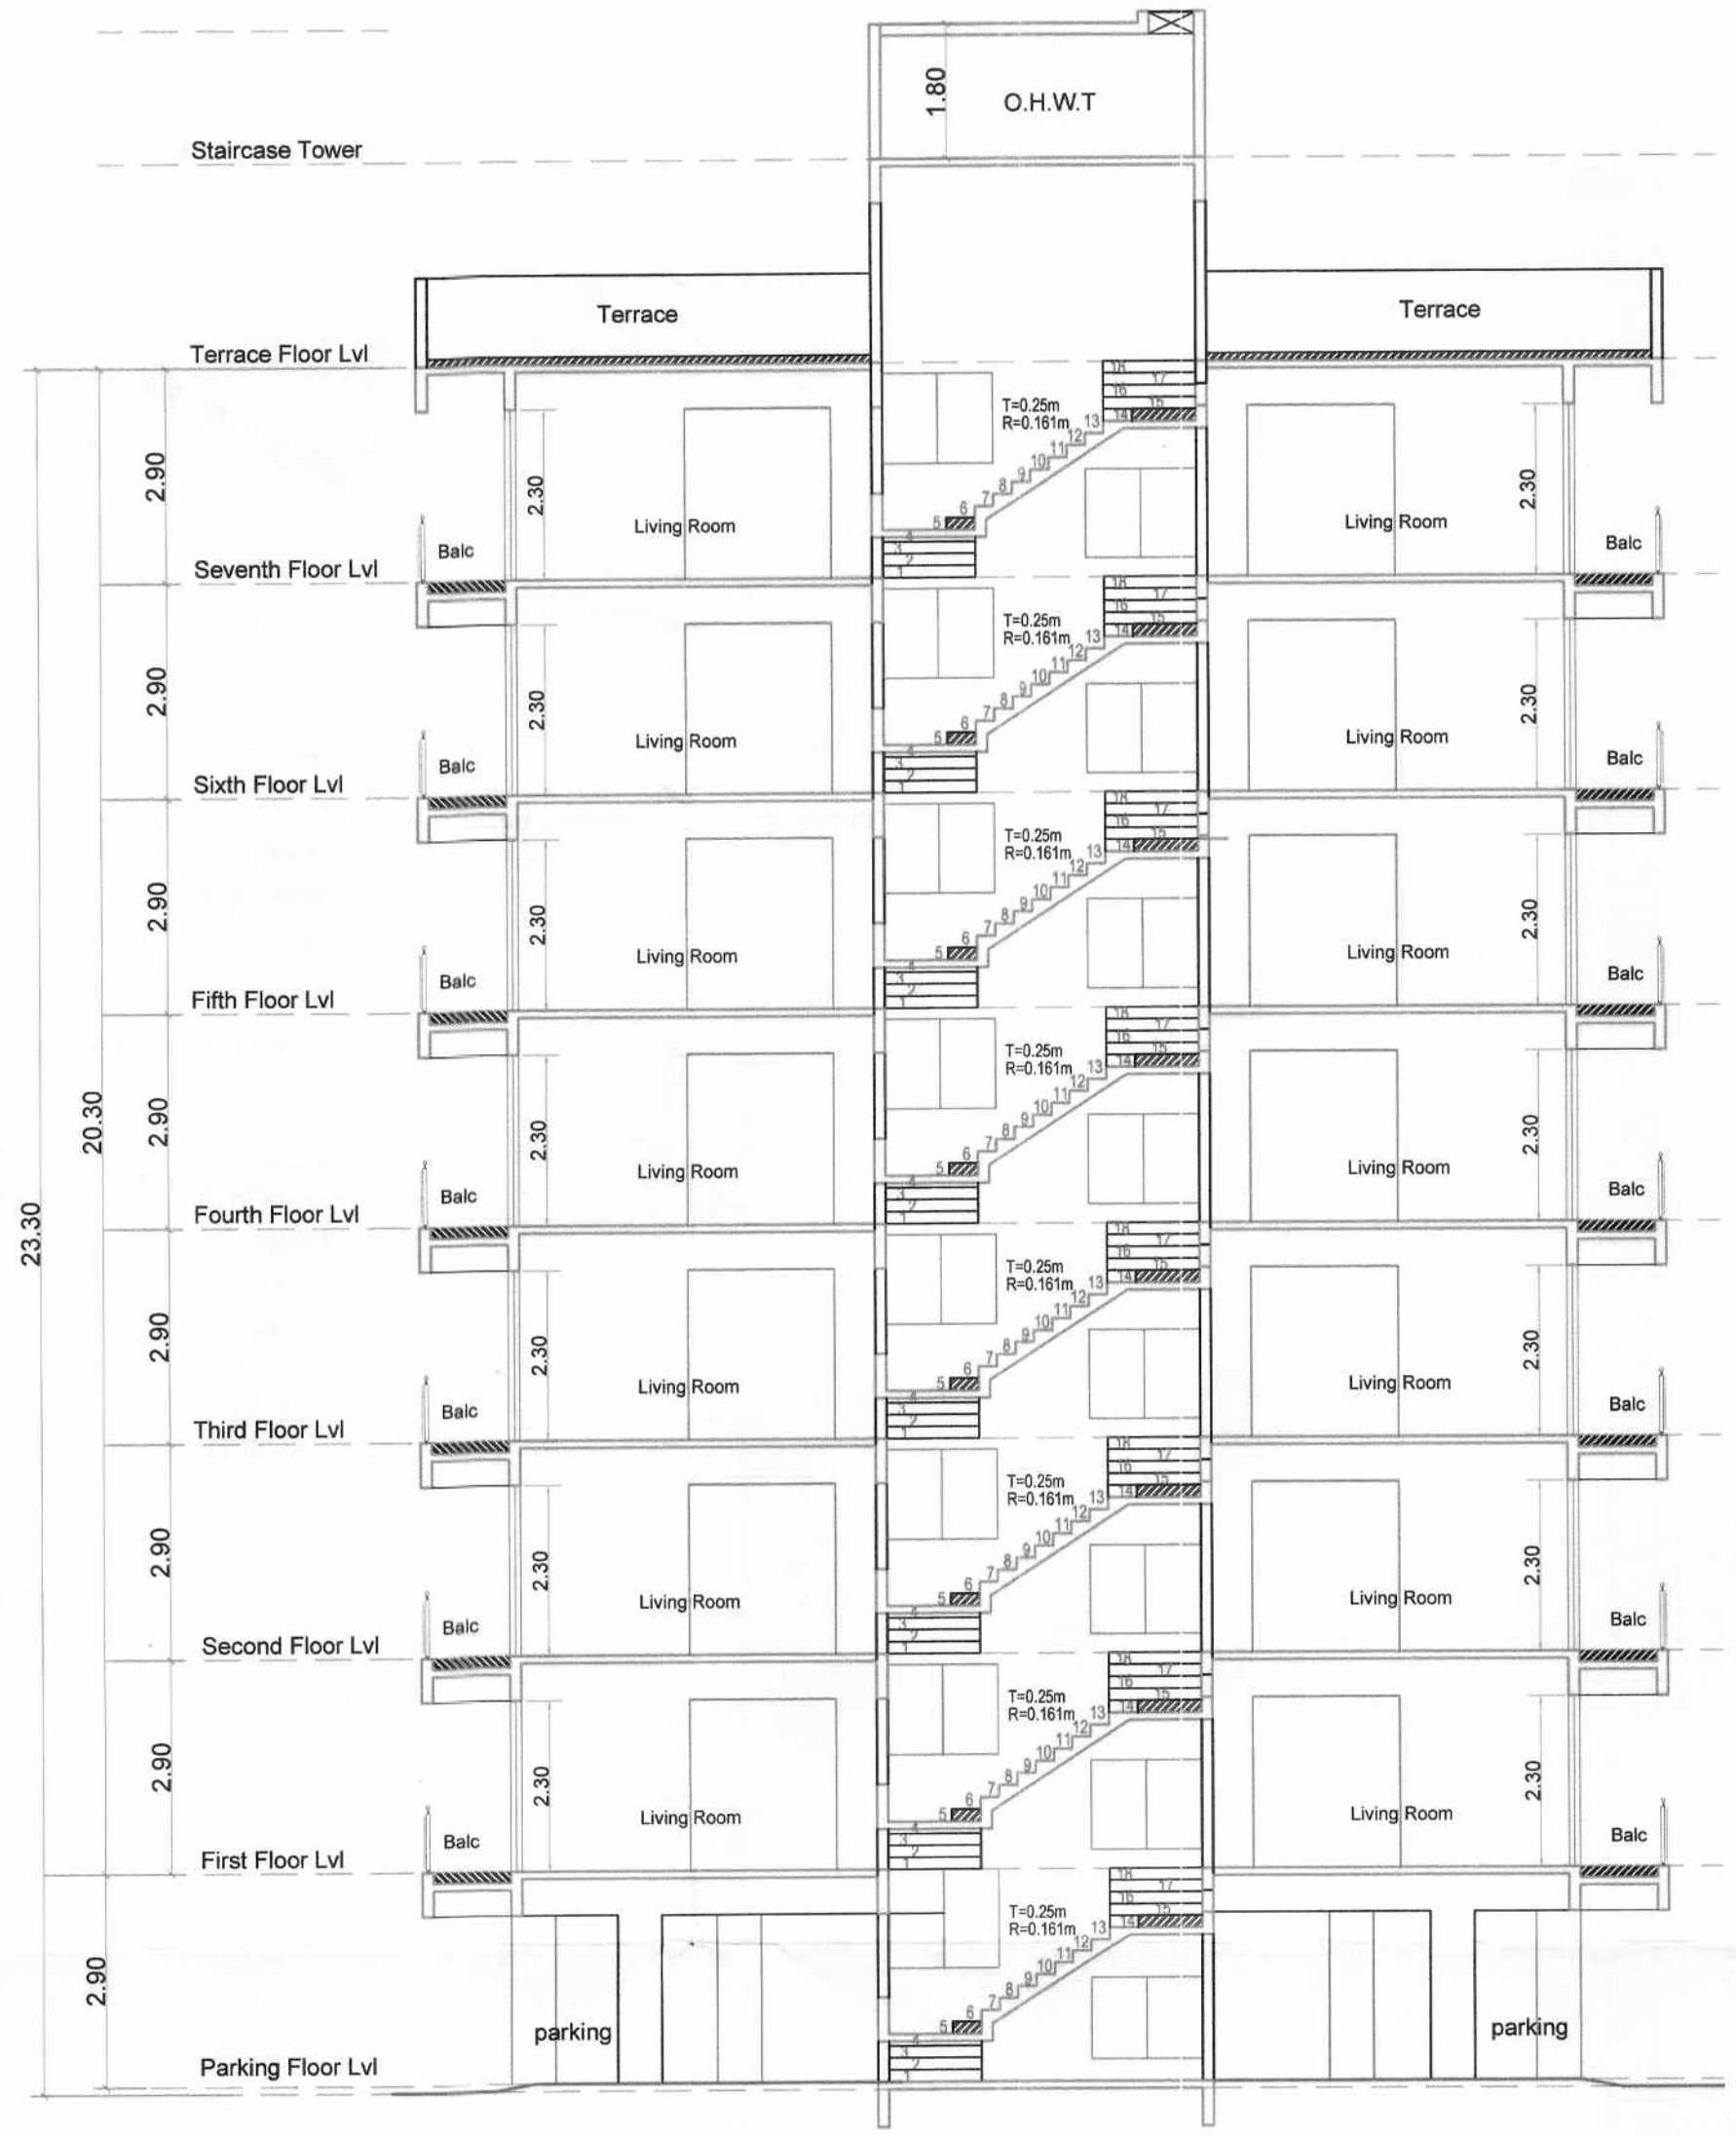


SECTION AA'
SCALE 1:100 SOUTH

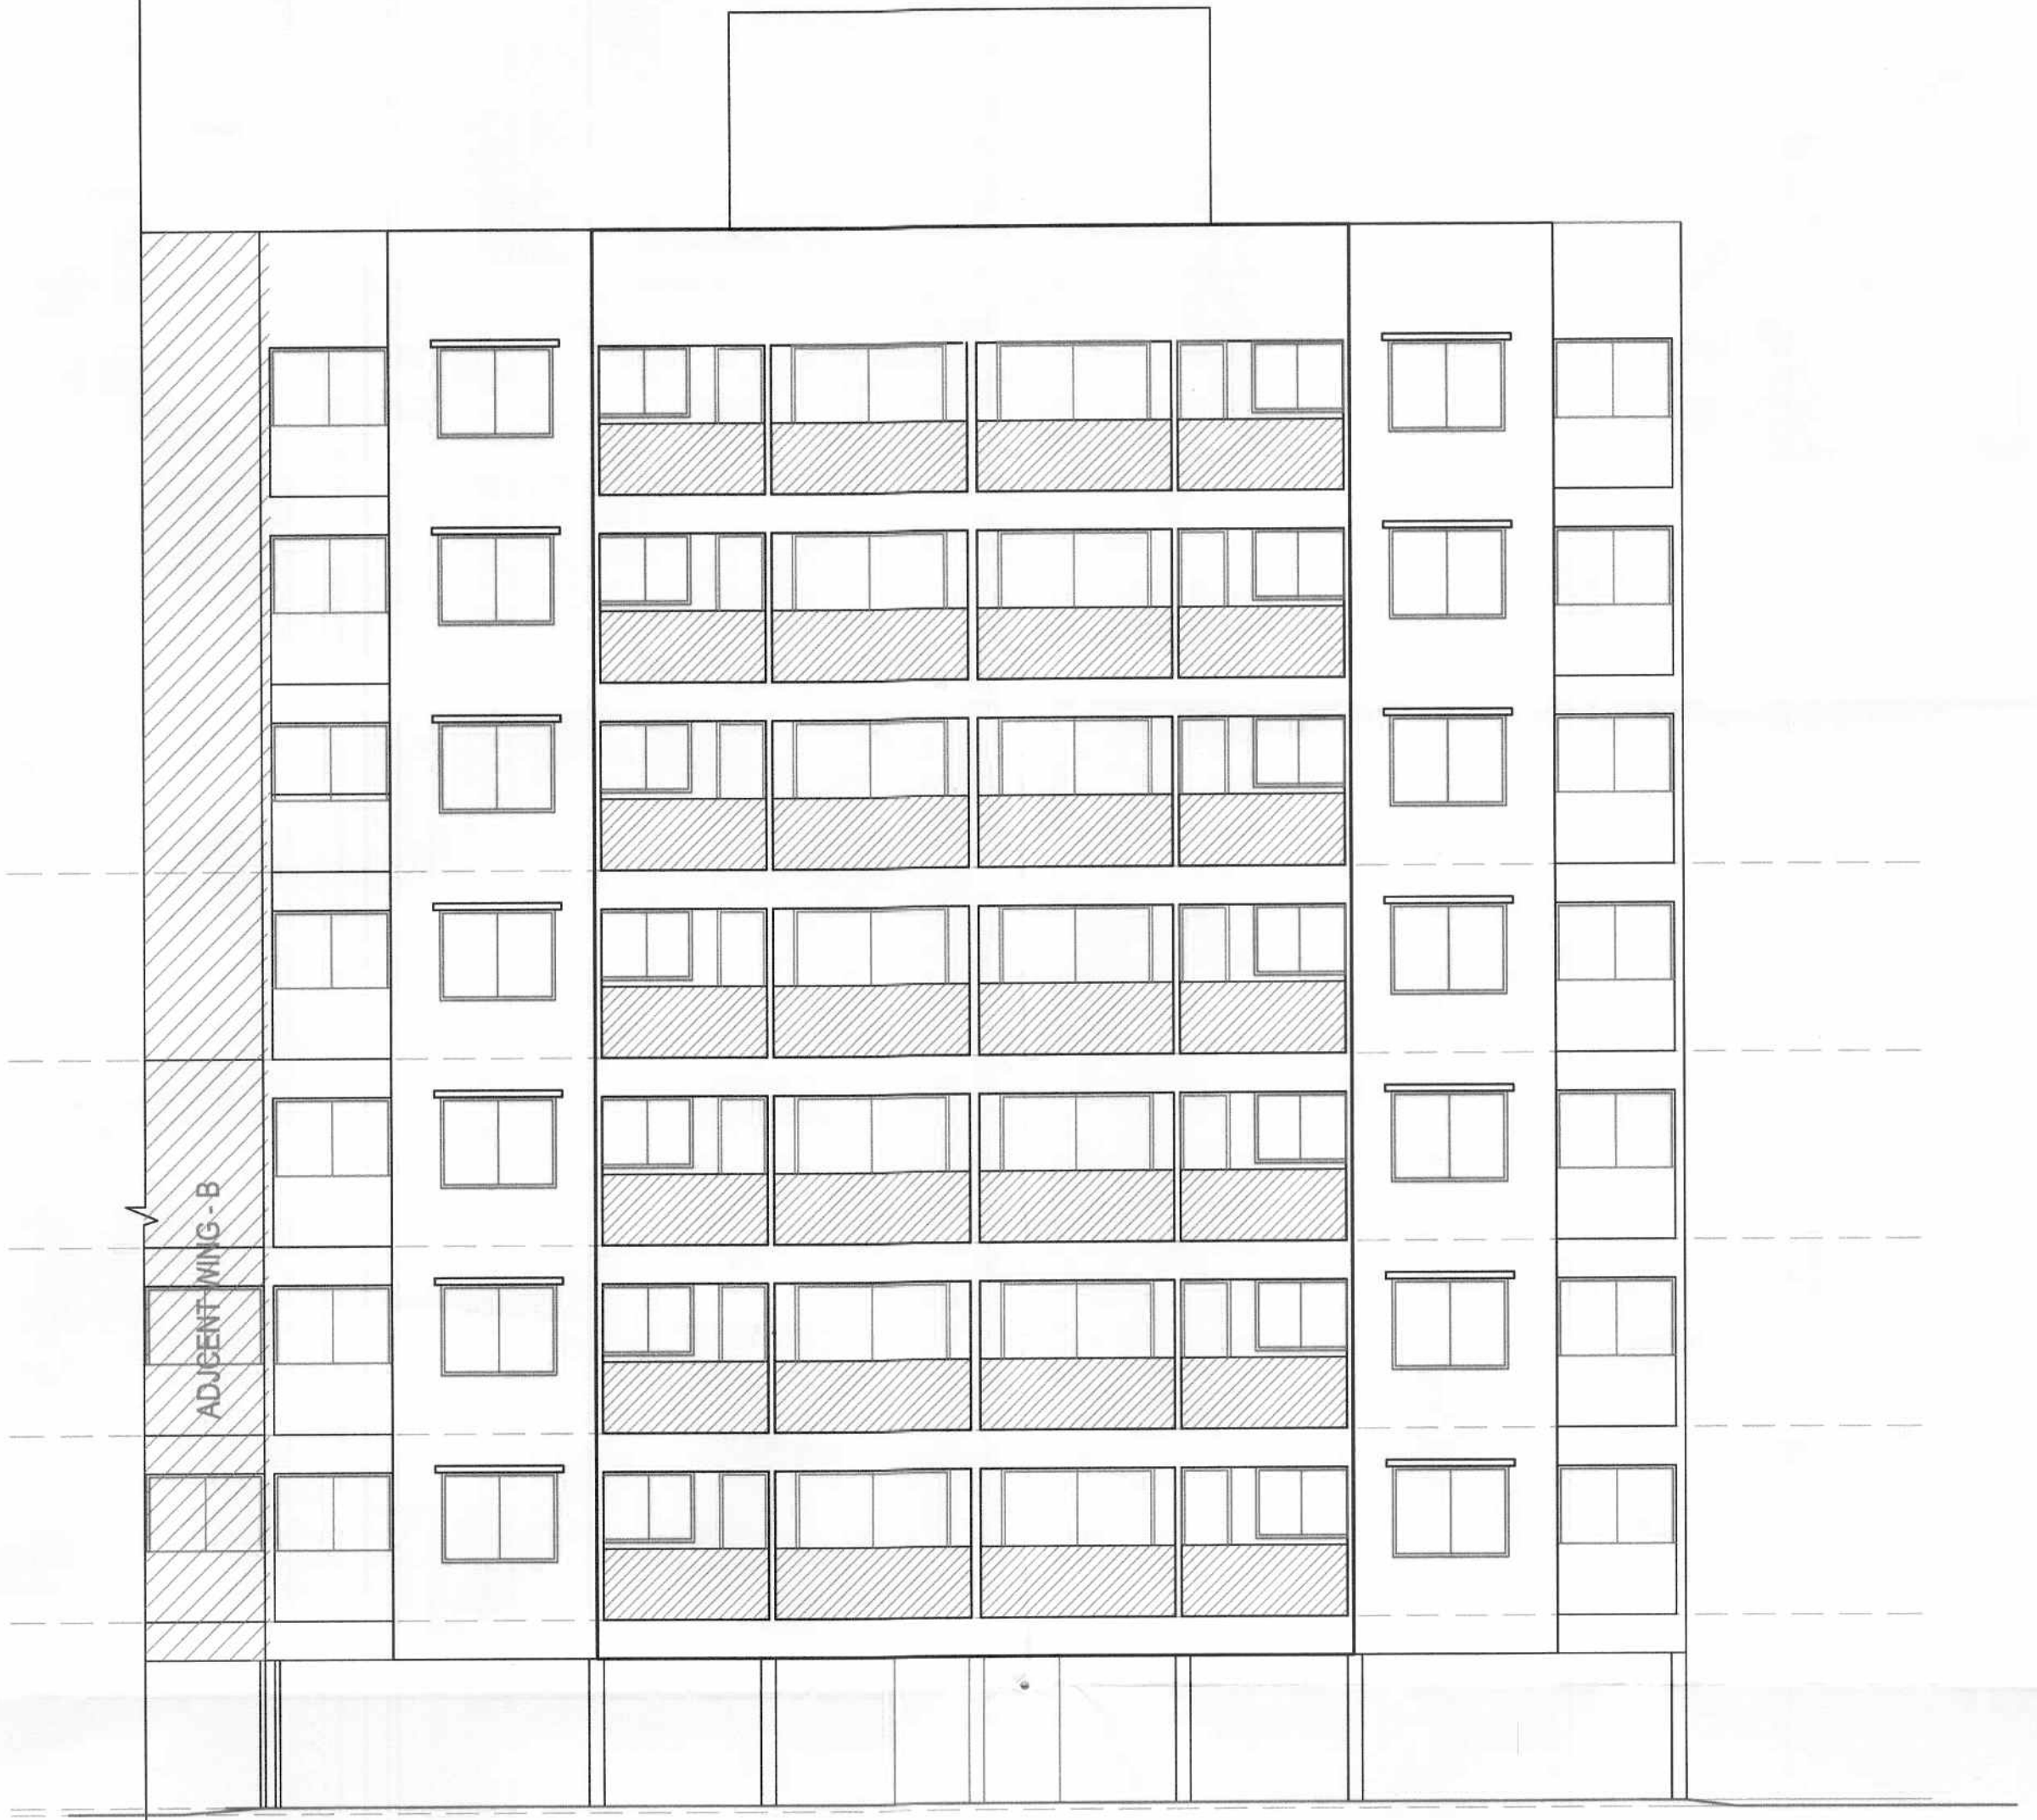


WEST SIDE ELEVATION
SCALE 1:100

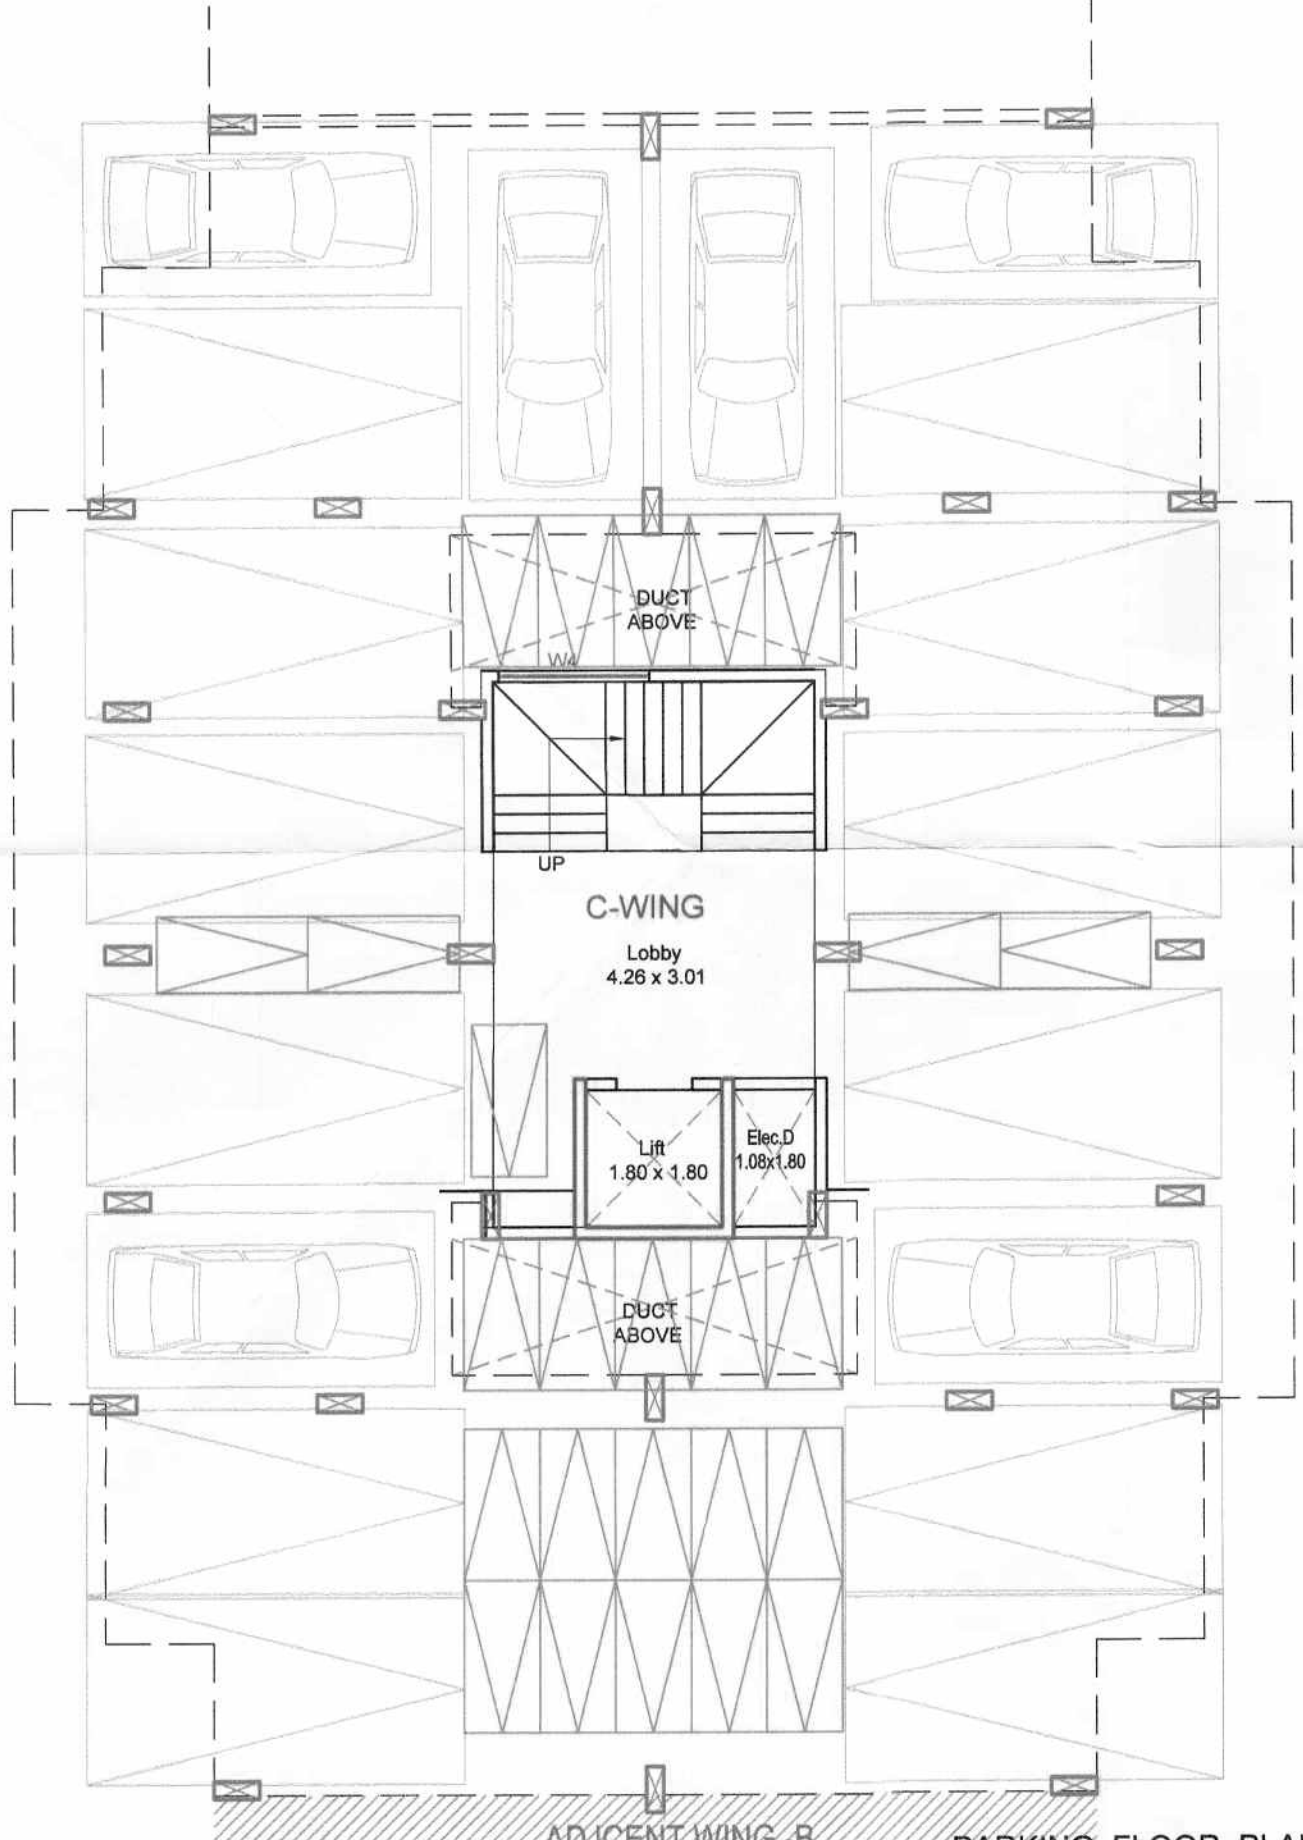

PARKING FLOOR PLAN
WING C
SCALE 1:100

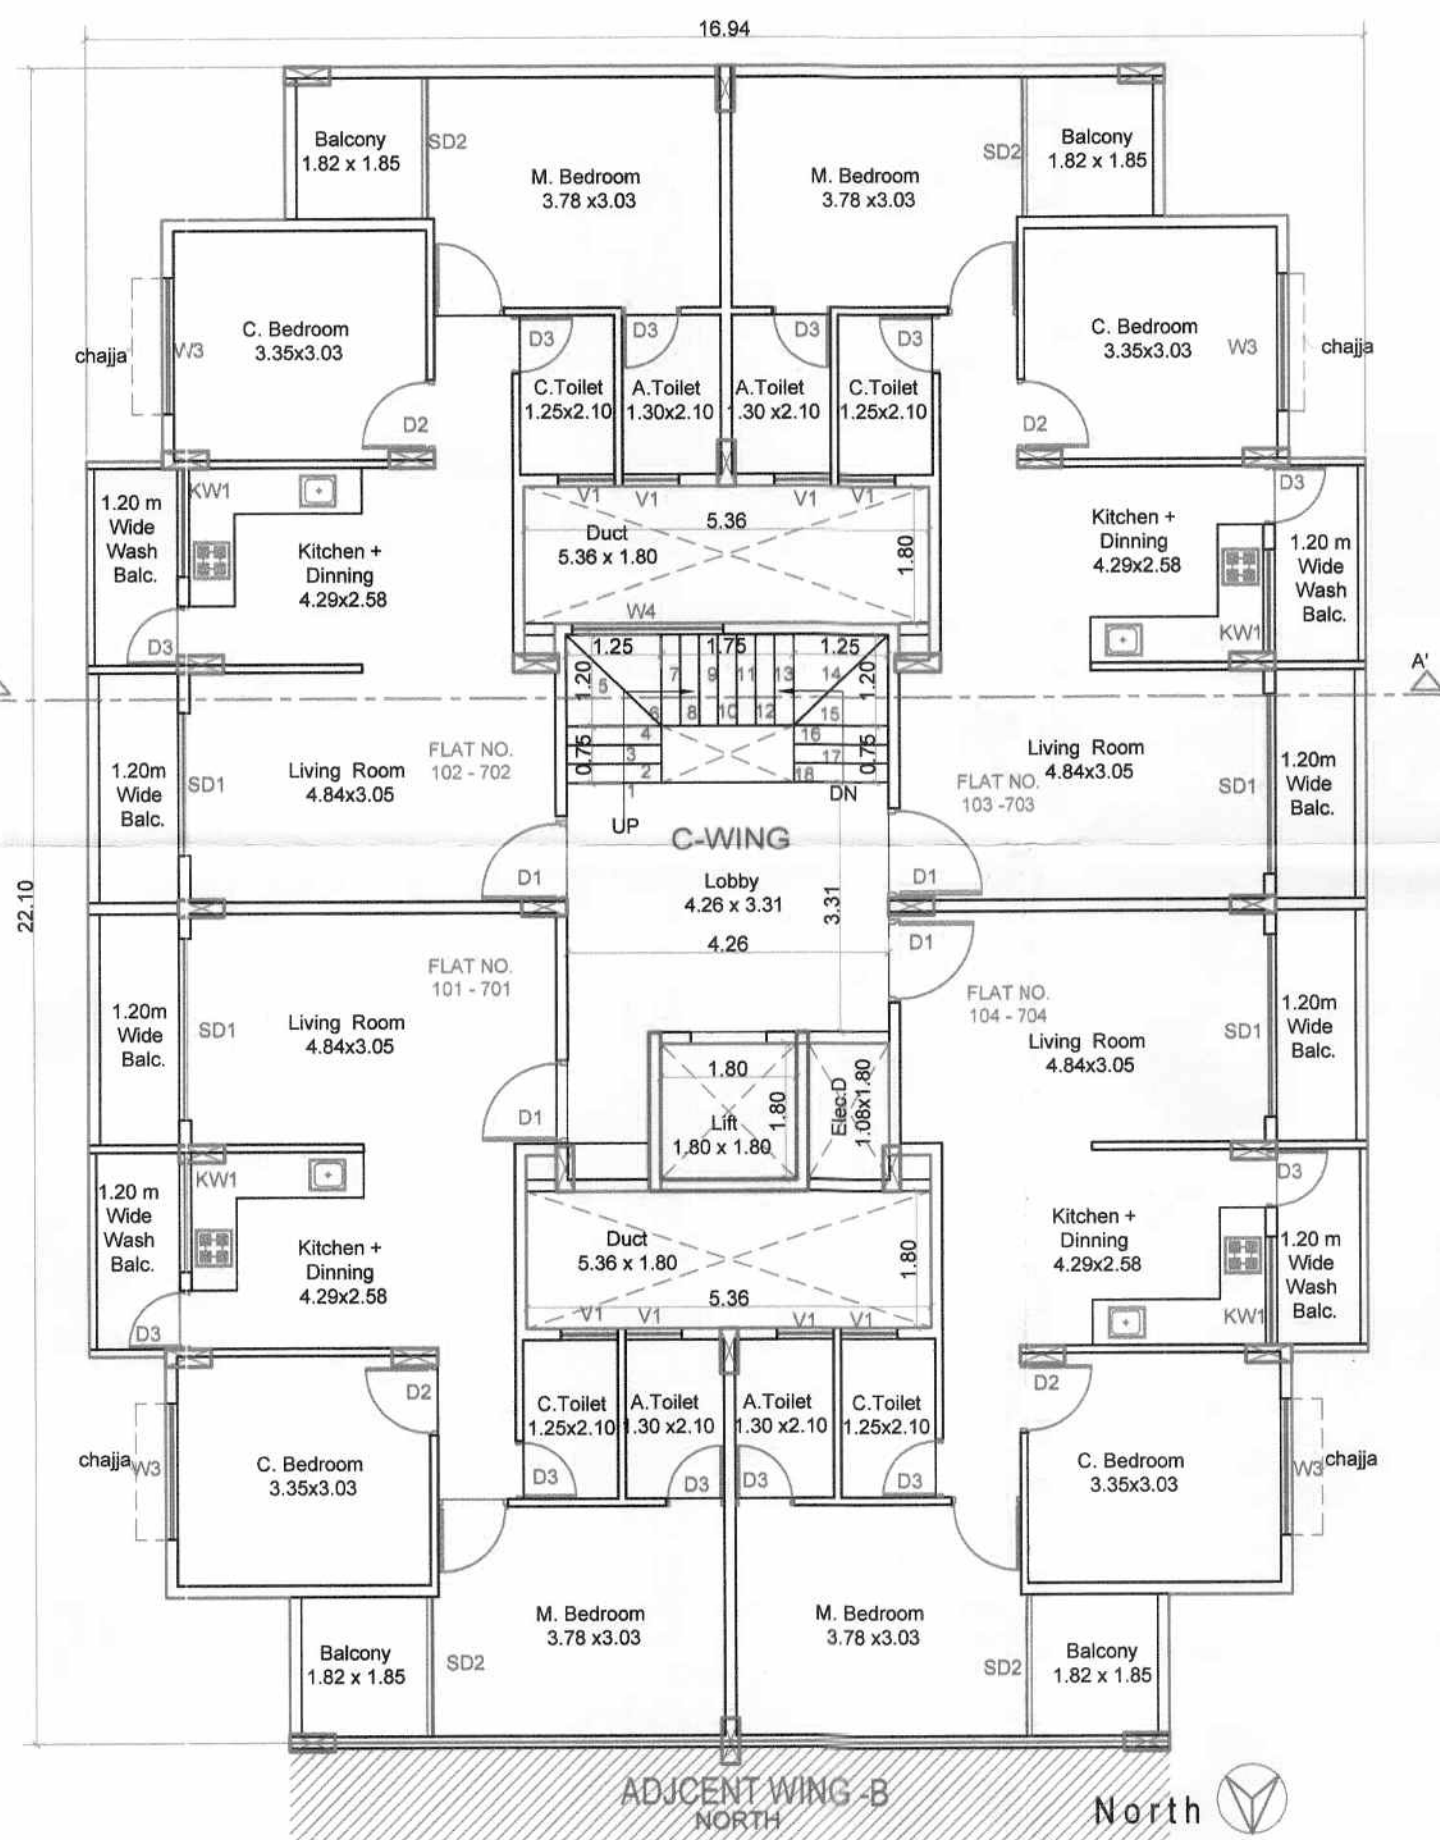

TYPICAL FIRST TO SEVENTH FLOOR PLAN
WING C
SCALE 1:100

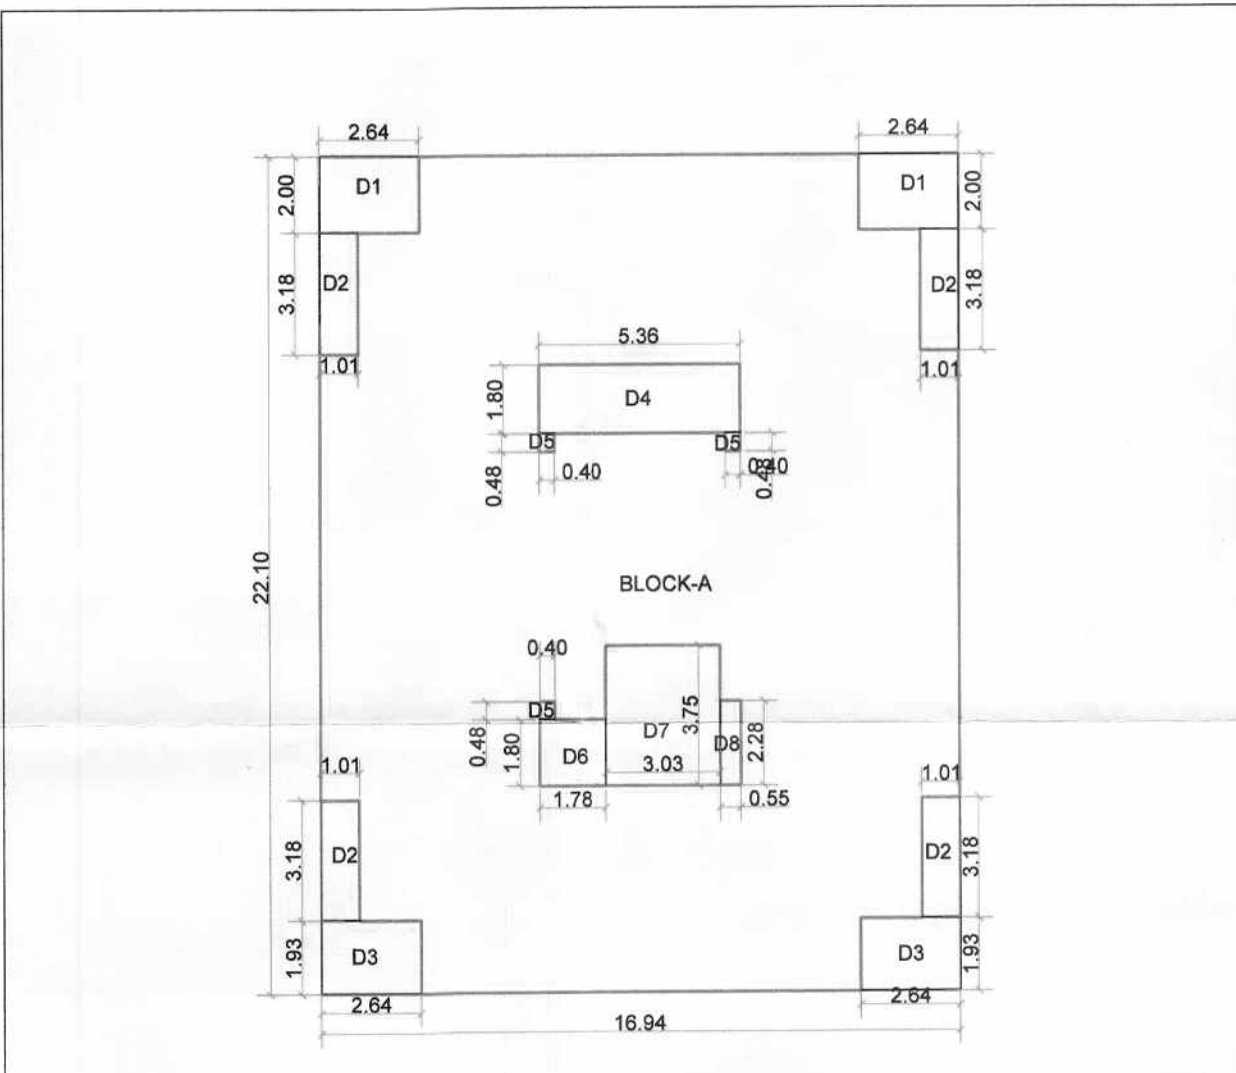

TYPICAL FIRST TO SEVENTH FLOOR
BLOCK PLAN
SCALE - 1:200

FLOOR	B.U.A. (SQ.M)
FIRST	314.76
SECOND	314.76
THIRD	314.76
FOURTH	314.76
FIFTH	314.76
SIXTH	314.76
SEVENTH	314.76
TOTAL	2203.32

BLOCK A	16.94 x 22.10	2	374.37
D1	2.64 x 2.00	2	10.56
D2	1.01 x 3.18	4	12.84
D3	2.64 x 1.93	2	10.19
D4	5.36 x 1.90	1	9.64
D5	0.4 x 0.48	3	0.57
D6	1.78 x 1.8	1	3.20
D7	3.03 x 3.75	1	11.36
D8	0.55 x 2.28	1	1.25
TOTAL BUILT-UP AREA			59.61

FLOOR	FLAT NO	CARPET (SQ.M)
FIRST TO SEVENTH	101,201,301,401 501,601,701	58.06
	102,202,302,402 502,602,702	58.06
	103,203,303,403 503,603,703	58.06
	104,204,304,404 504,604,704	58.06

WING - C