

Approved as indicated
for construction subject to the
approval of the local authority
having jurisdiction.
This drawing is the property of
MANOJ KALA & ASSOCIATES
It is to be used only for the project
specified and no part of it is to be
reproduced or transmitted in any form
or by any means electronic, mechanical,
photocopying, recording, or by any
information storage and retrieval system
without the prior written permission
of MANOJ KALA & ASSOCIATES.

MANOJ KALA & ASSOCIATES
Architects
402, 4th Floor, Saffron Landmark,
Gurukulam, Aurangabad - 431009
M. 020 2657000, 2657001
E. info@manojkala.com


SCHEDULE OF OPENING
SFD - 1.40 X 2.37 TW DOOR FRAME
D - 1.20 X 2.37 TW DOOR FRAME
D1 - 0.90 X 2.37 TW DOOR FRAME
D2 - 0.75 X 2.37 TW DOOR FRAME
W - 2.00 X 1.77 ALU GALZED WIN
W1 - 2.35 X 1.77 ALU GALZED WIN
W2 - 2.25 X 1.77 ALU GALZED WIN
V - 0.80 X 0.80 ALU LOUVRED WIN

REVISED BUILDINGS OF SAFFRON
LANDMARKS, SAFFRON LANDSCAPES &
SAFFRON TRANQUIL LANDSCAPES AT GUT NO
57 (PART), BEED BYPASS, SATARA,
AURANGABAD.


FOR M/S SAFFRON ASSOCIATES

MANOJ KALA & ASSOCIATES
Architects
Signature of Owner
Drawn by - Ar. Sandesh
Scale - 1:100 / 200 / 50
Date - 13/04/2021
ARCHITECT

MANOJ KALA & ASSOCIATES
ALTUS - B - 301-302, 3rd FLOOR, SPACE OLYMPIA,
GARKHEDA, AURANGABAD - 431009
M. 020 2657000, 2657001
E. info@manojkala.com

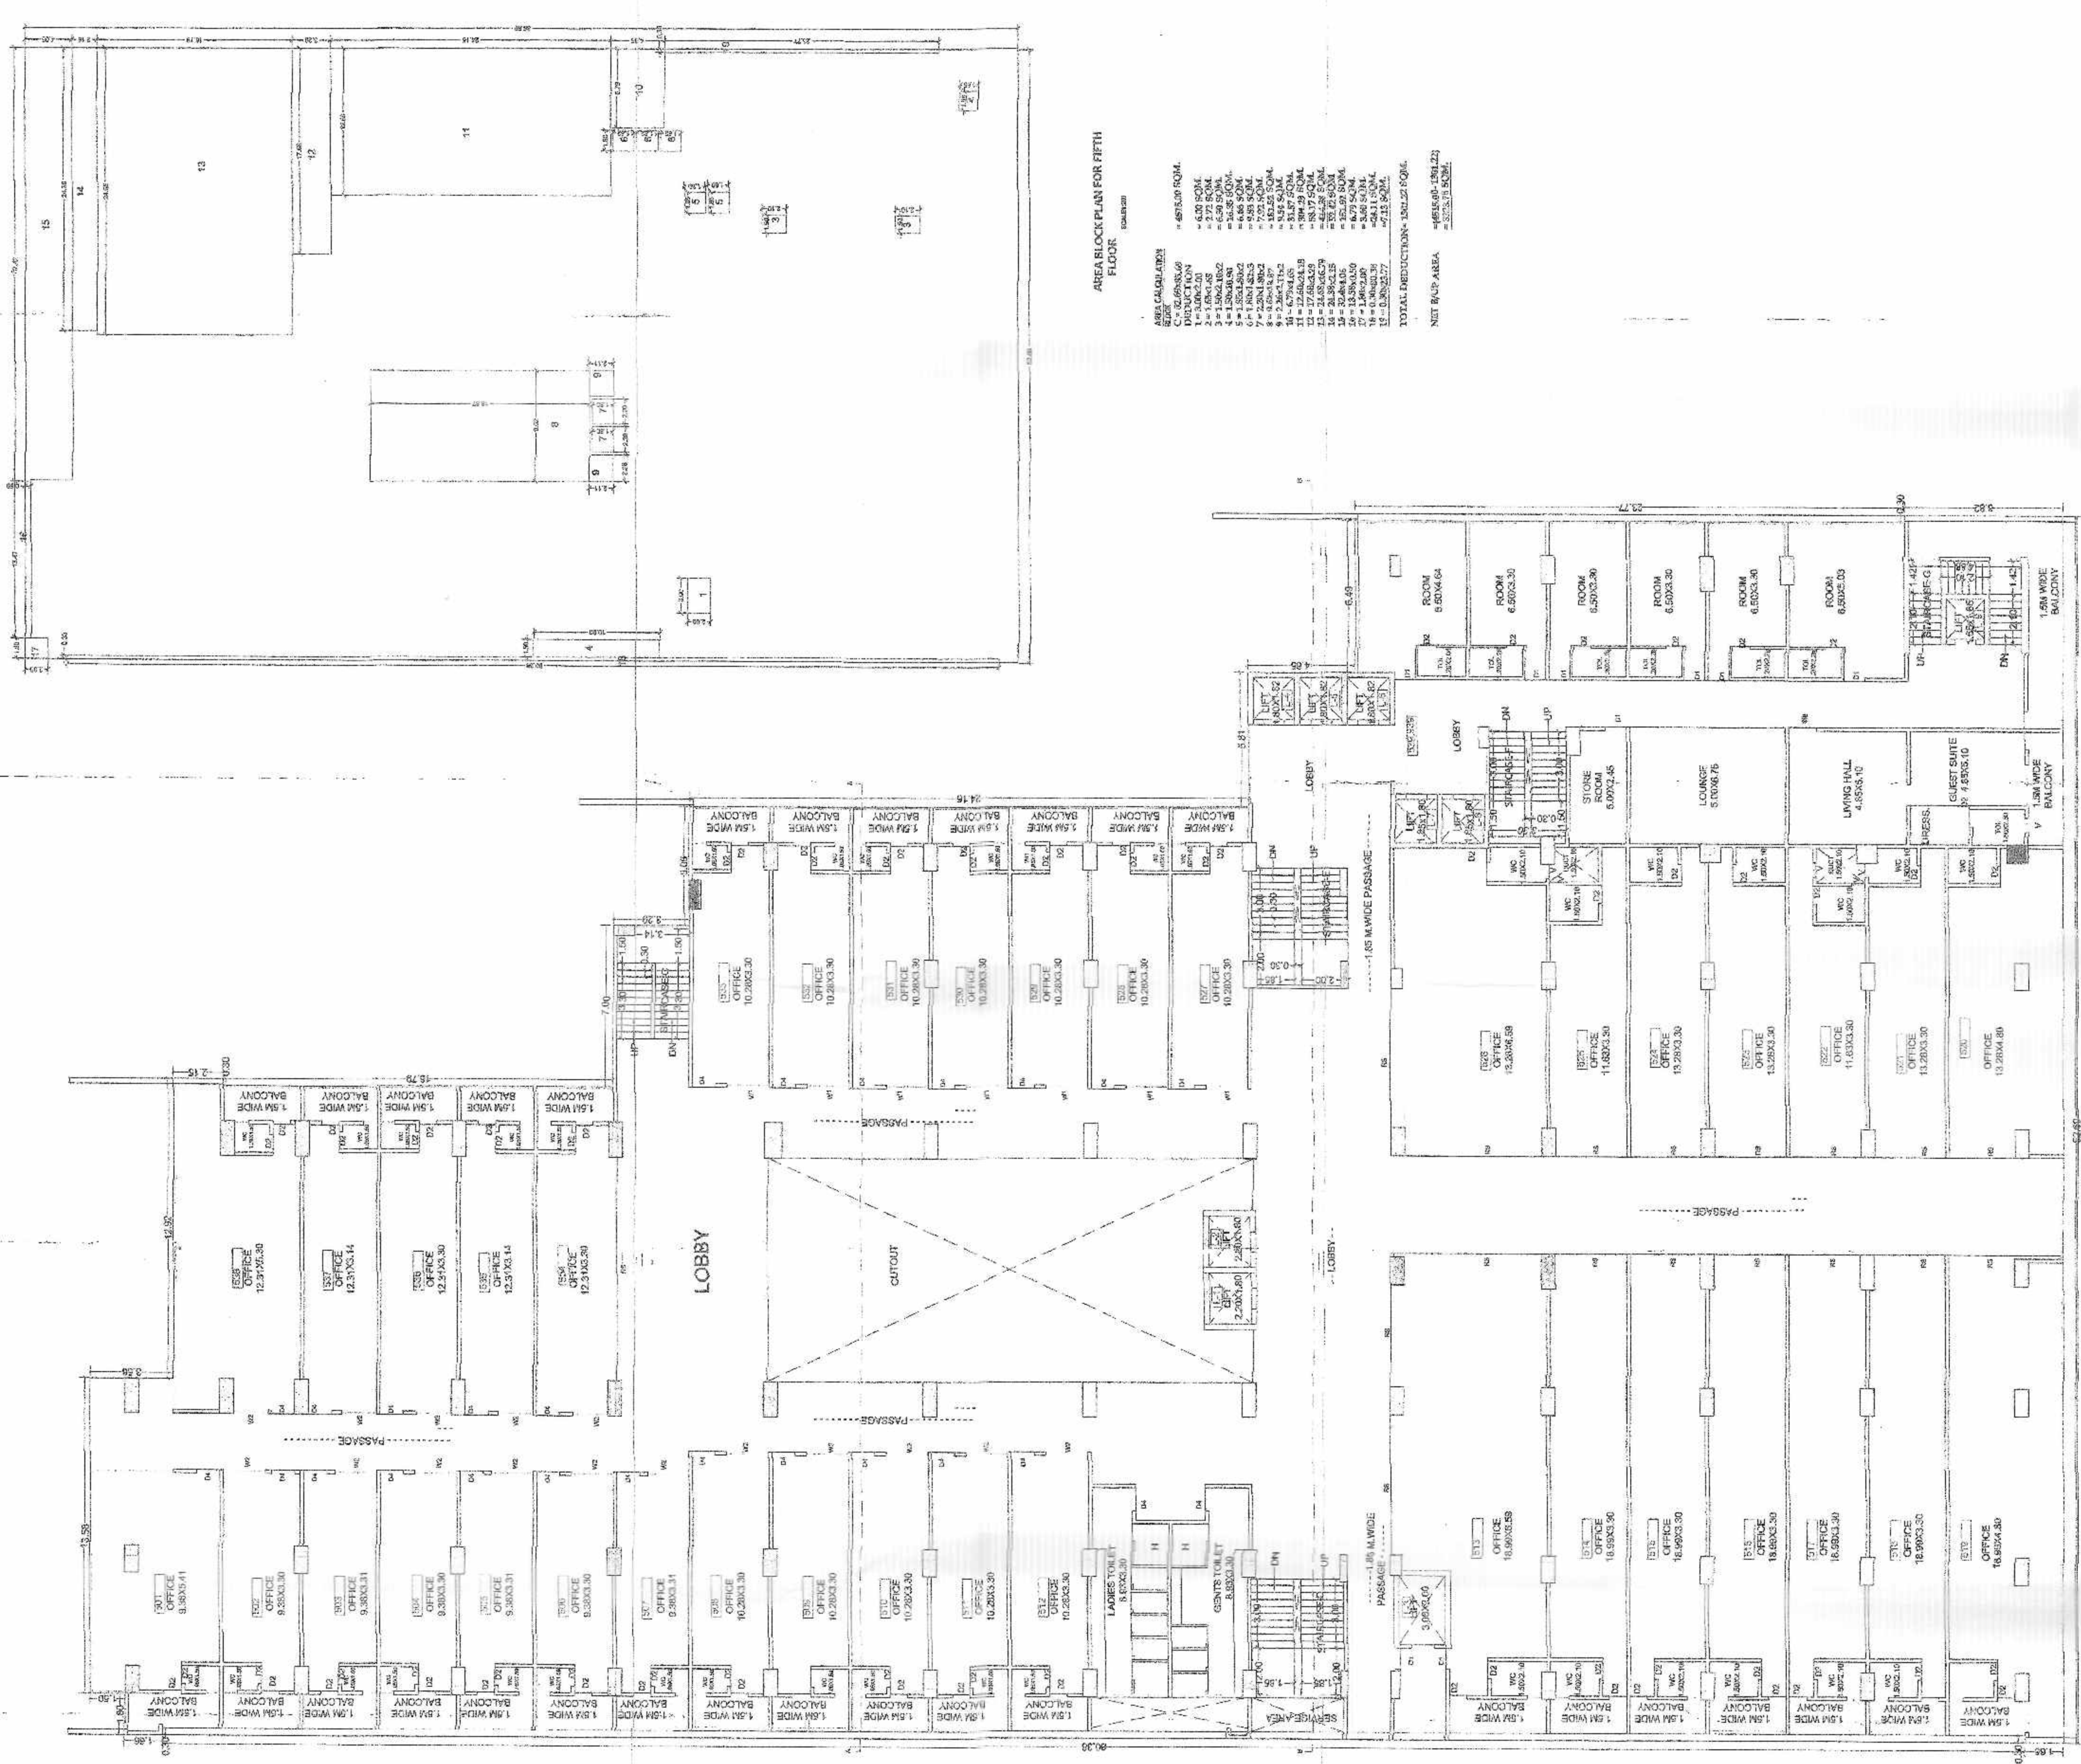

FIFTH FLOOR PLAN
SAFFRON LANDMARK
SCALE 1:100

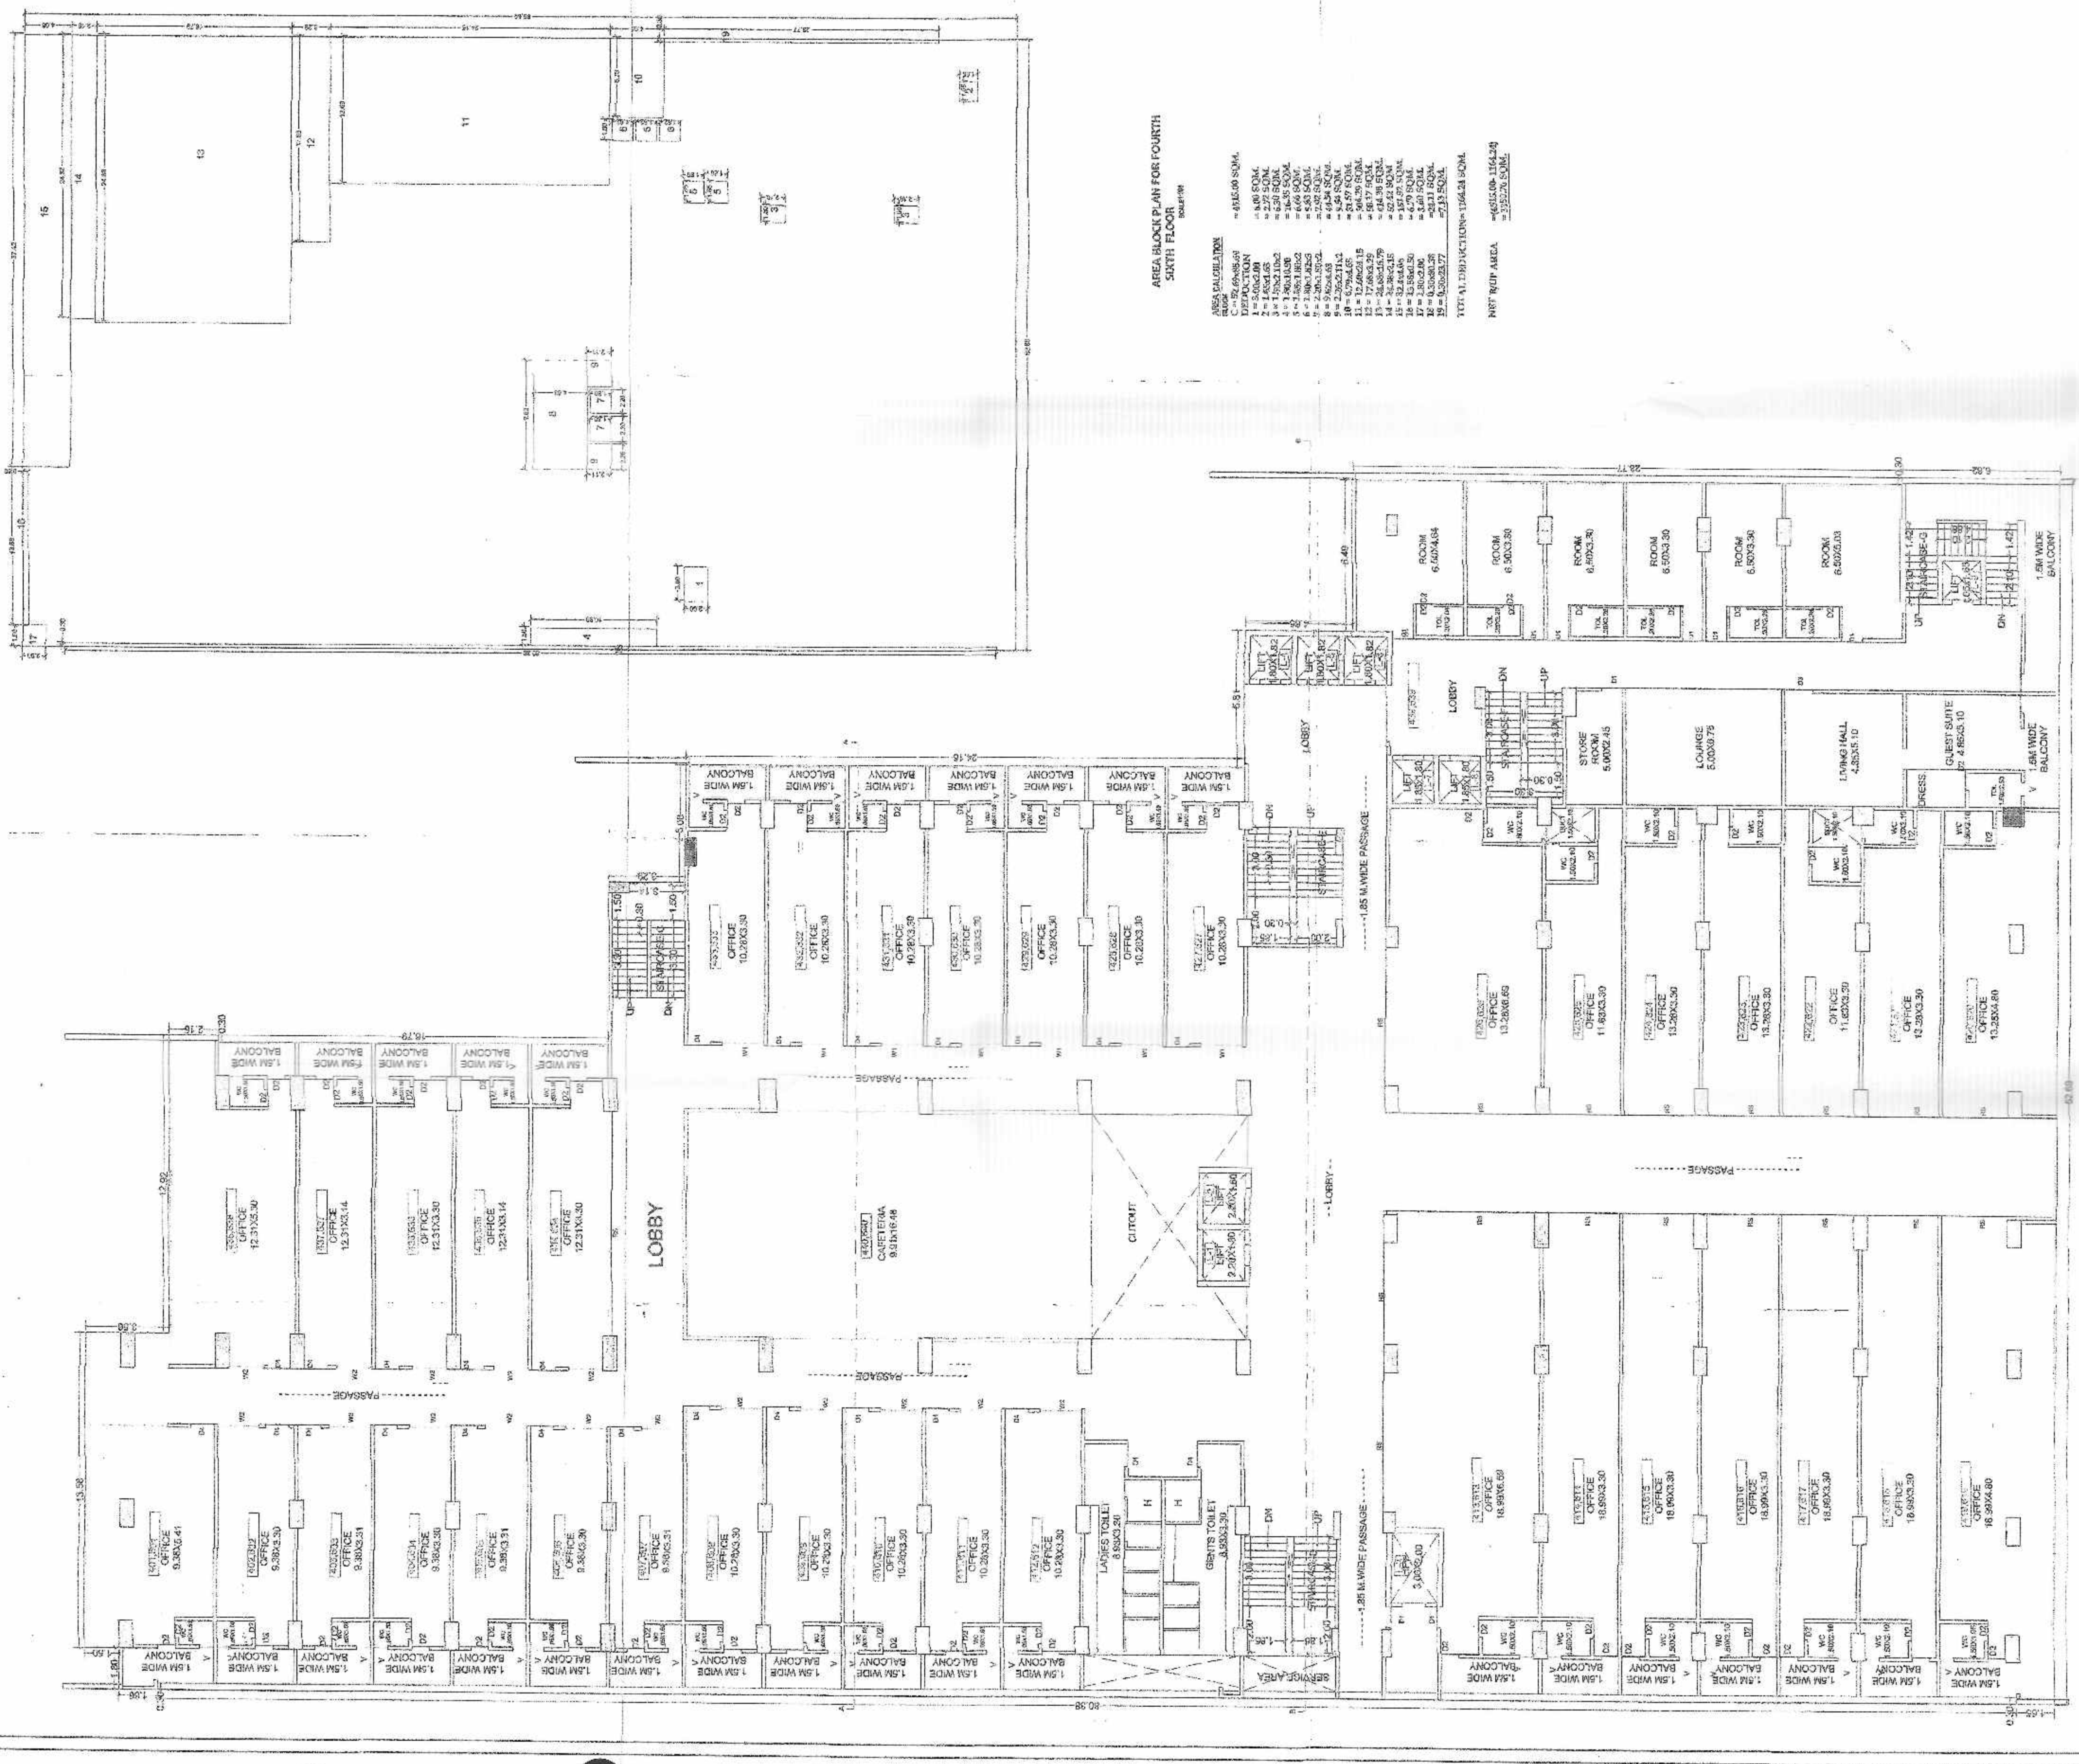

FOURTH AND SIXTH FLOOR PLAN
SAFFRON LANDMARK
SCALE 1:100