




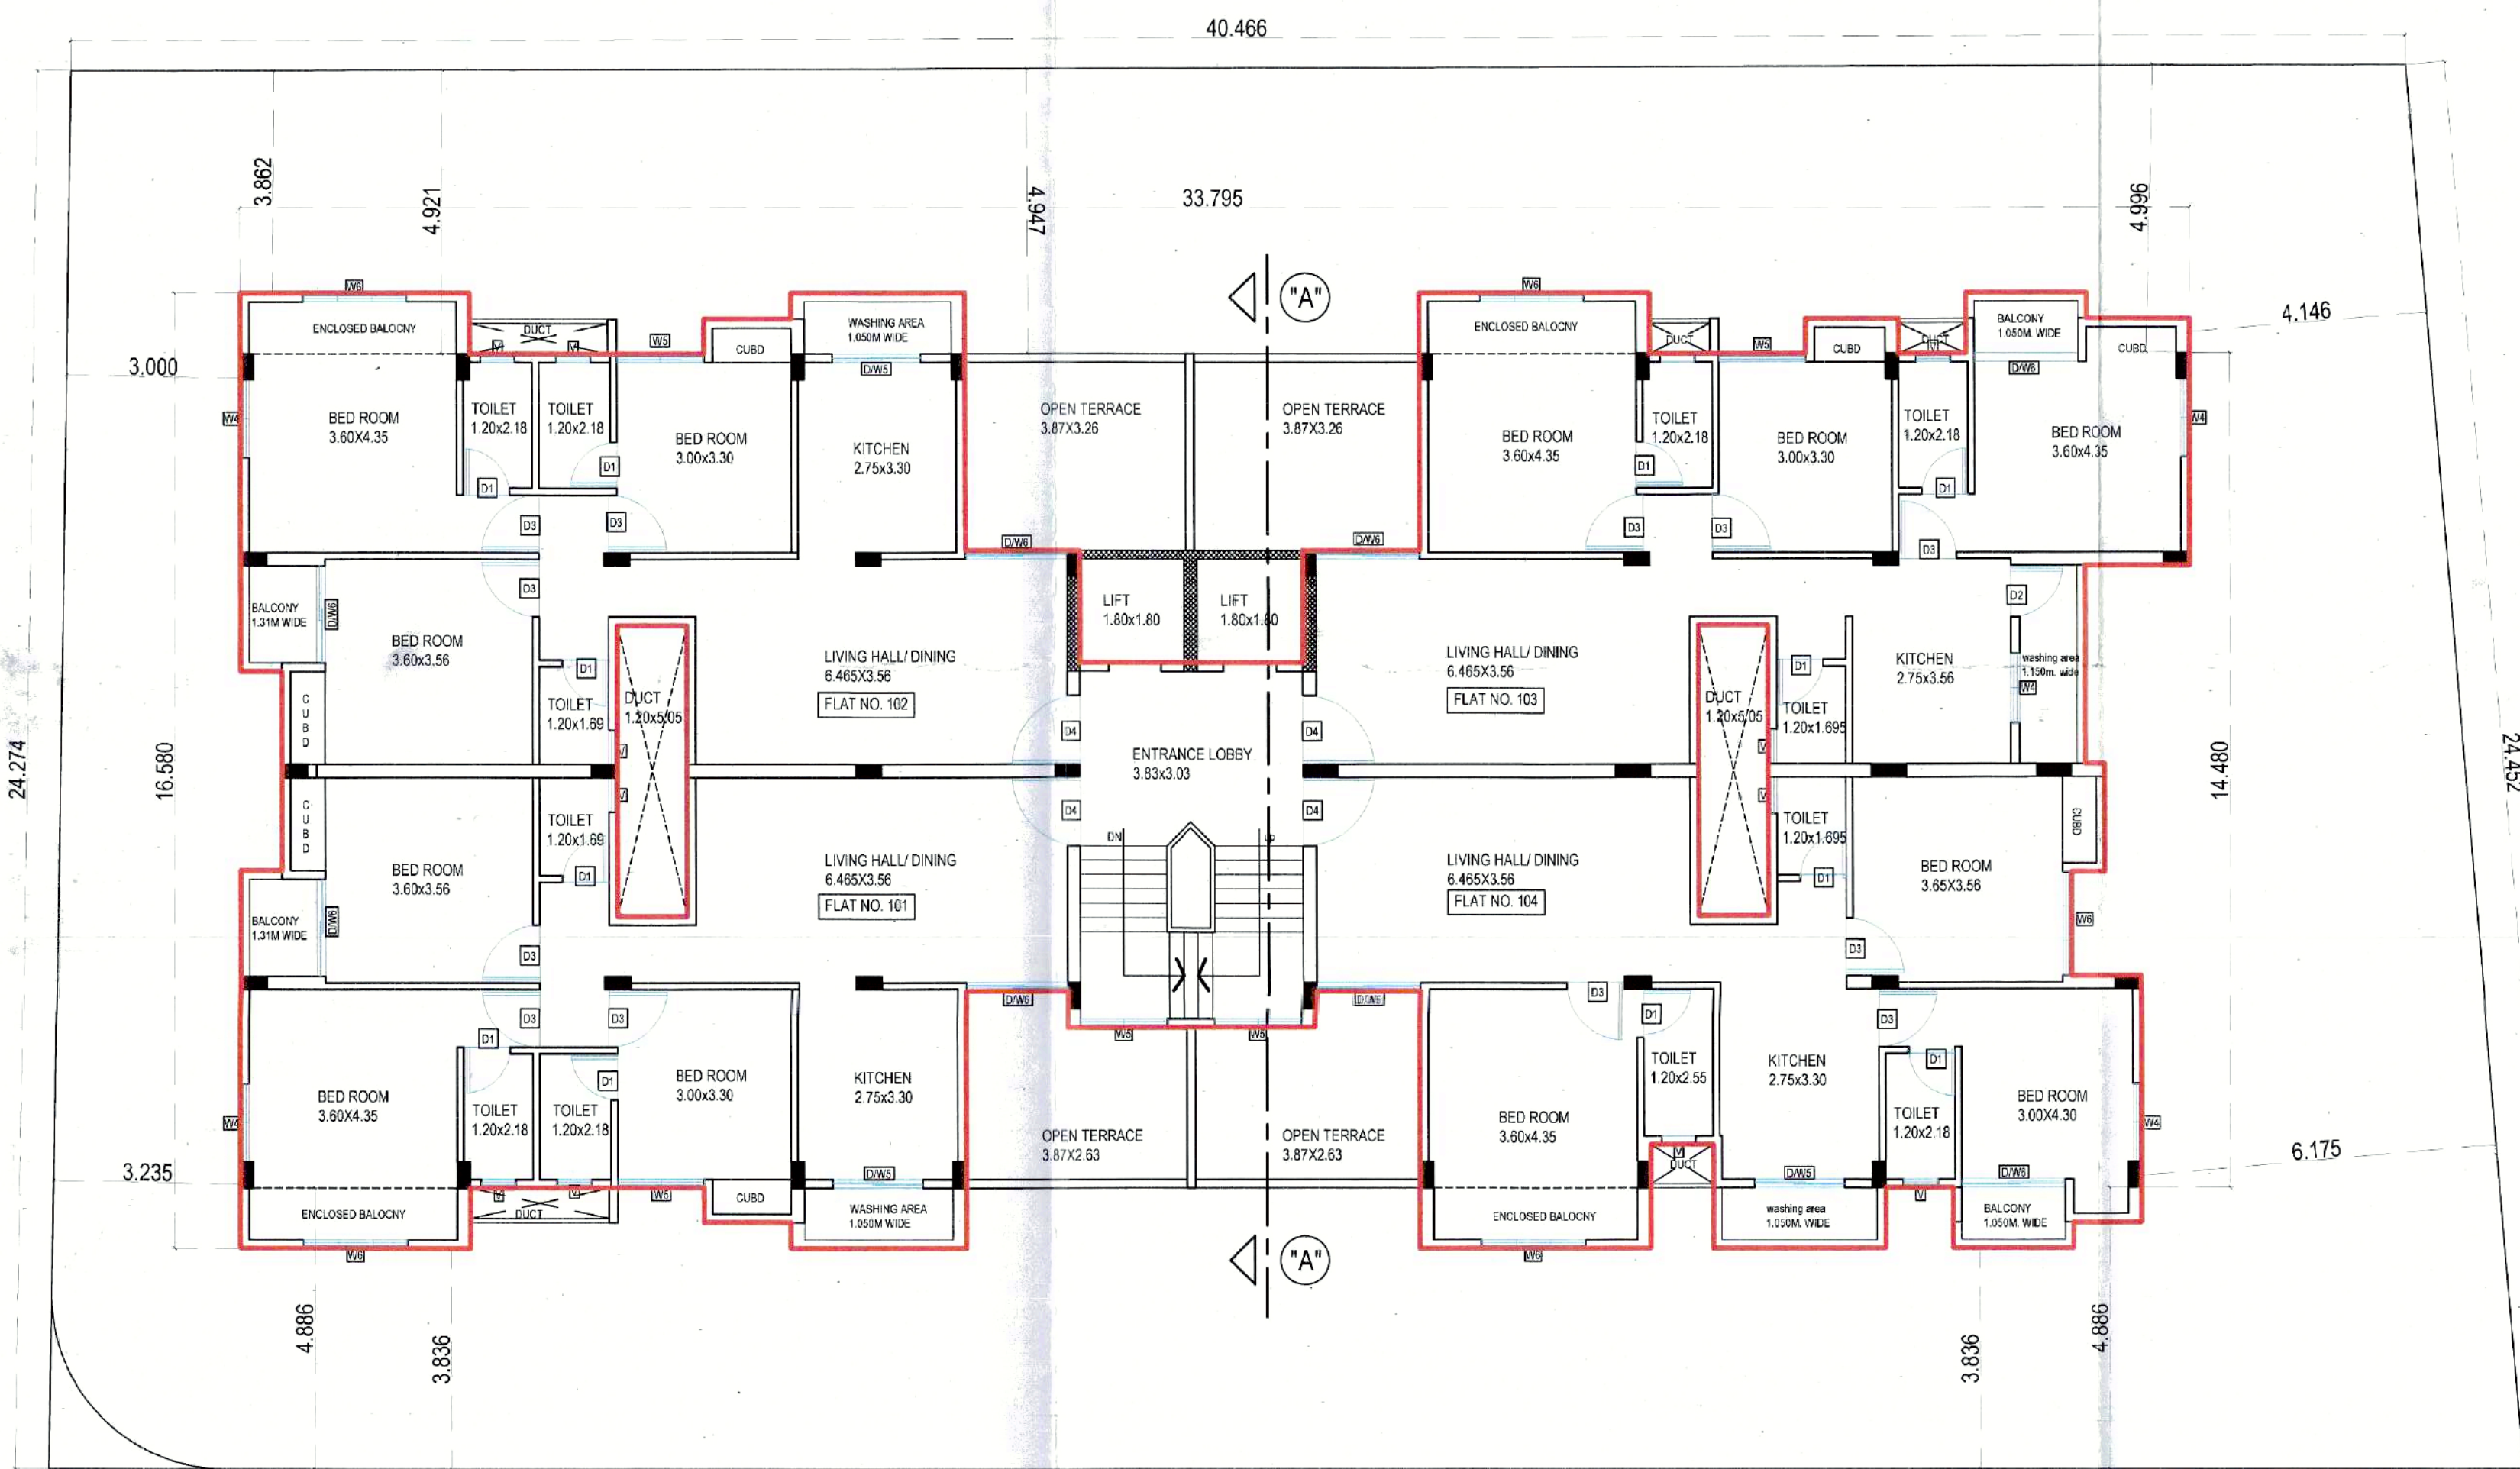


FIRST FLOOR PLAN

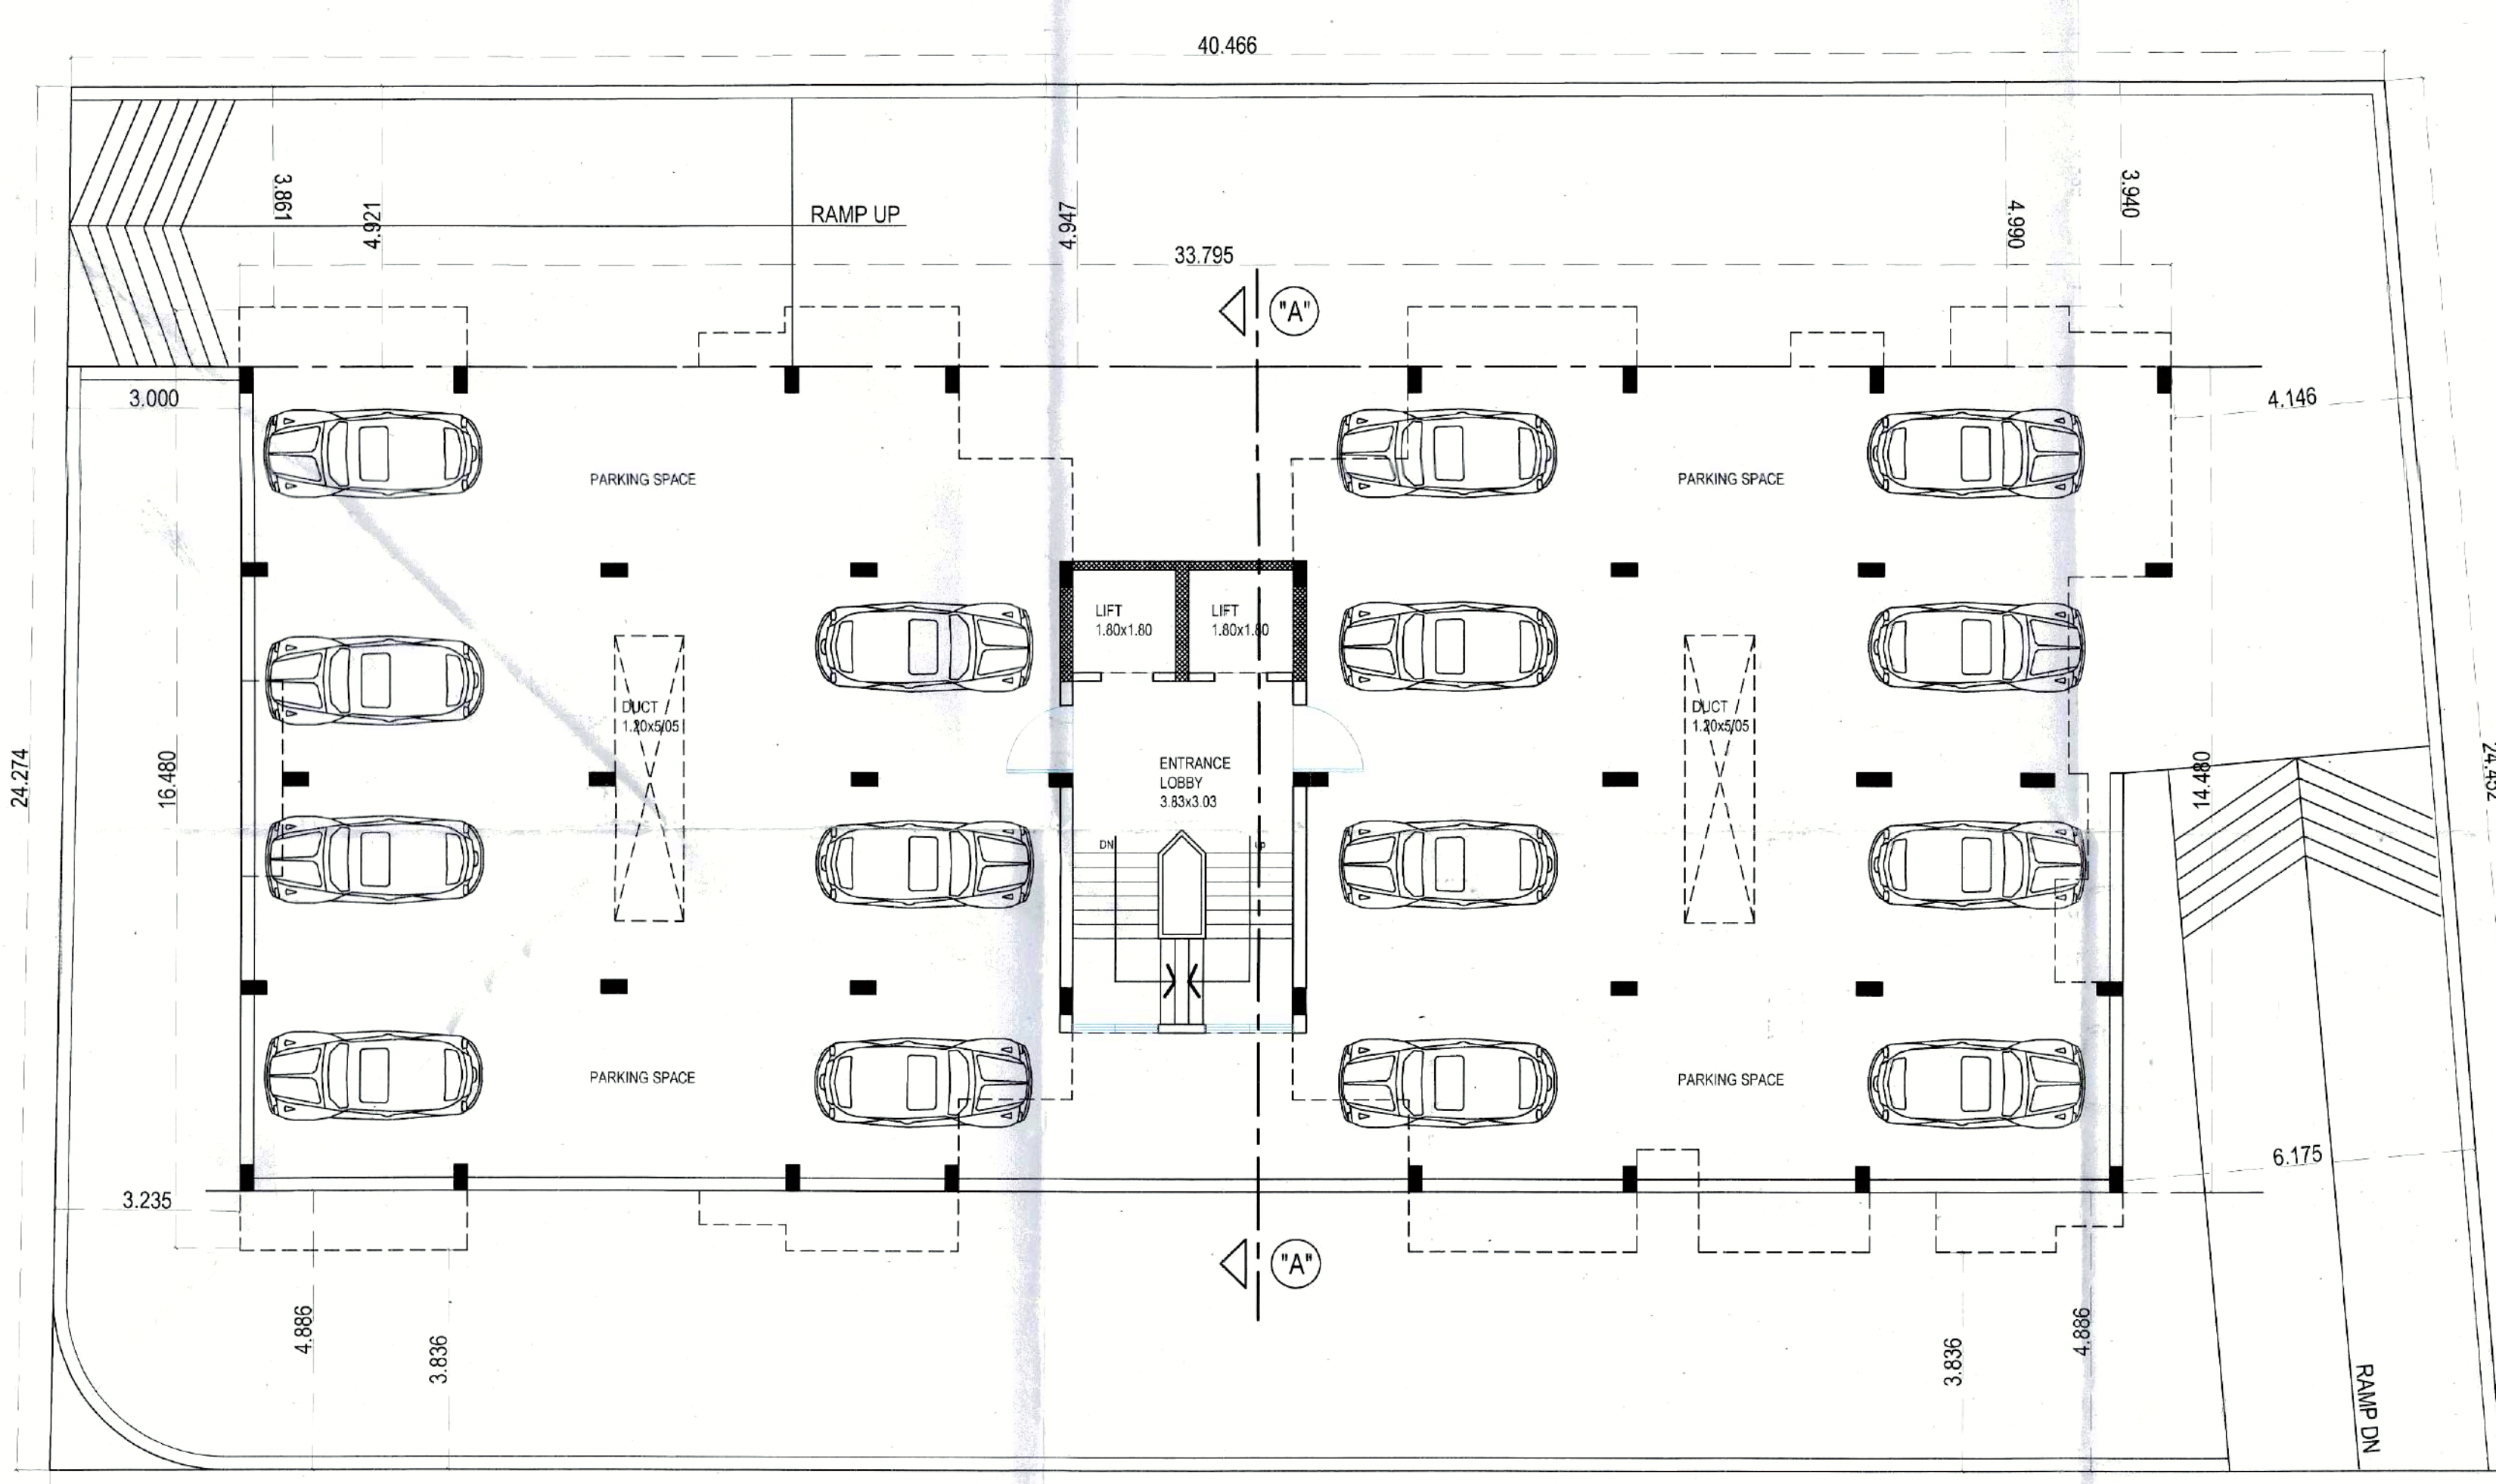

BASEMENT/PARKING FLOOR PLAN

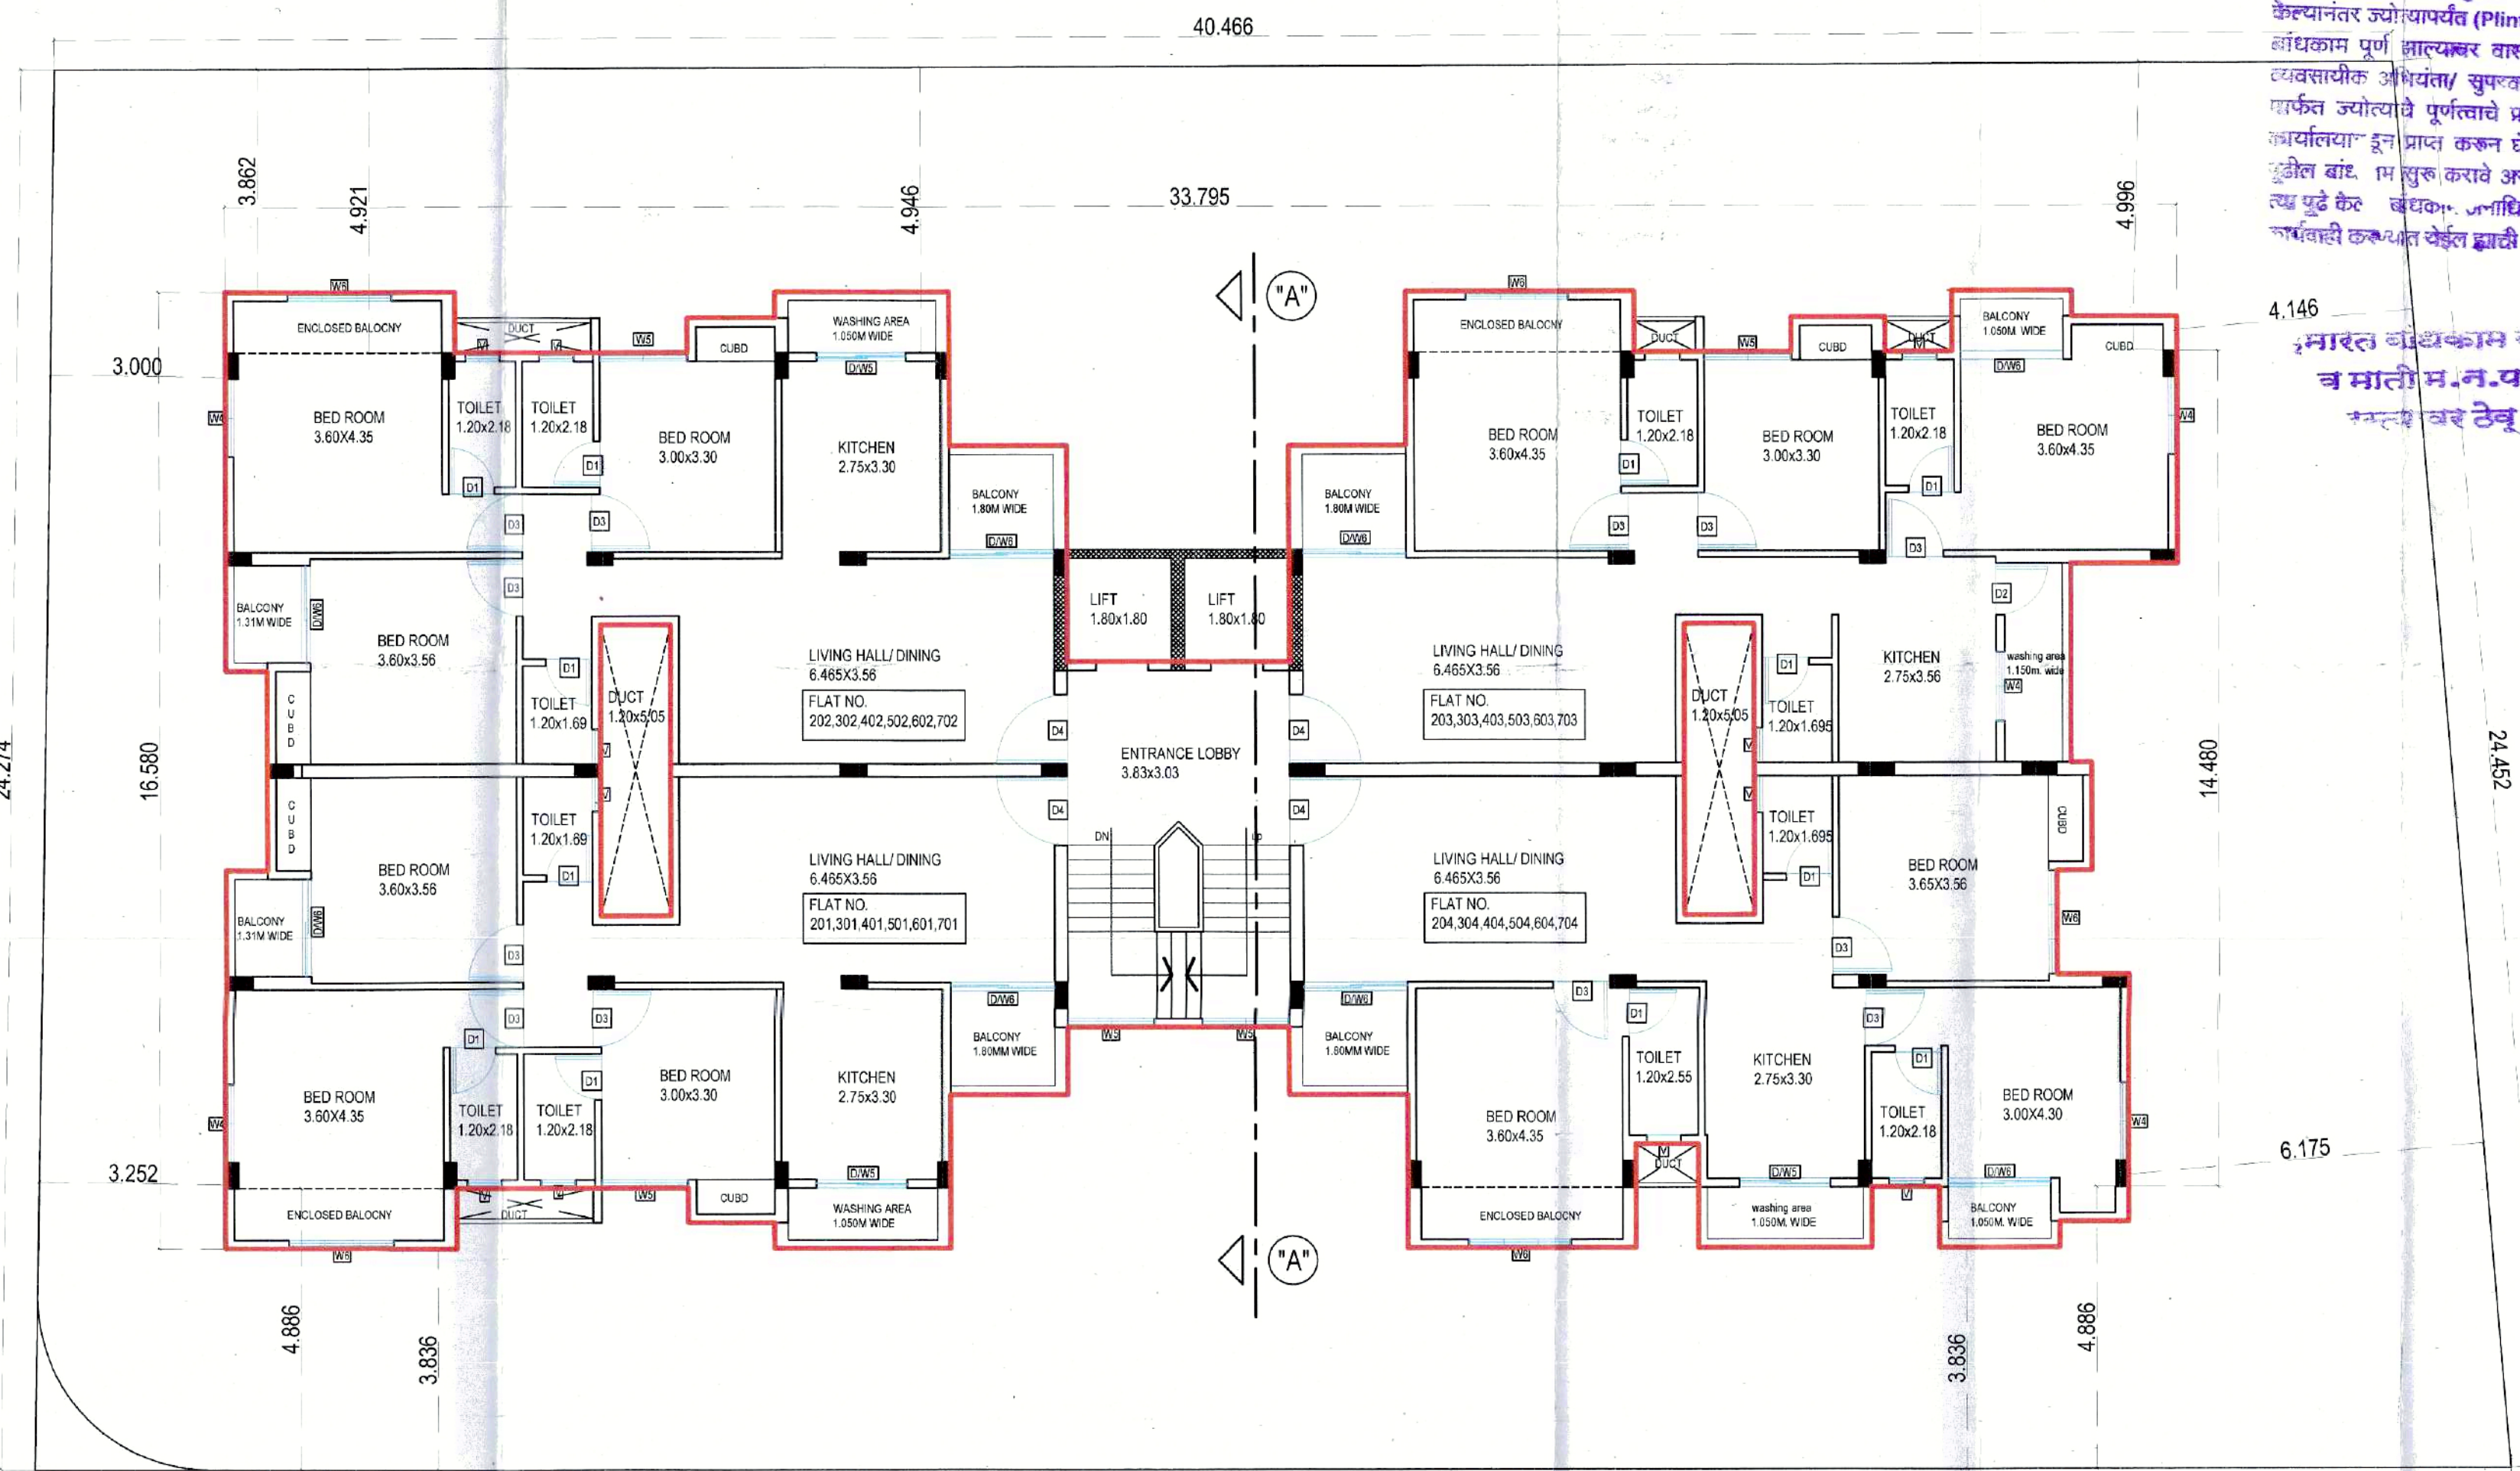

TYPICAL SECOND,THIRD,FOURTH,FIFTH,SIXTH,SEVENTH FLOOR PLAN

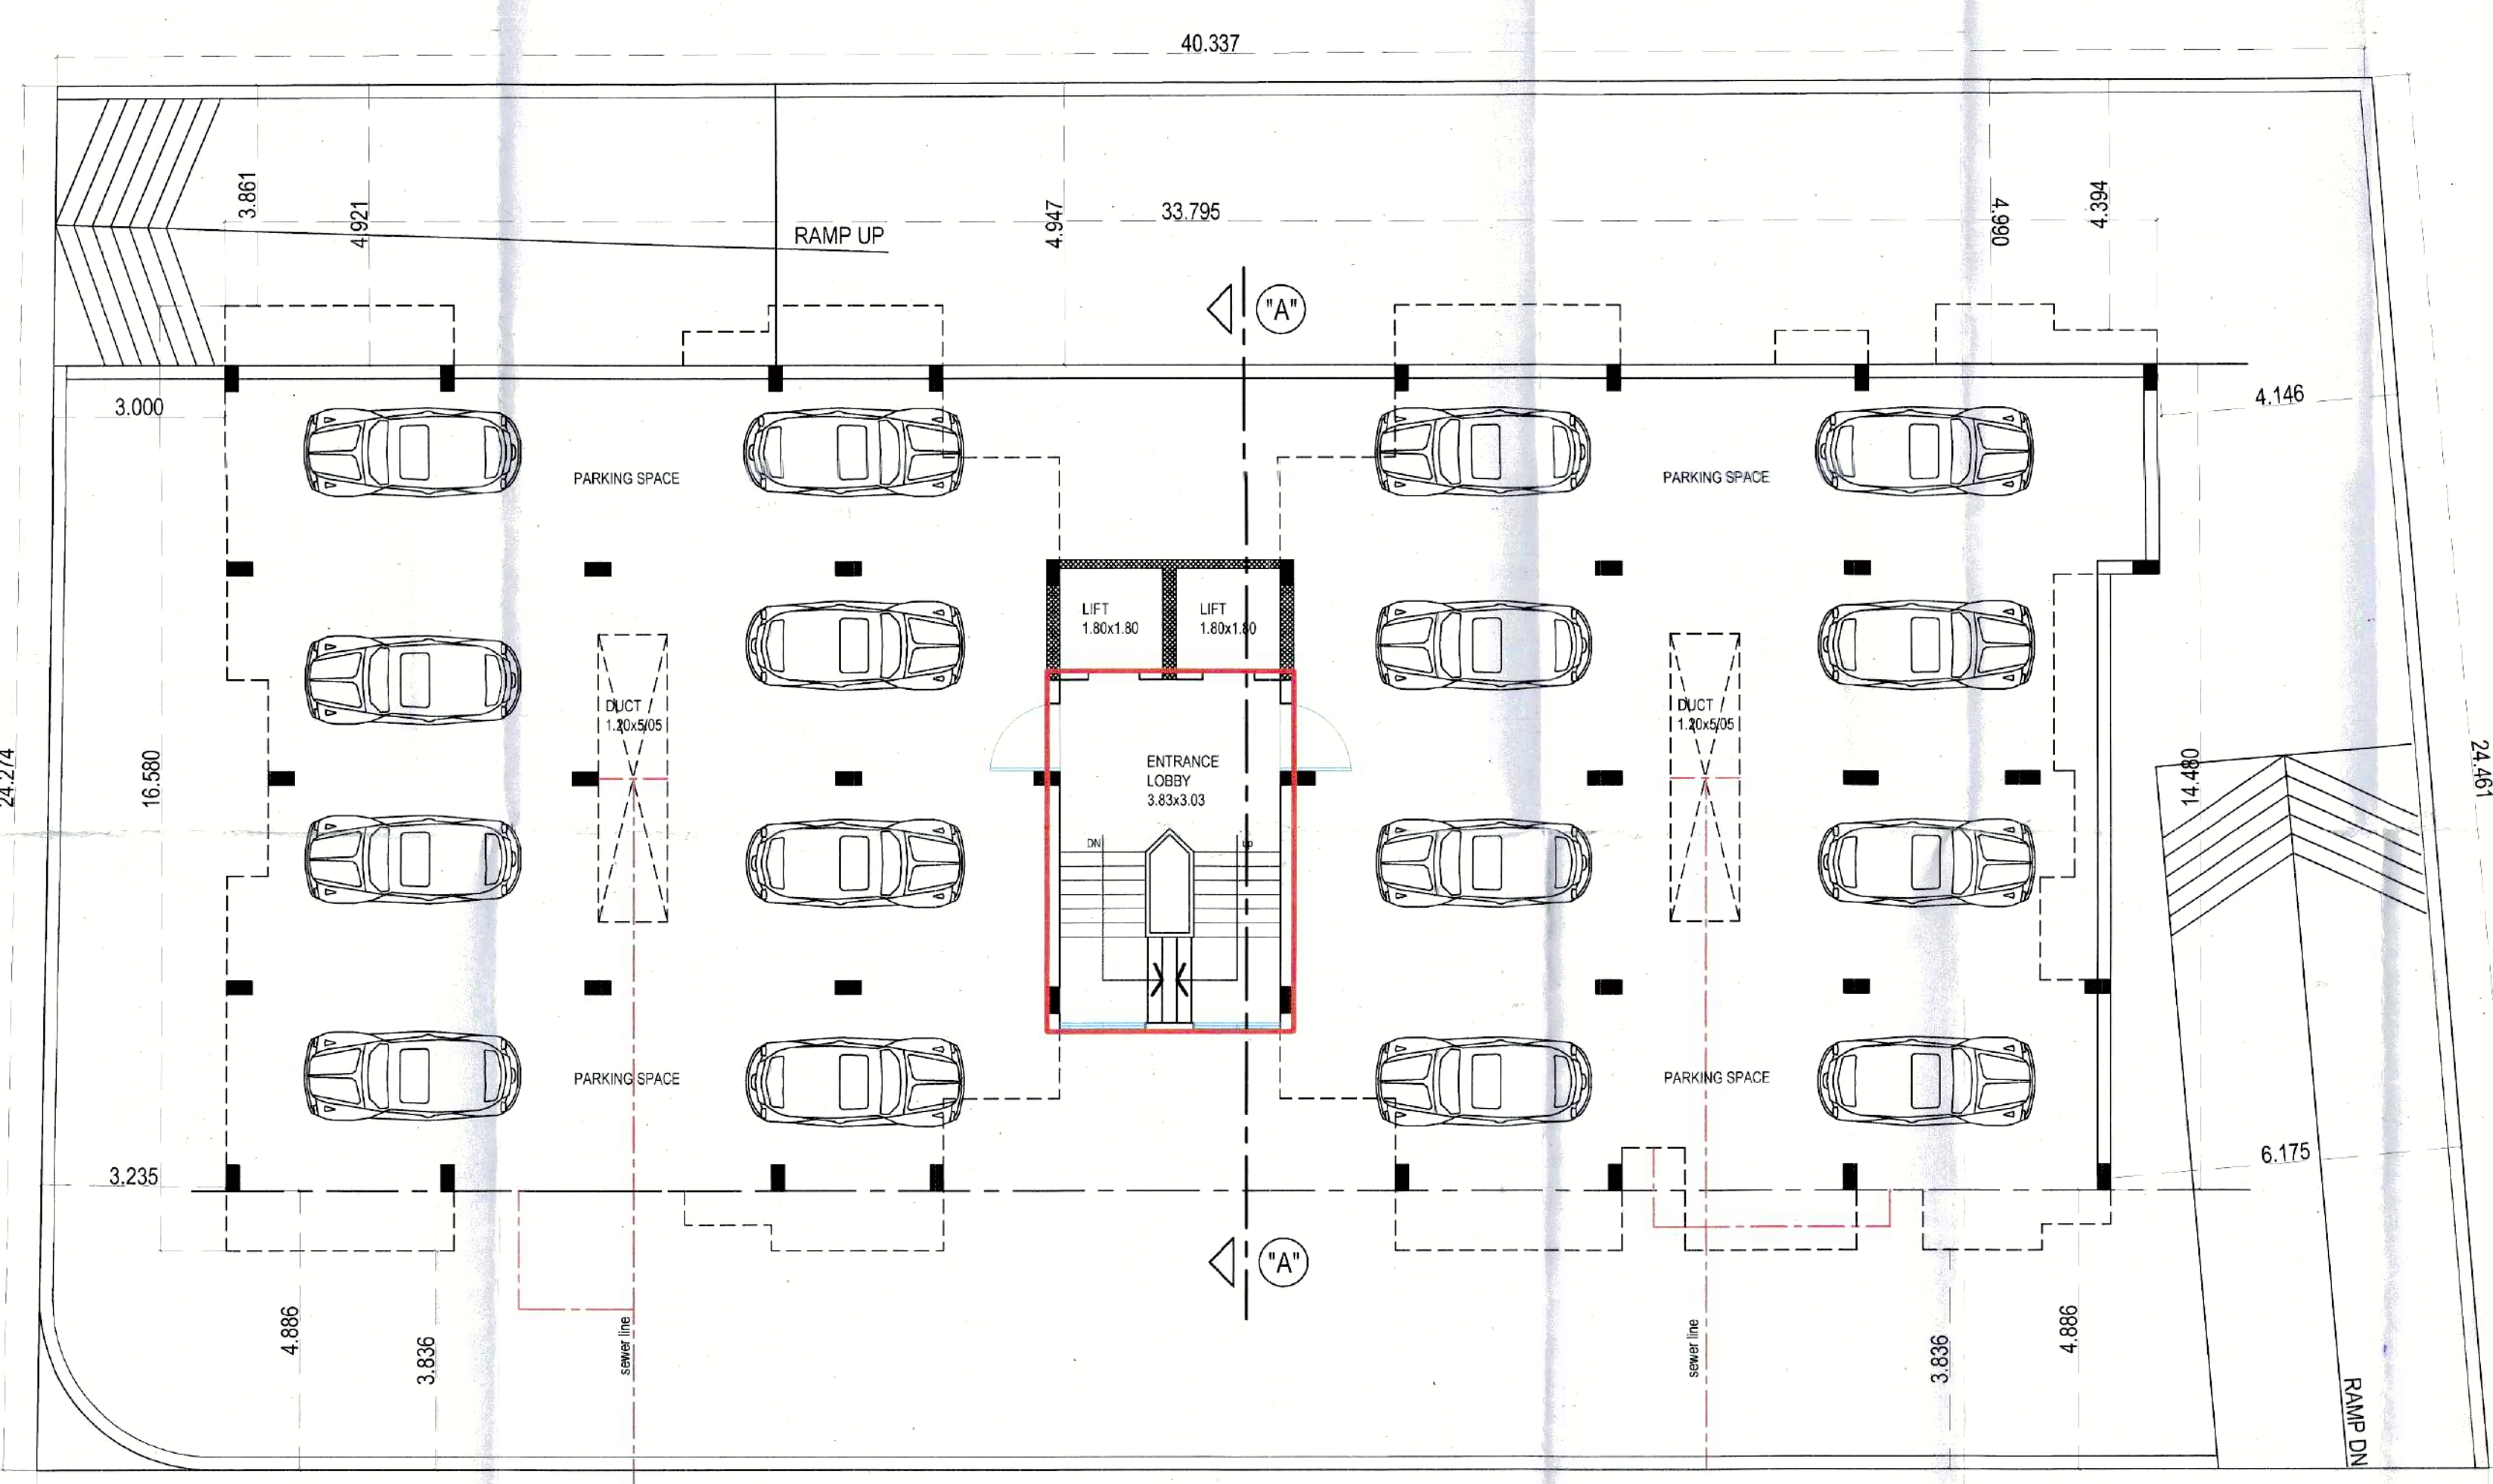

GROUND/PARKING FLOOR PLAN

SHEET NO 01/02

Approved as ammended
in.....Colour Subject to
the Conditions mentioned in
this office Building Permit No.....
Date: 24.03.2021

2023-24

DY. ENGINEER
Town Planning
Municipal Corporation
Chhatrapati Sambhaji Nagar
O.C. Signed By D.D.T.P.

SCHEDULE OF WINDOWS:

OPENING	NOS	SIZE	CILL LEVEL	LINTEL LEVEL	LOCATION
W1	00	0.600 X 1.20	+0.075	+2.775	STUDY ROOM
W4	00	1.20 X 1.20	+0.075	+2.775	STUDY/BED ROOM
W5	00	1.50 X 1.50	+0.075	+2.775	HALL
W	00	0.600 X 0.90	+1.275	+2.775	W.C / BATH

SCHEDULE OF DOORS:

OPENING	NOS	SIZE	CILL LEVEL	LINTEL LEVEL	LOCATION
D1	08	0.75 X 2.10 (2.175)	+0.000	2.10 M.	W.C / BATH
D2	08	0.90 X 2.10 (2.175)	+0.000	2.10 M.	STUDY/BED ROOM
D3	04	1.00 X 2.10 (2.175)	+0.000	2.10 M.	LIVING HALL
DW	08	1.50 X 2.10 (2.175)	+0.000	2.10 M.	KITCHEN / HALL

NOTES:

- 0.230 THK. BRICK WALLS SHOWN THUS.
- 0.150 THK. BRICK WALLS SHOWN THUS.
- 0.115 THK. BRICK WALLS SHOWN THUS.

NOTES:

- THE STRUCTURE SHALL BE RCC STRUCTURE.
- THE WALLS SHALL BE 0.230 / 0.150 / 0.115 THK. BRICK WALLS.
- THE FLOORING SHALL BE CERAMIC TILES

LEGEND:

- PLOT BOUNDARY SHOWN THUS:
- PROPOSED SHOWN THUS:
- SEWER LINE SHOWN THUS:

PROPOSED CONSTRUCTION RESIDENTIAL COMPLEX ON S.N.NO.12 GUT NO. AT SHANOORWADI, AURANGABAD, BELONGING TO M/S.PARAM DEVELOPERS AND MR.AVTARDSINGH INDERSIGH SODHI, MR. ROHIT VIVEK DESHPANDE.

SCALE : 1: 100 DATE : 23.03.2021

CHECKED BY: GSM DEALT: Sudam Chavan

PLANS / ELEVATIONS / SECTION

space
architects / interior designers,
203, Shankar Plaza, 2nd floor, Dargah road,
opp. Bank of Baroda, near Sahakarnagar
chowk, Aurangabad. ph.0240-2970299

ARCHITECT:

GANESH MHAROLKAR
(CA / 2001 / 27254.)

OWNERS:

MR. ROHIT VIVEK DESHPANDE

M/S.PARAM DEVELOPERS **MR.AVTARDSINGH INDERSIGH SODHI**