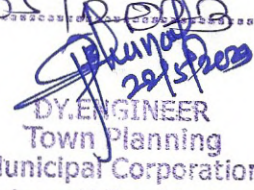


Approved as ammended
in.....Colour Subject to
the Conditions mentioned in
this office Building Permit No. 2551/2023-24
Date : 22.12.2023

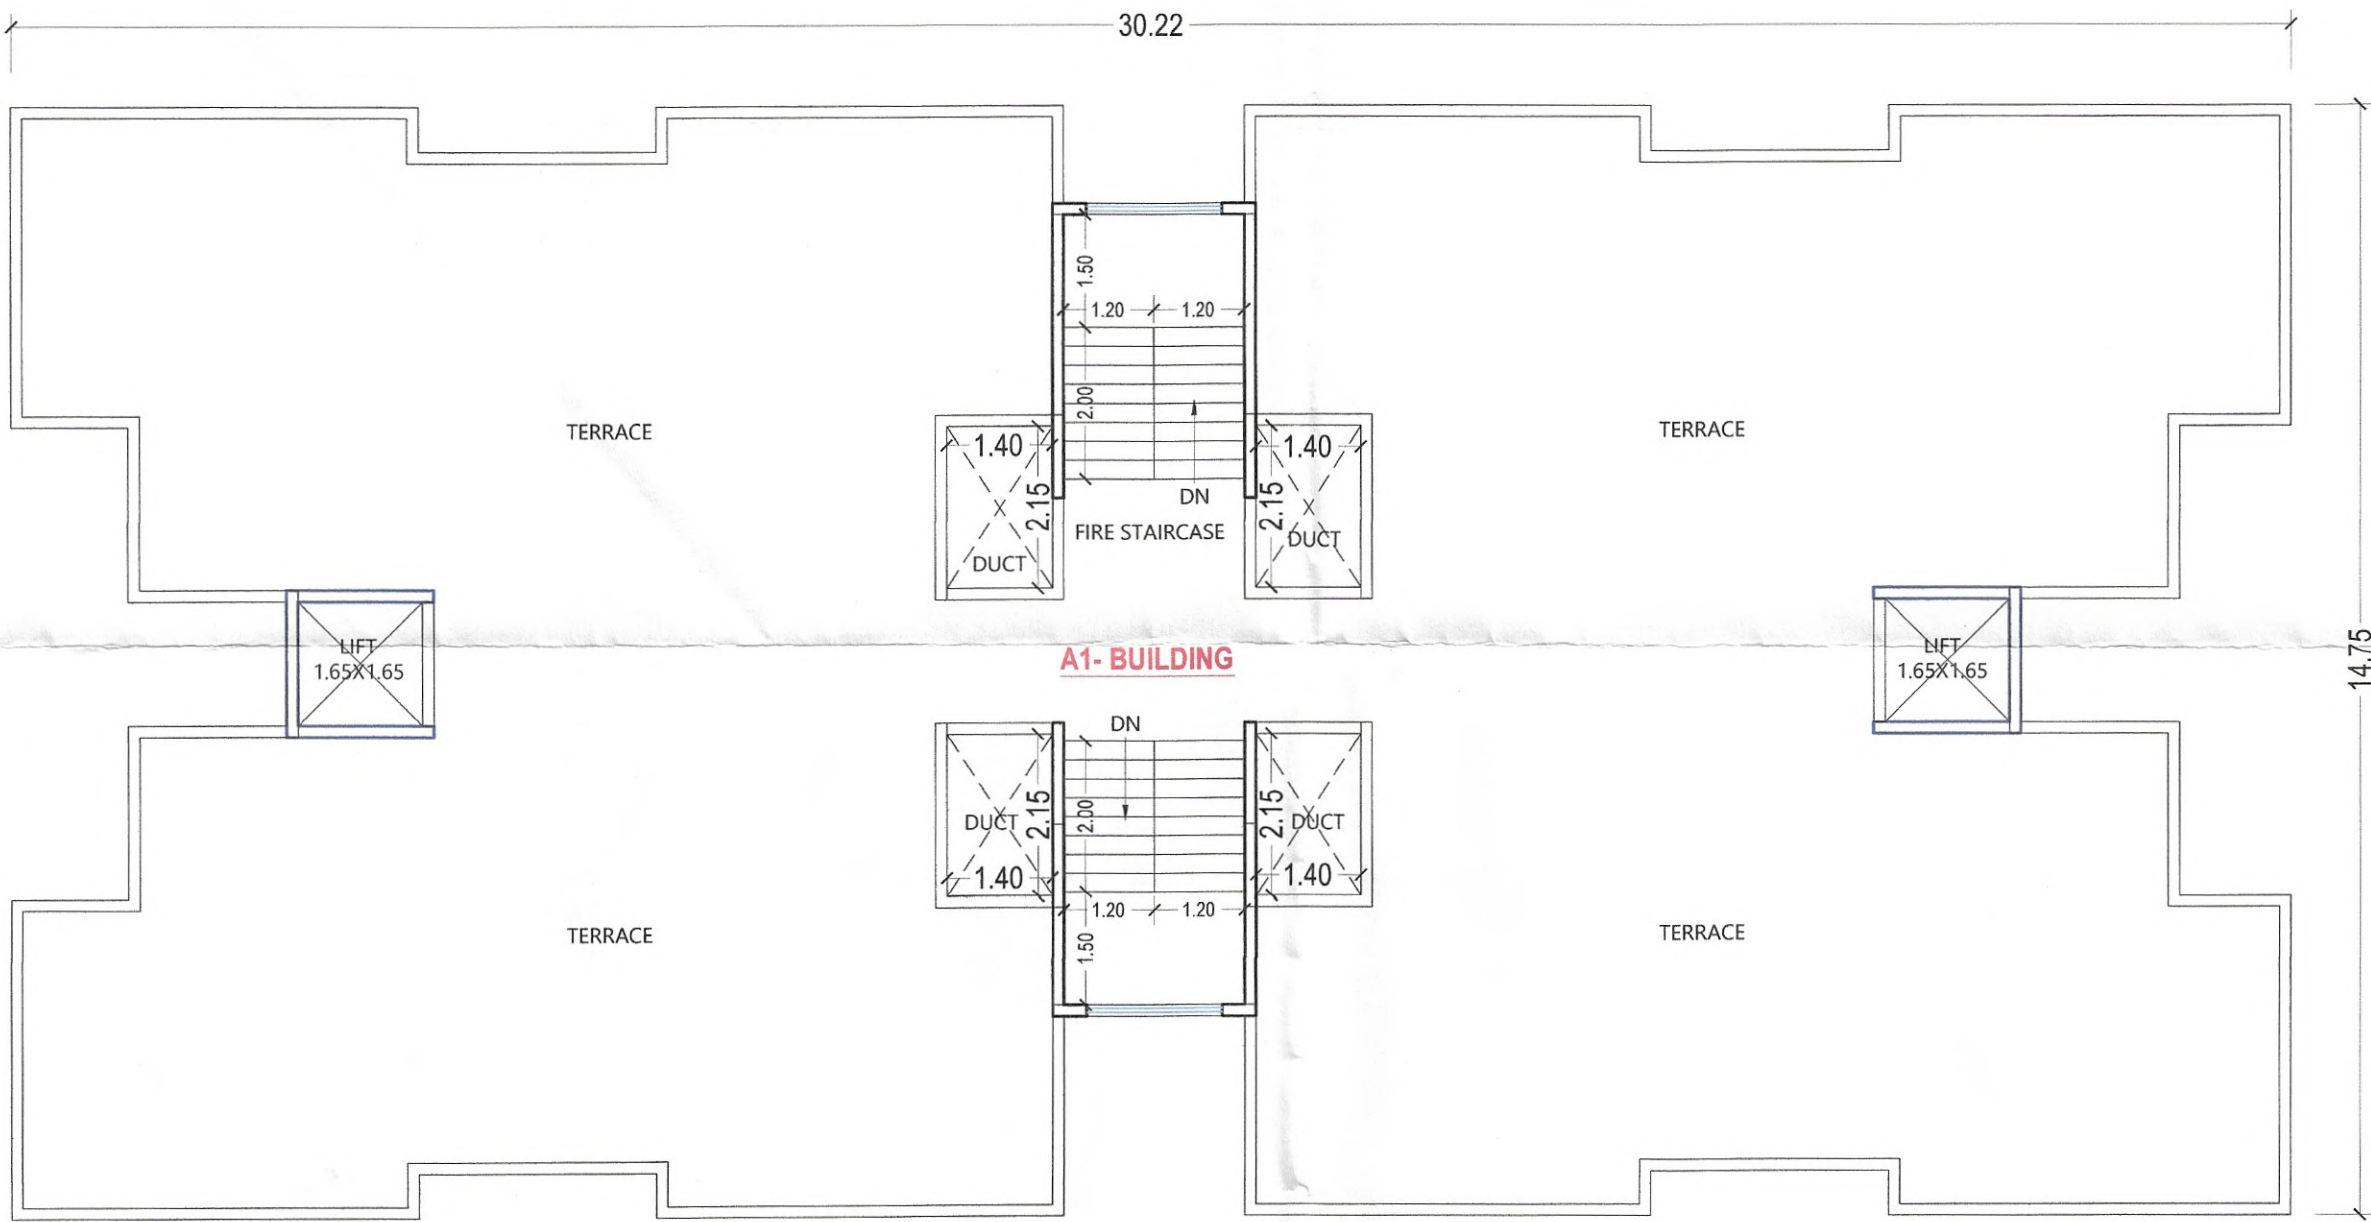

D.D.T.P.
Town Planning
Municipal Corporation
Chhatrapati Sambhajinagar
O.C. Signed By D.D.T.P.

अनुमति व नियम

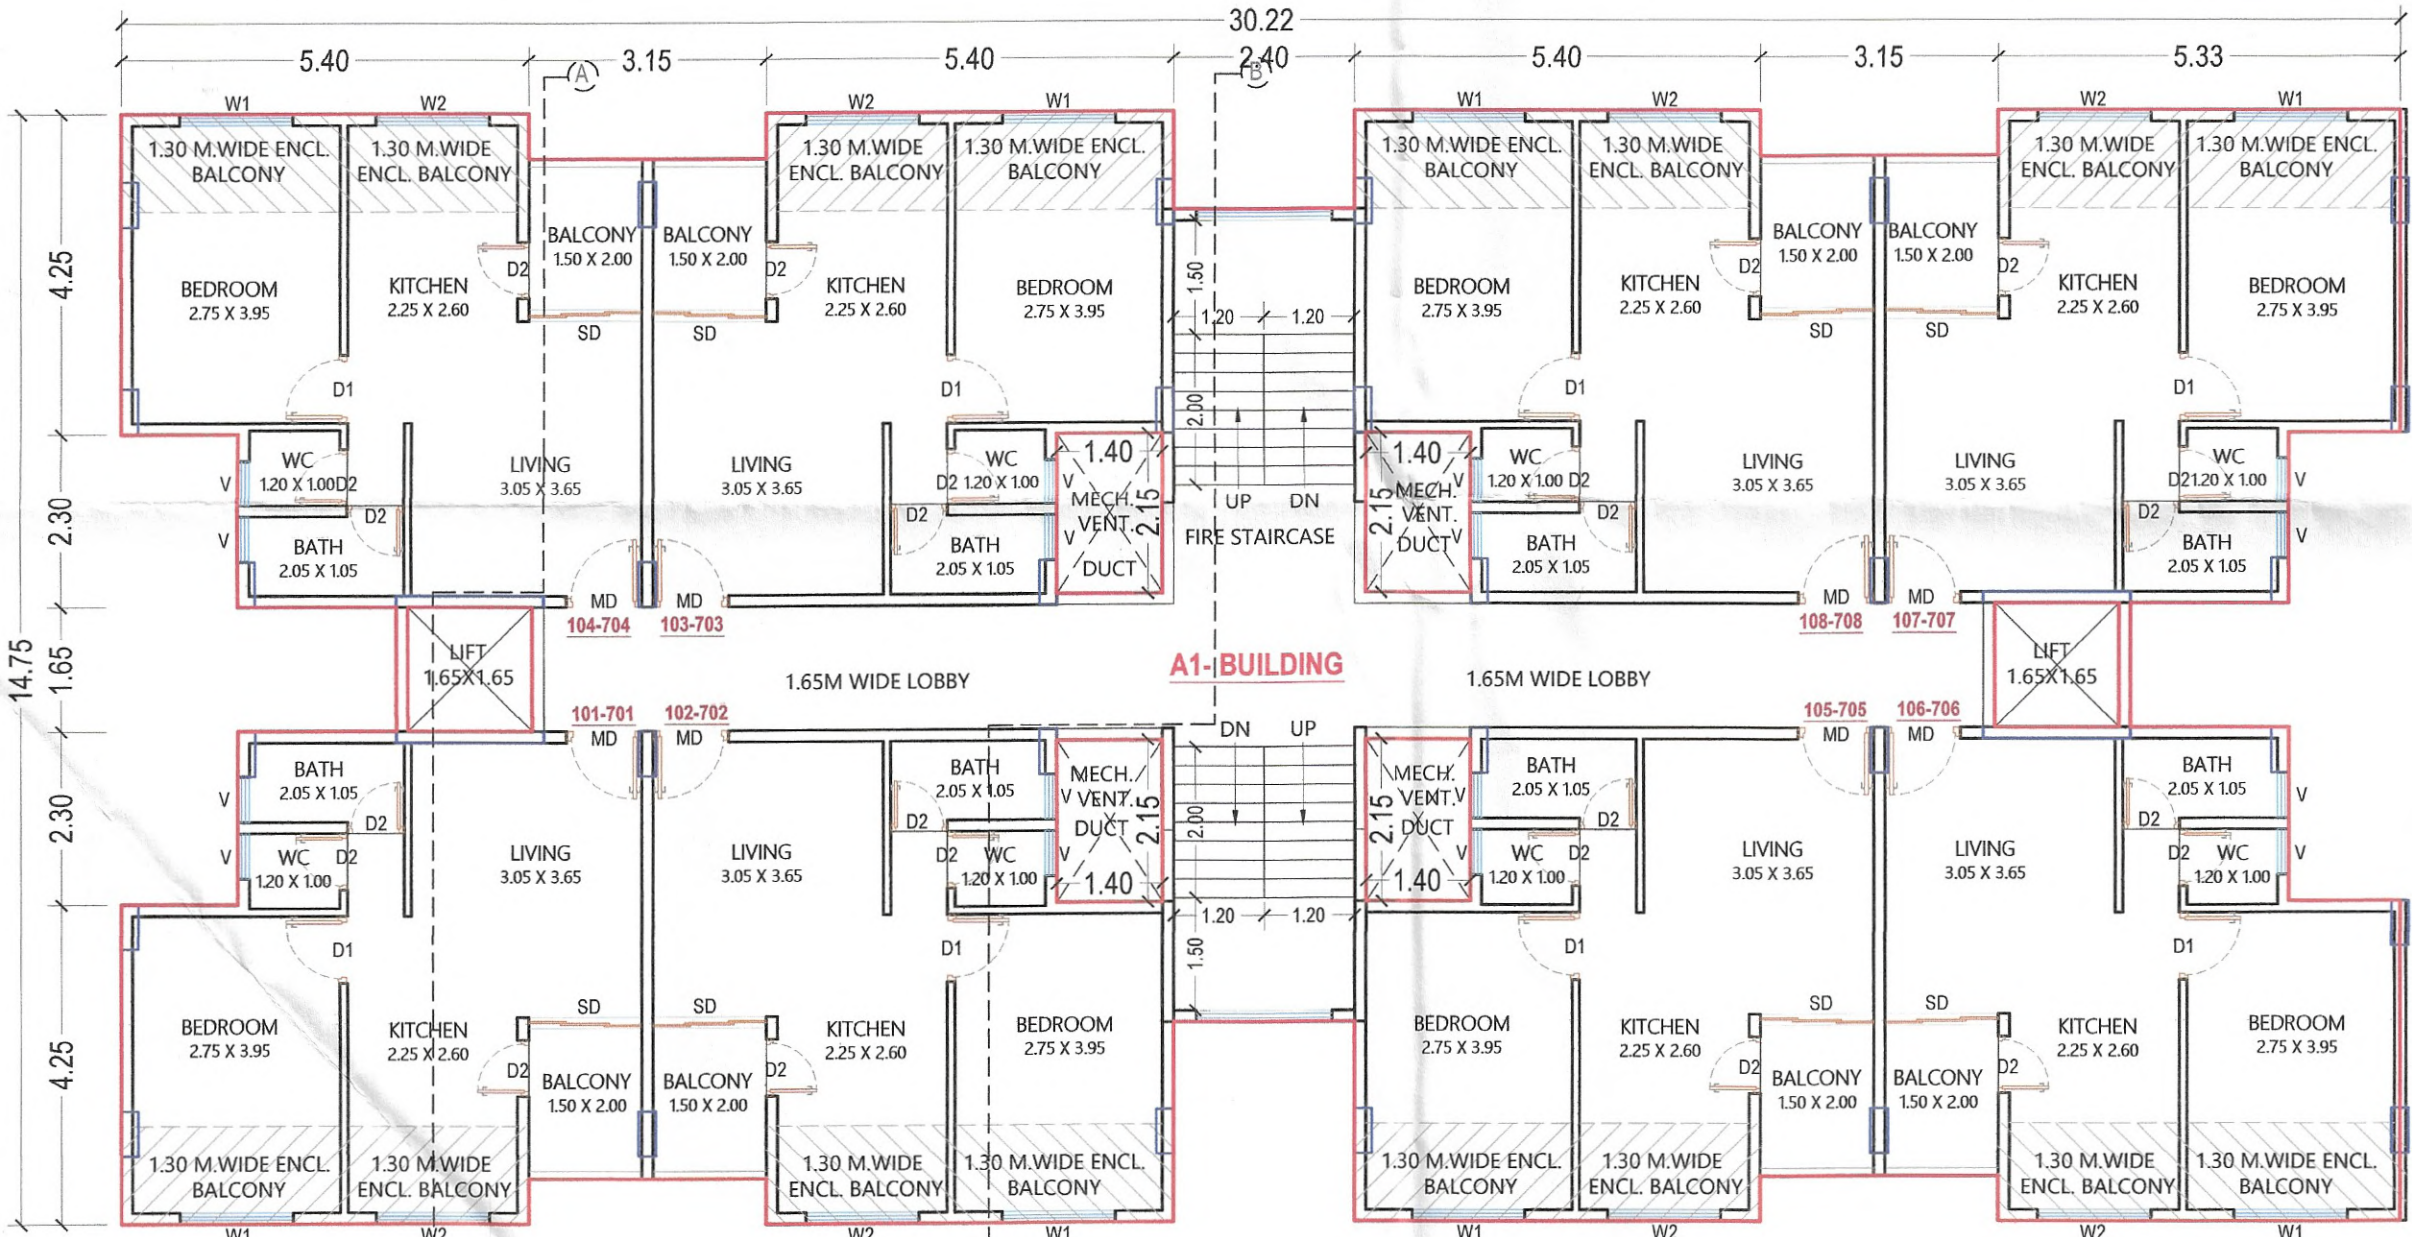
१) बांधकाम परवानगीनुसार बांधकाम हे
क्रयानंतर ज्योत्यापर्यंत (Plinth Level) हे
बांधकाम पूर्ण झाल्यावर वास्तुविशारद /
अवसादीक अभियंता/ सुपरवायझर, यांचे
मार्फत ज्योत्याचे पूर्णत्वाचे प्रमाणपत्र हो
कार्यालयातून प्राप्त करून घेऊन नंतरचे
होईल बांध. म सुक करणे अन्यथा आपण
या पुढे केले जाणारे जबाबिदारी समजून
घ्यावेत त्यासाठी येईल याची नोंद घ्यावी

इमारत बांधकाम झाल्यावर
व माती म.न.वा.च्या
न्यावर ठेवू नये

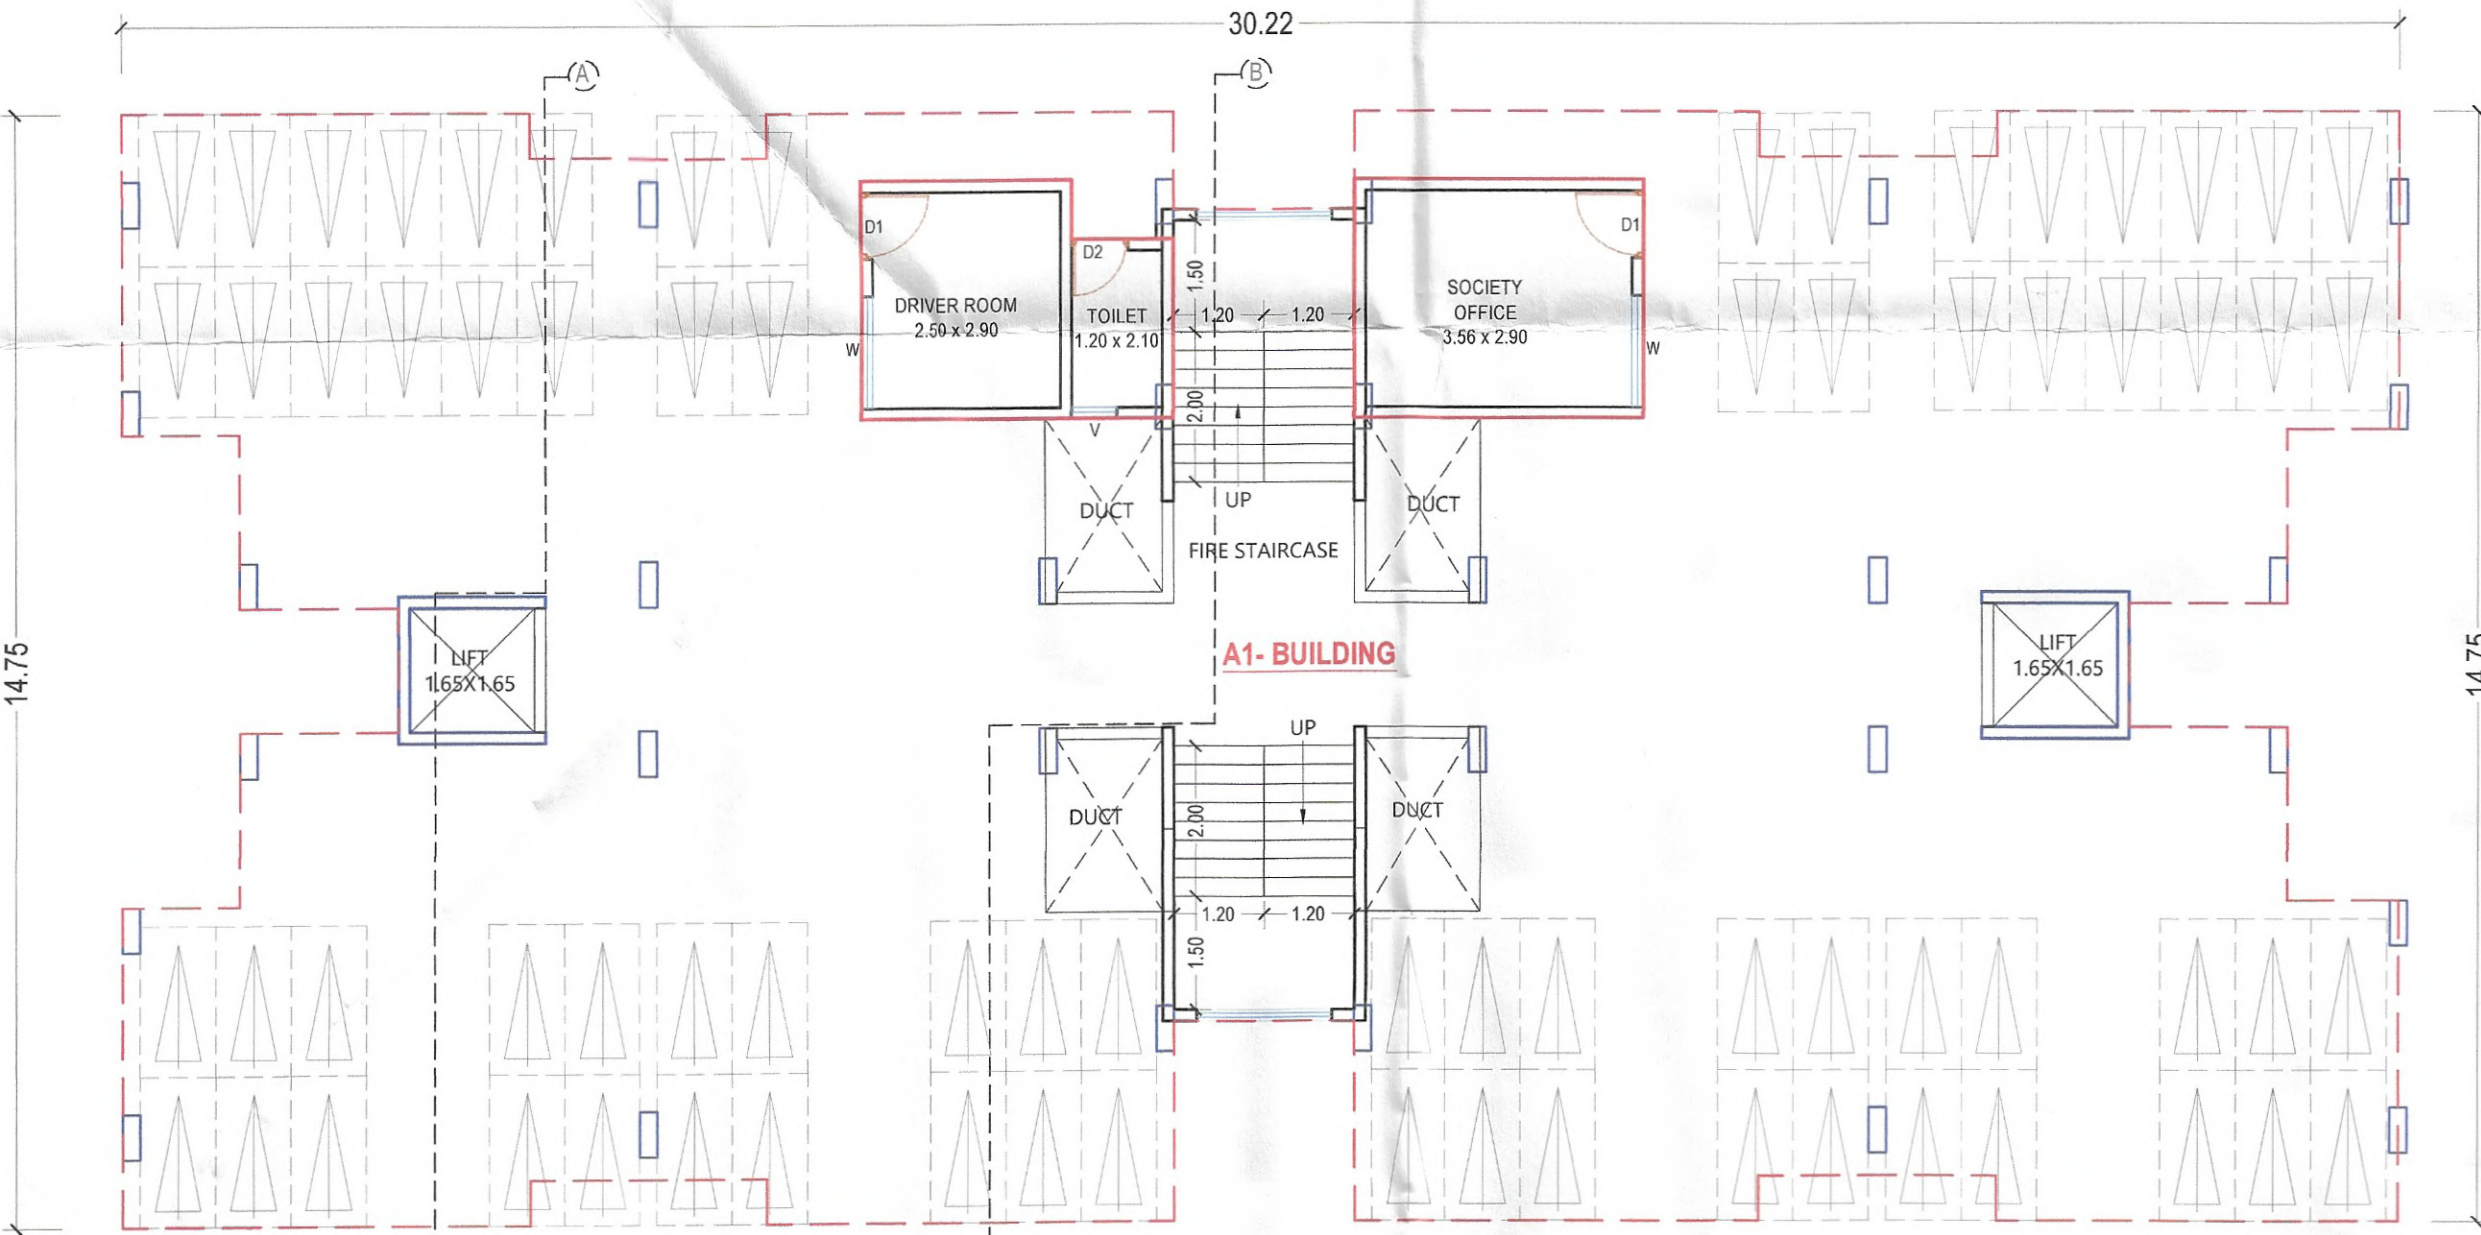
ELEVATION



 
 
 
 
TERRACE FLOOR PLAN



FIRST FLOOR PLAN

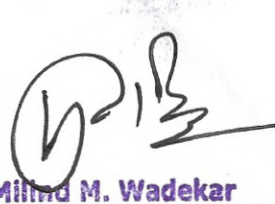


PARKING/GROUND FLOOR PLAN

SCHEDULE OF OPENINGS :			
DOORS		WINDOWS	
MD	1.00 X 2.37	W1	1.50 X 1.50
D1	0.90 X 2.37	W2	1.50 X 1.20
D2	0.75 X 2.37	V	0.60 X 0.90
SD	1.50 X 2.37		
LEGEND :			
PLOT BOUNDARY SHOWN AS			
PROPOSED P-LINE SHOWN AS			
DRAINAGE LINE SHOWN AS			
WATER LINE SHOWN AS			

REVISED - EWS & LIG AFFORDABLE HOUSING
PROJECT AT. GUT NO-377(P), CHIKALTHANA,
TQ. & DIST.-CHHATRAPATI SAMBHAJI NAGAR.
FOR,

SHRI. GANESH BABANRAO BAGAL.

TITLE	
REVISED SUBMISSION PLAN	
 NORTH	
 SYNERGY GROUP SAMIL ARCHITECT'S NISHIGANDH C. RANA NAGR. OPP. ATITHI HOTEL,JALNA ROAD CHHATRAPATI SAMBHAJI NAGAR - PIN 431005 PH-0240 2451816 EMAIL- info@samilarchitects.com	
DEALT BY - DATTA G.	JOB NO. - N - 2315
CHECKD BY - MMW	SCALE 1:100
DATE: 21 MAR. 2023	
OWNER'S SIGNATURE 	
ARCHITECTS:- Sign  Er. Milind M. Wadekar Regd No. MCB/R/2019/APL/00260	
AR.SAMEER N. AUSEKAR REGD. NO - CA - 95/19301	ER.MILIND M. WADEKAR REGD. NO - MCB/R/2019/APL/00260