


Approved as ammended
in.....Colour Subject to
the Conditions mentioned in
this office Building Permit No. 25 Dec 2024
Date : 22/05/2023
DR. ENGINEER
Town Planning
Municipal Corporation
Chhatrapati Sambhaji Nagar
O.C. Signed By D.D.T.P.

अनुमति नियम
बांधकाम परवानगीनुसार बांधकाम चुरू
केवळानंतर ज्योत्यापर्यंत (Plinth Level) बांधकाम पूर्ण झाल्यावर वास्तुविचारद /
व्यवसायीक अभियंता/ सुपरवायसर, यांचे
मार्फत ज्योत्याचे पूर्णत्वाचे प्रमाणपत्र ह्या
कार्यालयातून प्राप्त करून घेऊन नंतरचे
पुढील बांध, काम सुरू करावे अन्यथा आपण
त्या पुढे केले बांधकाम जमाधिकृत समजुने
कार्यवाही करण्यात येईल ह्याची नोंद घ्यावी

भारत बांधकाम सामिअ
ब माती म. न. या. च्या
अनुमतीवर ठेवू नये




ELEVATION

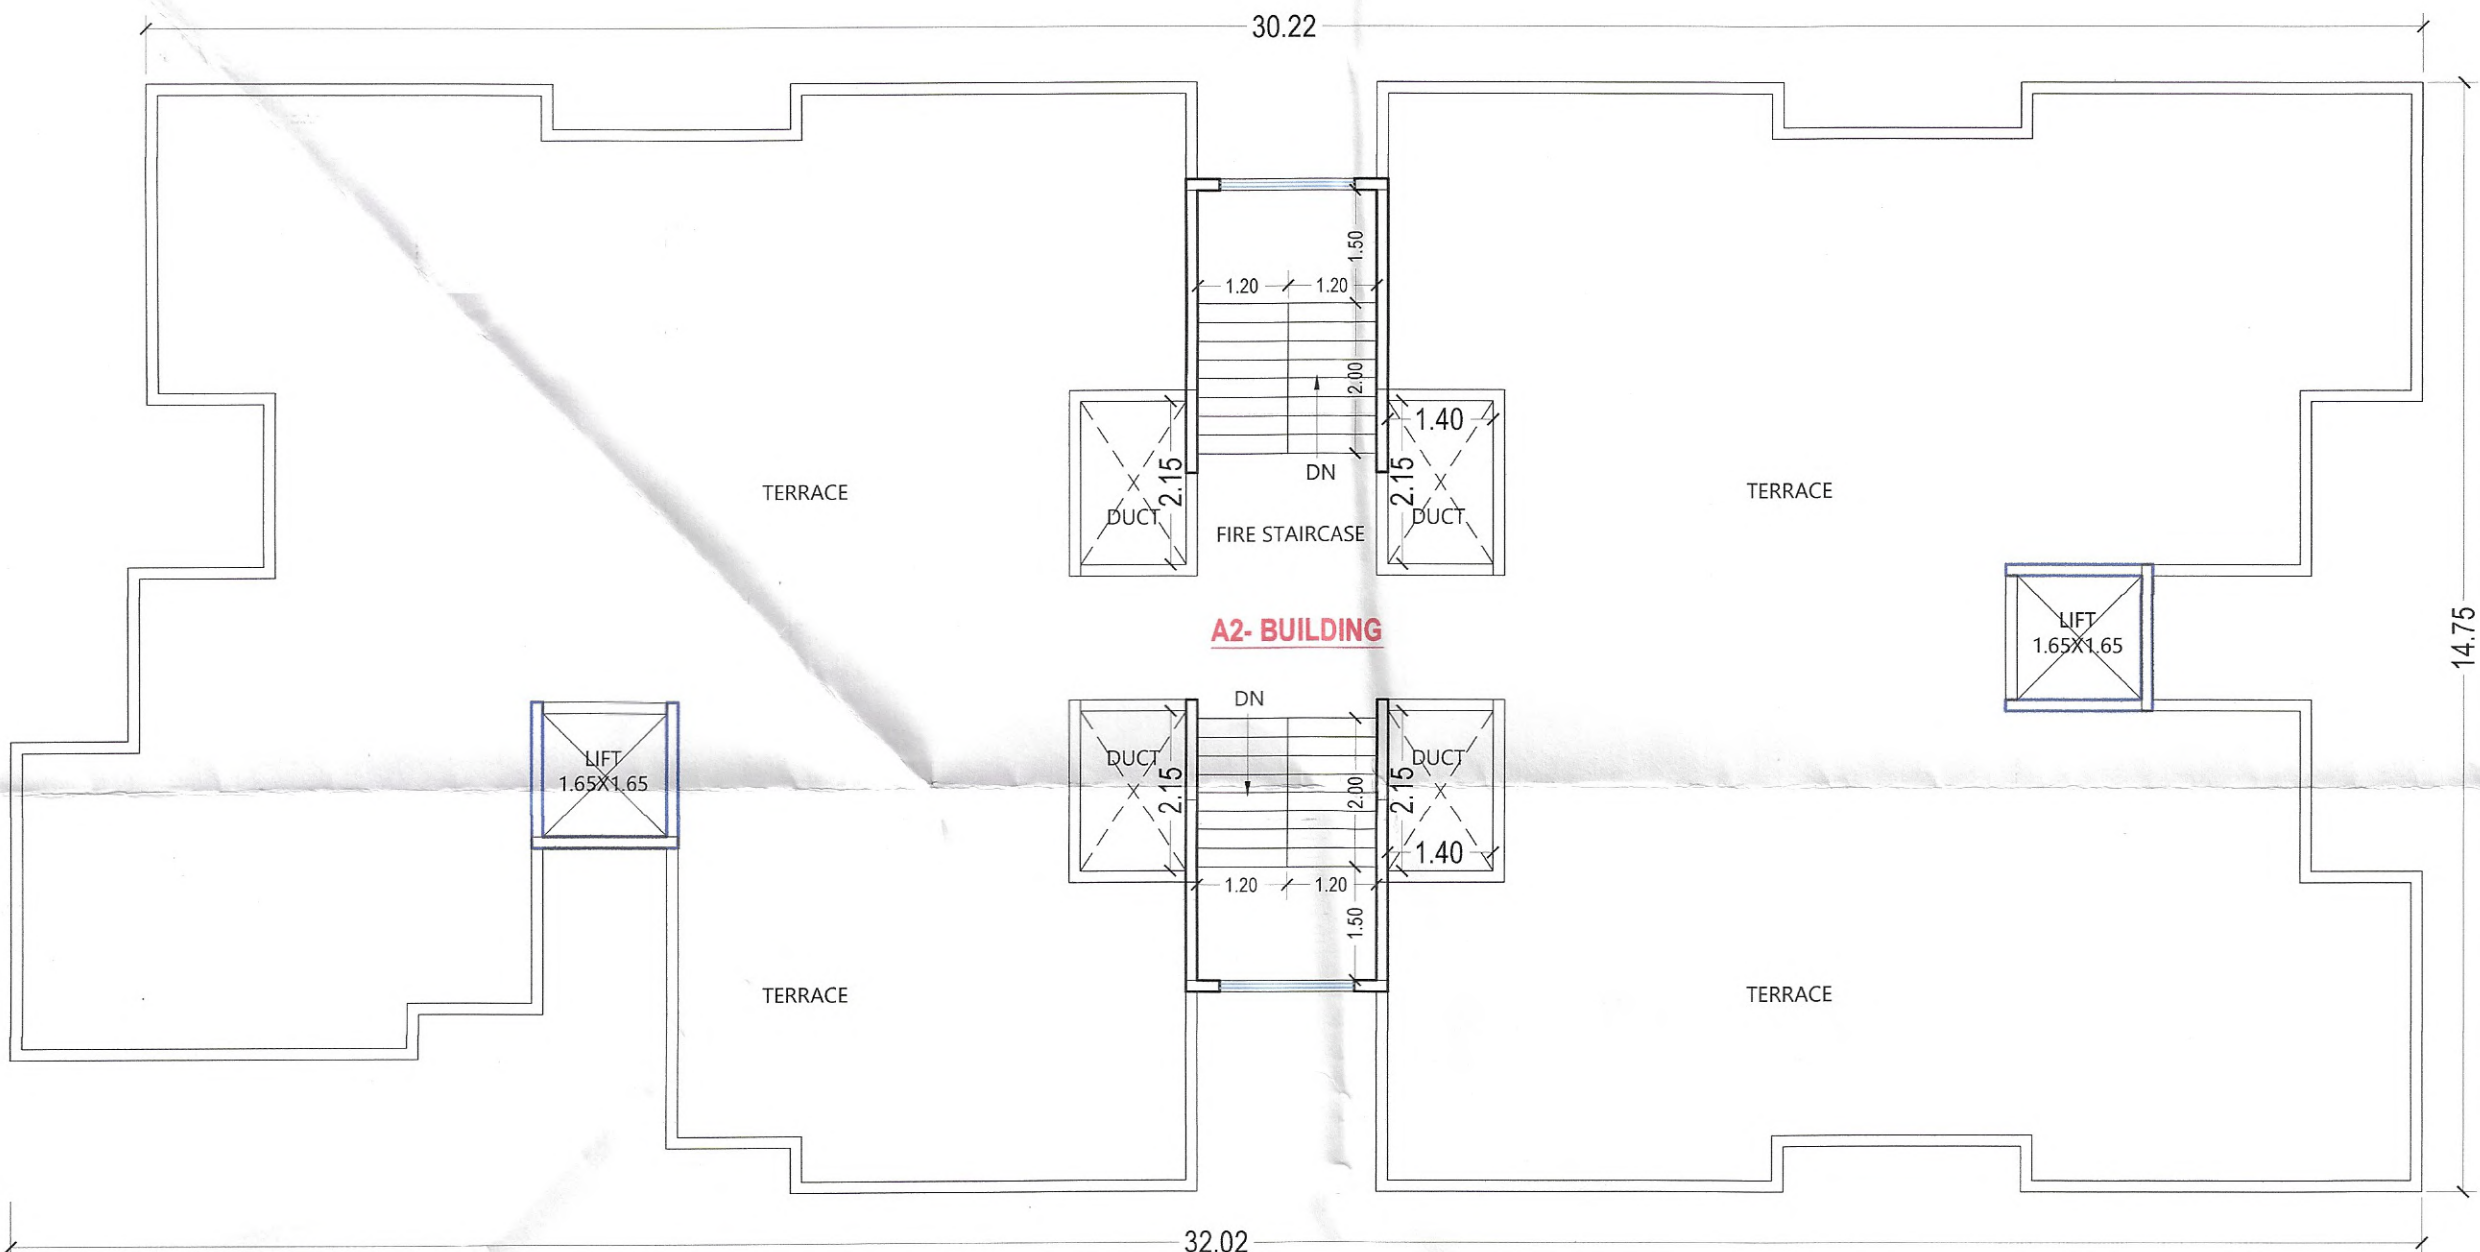

TERRACE FLOOR PLAN



FIRST FLOOR PLAN

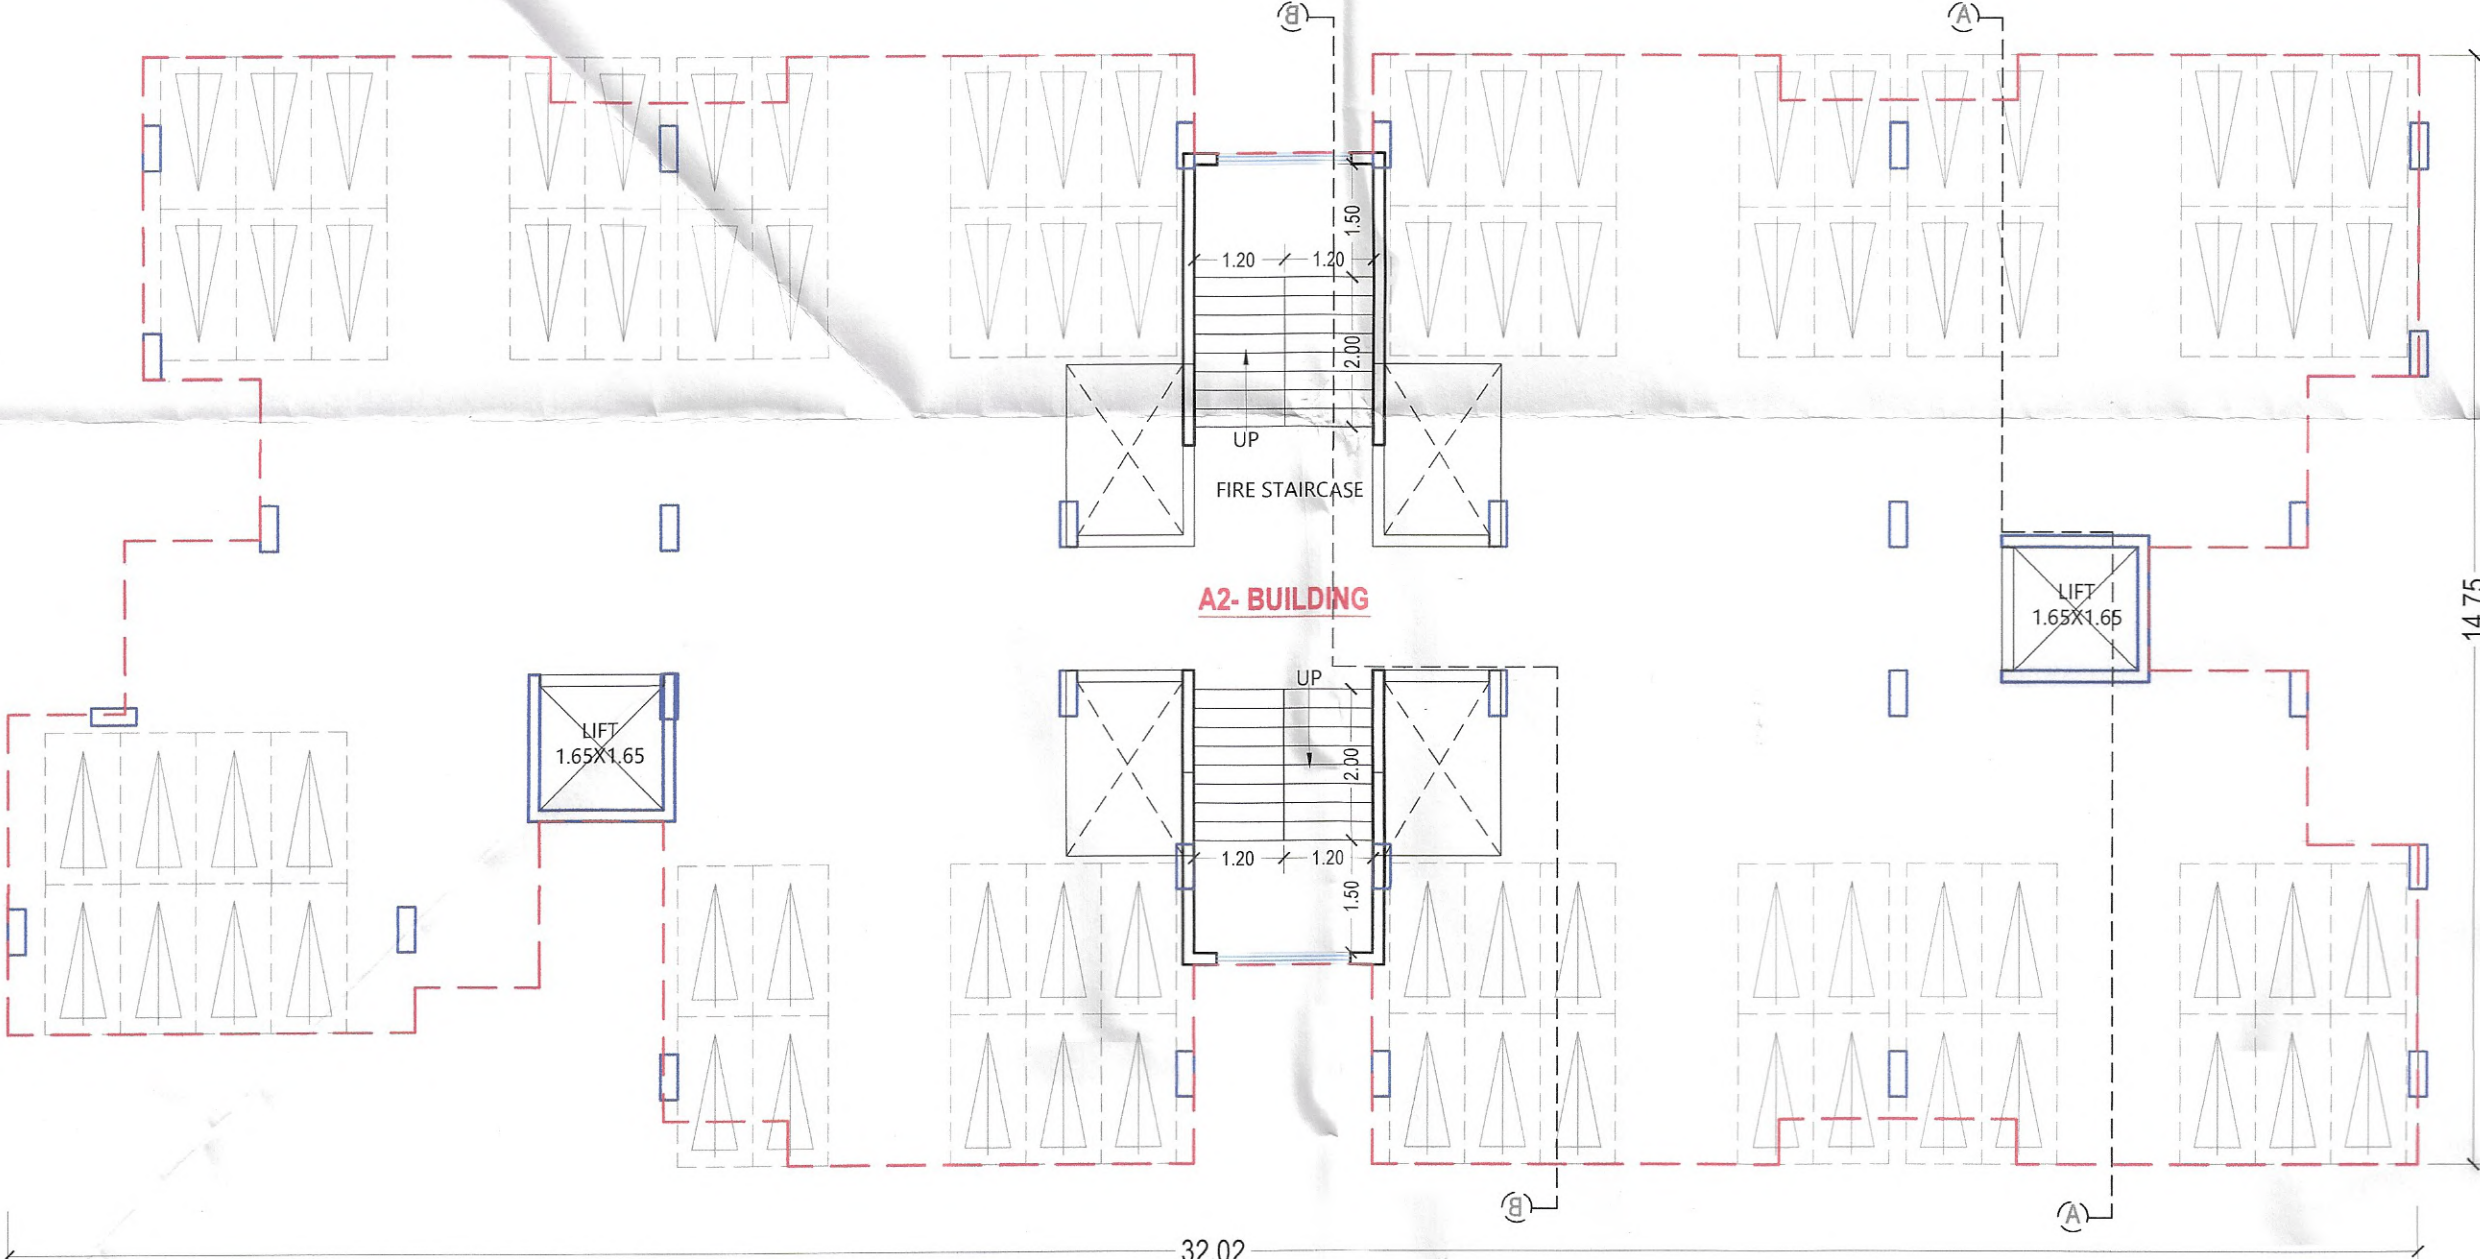

PARKING/GROUND FLOOR PLAN

SCHEDULE OF OPENINGS :			
DOORS		WINDOWS	
MD	1.00 X 2.37	W1	1.50 X 1.50
D1	0.90 X 2.37	W2	1.50 X 1.20
D2	0.75 X 2.37	V	0.60 X 0.90
SD	1.50 X 2.37		
LEGEND :			
PLOT BOUNDRY SHOWN AS			
PROPOSED P-LINE SHOWN AS			
DRAINAGE LINE SHOWN AS			
WATER LINE SHOWN AS			

REVISED - EWS & LIG AFFORDABLE HOUSING
PROJECT AT. GUT NO-377(P), CHIKALTHANA,
TQ. & DIST.-CHHATRAPATI SAMBHAJI NAGAR.
FOR,

SHRI. GANESH BABANRAO BAGAL.

TITLE	
REVISED SUBMISSION PLAN	
SYNERGY GROUP SAMIL ARCHITECTS NISHIGANDH C. RANA NAGR, OPP. ATITHI HOTEL, JALNA ROAD CHHATRAPATI SAMBHAJI NAGAR - PIN 431005 PH- 0240 2451616 EMAIL- info@samilarchitects.com	
DEALT BY - DATTA G.	JOB NO. - N - 2315
CHECKD BY - MMW	
DATE: 21 MAR. 2023	SCALE 1:100
OWNER'S SIGNATURE	
ARCHITECTS:-	
Sign Er. Milind M. Wadekar Regd No. MCB/R/2019/APL/00260	
AR.SAMEER N. AUSEKAR REGD. NO - CA - 95/19301	ER.MILIND M. WADEKAR REGD. NO - MCB/R/2019/APL/00260