




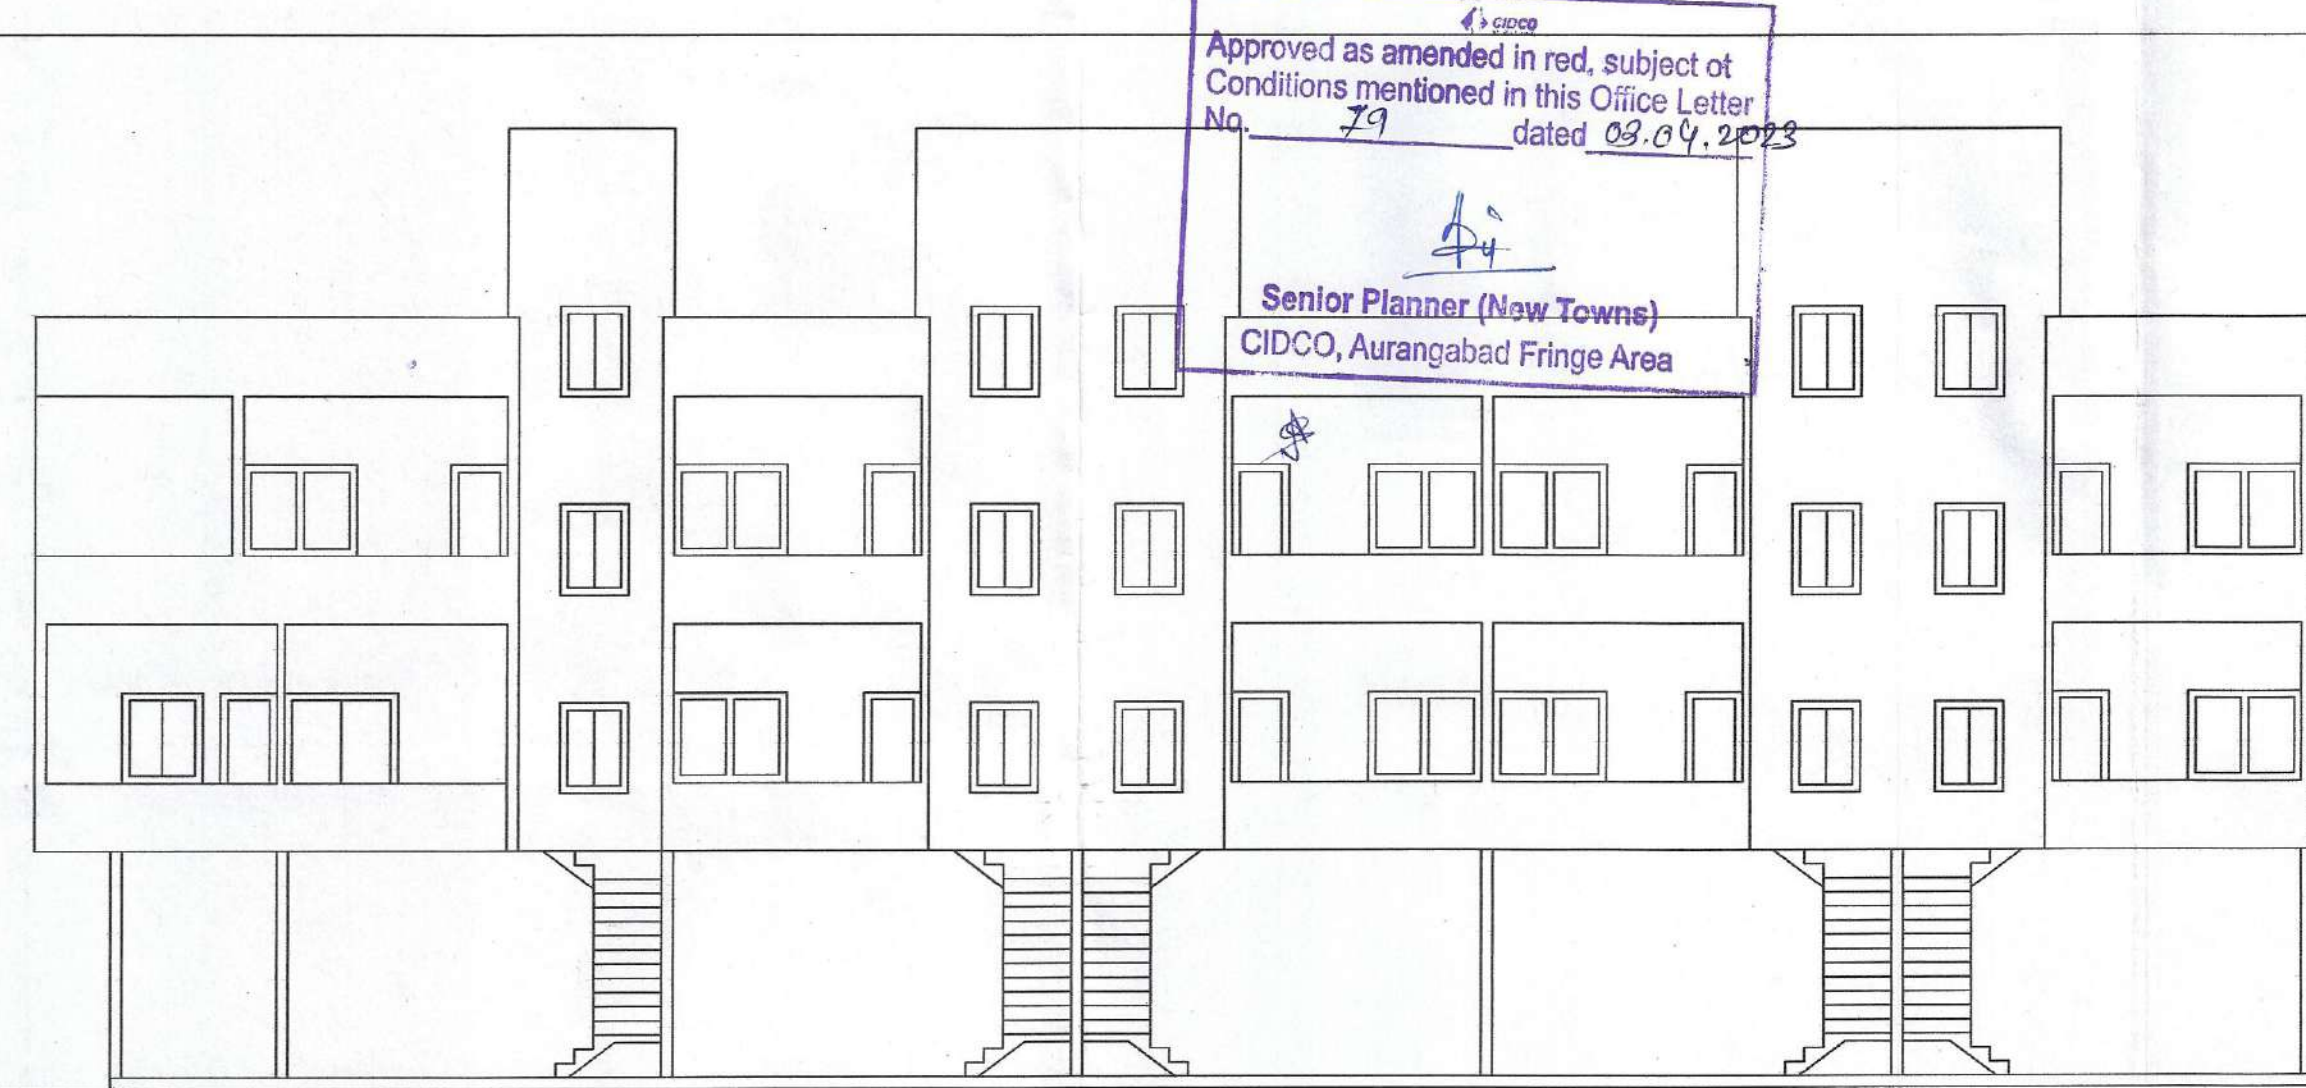


FRONT ELEVATION FOR BUILDING BC
SCALE:1:100

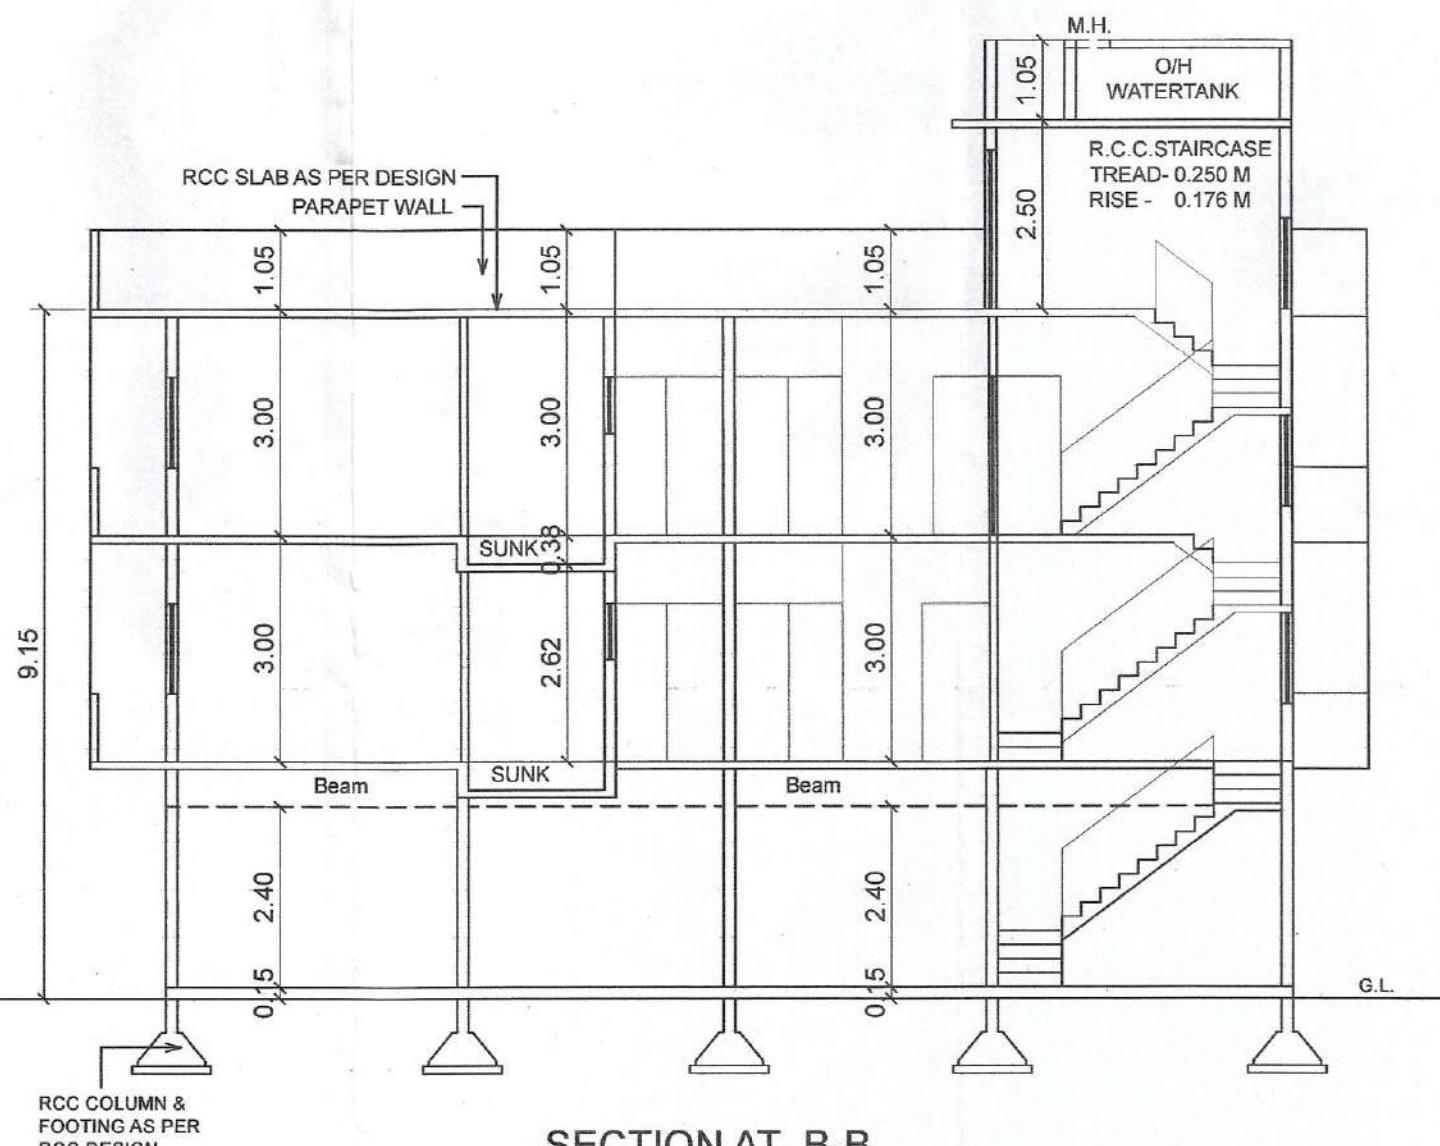


SECTION AT B-B
SCALE:1:100

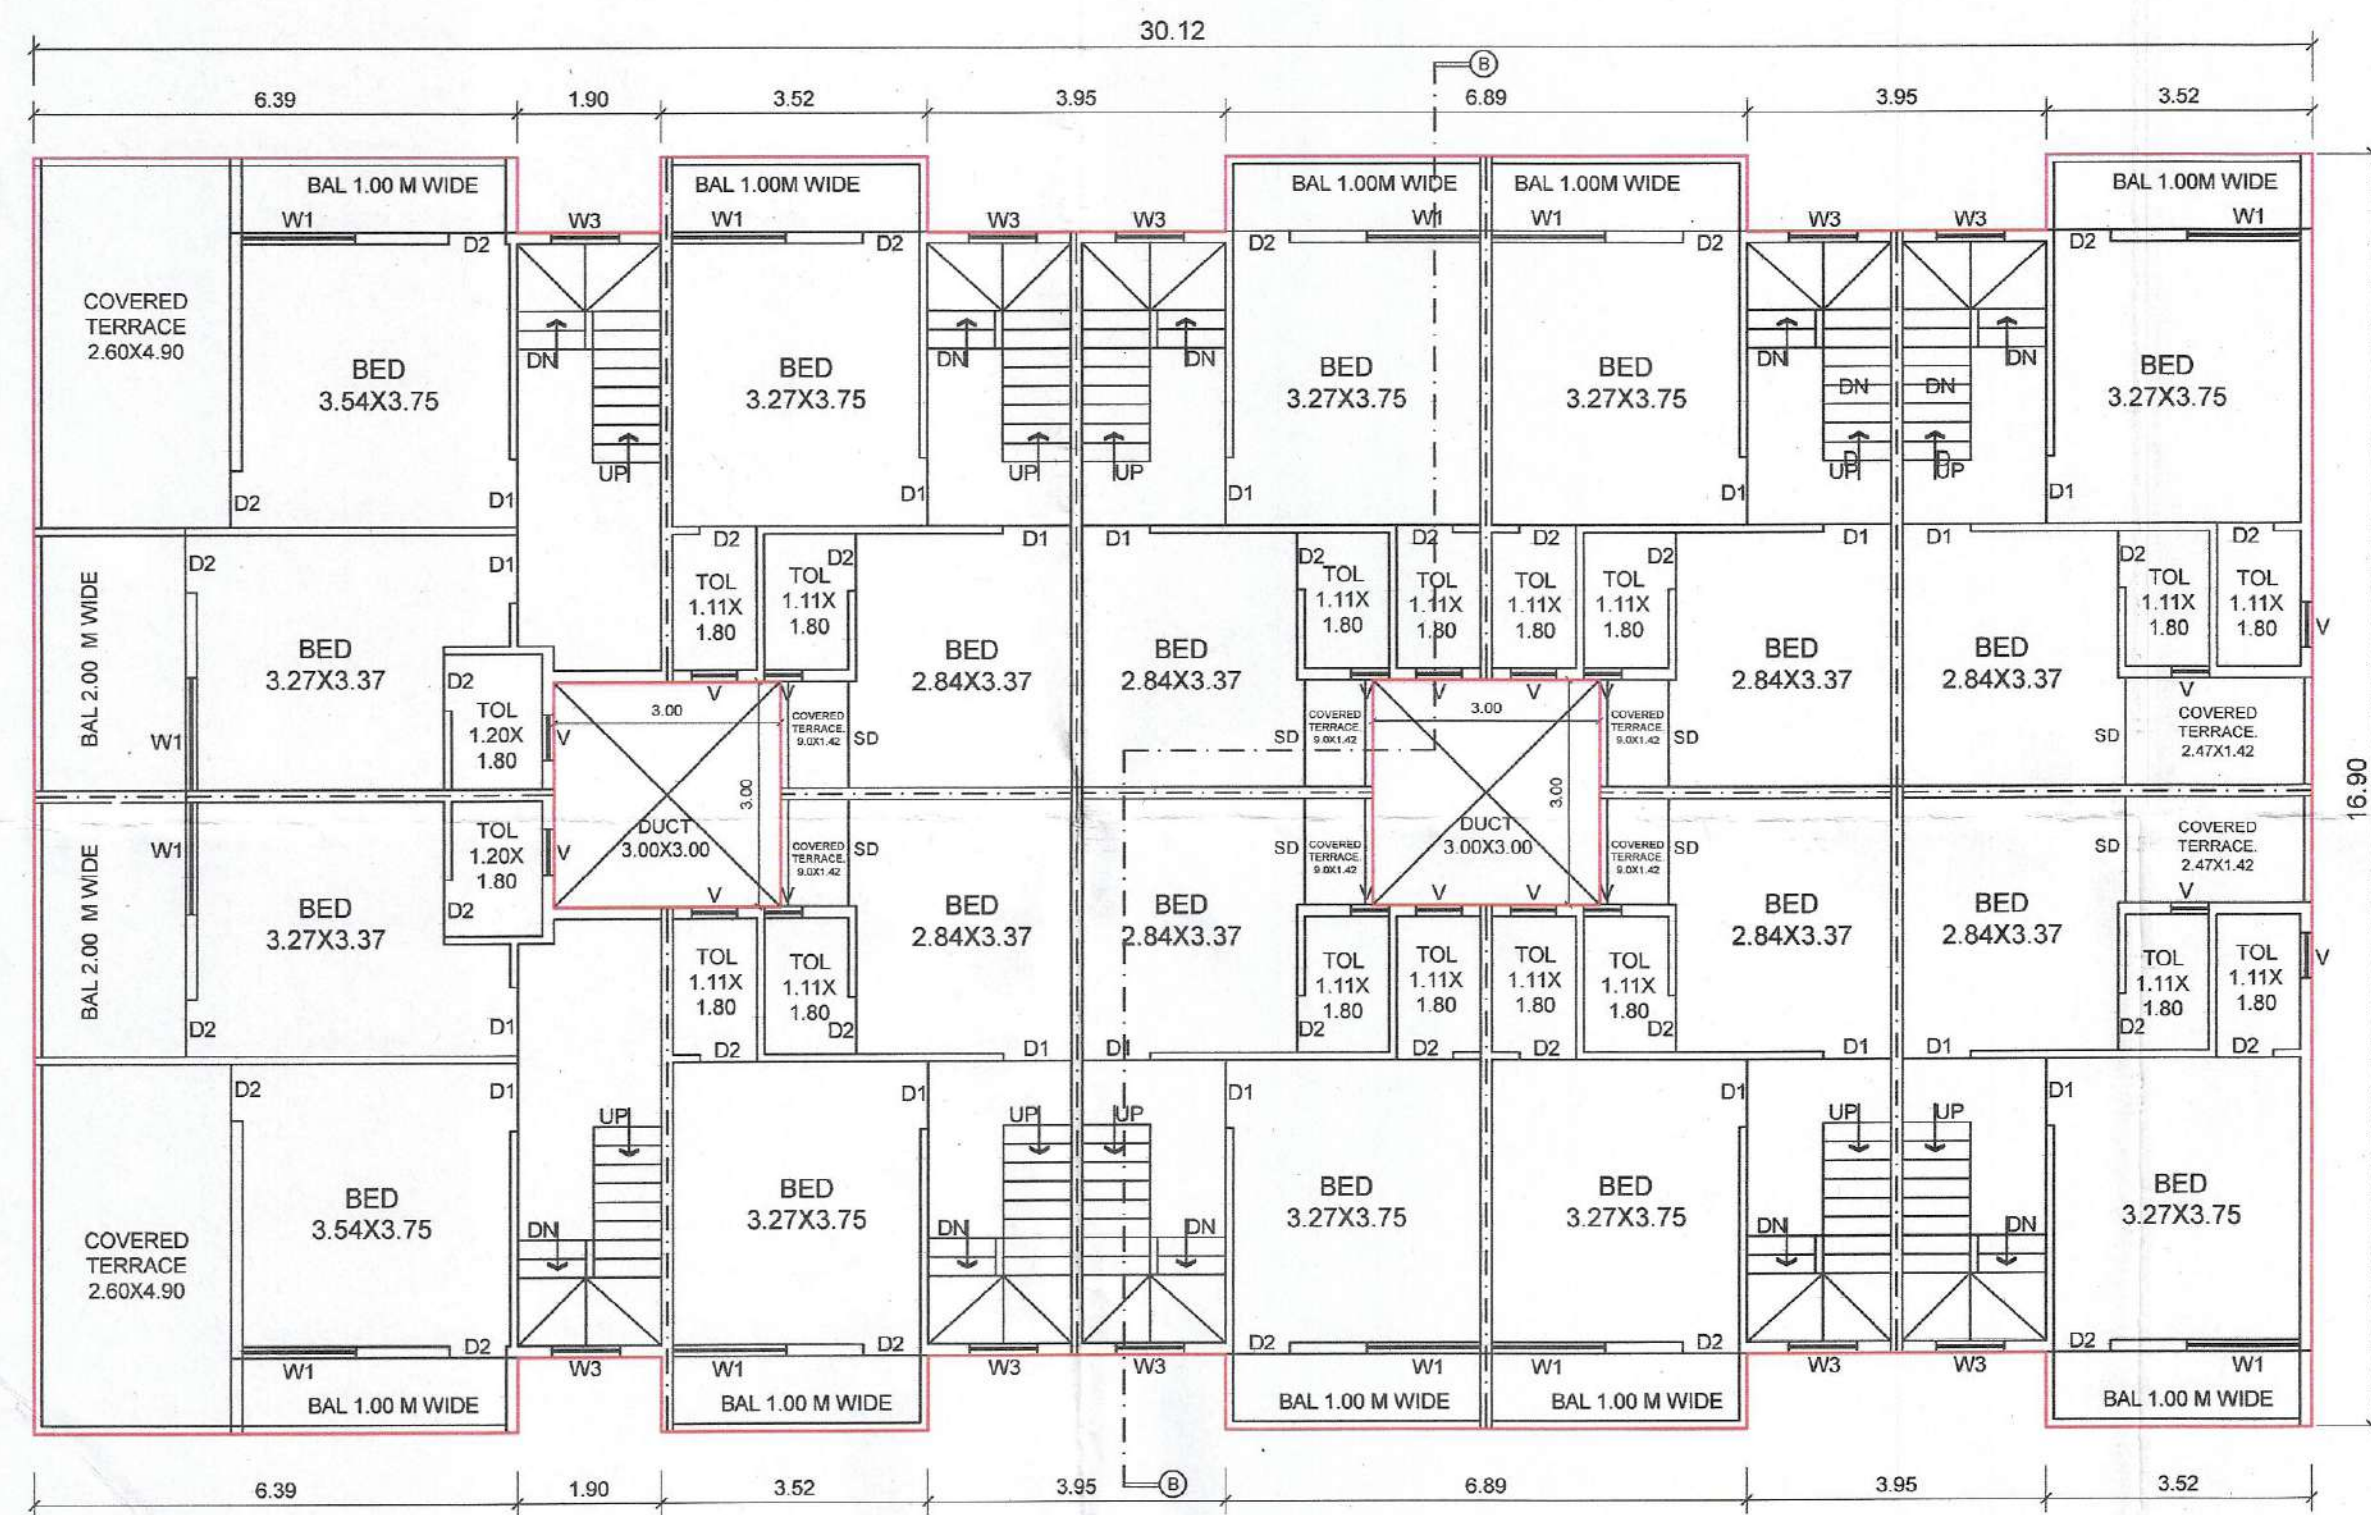

SECOND FLOOR PLAN FOR BUILDING BC
SCALE:1:100

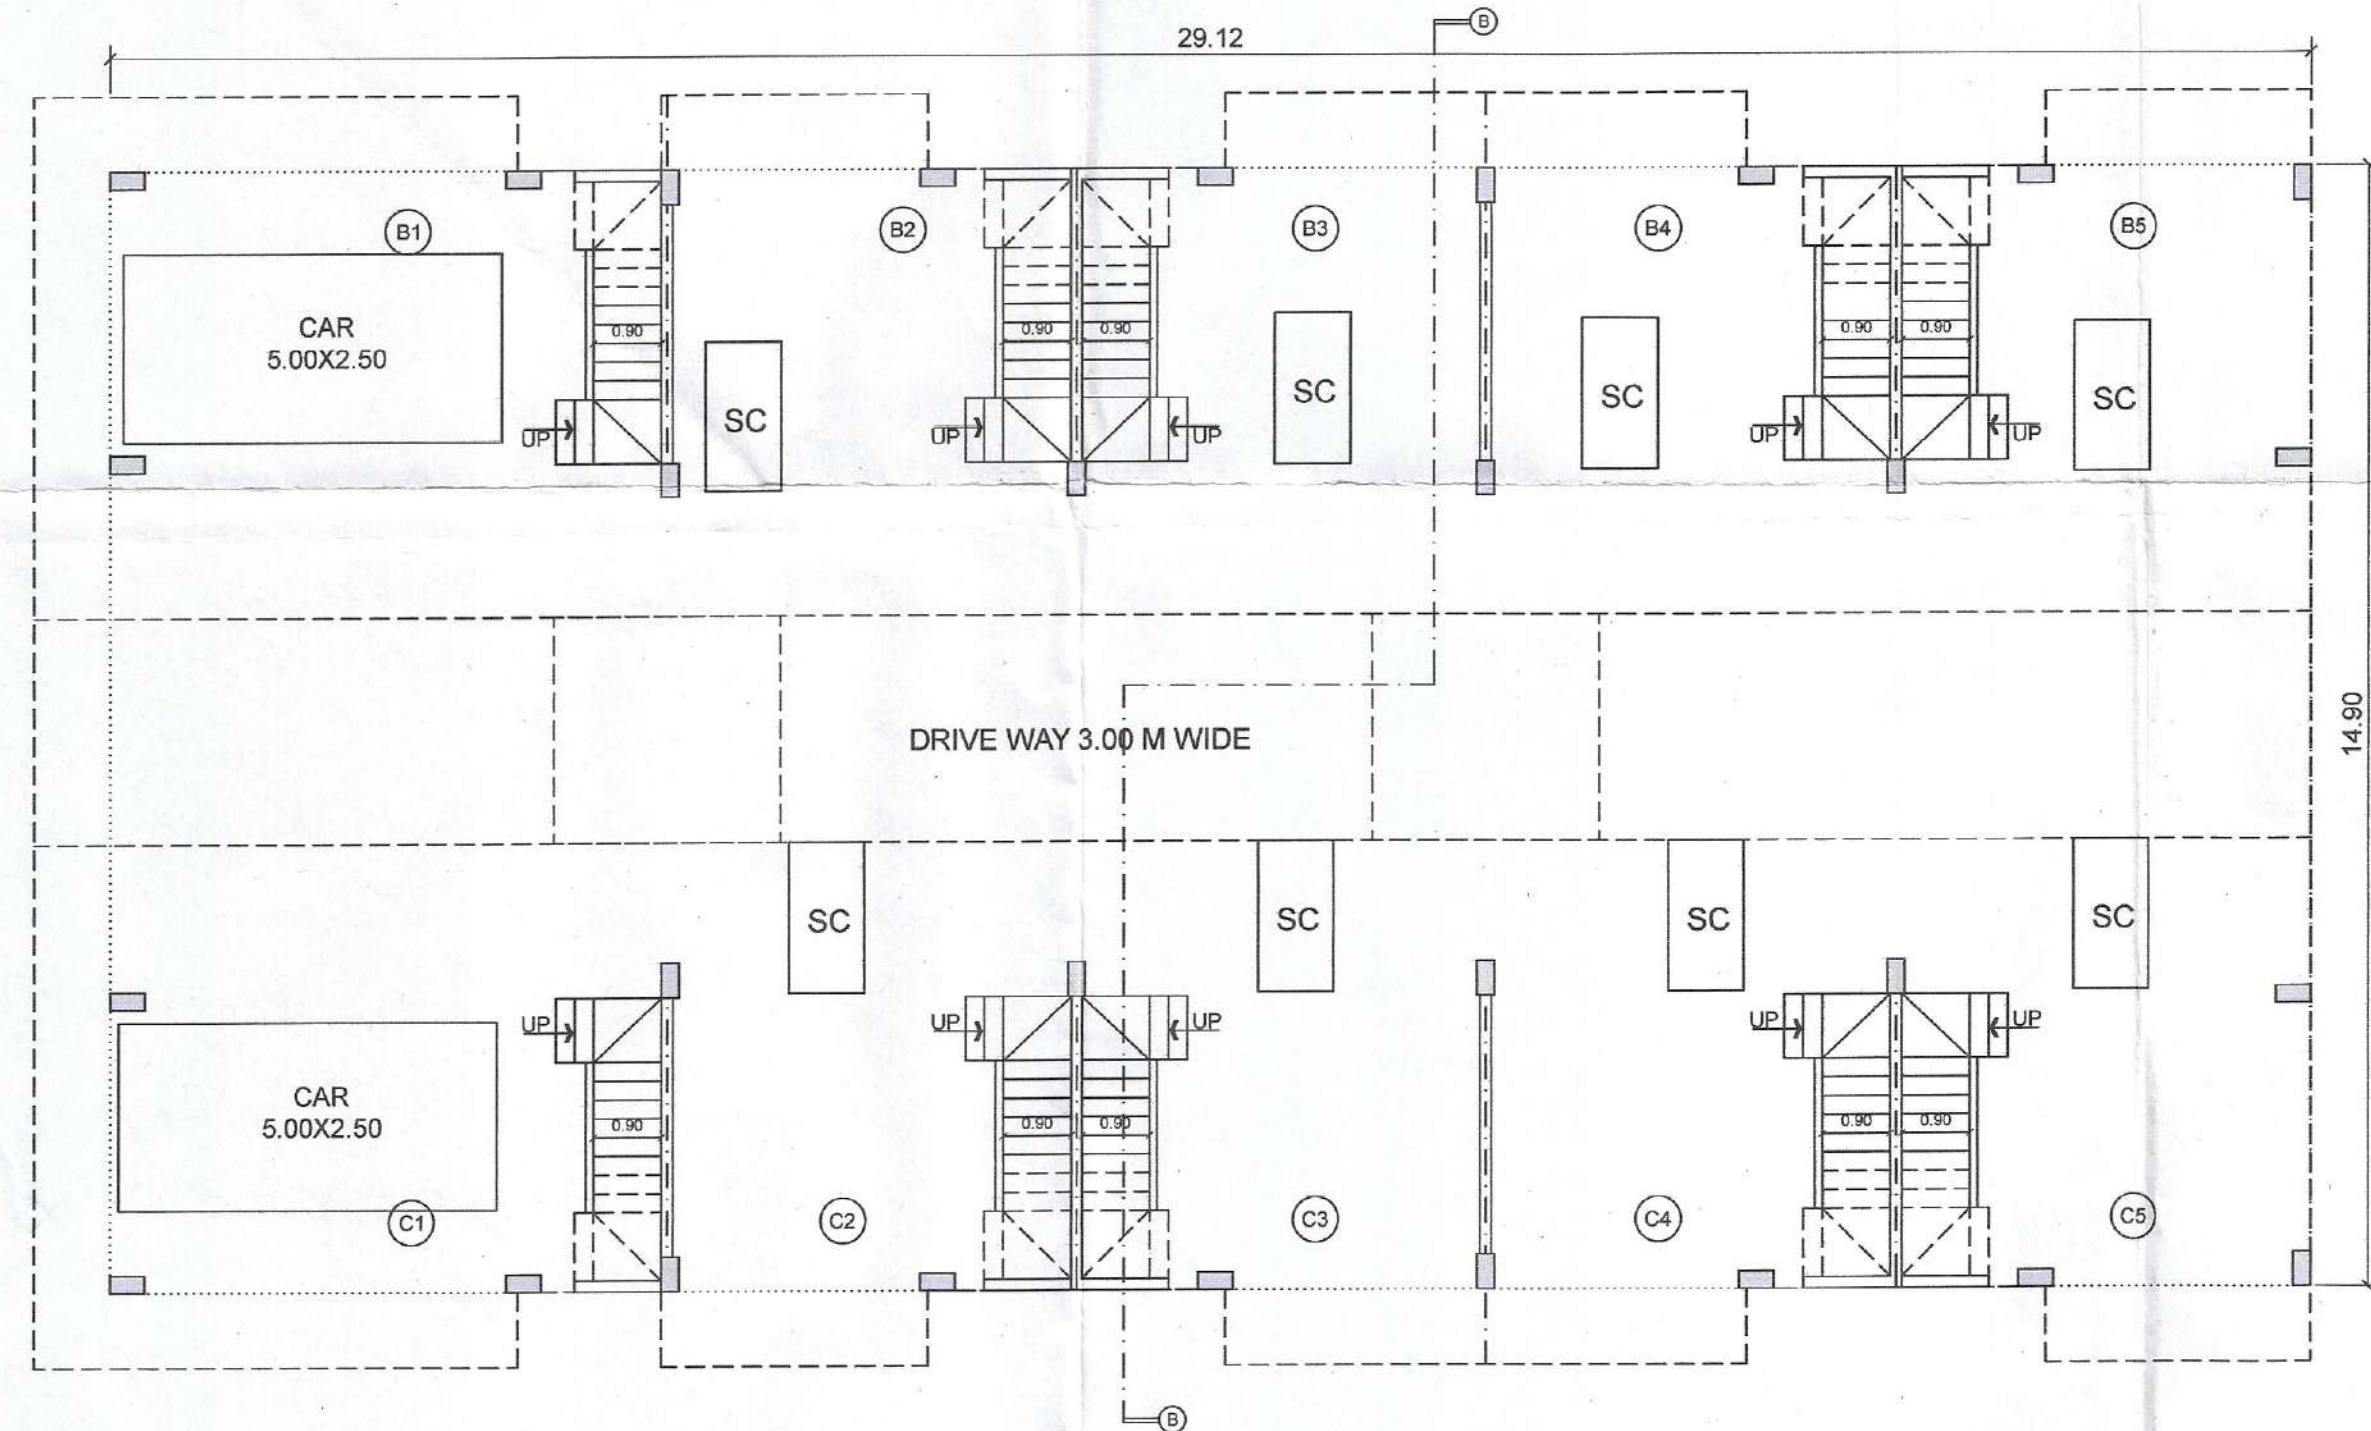

GROUND FLOOR PLAN FOR BUILDING BC
SCALE:1:100

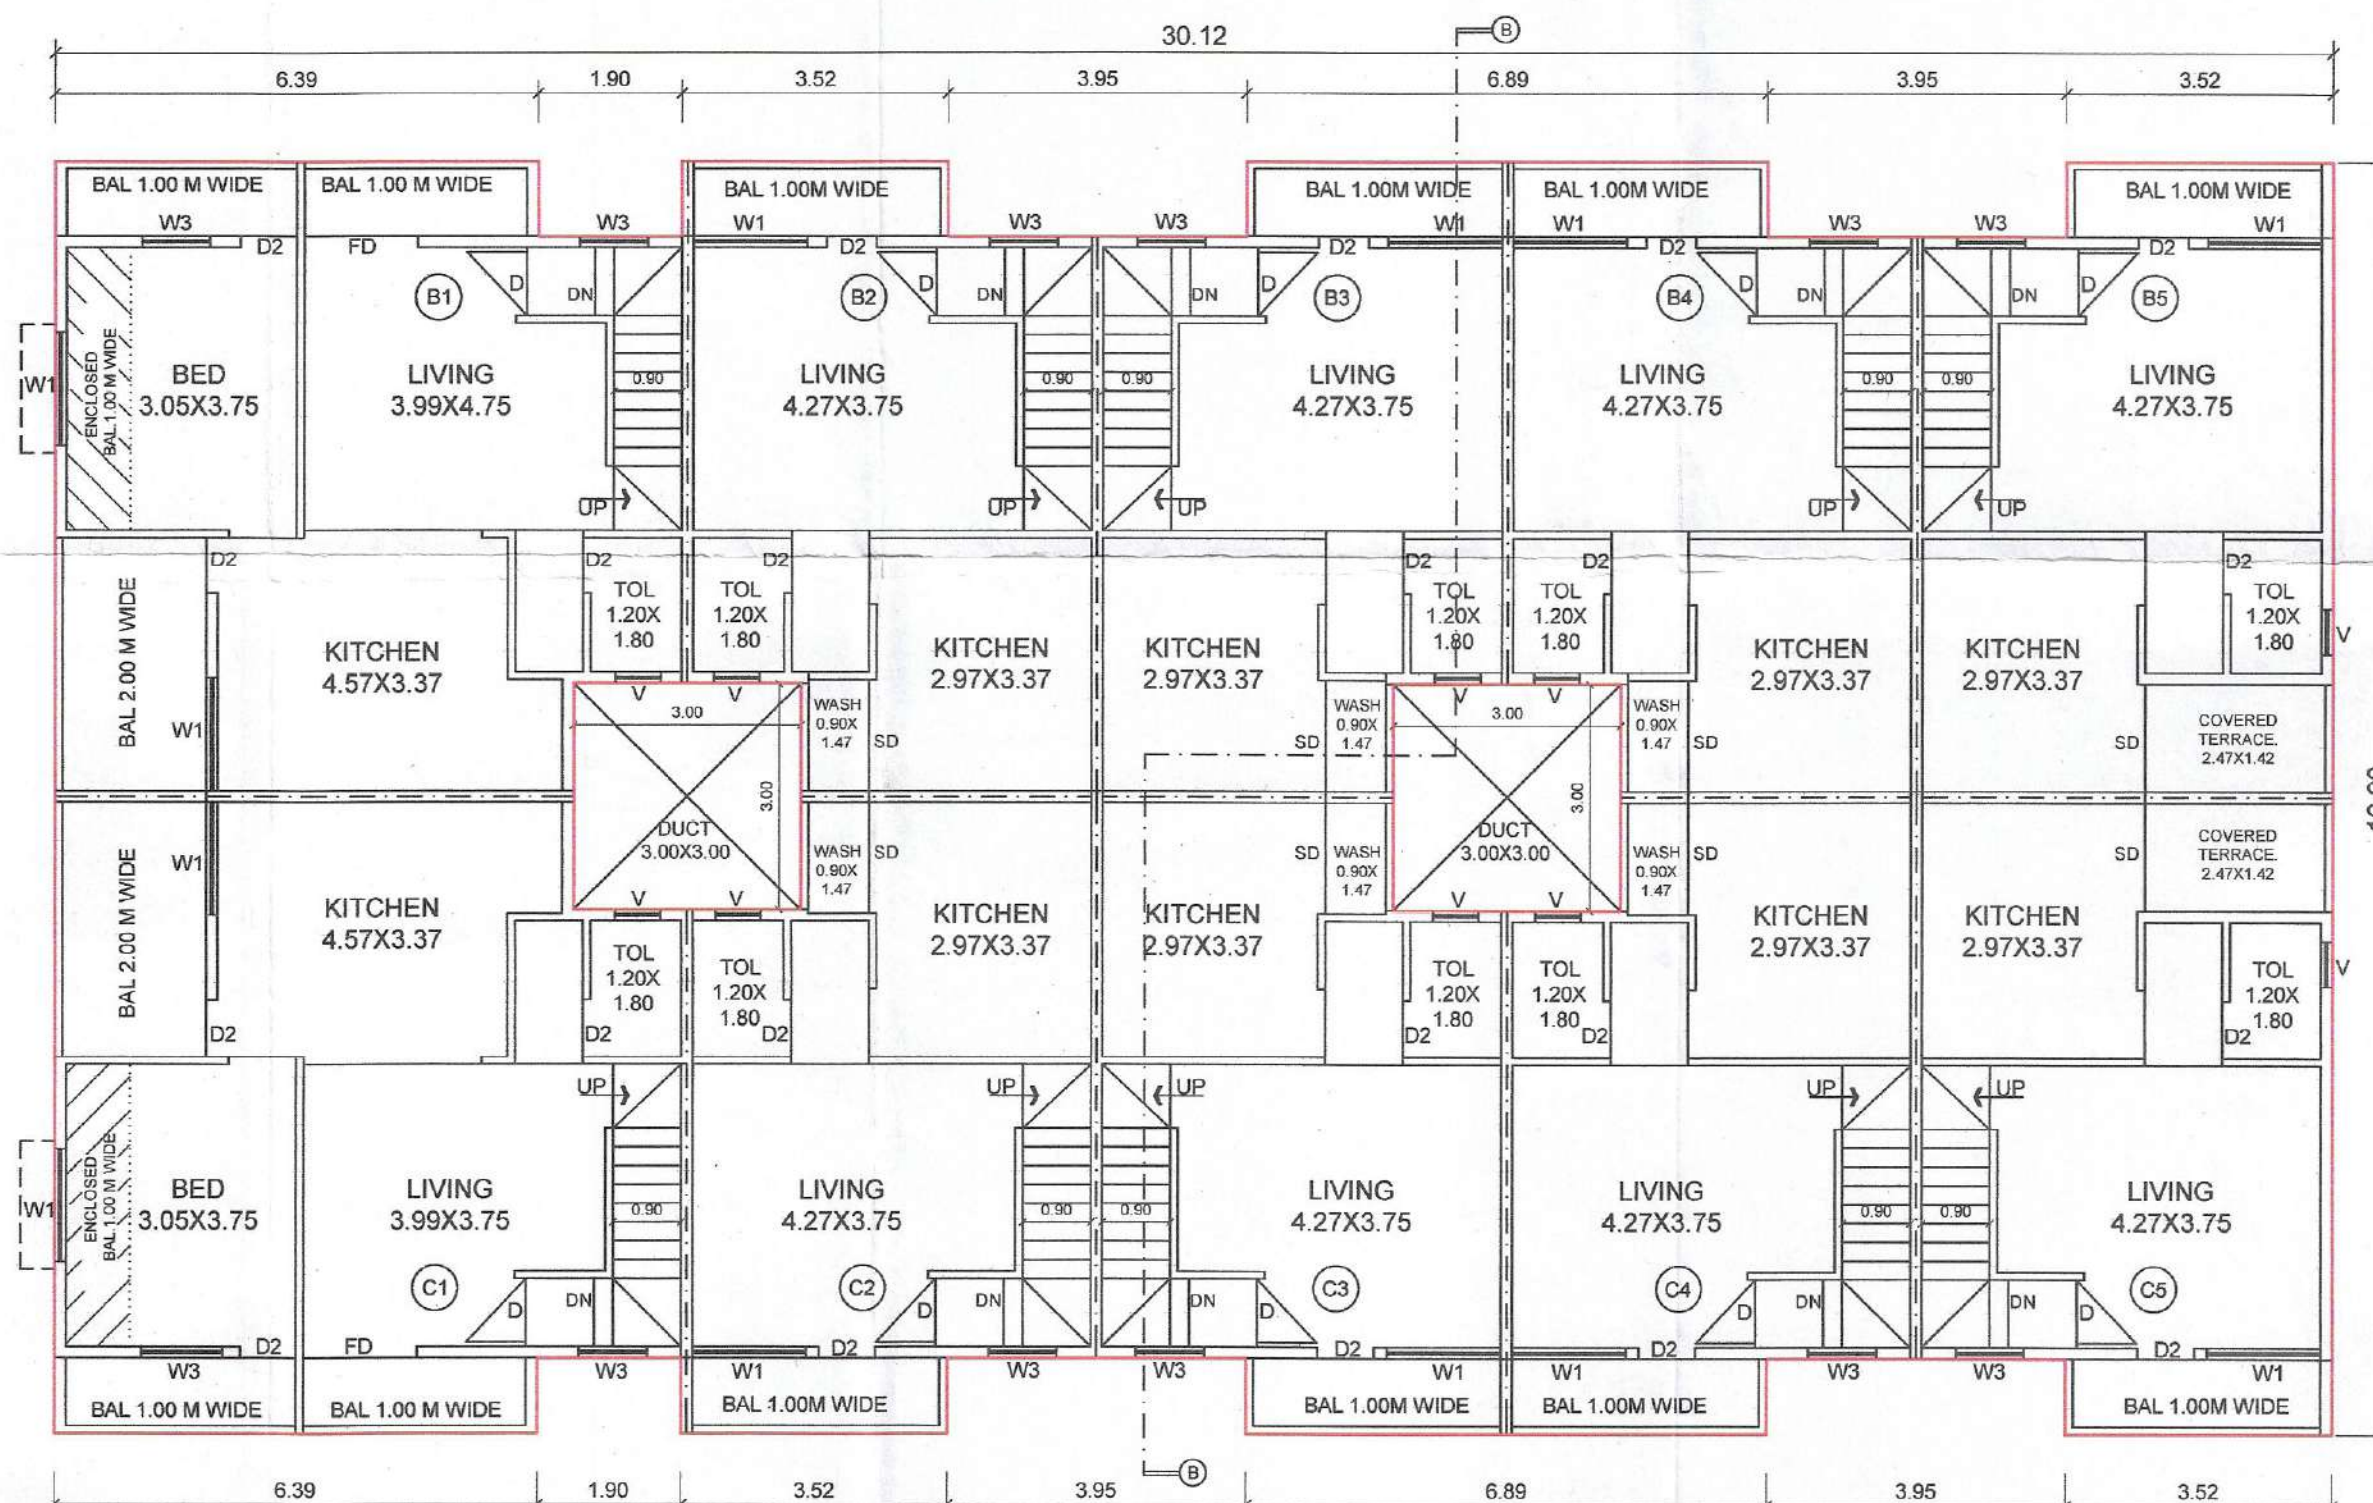

FIRST FLOOR PLAN FOR BUILDING BC
SCALE:1:100

P LINE AREA STATEMENT :
TYPICAL FIRST & SECOND
FLOOR FOR BUILDING BC
AREA OF BLOCK (ABCD) = 30.12 X 16.90 = 509.03 SQ.M
STANDARD DEDUCTIONS :-
1. 1.90 X 1.00 = 1.90 SQ.M
2. 3.95 X 1.00 = 3.95 SQ.M
3. 3.95 X 1.00 = 3.95 SQ.M
4. 3.00 X 3.00 = 9.00 SQ.M
5. 3.00 X 3.00 = 9.00 SQ.M
6. 1.90 X 1.00 = 1.90 SQ.M
7. 3.95 X 1.00 = 3.95 SQ.M
TOTAL STANDARD DEDUCTIONS = 37.60 SQ.M
GROSS AREA : (509.03 + 0.00) - 37.60 = 471.43 SQ.M

BUILDING BC		
B/UP & CARPET AREA		
ROW HOUSE NOS.	P LINE AREA	CARPET AREA
	SQM	SQM
B1	132.85	88.95
B2	83.24	71.35
B3	83.24	71.35
B4	83.24	71.35
B5	88.86	68.51
C1	132.85	88.95
C2	83.24	71.35
C3	83.24	71.35
C4	83.24	71.35
C5	88.86	68.51

SEAL AND STAMP OF APPROVAL

3
5

BUILDING BC

AREA STATEMENT

PROPOSED P LINE AREA		
BUILDING BC		
GROUND FLOOR	=	0.00 SQM
FIRST FLOOR	=	471.43 SQM
SECOND FLOOR	=	471.43 SQM
TOTAL P LINE AREA	=	942.86 SQM

SCHEDULE OF OPENINGS

S.NO.	SYMBOL	SIZE	AREA
1	D	1.00 X 2.10	
2	D1	0.90 X 2.10	
3	D2	0.75 X 2.10	
4	SD	1.50 X 2.10	3.15 SQM
5	W1	1.50 X 1.20	1.80 SQM
6	W2	1.50 X 0.90	1.35 SQM
7	W3	1.20 X 1.20	1.44 SQM
8	W4	0.90 X 1.20	1.08 SQM
9	V	0.60 X 0.75	0.45 SQM

NOTES

1. ALL OUTER WALLS ARE 0.15 M TH.
2. ALL INTERNAL WALLS ARE 0.10 M TH.

PROJECT

REVISED PLAN FOR GROUP HOUSING ON
GUT 35. (P), AT. HIRAPUR, TQ & DIST.
AURANGABAD. FOR,

- 1) MR. BABURAO MAHADU KATHAR
- 2) MR. ANIL NAGORAO DESHPANDE
- 3) MR. YOGESH MADHUKAR MAPARI
- 4) MR. SANDEEP VYANKATESH KULKARNI

OWNER'S SIGN.

- 1) MR. BABURAO MAHADU KATHAR
- 2) MR. ANIL NAGORAO DESHPANDE
- 3) MR. YOGESH MADHUKAR MAPARI
- 4) MR. SANDEEP VYANKATESH KULKARNI

ARCHITECT SIGN

ARCHITECTS:



MIRKUTE
architects & interior designers

SHOP NO. 3 & 4, PLOT NO. 265,
DHANRAJ COMPLEX, ULKARAGARI
GARKHEDA, AURANGABAD - 431005
E-MAIL : saurabh.mirkute@gmail.com
MOBILE : 9422319270

DATE	SCALE	DRN: BY	CHD: BY	PRINT
23.01.2023	1:100	MR. JAGDISH	MR. S.MIRKUTE	24.01.2023