

अर्जदार यांची प्र

महाराष्ट्र शासकीय माहिती, व माहिती म. न. य. अ. व. नवे

अर्जदार यांची प्र

AREA STATEMENT :

1. AREA OF PLOT	: 2035.74 SQ.M.
2. ALLOWED F.S.I	: 3.00
3. PERMISSIBLE B/UP AREA	: 6107.22 SQ.M.
4. PARKING FLOOR B/UP AREA	: 0021.29 SQ.M.
5. TYPICAL FLOOR B/UP AREA	: 5285.64 SQ.M.
6. TOTAL PROPOSED B/UP AREA	: 5306.93 SQ.M
7. F.S.I CONSUMED	: 2.6100
8. TOTAL NO OF FLATS	: 60 Nos.
9. ELEC. SUB STATION AREA	: 25.00 SQM

SCHEDULE OF OPENINGS

DISCRPTION	BUILDING	SIZE
DOORS	MD	1.0 X 2.1
	D	0.9 X 2.1
M.S SHUTTER	RS	2.4 X 3.00
VENTILATORS	V	0.6 X 0.25

PLOT BOUNDARY SHOWN IN
PROPOSED CONST. SHOWN IN
WATER LINE SHOWN IN
DRAINAGE LINE SHOWN IN
EXISTING STRUCTURE

PROPOSED MHADA L.G. SCHEME
ON PLOT No 03 GUT No. 736(PART), CHIKALTHANA, AURANGABAD.

FROM - MAHARASHTRA HOUSING AND
AREA DEVELOPMENT AUTHORITY (MHADA), AURANGABAD.

CLIENT SIGNATURE:

FROM - MAHARASHTRA HOUSING AND
AREA DEVELOPMENT AUTHORITY (MHADA), AURANGABAD



ARCHIVITUS DESIGN STUDIO
Office : S.No. 02, "Archivitus", Near AMC, Beside Diamond
Function Hall, Town Hall, Aurangabad. Cell : +919420832626.
Email: archivitus.designstudio@hotmail.com.


DATE: 06/01/2023

DRAWN BY: Ab.Wheed Quodri

SCALE: 1:100

Checked BY: Ab.Wheed Quodri

BUILDING PERMISSION PLAN

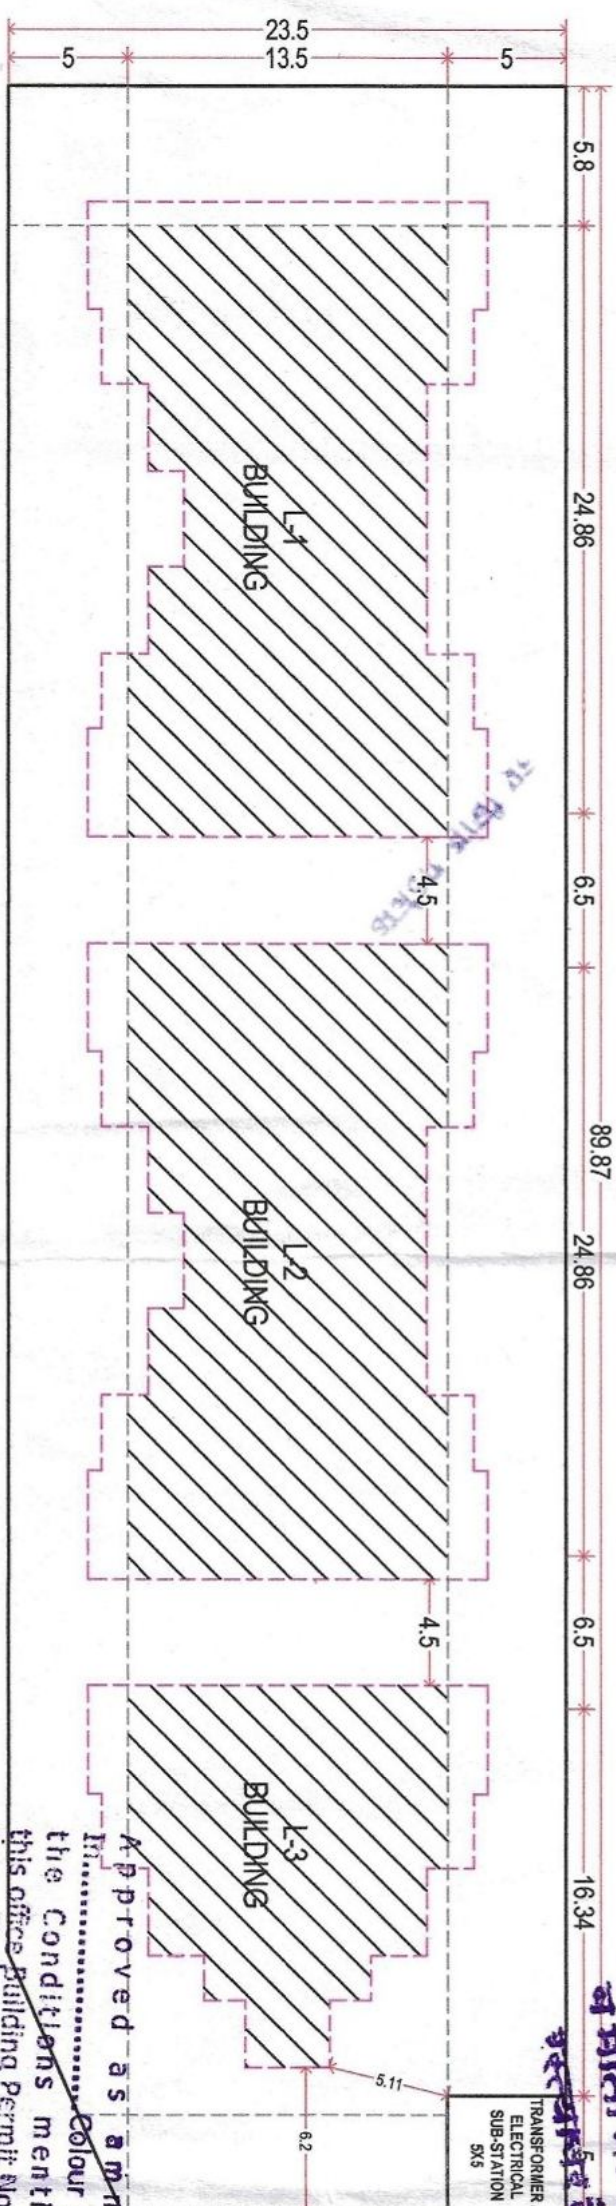

Approved as amended
in colour Subject to
the Conditions mentioned in
this office Building Permit No. 53/2023
Date : 14/07/2023

Dy. Engineer
Town Planning
Municipal Corporation
Chhatrapati Sambhaji Nagar
O.C. Signed By D.D.T.P.

JALNA -- AURANGABAD ROAD

MINI GHATI

7.50 M WIDE ROAD

PROPOSED SITE

SITE PLAN
N.T.S

Sketch Plan For "MHADA HSG. PROJECT"
at Plot No.03, Gut No 736/P, Chikalthana, Aurangabad.

SIGNATURE:

C.E.O


MHADA, AURANGABAD

EXECUTIVE ENGINEER

MHADA, AURANGABAD

ASST. ARCHITECT

MHADA, AURANGABAD

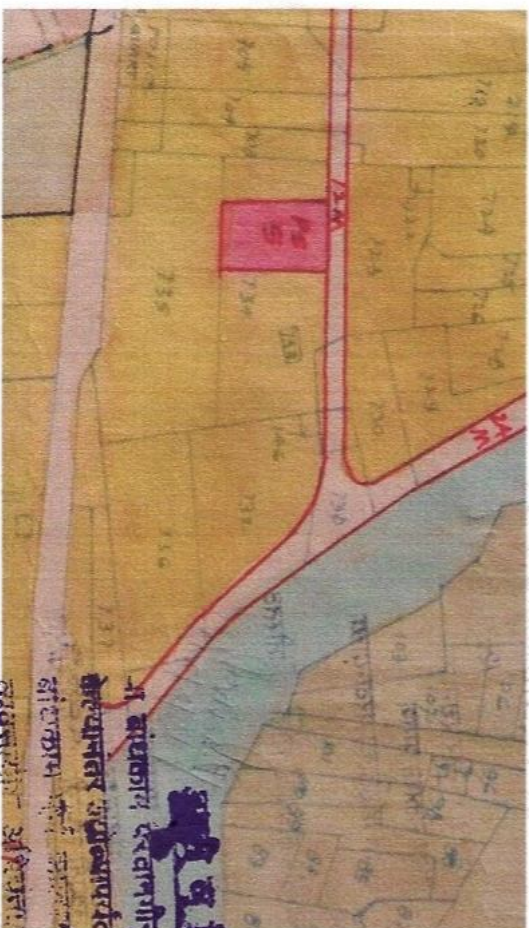

अर्जदार यांची प्र

महाराष्ट्र शासकीय माहिती, व माहिती म. न. य. अ. व. नवे

अर्जदार यांची प्र

अर्जदार यांची प्र

अर्जदार यांची प्र

अर्जदार यांची प्र