

Chhatrapati Sambhaji Maharaj
Municipal Corporation
O.C. Signed By D.D.T.P.

AREA STATEMENT:

- | | | |
|----|-------------------|-------------|
| 9. | ELEC. SUB STATION | : 25.00 SQM |
|----|-------------------|-------------|

SCHEDULE OF OPENINGS

VENTILATORS	V	0.6 X 0.75	
-------------	---	------------	--

EXISTING STRUCTURE 

ON PLOT No 03 GUT No. 736(PART), CHIKALTHANA, AURANGABAD

AREA DEVELOPMENT AUTHORITY (MHADA), AURANGABAD.

CLIENT SIGNATURE:

FROM - MULTIHASHI NA HOUSING AND
AREA DEVELOPMENT AUTHORITY (MHADA), AURANGABADY




Reg. No. CN 2011/0602

Reg. in force from 01/01/2012

- R.C.C Design
- Project Management Consultant

DATE: 06/01/2023	DRAWN BY: Ab.Wahneed Quadri
------------------	-----------------------------

BUILDING PERMISSION PLAN

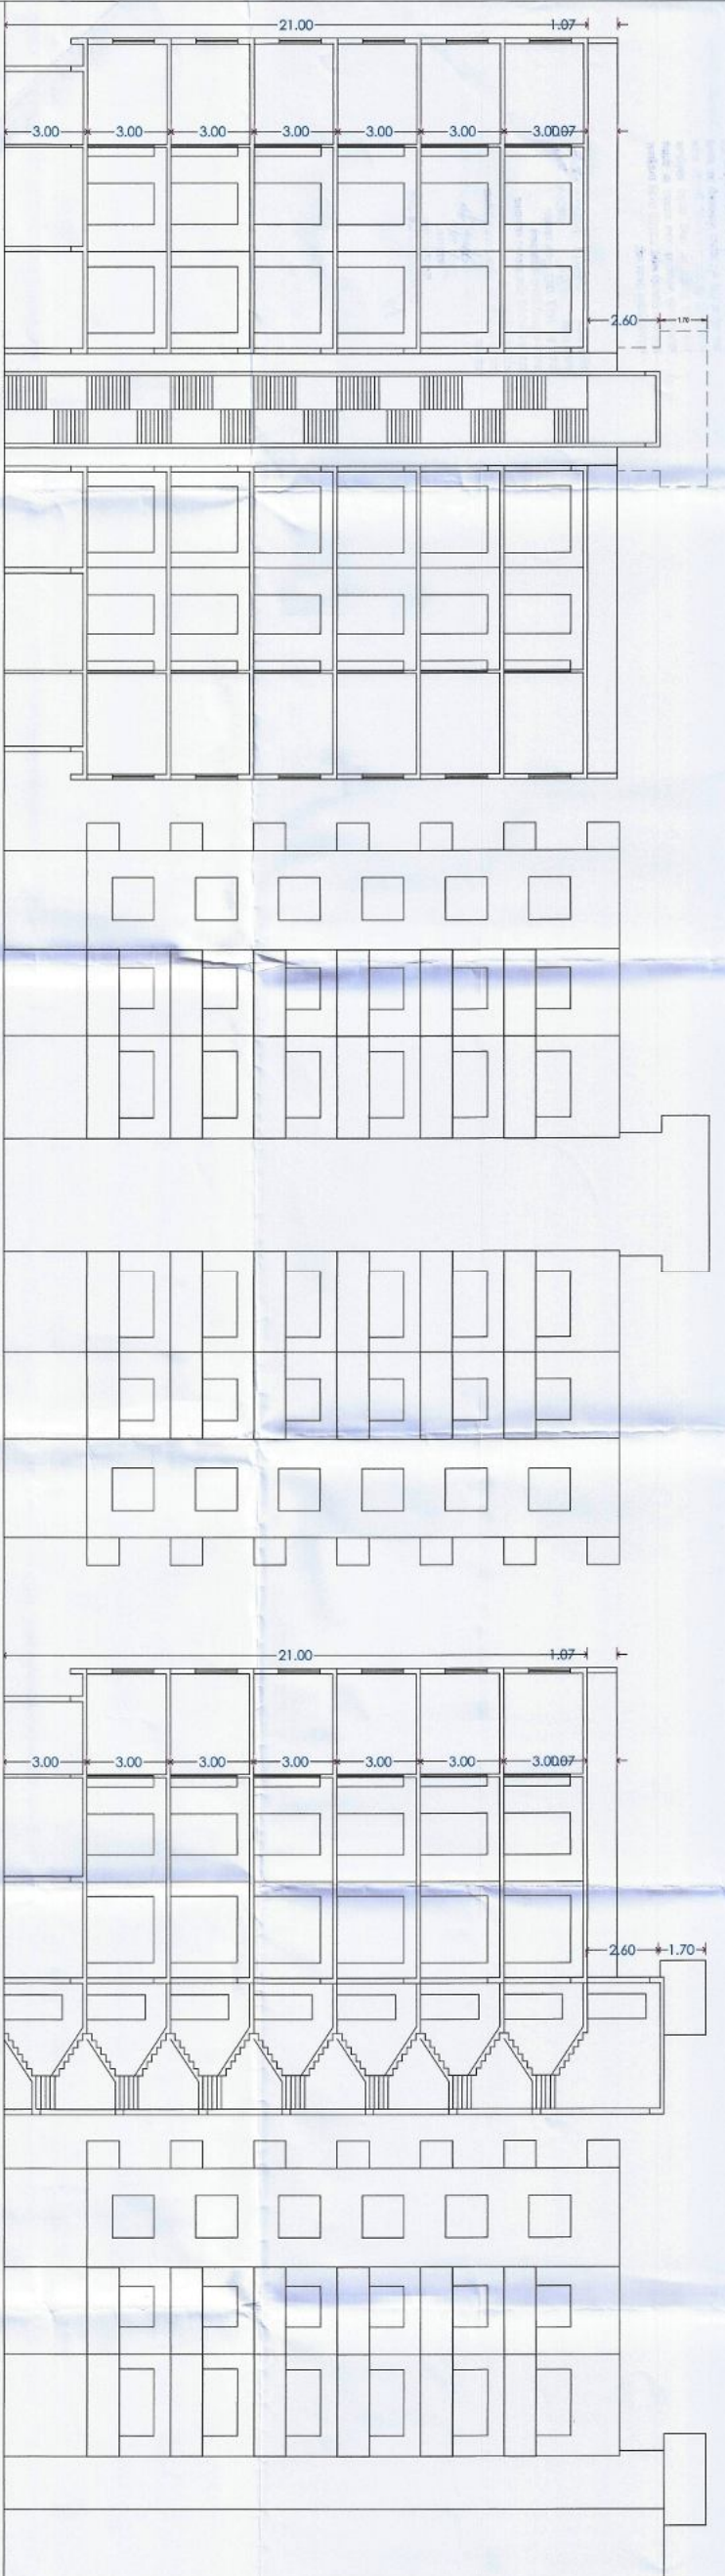


SECTION AT A-A [L1 AND L2 BUILDING]

FRONT ELEVATION [L1 AND L2 BUILDING]

SECTION AT A-A [L3 BUILDING]

FRONT ELEVATION [L3 BUILDING]

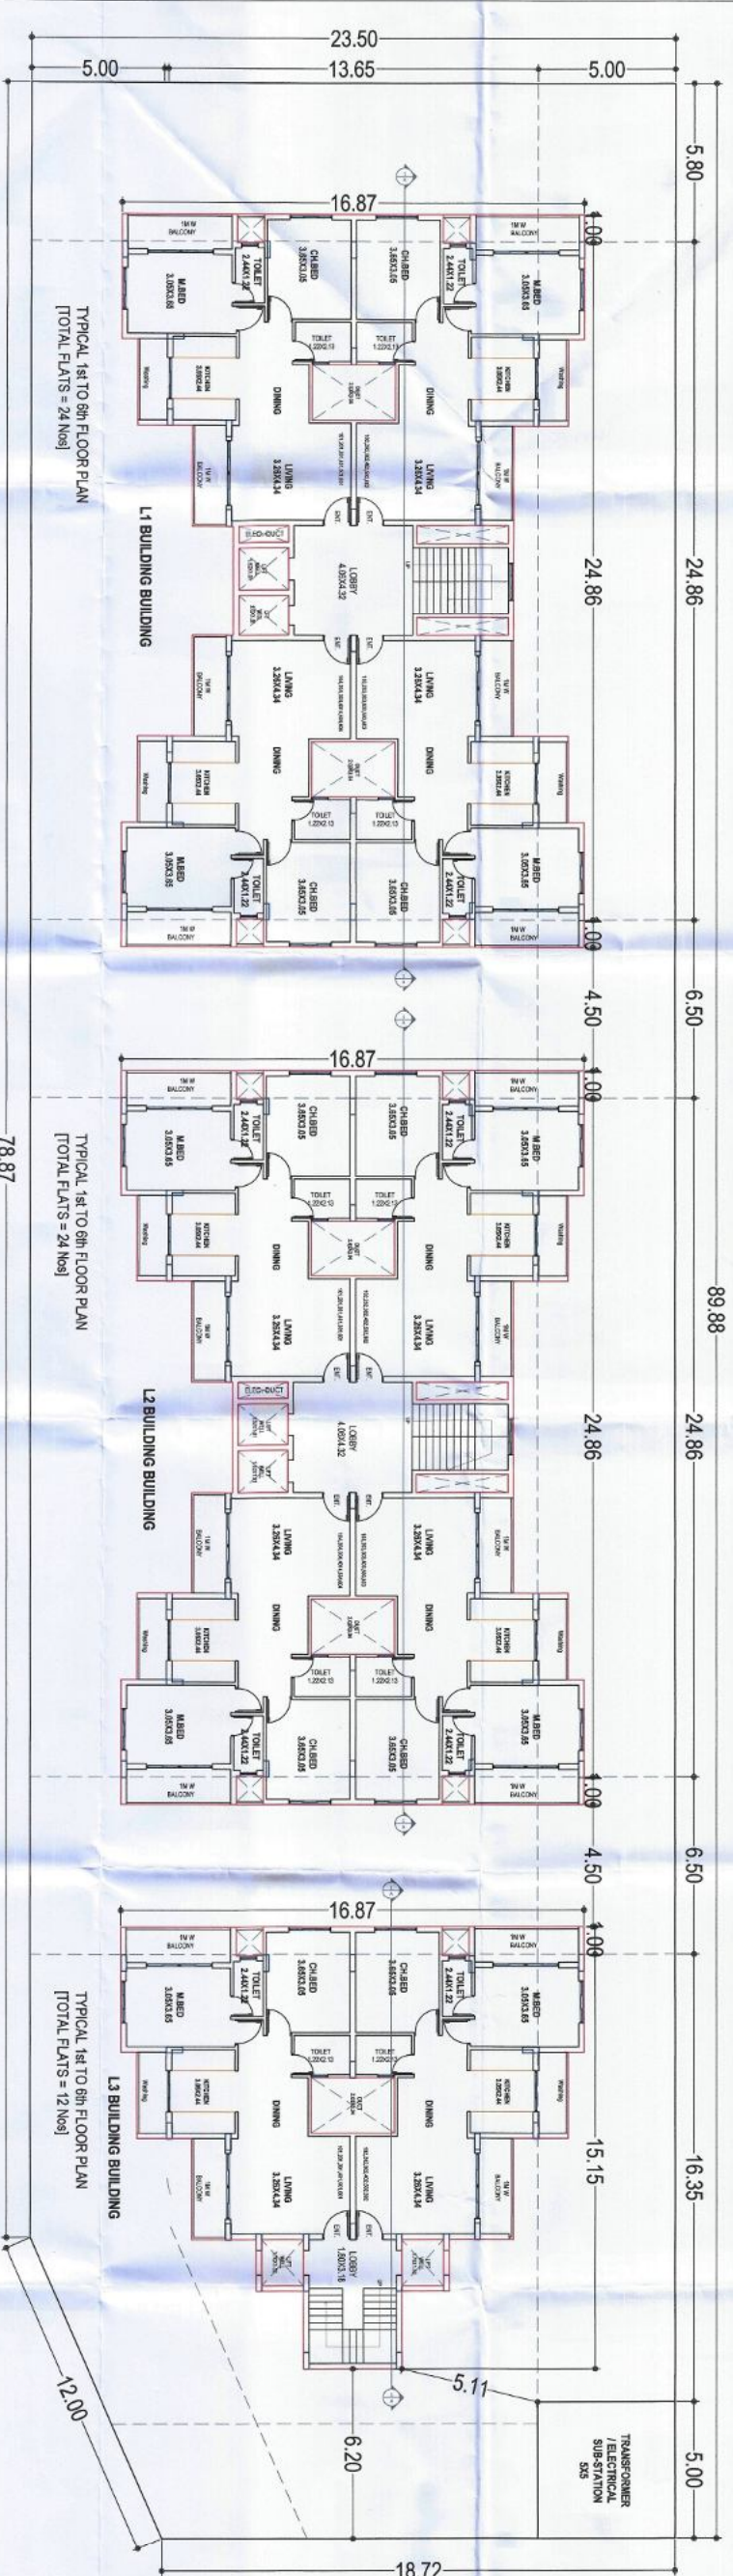


TYPICAL 1st TO 6th FLOOR PLAN
[TOTAL FLATS = 24 Nos]

TYPICAL 1st TO 6th FLOOR PLAN
[TOTAL FLATS = 24 Nos]

TYPICAL 1st TO 6th FLOOR PLAN
[TOTAL FLATS = 12 Nos]

TYPICAL 1st TO 6th FLOOR PLAN
FLOOR PLAN (L1 BUILDING / L2 BUILDING / L3 BUILDING)

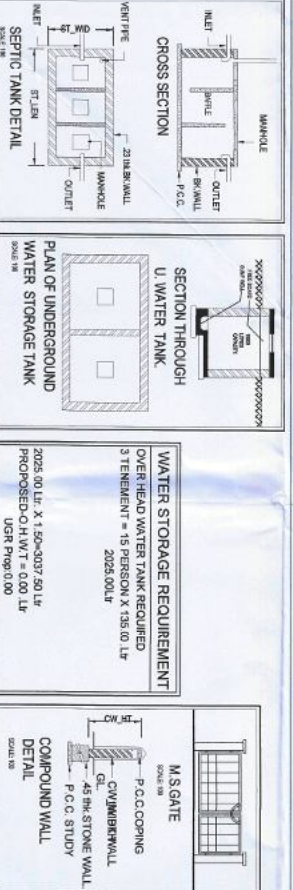

SIGNATURE:

Sketch Plan For "MHADA HSG. PROJECT "
at Plot No.03, Gut No 736/P, Chikalthana, Aurangabad

C.E.O
MHADA, AURANGABAD

EXECUTIVE ENGINEER
MHADA, AURANGABAD

ASST. ARCHITECT
MHADA, AURANGABAD

