

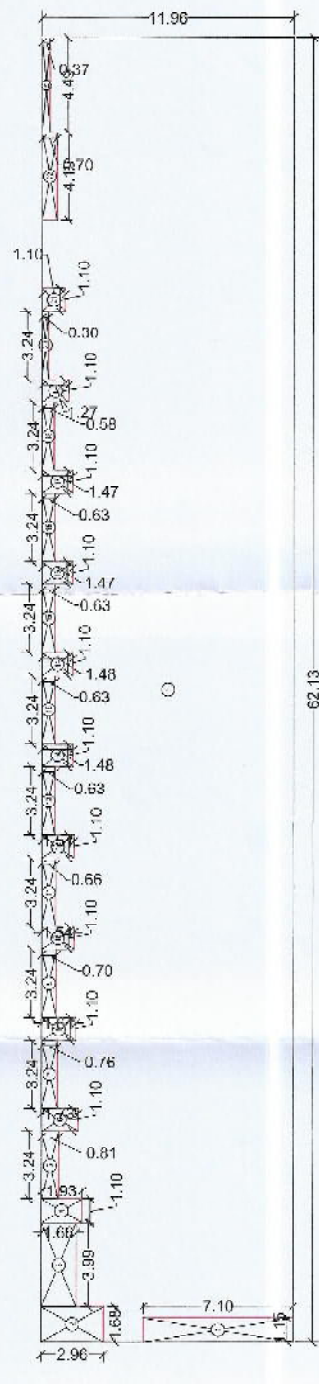
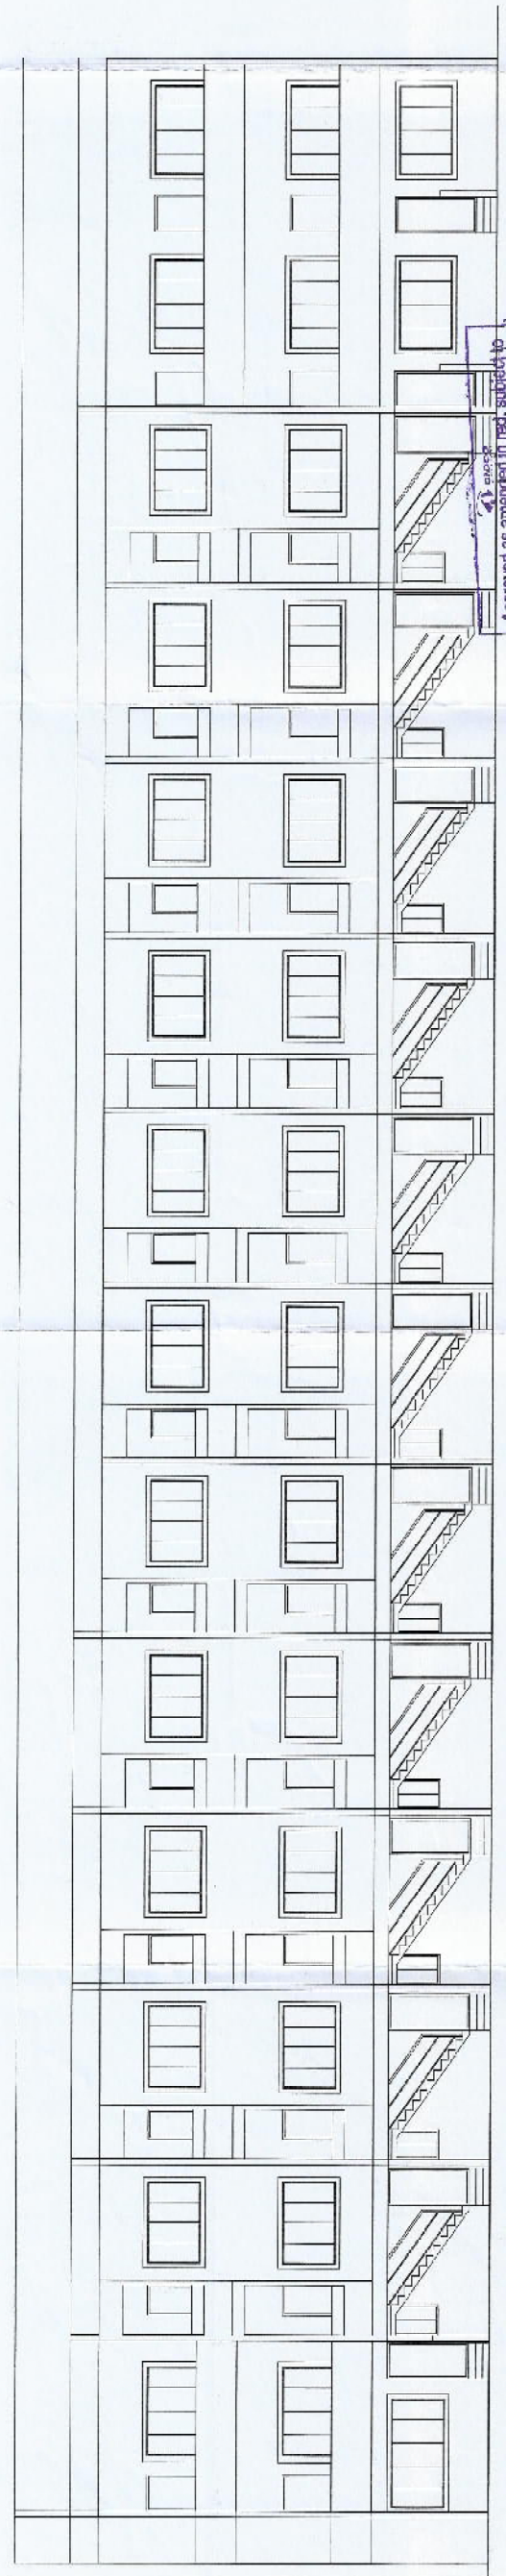


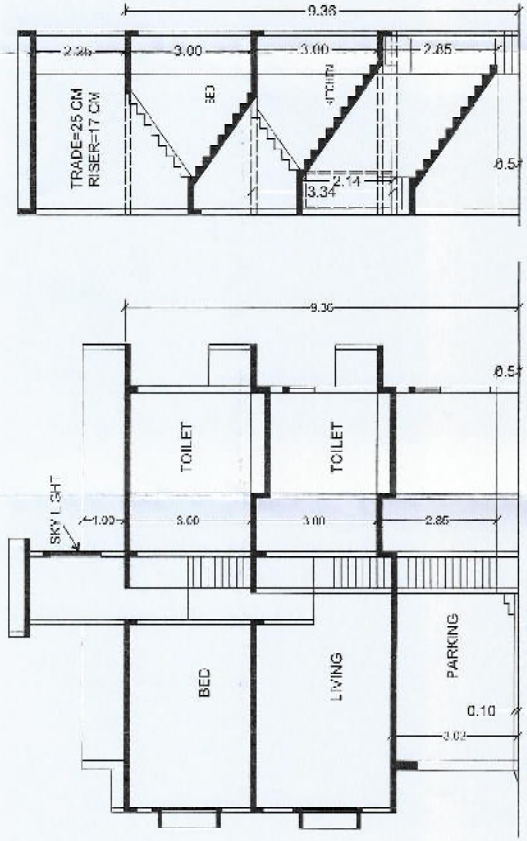

BUILT UP AREA CALCULATION									
FIRST AND SECOND FLOOR									
DEDUCTIONS									
	62.5	X	11.35	X	1 NO	TOTAL DEDUCTION	=	743.07 SQ.MT	=
1	1.15	X	7.16	X	1 NO		=	8.18 SQ.MT	
2	3.88	X	1.56	X	1 NO		=	6.05 SQ.MT	
3	1.10	X	0.94	X	1 NO		=	1.03 SQ.MT	
4	1.10	X	1.73	X	1 NO		=	1.90 SQ.MT	
5	1.10	X	1.73	X	1 NO		=	1.90 SQ.MT	
6	3.74	X	0.76	X	1 NO		=	2.85 SQ.MT	
7	3.74	X	0.76	X	1 NO		=	2.85 SQ.MT	
8	3.44	X	0.76	X	1 NO		=	2.61 SQ.MT	
9	1.10	X	1.24	X	1 NO		=	1.36 SQ.MT	
10	1.10	X	1.24	X	1 NO		=	1.36 SQ.MT	
11	1.10	X	1.85	X	1 NO		=	2.03 SQ.MT	
12	3.44	X	0.82	X	1 NO		=	2.81 SQ.MT	
13	3.44	X	0.82	X	1 NO		=	2.81 SQ.MT	
14	3.44	X	0.82	X	1 NO		=	2.81 SQ.MT	
15	1.10	X	1.77	X	1 NO		=	1.95 SQ.MT	
16	1.10	X	1.77	X	1 NO		=	1.95 SQ.MT	
17	3.44	X	0.82	X	1 NO		=	2.81 SQ.MT	
18	3.44	X	0.82	X	1 NO		=	2.81 SQ.MT	
19	1.10	X	1.27	X	1 NO		=	1.39 SQ.MT	
20	1.10	X	1.27	X	1 NO		=	1.39 SQ.MT	
21	1.10	X	1.16	X	1 NO		=	1.28 SQ.MT	
22	4.59	X	0.71	X	1 NO		=	3.25 SQ.MT	
23	4.40	X	0.71	X	1 NO		=	3.12 SQ.MT	
TOTAL DEDUCTION							=	61.59 SQ.MT	
TOTAL BUILT UP AREA [X - V]									

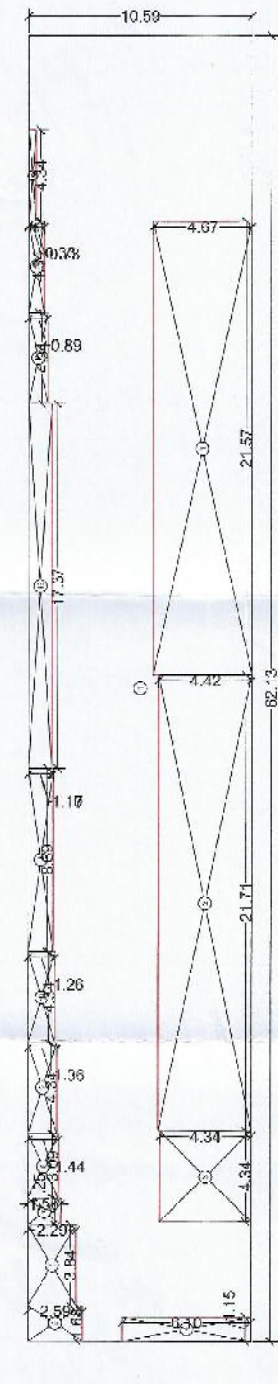


BUILT UP AREA CALCULATION									
GROUND FLOOR		X 10.59		X 1 NO		= 957.56 S.M.		X	
TOTAL ADDITION		=		=		= 957.56 S.M.			
DEDUCTIONS									
1	2.37	X	4.87	X	1 NO	=	107.73 S.M.		
2	4.34	X	4.34	X	1 NO	=	18.54 S.M.		
3	4.34	X	4.34	X	1 NO	=	18.54 S.M.		
4	1.15	X	6.10	X	1 NO	=	7.02 S.M.		
5	3.88	X	2.69	X	1 NO	=	10.44 S.M.		
6	3.88	X	2.69	X	1 NO	=	10.44 S.M.		
7	.25	X	1.55	X	1 NO	=	.75 S.M.		
8	3.09	X	1.44	X	1 NO	=	4.45 S.M.		
9	4.34	X	1.76	X	1 NO	=	7.65 S.M.		
10	4.34	X	1.76	X	1 NO	=	7.65 S.M.		
11	4.34	X	1.76	X	1 NO	=	7.65 S.M.		
12	4.34	X	1.76	X	1 NO	=	7.65 S.M.		
13	4.34	X	1.76	X	1 NO	=	7.65 S.M.		
14	4.34	X	1.76	X	1 NO	=	7.65 S.M.		
15	4.34	X	1.76	X	1 NO	=	7.65 S.M.		
16	2.54	X	0.15	X	1 NO	=	.37 S.M.		
17	2.54	X	0.15	X	1 NO	=	.37 S.M.		
18	2.54	X	0.15	X	1 NO	=	.37 S.M.		
19	2.54	X	0.15	X	1 NO	=	.37 S.M.		
20	2.54	X	0.15	X	1 NO	=	.37 S.M.		
TOTAL BUILT UP AREA [A-Y]						107% DEDUCTION		566.87 S.M. Y	

AREA CALCULATIONS			
BUILDING TYPE D			
GROUND FLOOR/CLIP AREA		= 385.67 sq.m	
FIRST FLOOR/CLIP AREA		= 479.55 sq.m	
SECOND FLOOR/CLIP AREA		= 479.55 sq.m	
TOTAL AREA		= 725.51 sq.m	
SCHEDULE OF OPENINGS:			
ED	1.00 X 2.10	Panneled Door	
D1	0.90 X 2.10	Panneled Door	
D2	0.75 X 2.10	Panneled Door	
W1	1.80 X 1.20	M.S. g/c. win.	
W2	1.50 X 1.20	M.S. g/c. win.	
W3	1.30 X 0.80	M.S. g/c. win.	
V	6.69 X 0.75	Vertical Vent.	
Scale		1"=10'	
Dm by:			
LEGENDS:		S.B.P.	


CARPET AREA STATEMENT TYPE-D				
S4 NO	FLOORING	ROW HOUSE NO	RM CARPET AREA	BULL-UP AREA
1	3RD FLOOR	D1	239.45	132.45
2	3RD FLOOR	D2	210	133.45
3	3RD FLOOR	D3	227.67	112.79
4	3RD FLOOR	D4	54.1	117.63
5	3RD FLOOR	D5	54.1	117.63
6	3RD FLOOR	D6	54.1	117.63
7	3RD FLOOR	D7	54.08	118.55
8	3RD FLOOR	D8	54.07	117.67
9	3RD FLOOR	D9	54.08	117.63
10	3RD FLOOR	D10	55.12	117.63
11	3RD FLOOR	D11	67.72	104.12
12	3RD FLOOR	D12	65.76	123.35
13	3RD FLOOR	D13	65.76	123.35
14	3RD FLOOR	D14	131.52	105.53
15	3RD FLOOR	D15	131.52	105.53

PARKING AREA STATEMENT					
ROW/HOUSE/TREE	SPACING BETWEEN ROWS AND SPACING BETWEEN TREES	PARKING REQUIRED		PARKING PROVIDED	
		CAR	TWO WHEELER	CAR	TWO WHEELER
ROW/HOUSE/TREE	SPACING BETWEEN ROWS AND SPACING BETWEEN TREES	5	45	1	32

Owner's Sign:		Architect & Interior Designer Kallias arcade Block no 7 Cannaught, CIDCO, New Aurangabad.
Architect:	Sunil P. Patel, P.E., A.I.A. Baruch, CA 94701-3579 Avinash V. Vaidya Baruch, CA 94701-3579 EIN No. 54272711841	 SUNIL P. PATEL BARUCH MITCHELL, A.I.A., P.E. ARCHITECT PLANNER, VALUER Reg. No. CA319173079

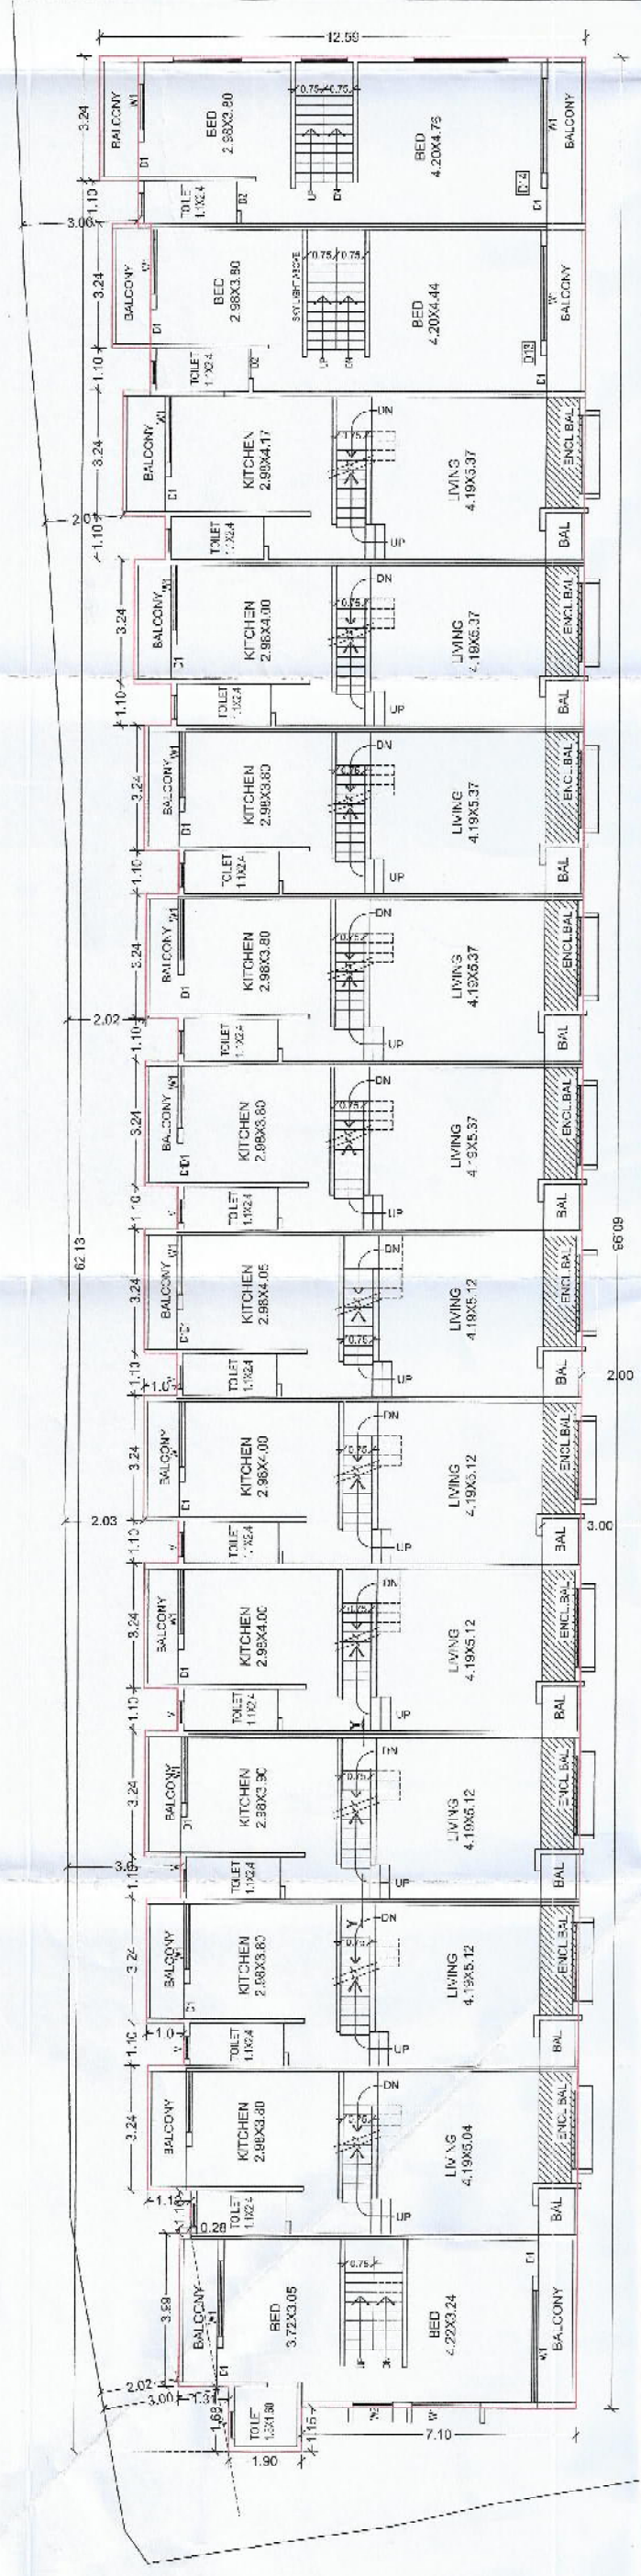

FIRST FLOOR PLAN (SCALE 1:100)

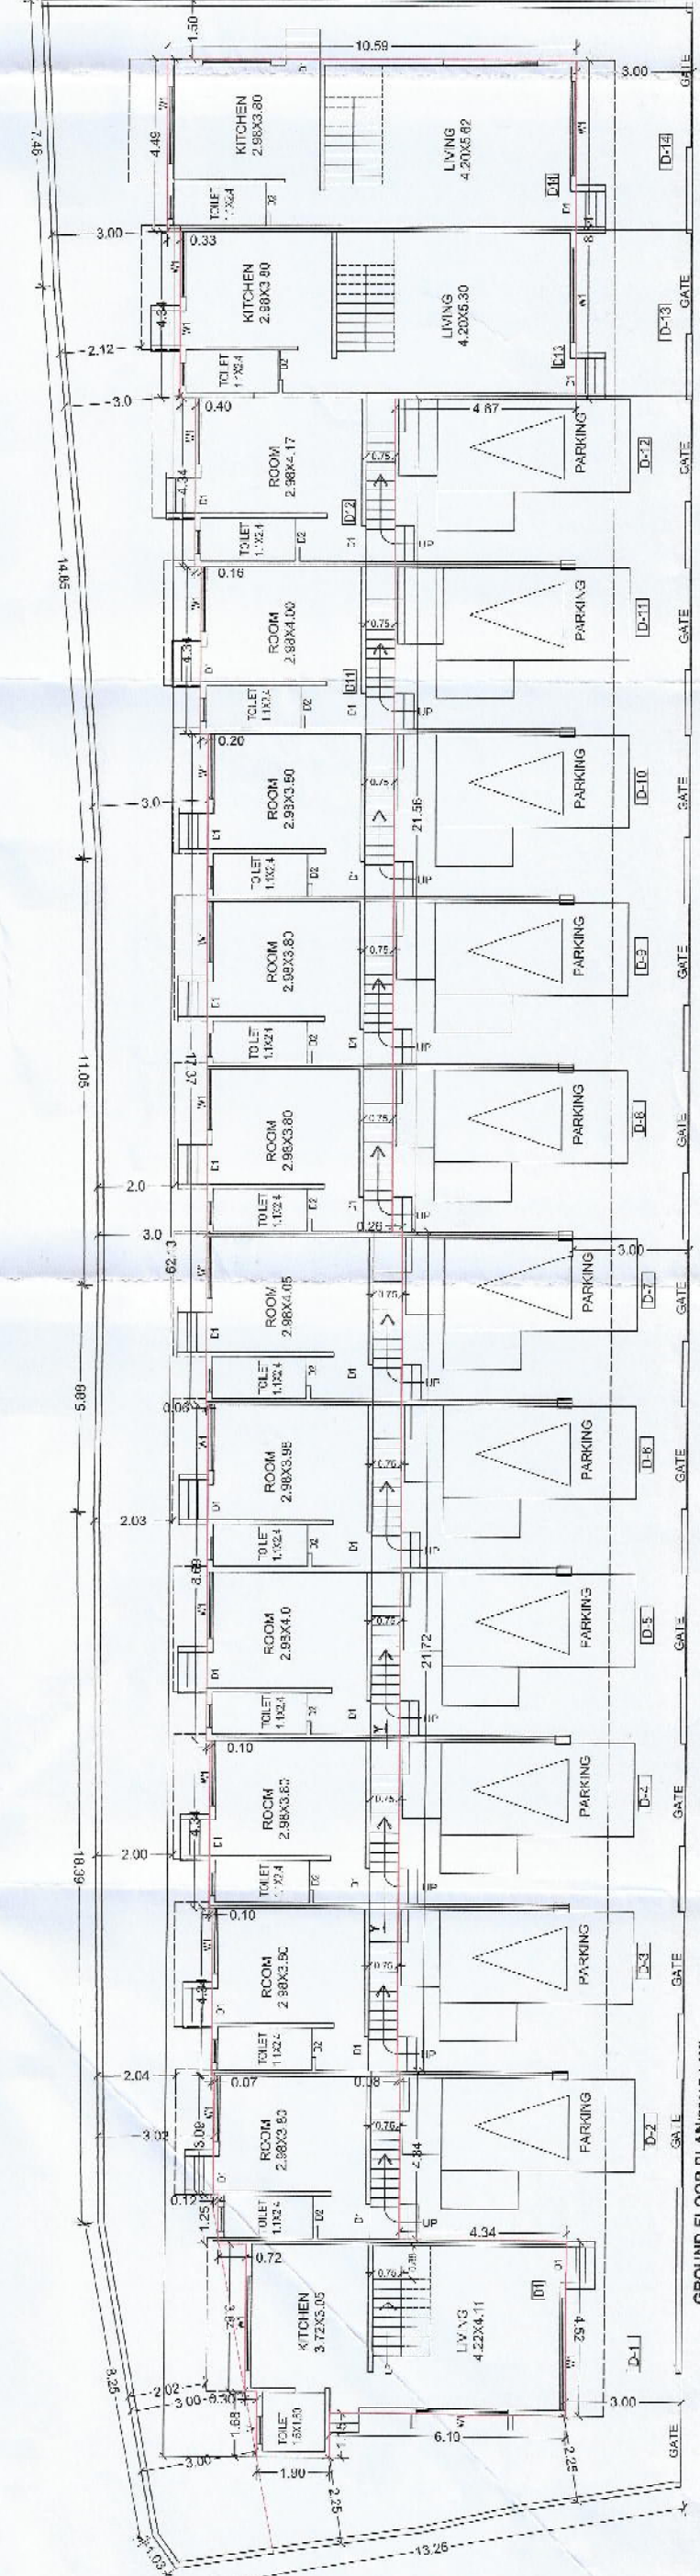

GROUND FLOOR PLAN