




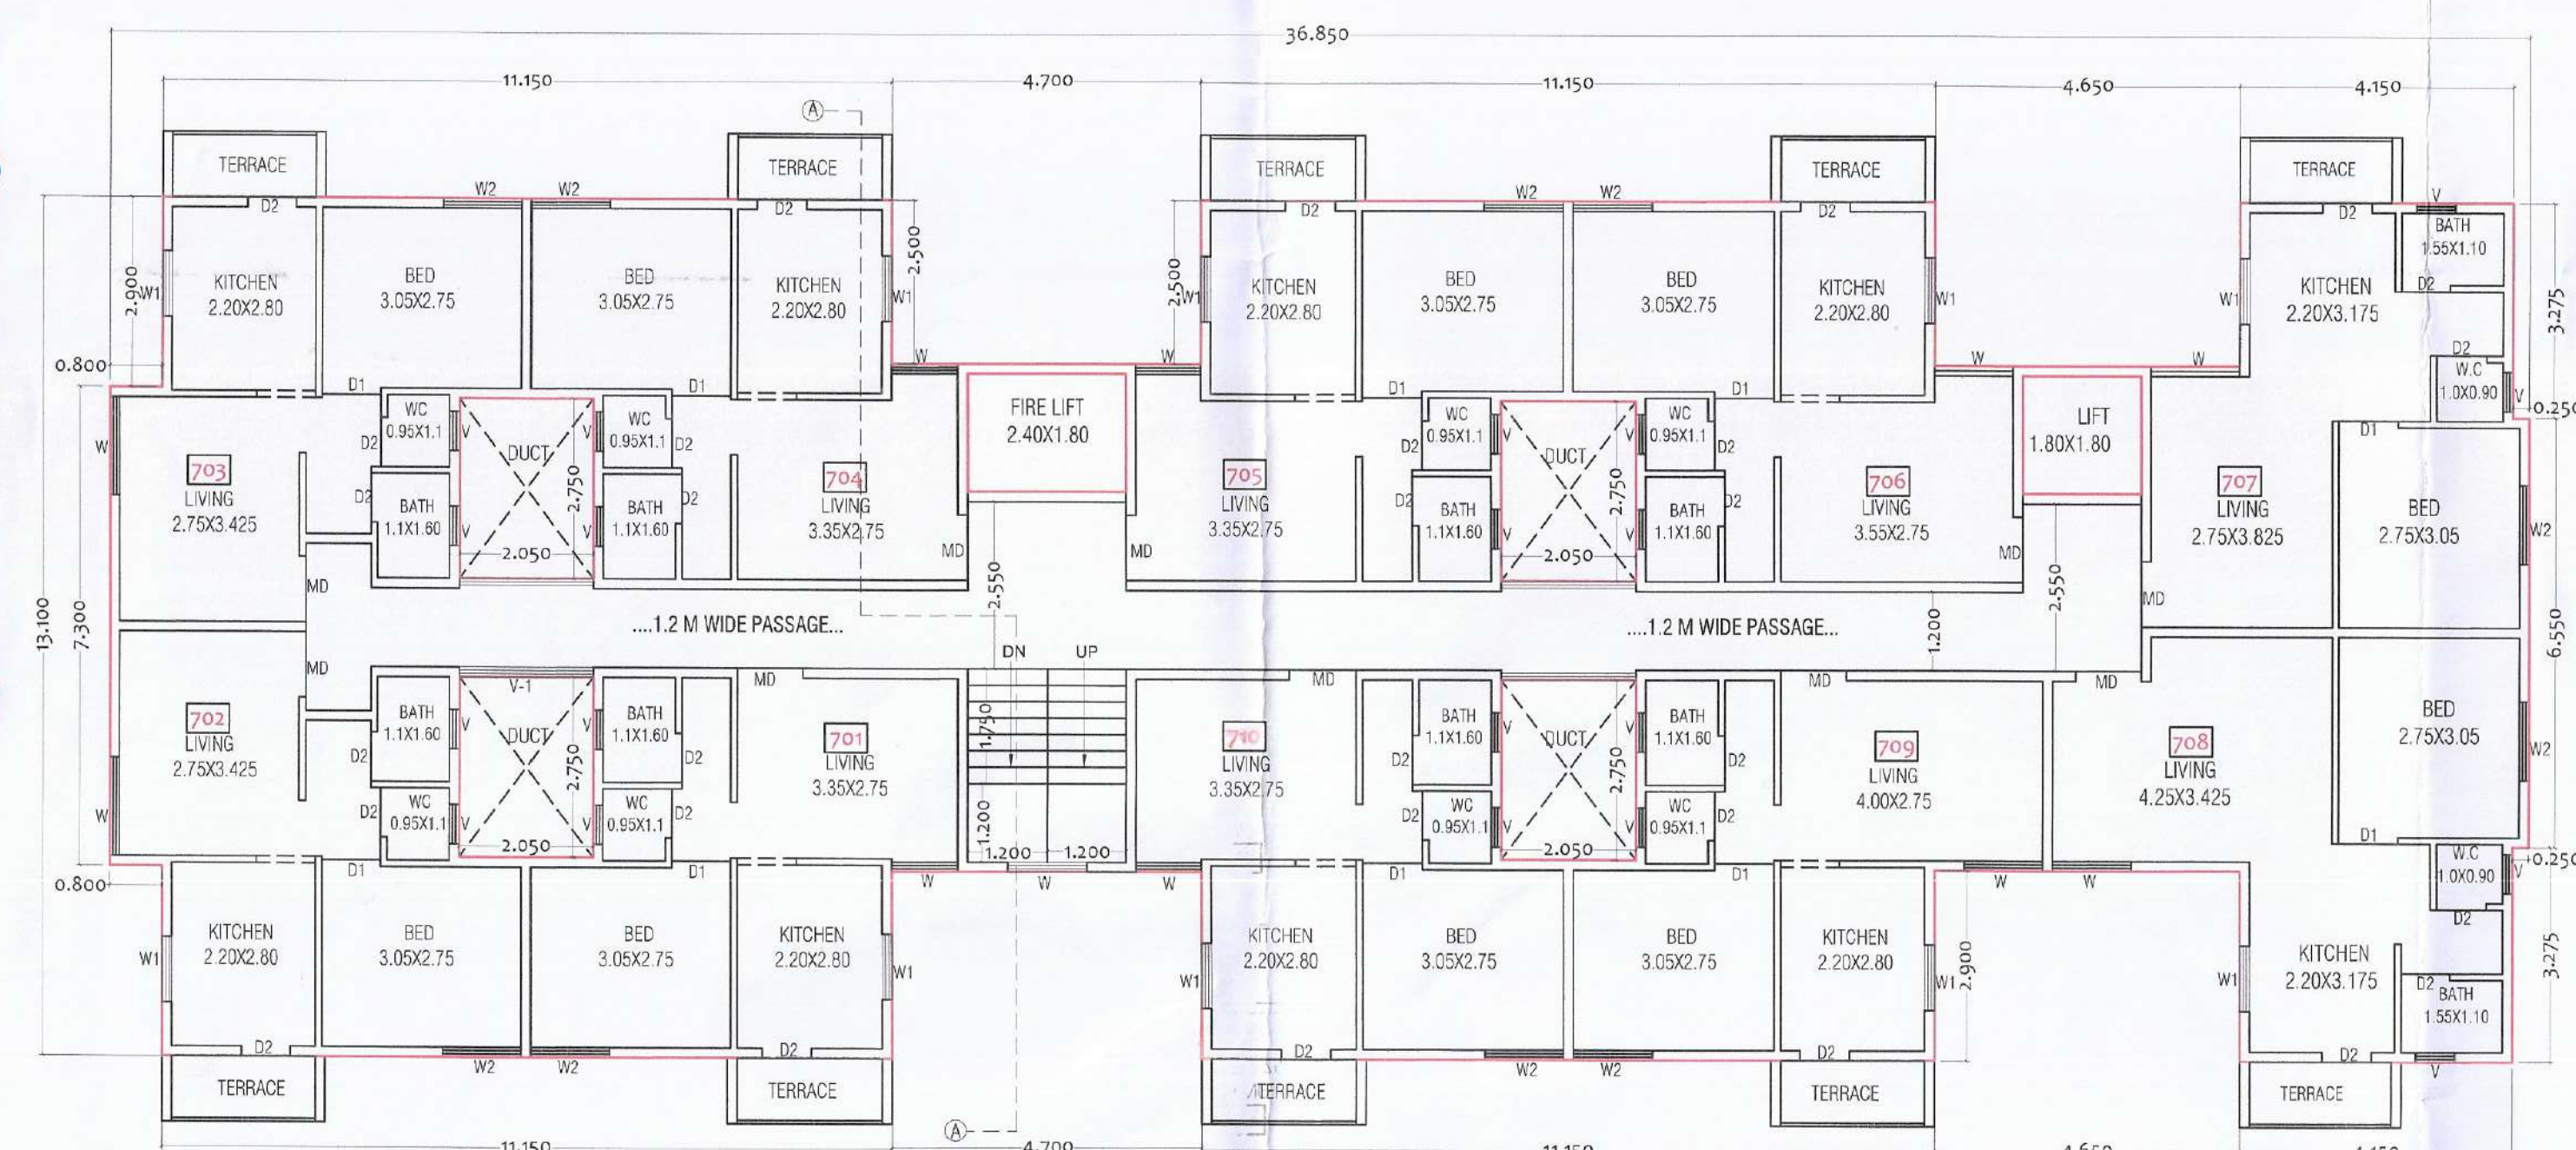


SEVENTH FLOOR PLAN

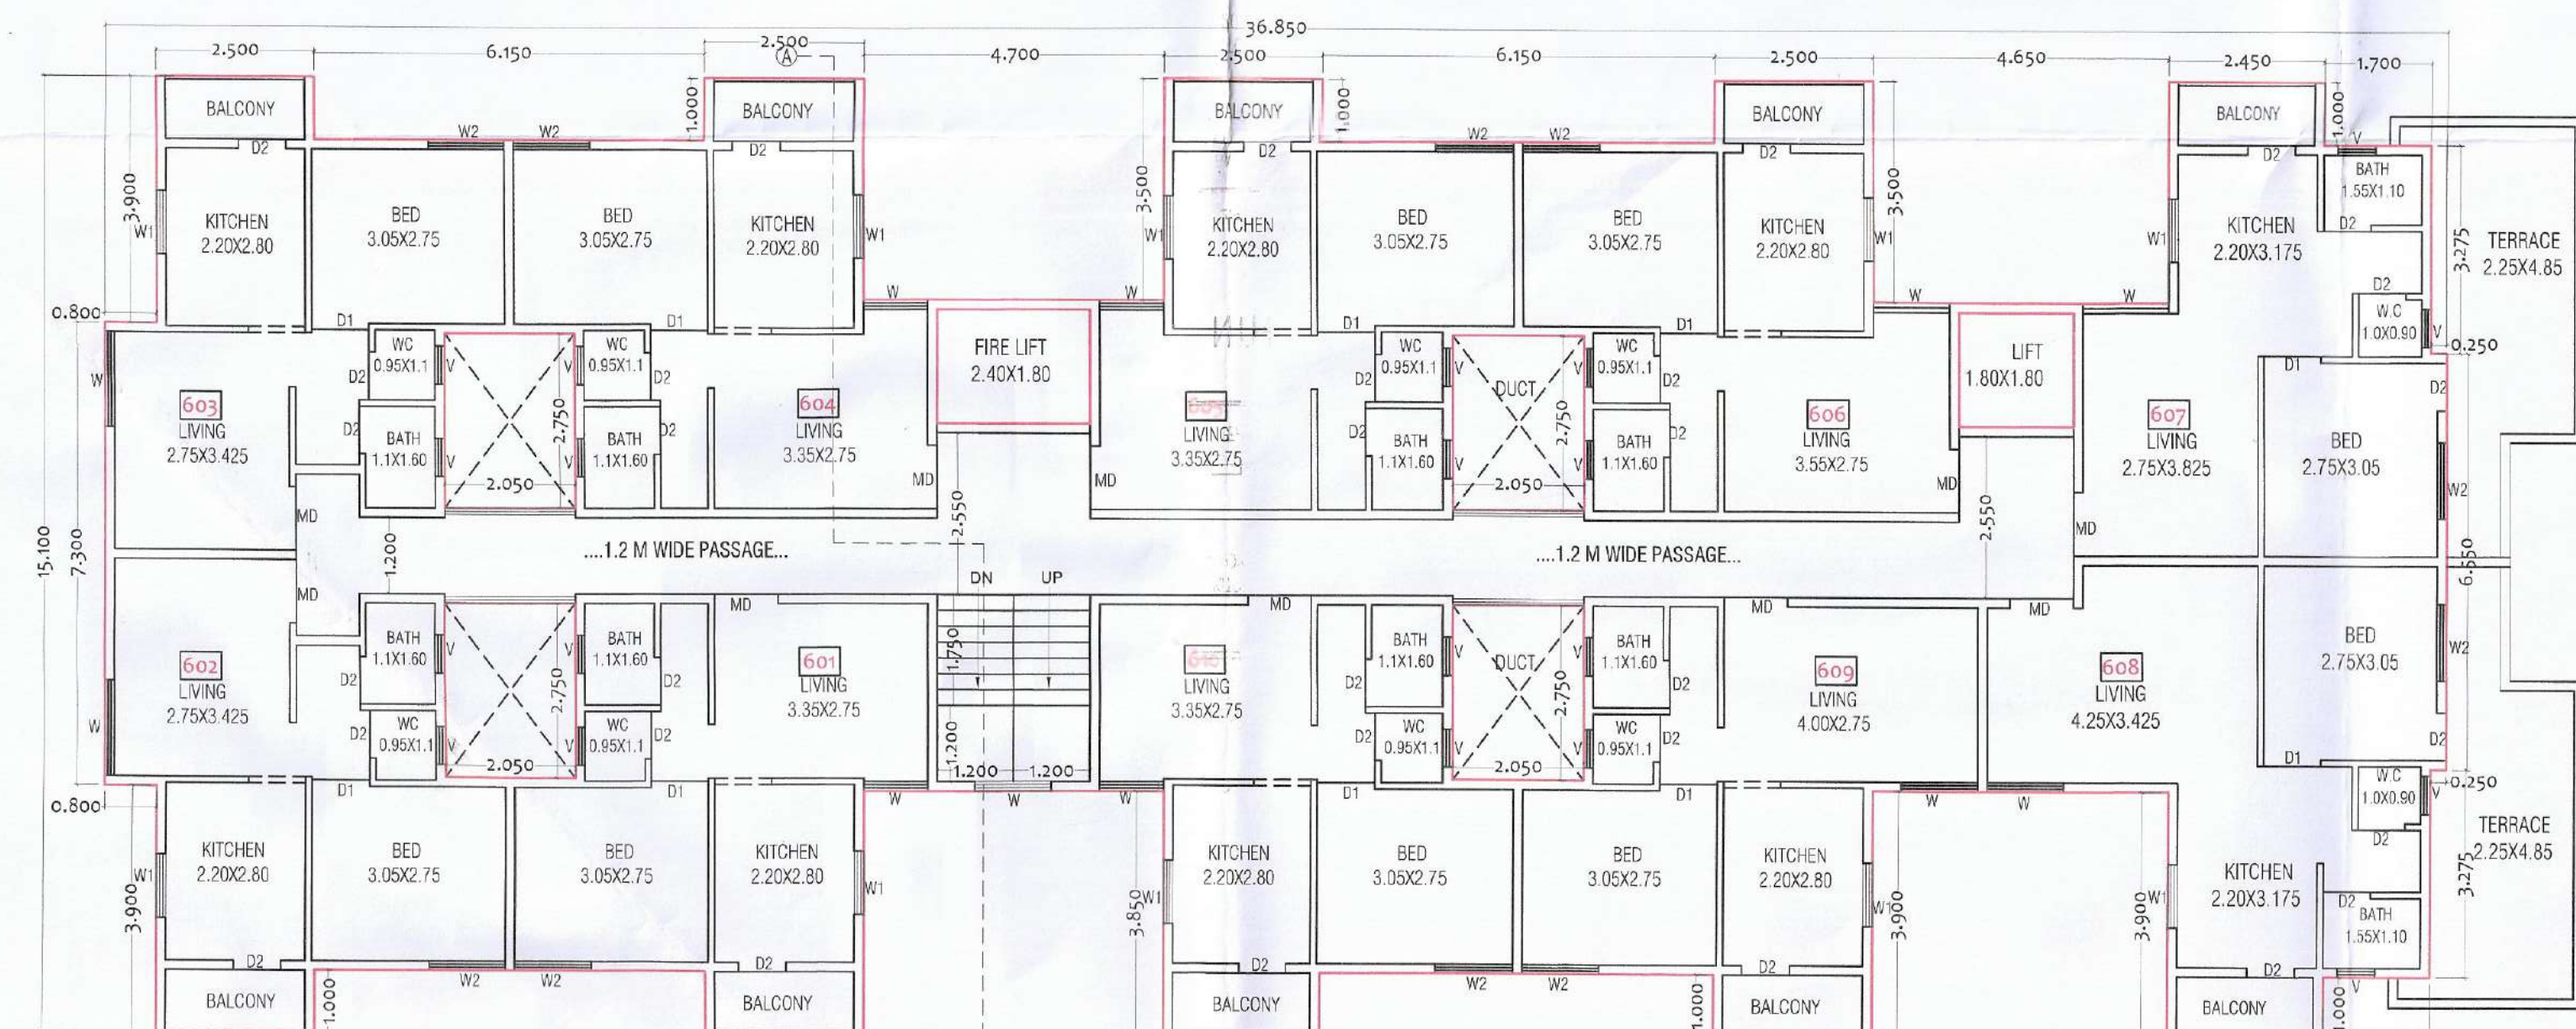

SIXTH FLOOR PLAN

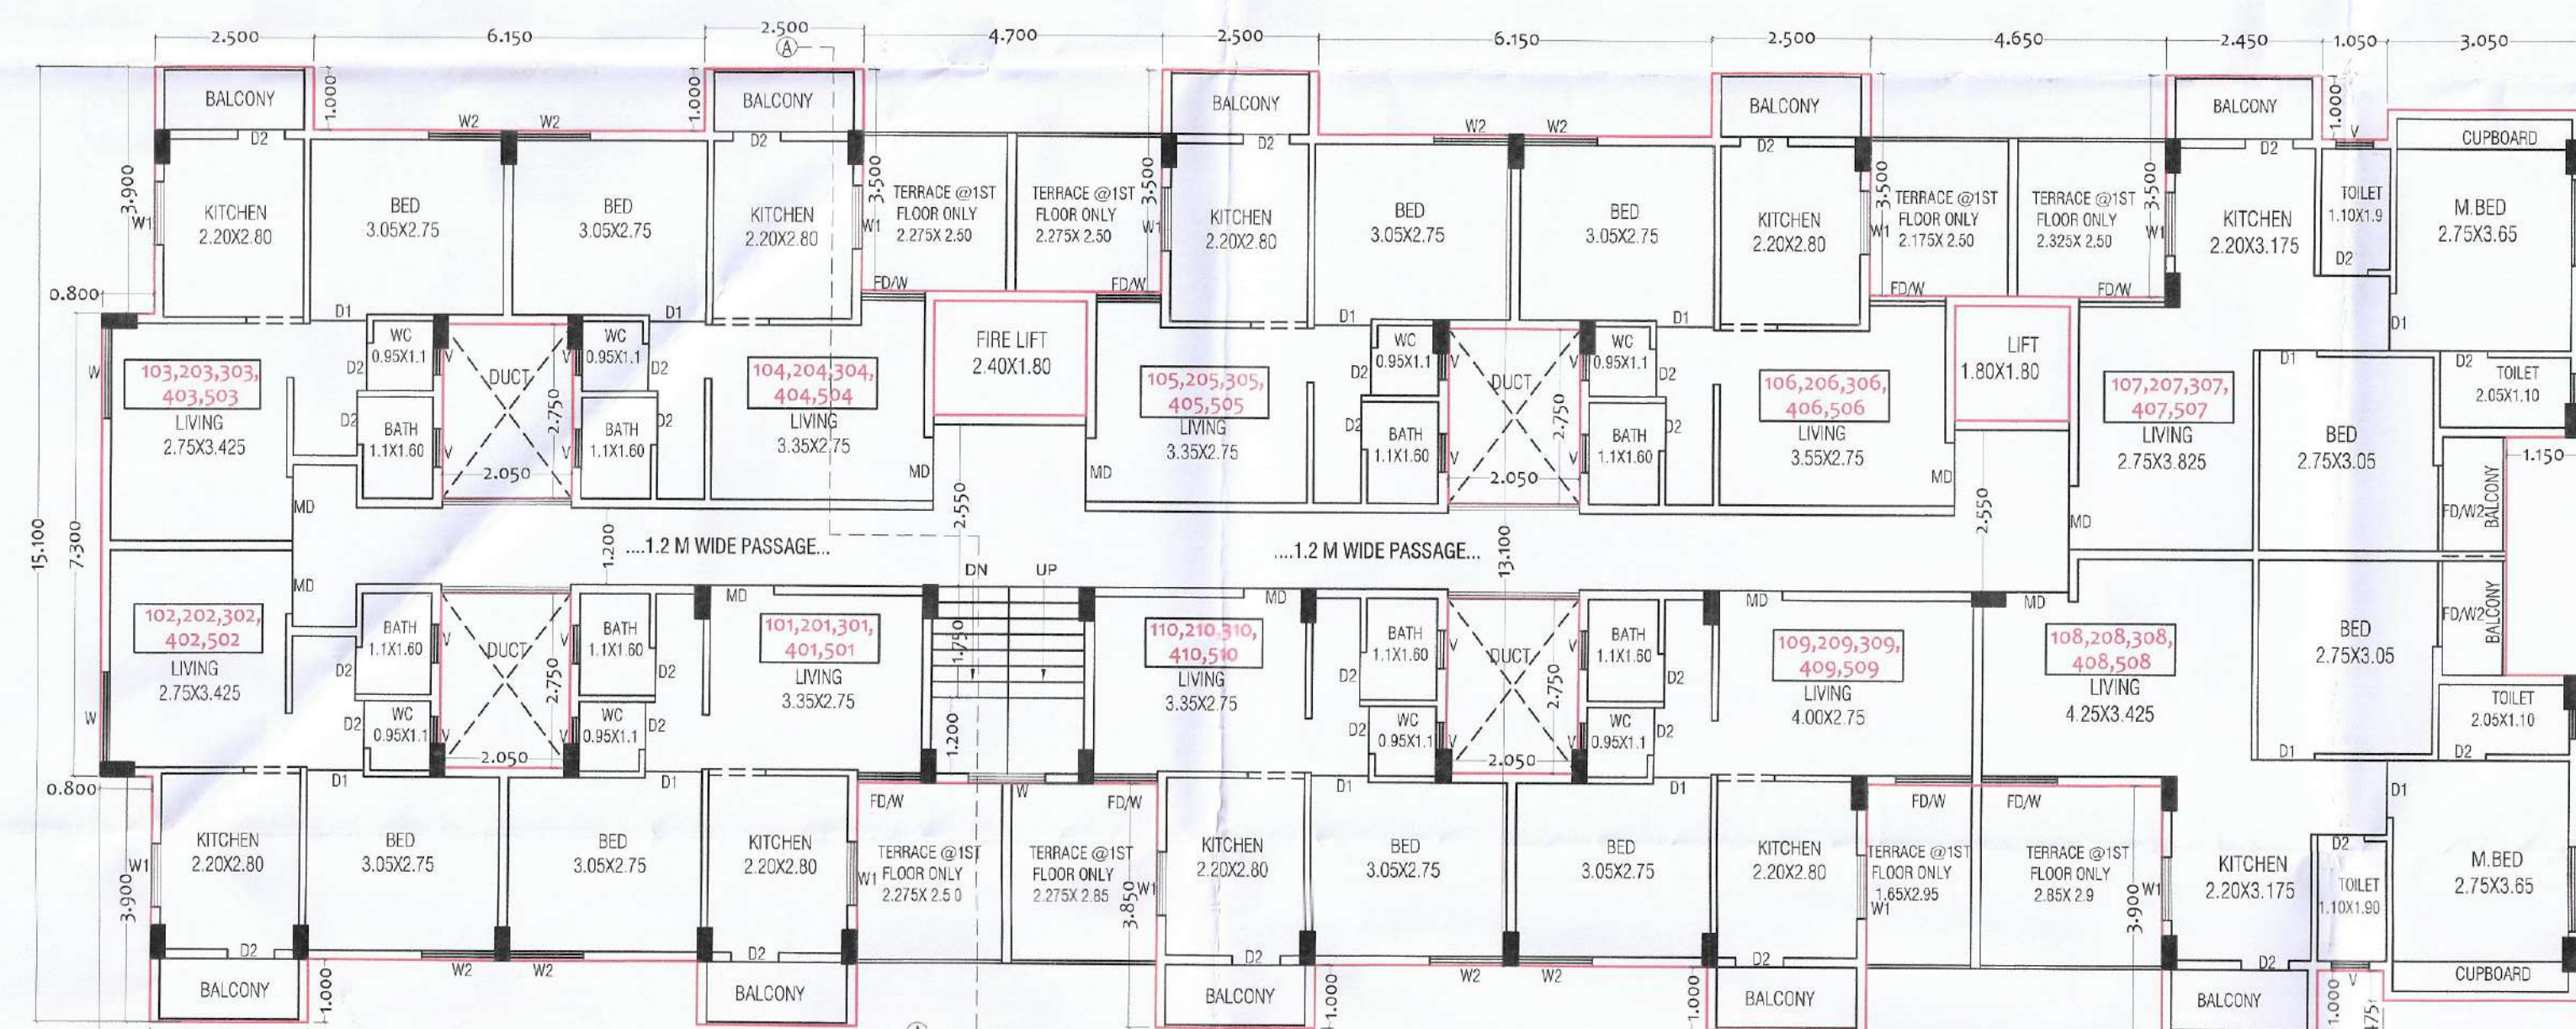


FIRST TO FIFTH FLOOR PLAN

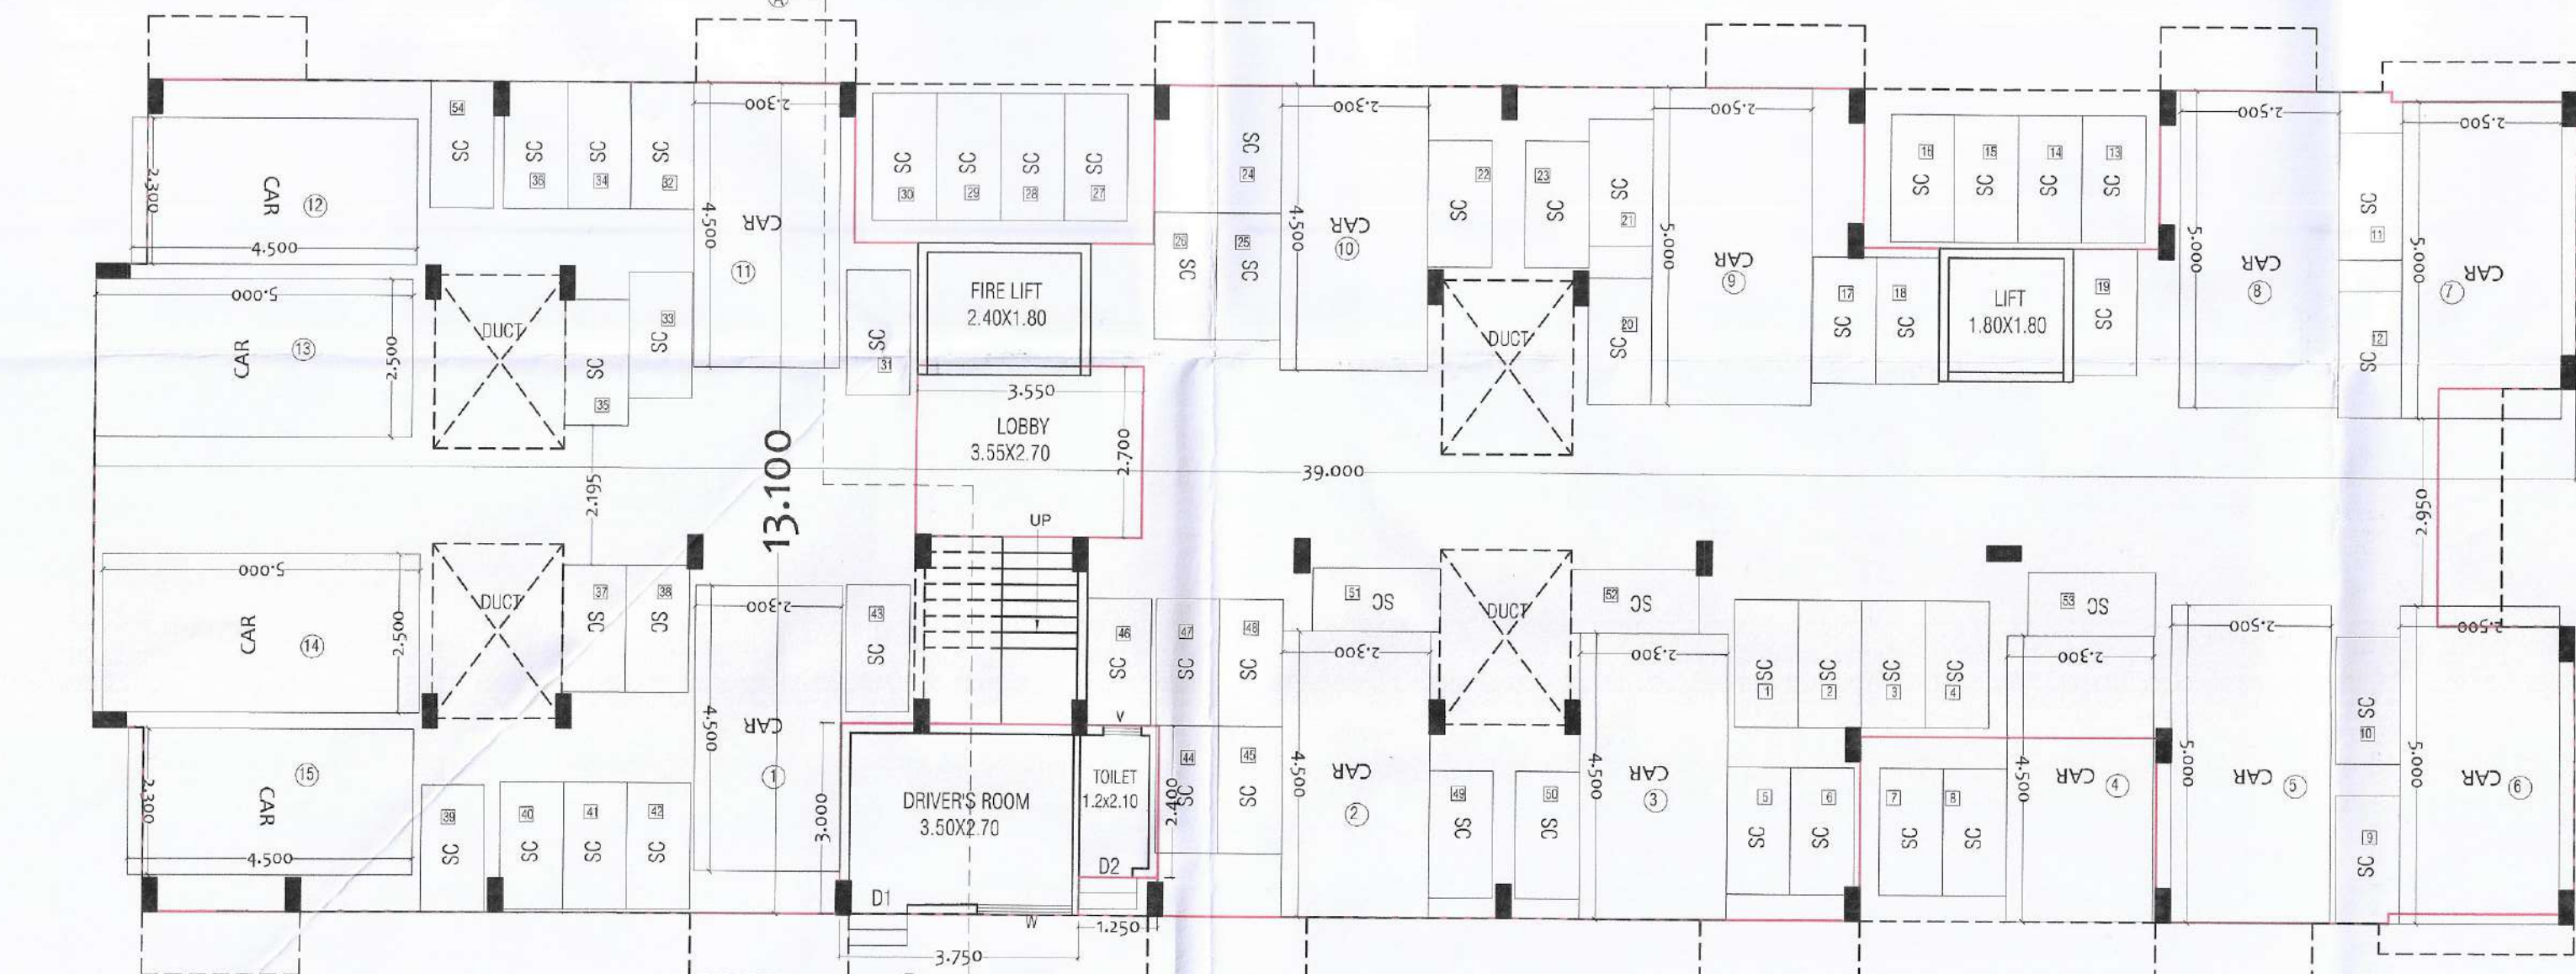


GROUND FLOOR PLAN






ELEVATION

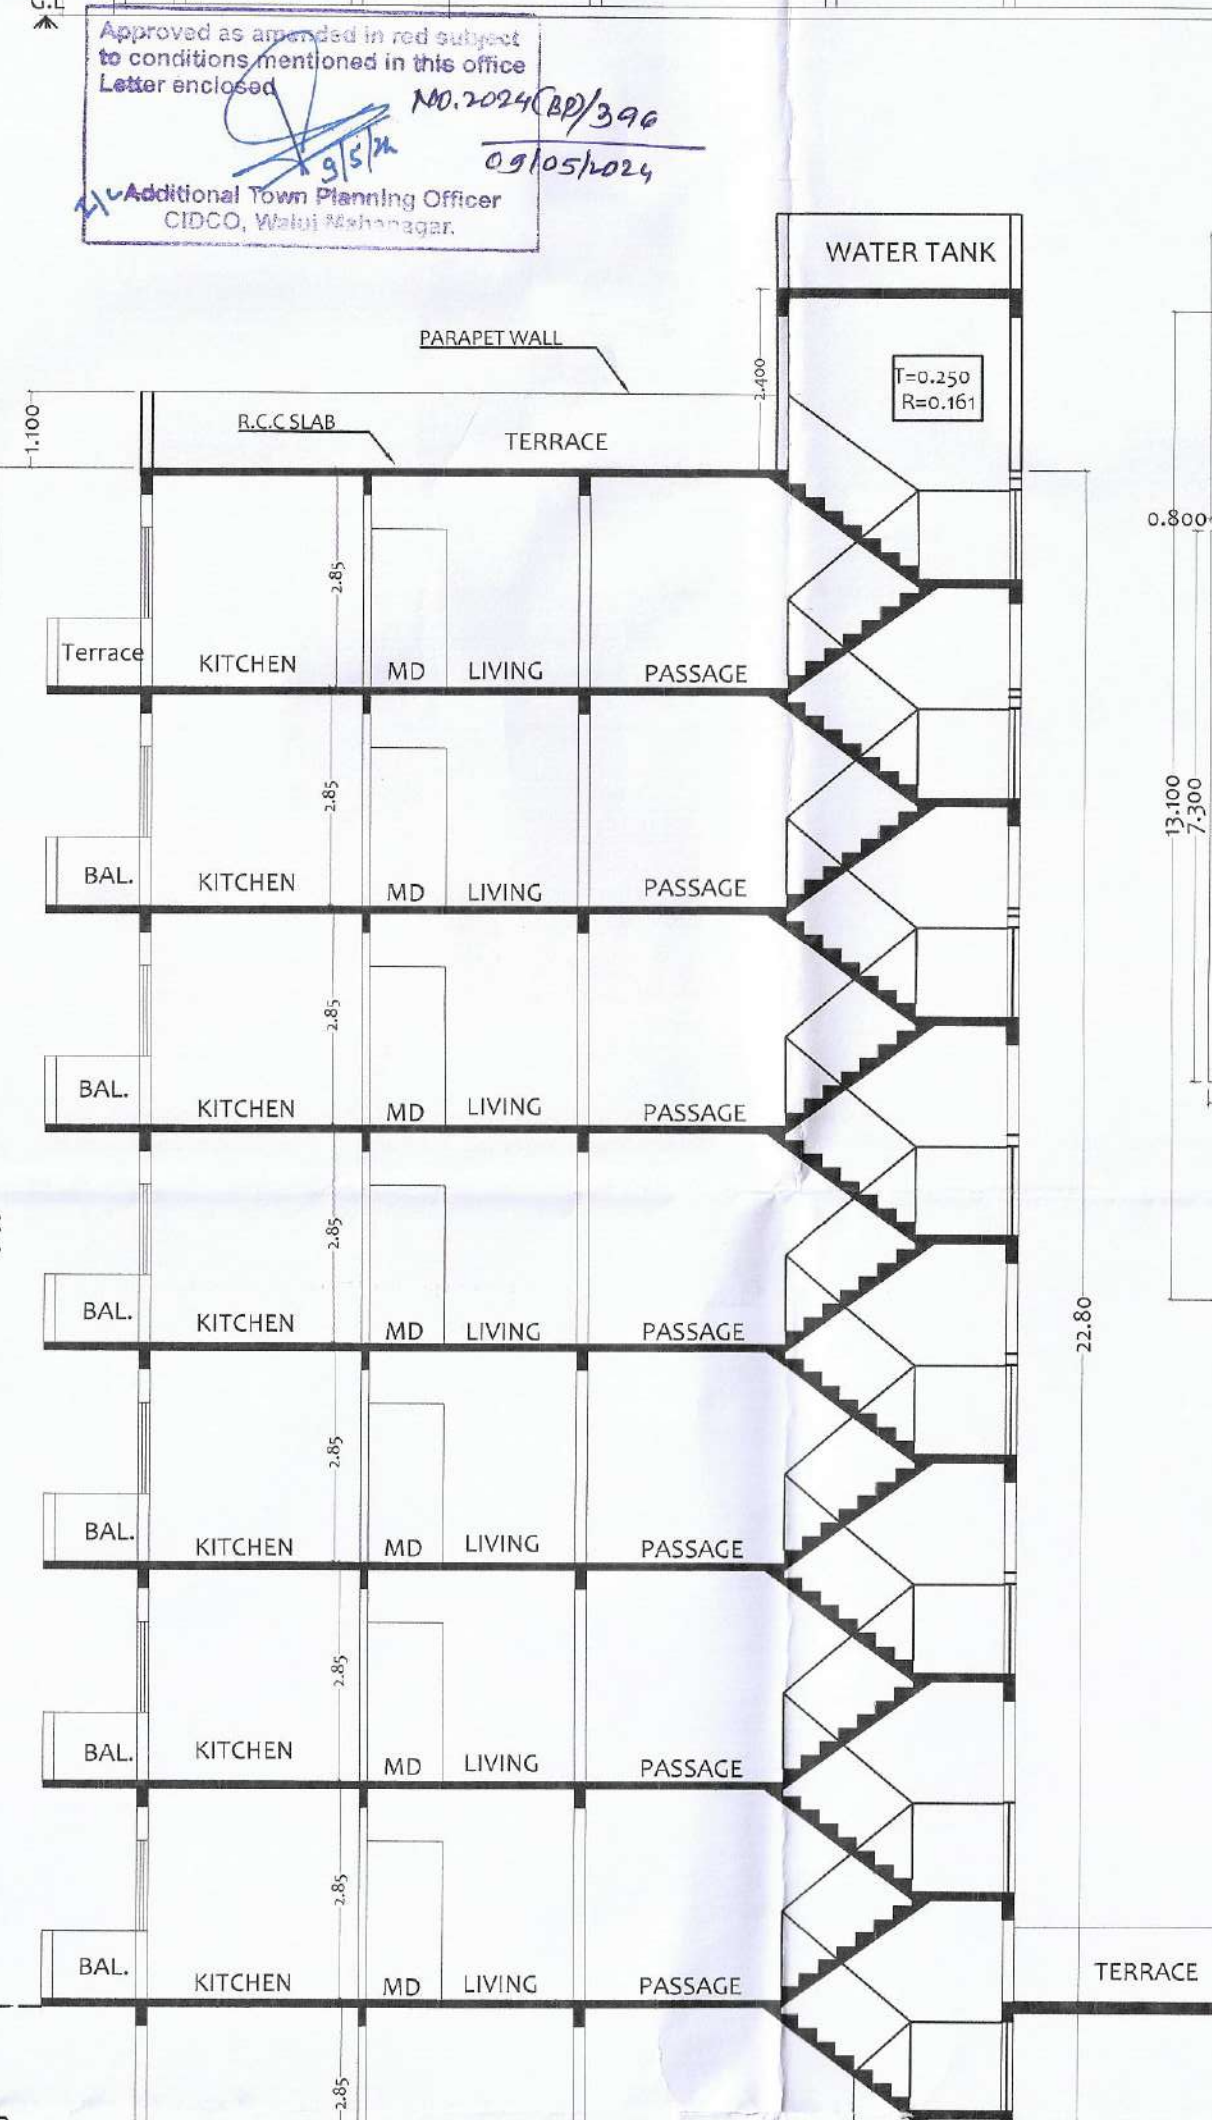

SECTION-AA

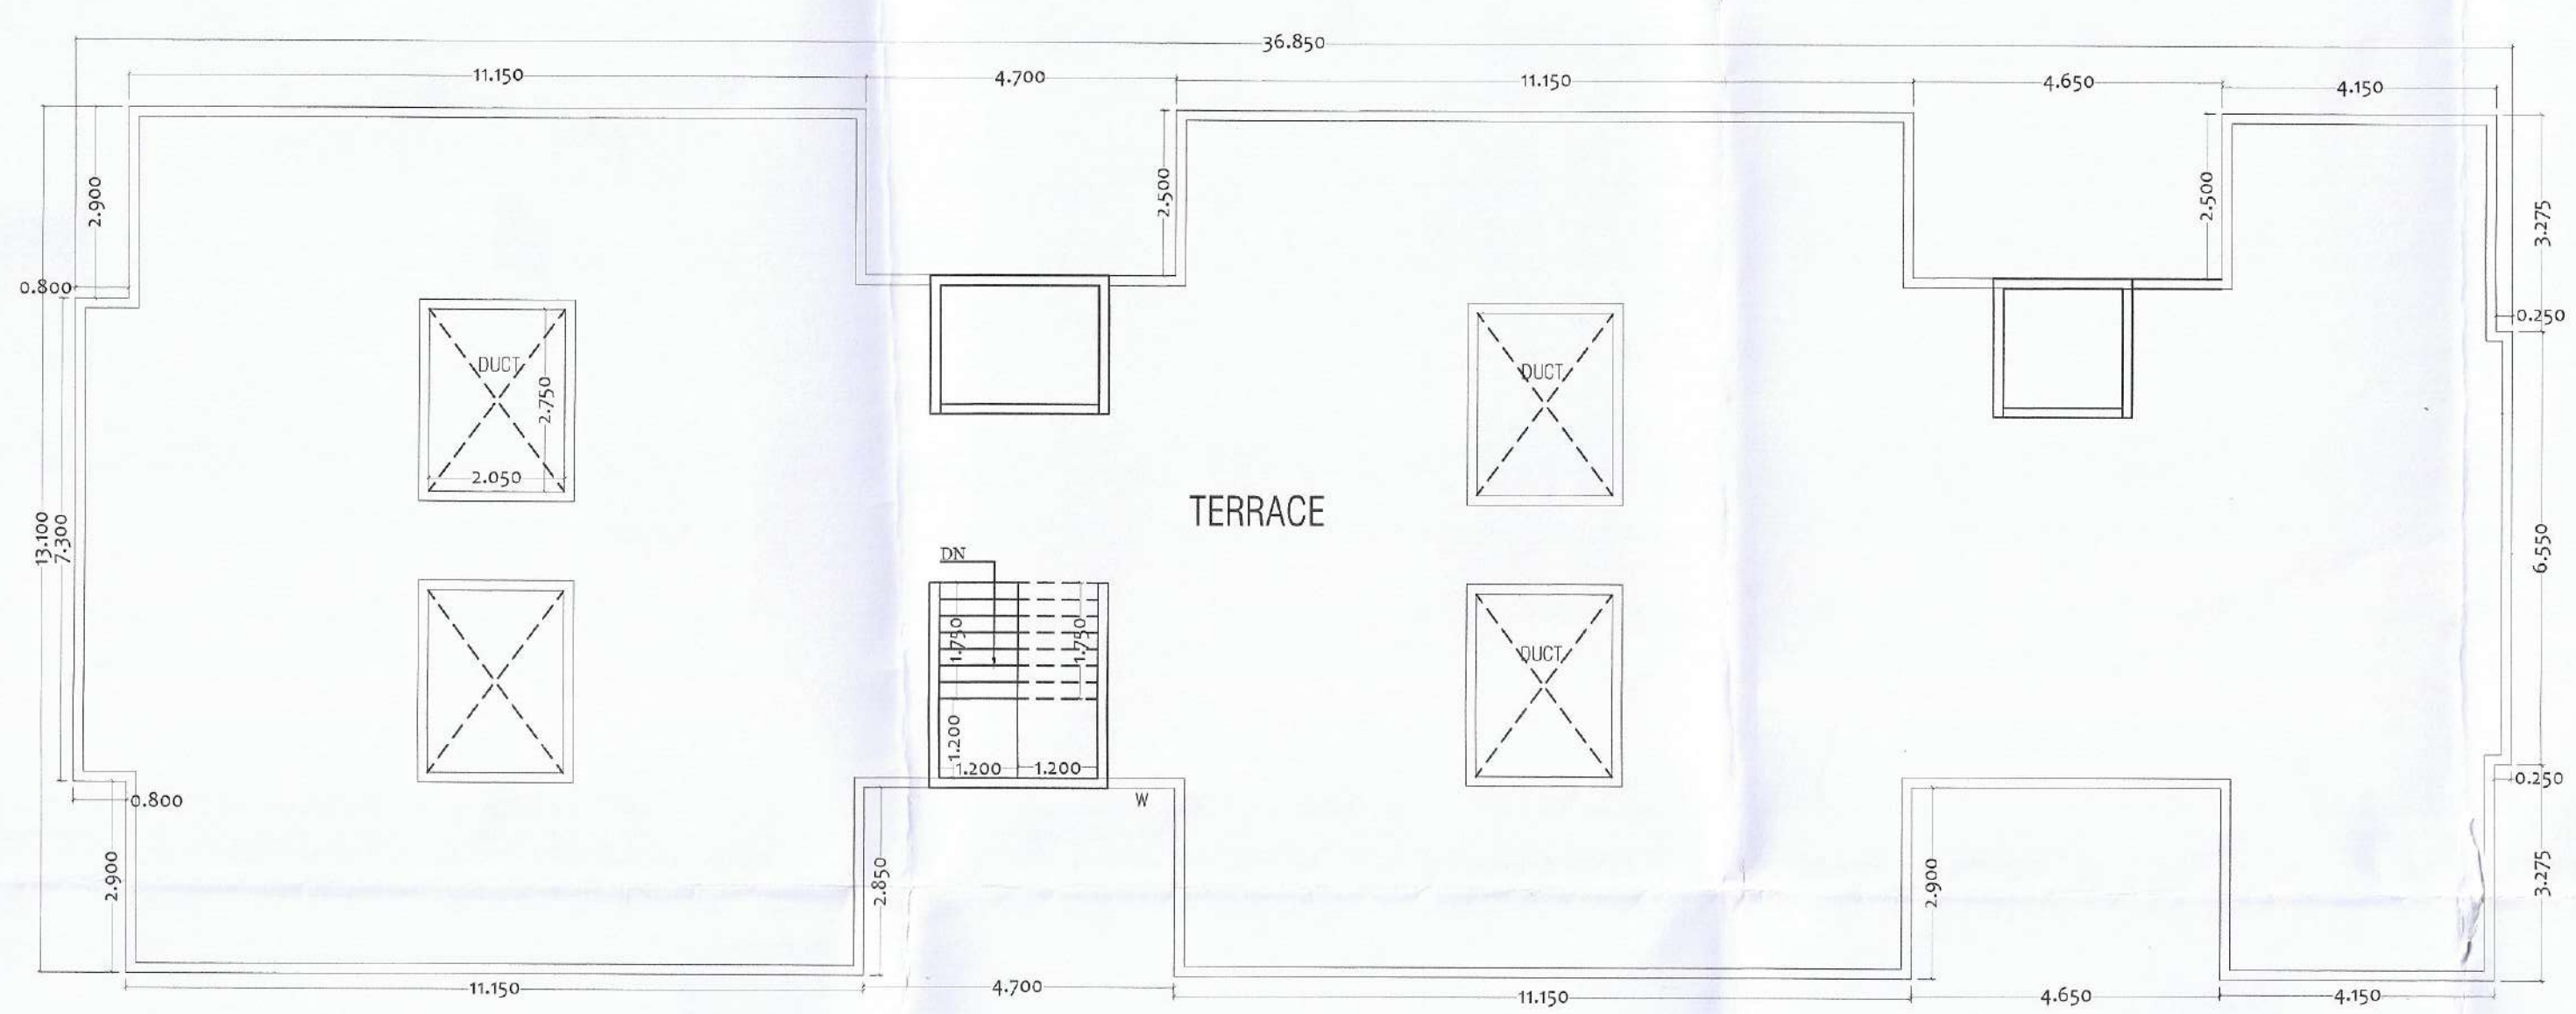

TERRACE FLOOR PLAN

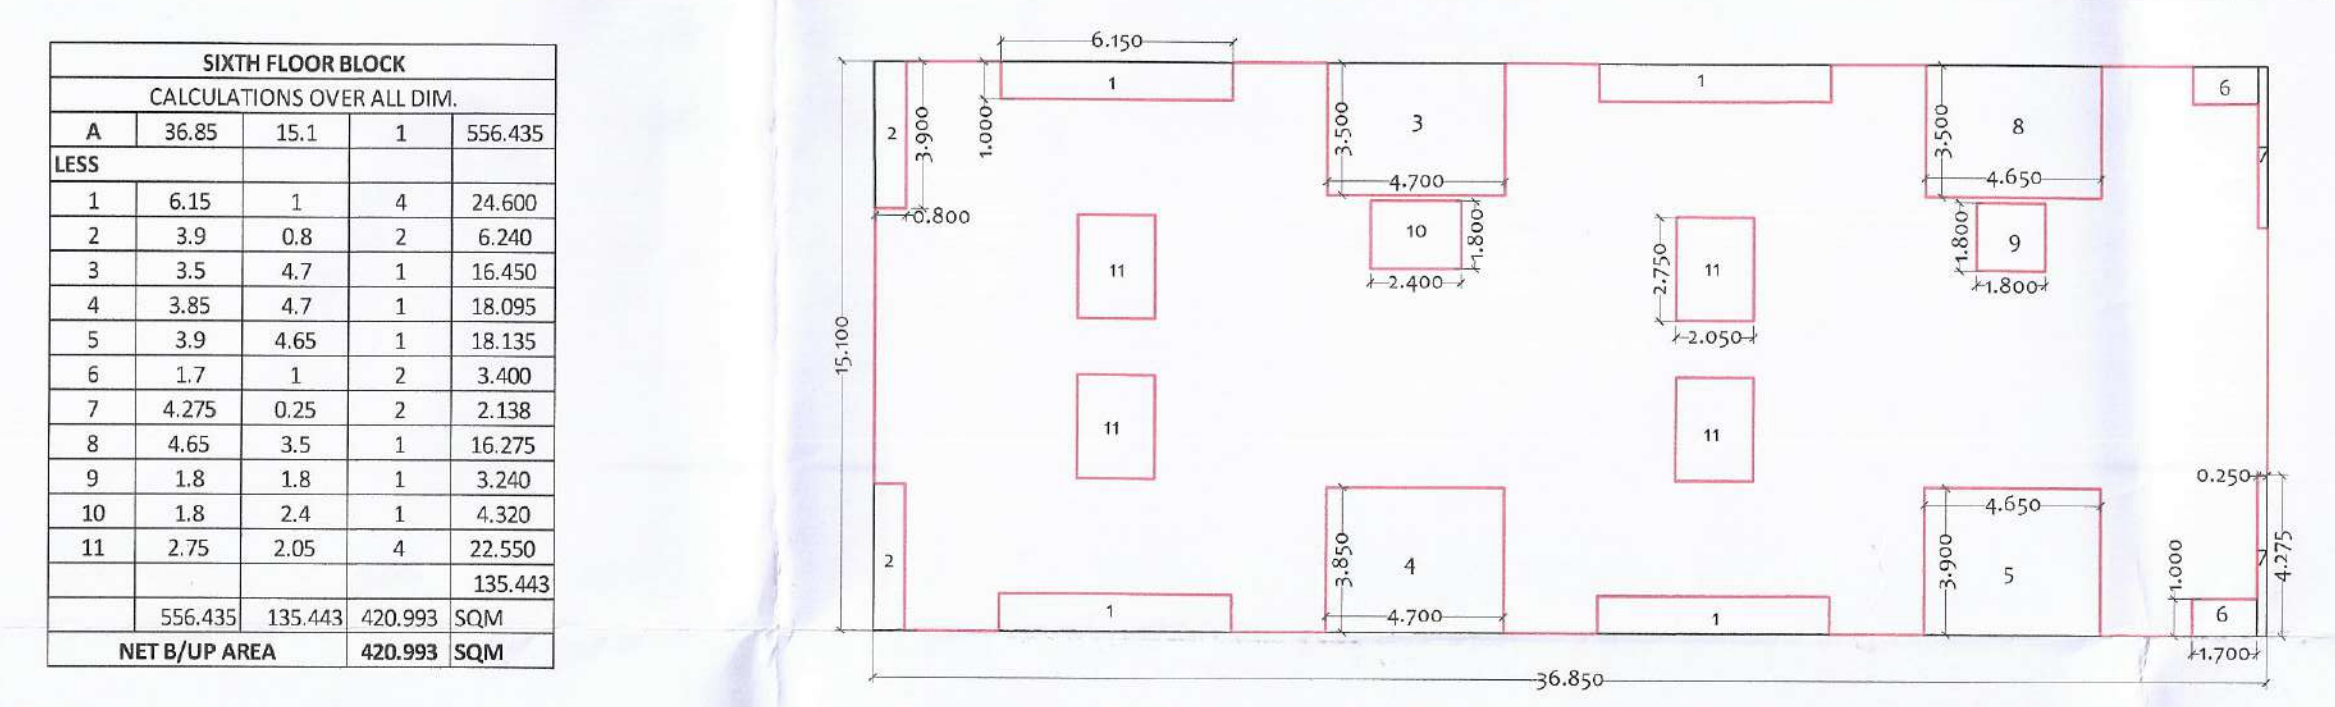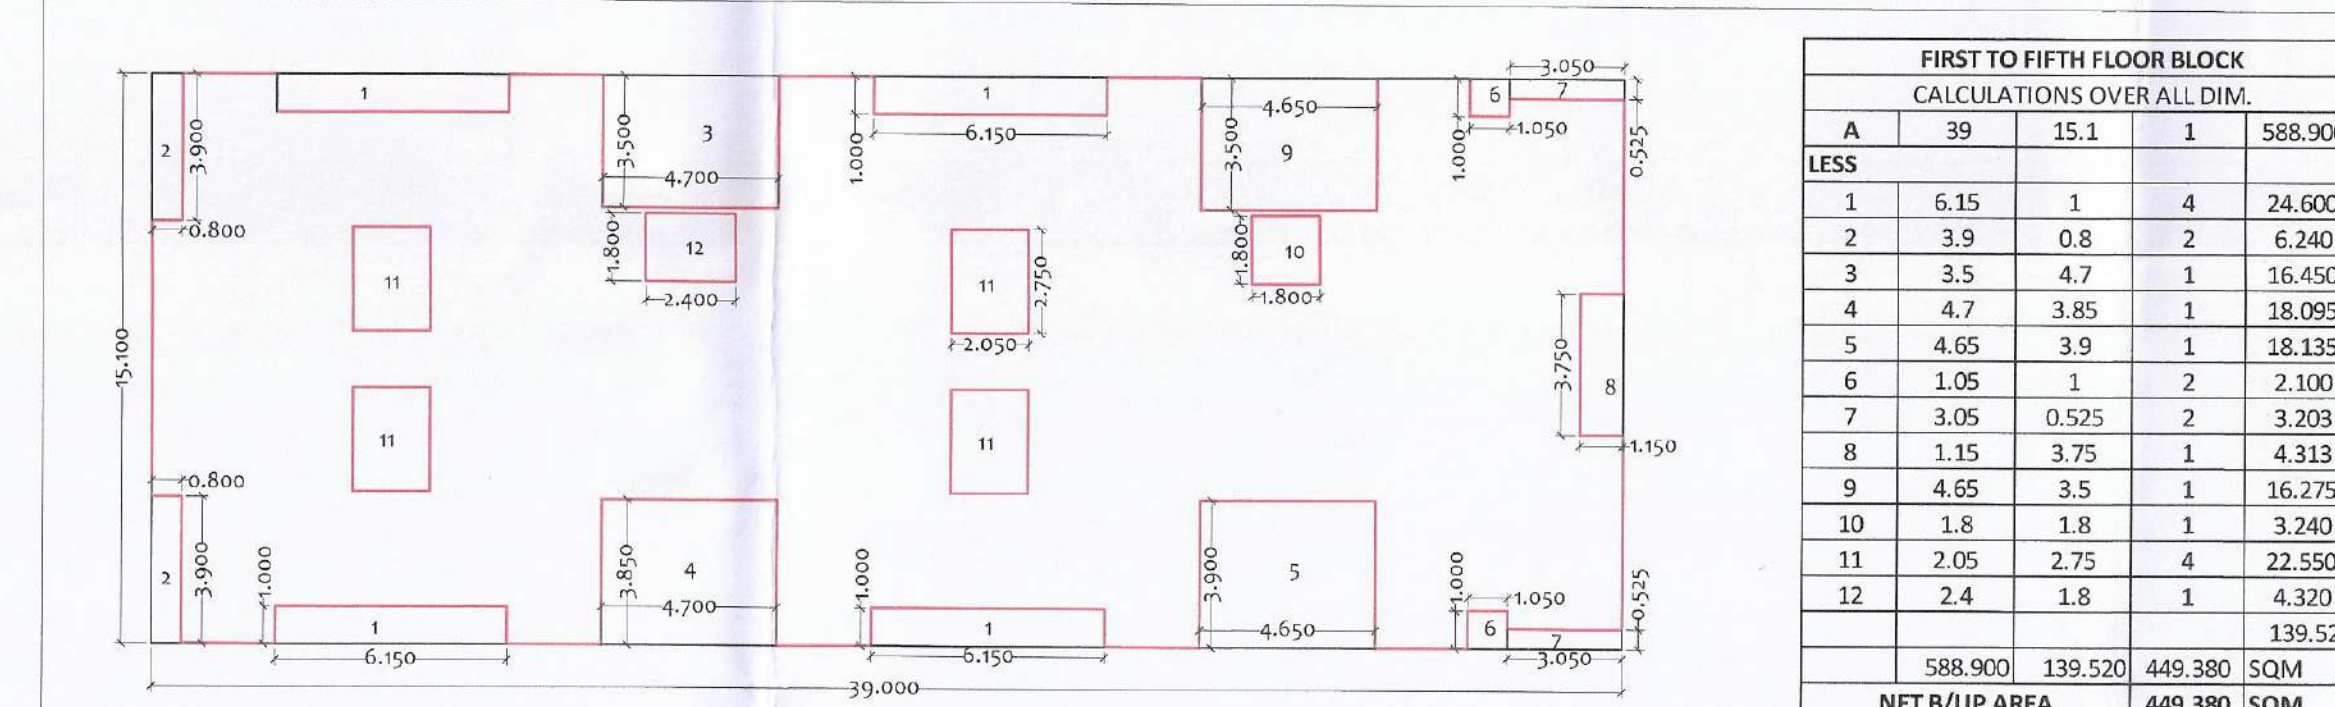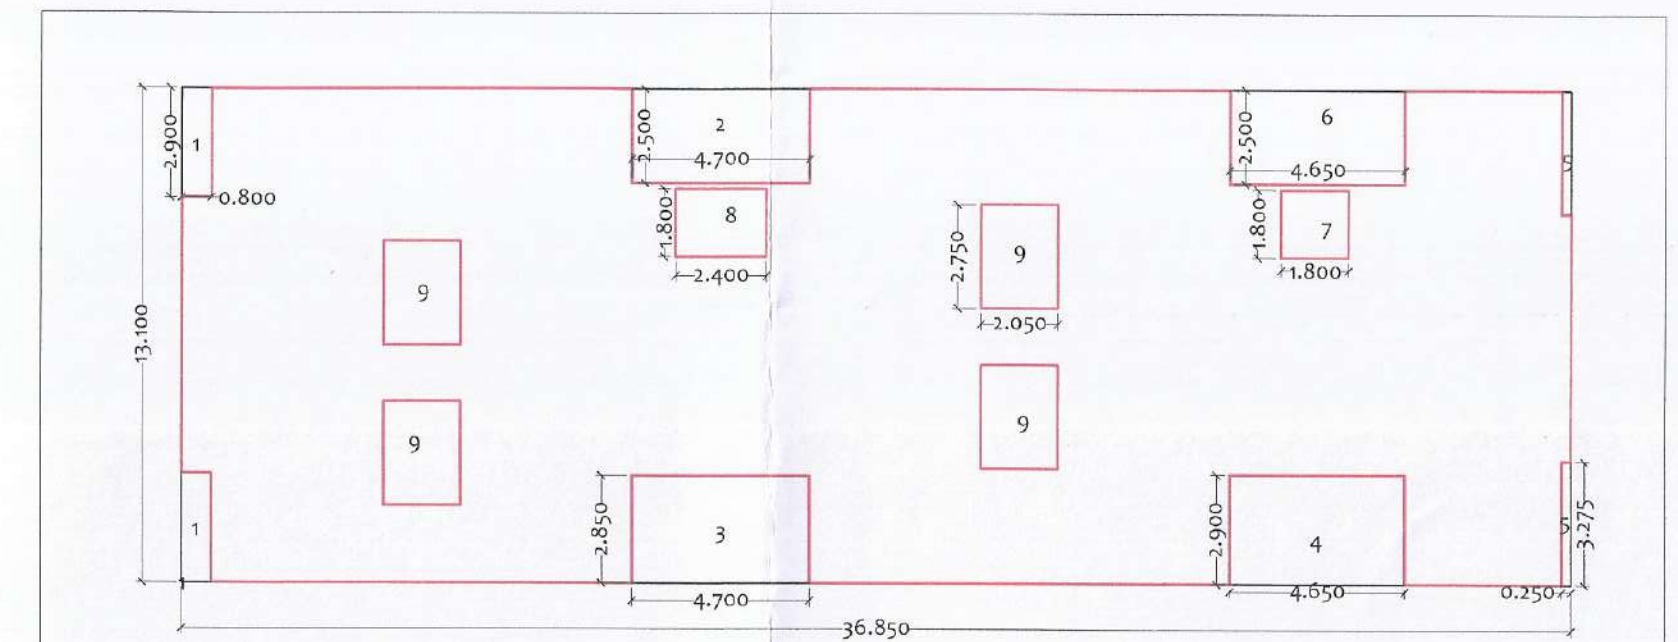

SEVENTH FLOOR BLOCK									
CALCULATIONS OVER ALL DIM.									
LESS	1	2	3	4	5	6	7	8	9
1	2.9	0.8	2	4.640					
2	2.5	4.7	1	11.750					
3	2.85	4.7	1	13.995					
4	2.9	4.65	1	13.485					
5	0.25	2.75	2	1.625					
6	2.5	4.65	1	11.625					
7	1.8	1.8	1	3.240					
8	1.8	2.4	1	4.320					
9	2.05	2.75	4	22.550					
NET B/UP AREA	482.730	186.643	296.093	SQM	482.730				

Form of Statement - 2 [Sr. No. 9(a)]			
Proposed Building			
Building Type	Floor	Total Built-up Area of floor, as per outer construction line	
A	Ground	23.775	
	First	449.38	
	Second	449.38	
	Third	449.38	
	Fourth	449.38	
	Fifth	449.38	
	Sixth	420.993	
	Seventh	396.093	
	TOTAL	3087.761	

AREA STATEMENT

PROPOSED B/UP AREA

GROUND FLOOR	= 23.775
FIRST TO FIFTH FLOOR	= 449.38x5
SIXTH FLOOR	= 420.993
SEVENTH FLOOR	= 396.093
TOTAL B/UP AREA	= 3087.761 SQM

SCHEDULE OF OPENING

FD	- 1.200x2.100	Full door
MD	- 1.000x2.100	Wood frame with flush door
D1	- 0.900x2.100	RCC Frame With Flush door
D2	- 0.750x2.100	RCC Frame With Flush door
W	- 1.200x1.500	Aluminum Sliding Window
W1	- 0.900x1.200	Aluminum Sliding Window
W2	- 1.200x1.200	Aluminum Sliding Window
V	- 0.600x0.600	Glazed Ventilator

PROPOSED "RAIGAD" A-TYPE BUILDING PLAN AT
PLOT NO. 1, CUT NO. 57(P), AT WADGAON (K),
NAGAR-1, CIDCO WALUJ, MAHANAGAR,
CHH. SAMBAHAJINAGAR

FOR

M/S. RAVIJA RAVINDRA SINGAL

Drawn by: z-NETAL

Scale: 1:100 / 200

AMOL KSHIRSAGAR

FLAT NO. 5, "P" BUILDING

R.B. HILLS GARDHADA,

AURANGABAD,

MOBILE NO. 996066992

