



Approved as per...
Subject to...
Date: 02/03/2023
By: [Signature]
[Stamp]

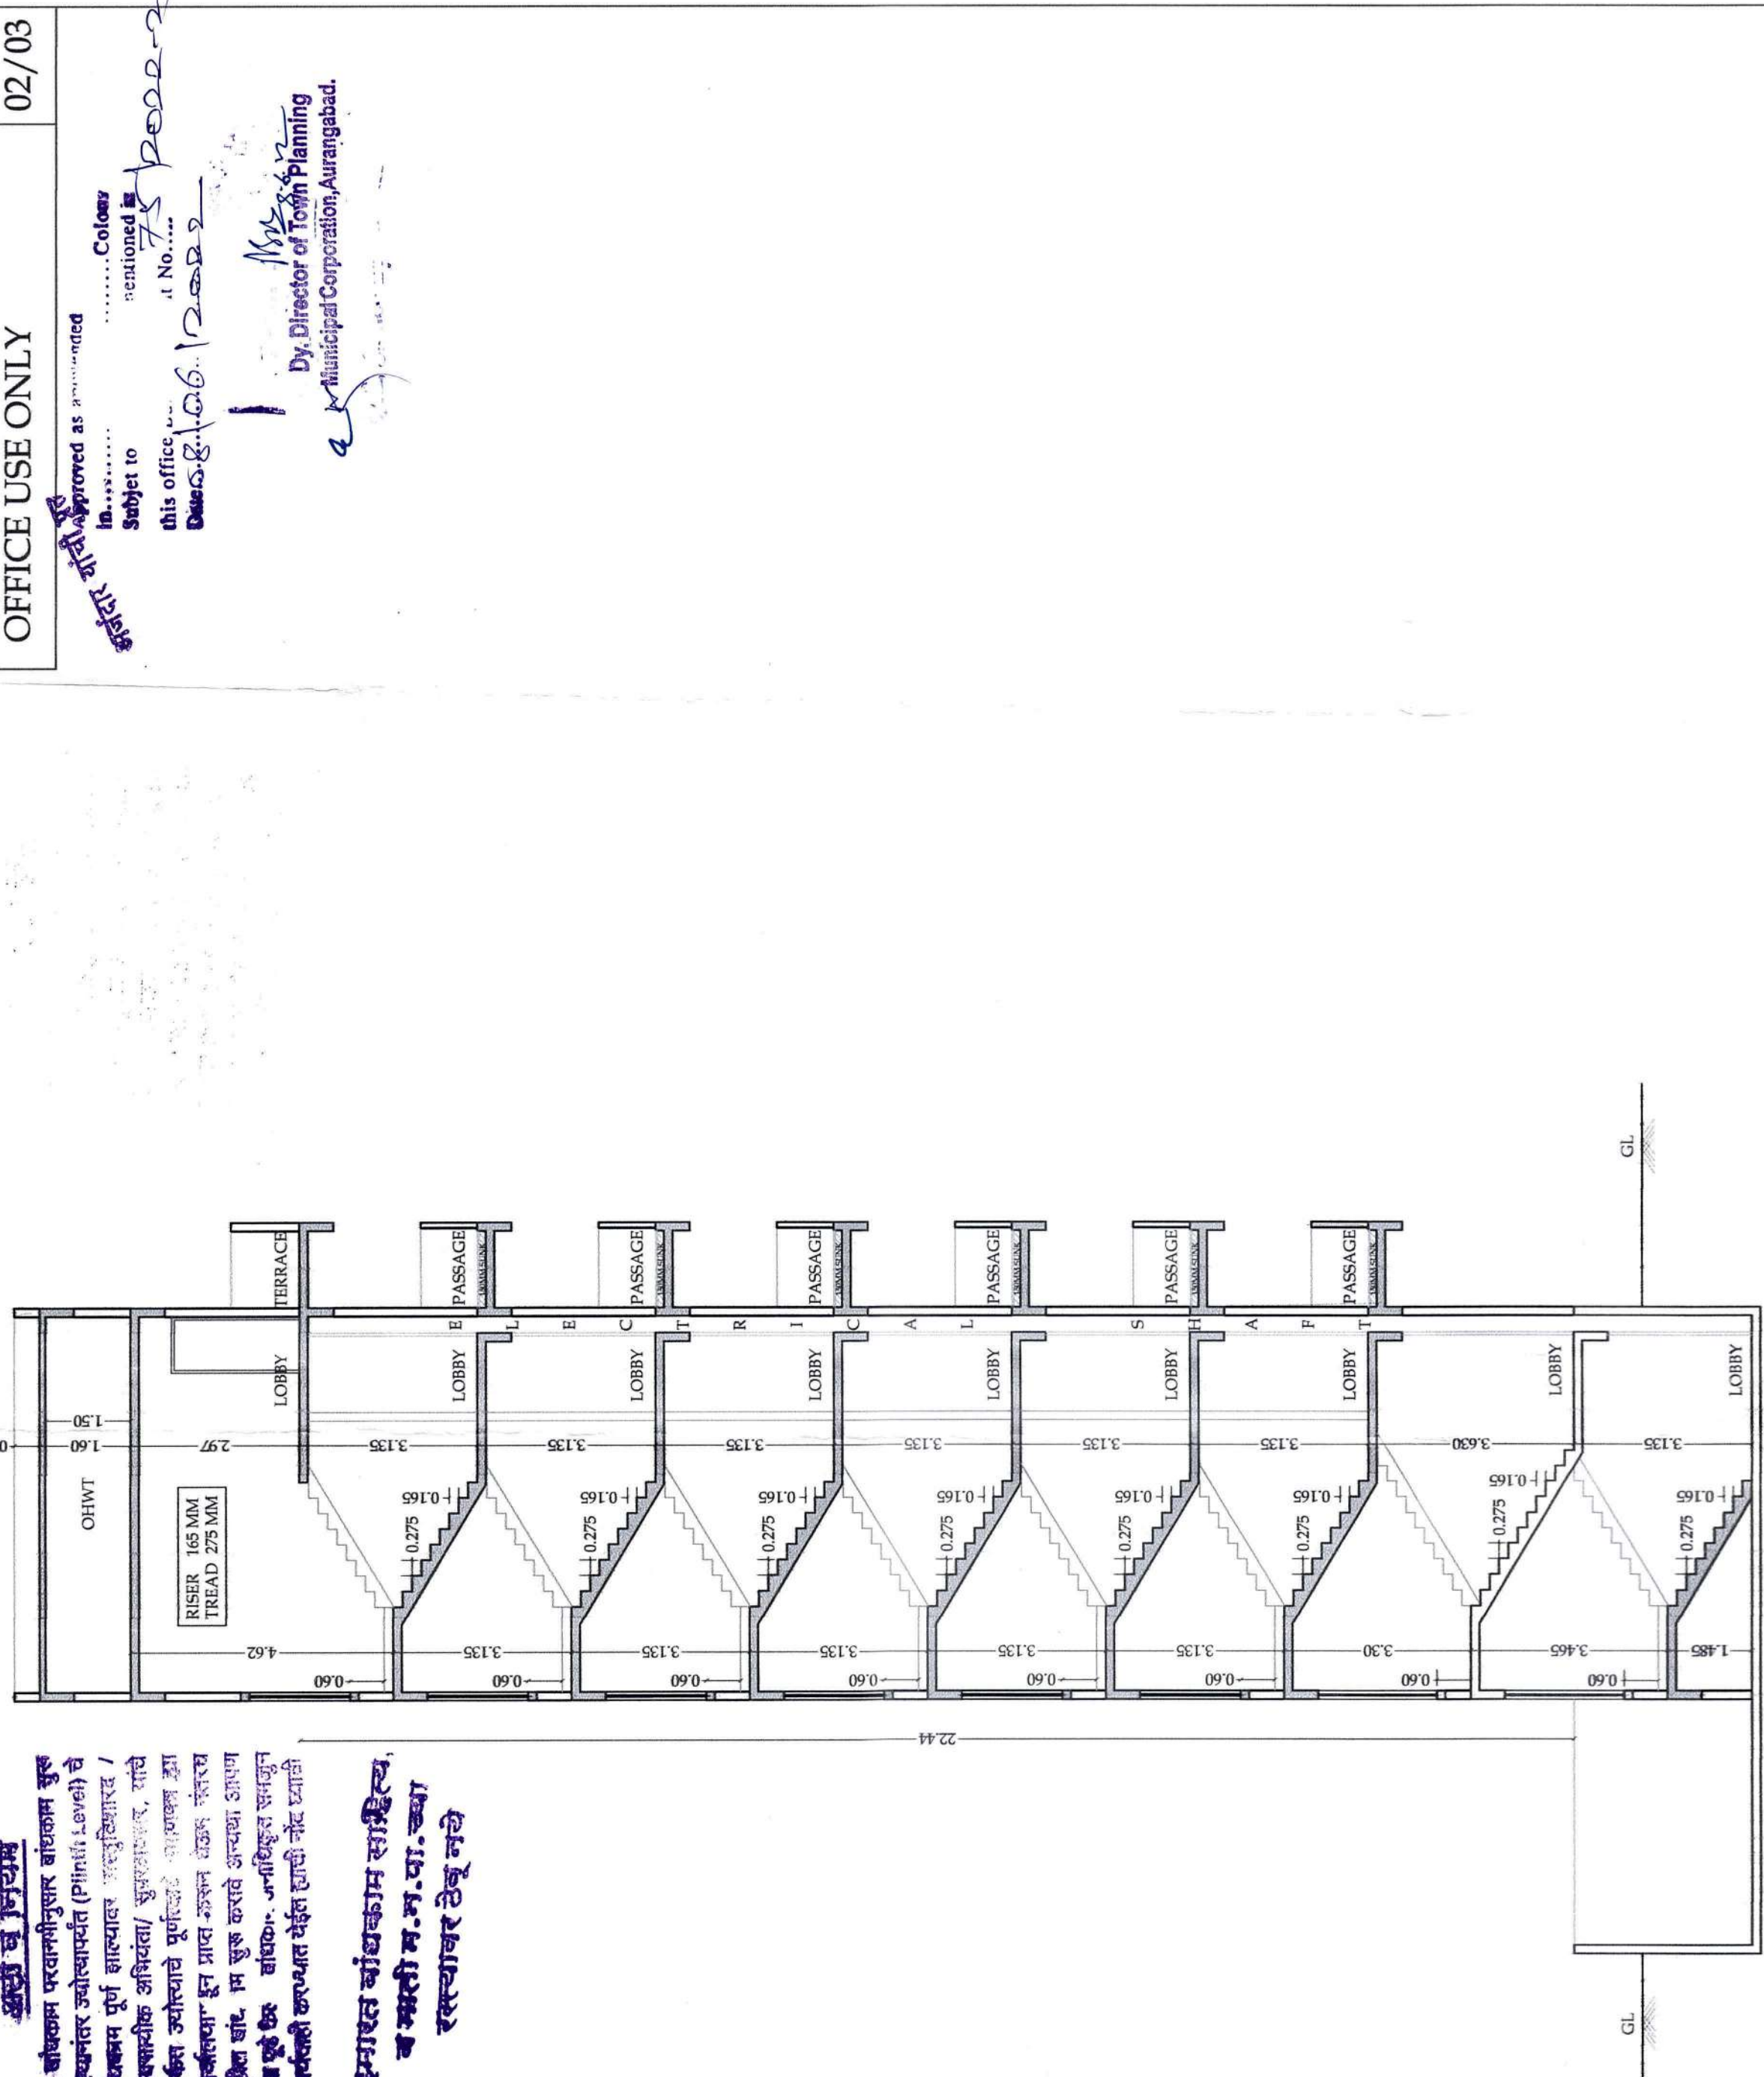


SECTION AT PP (BLOCK A) SCALE 1:100

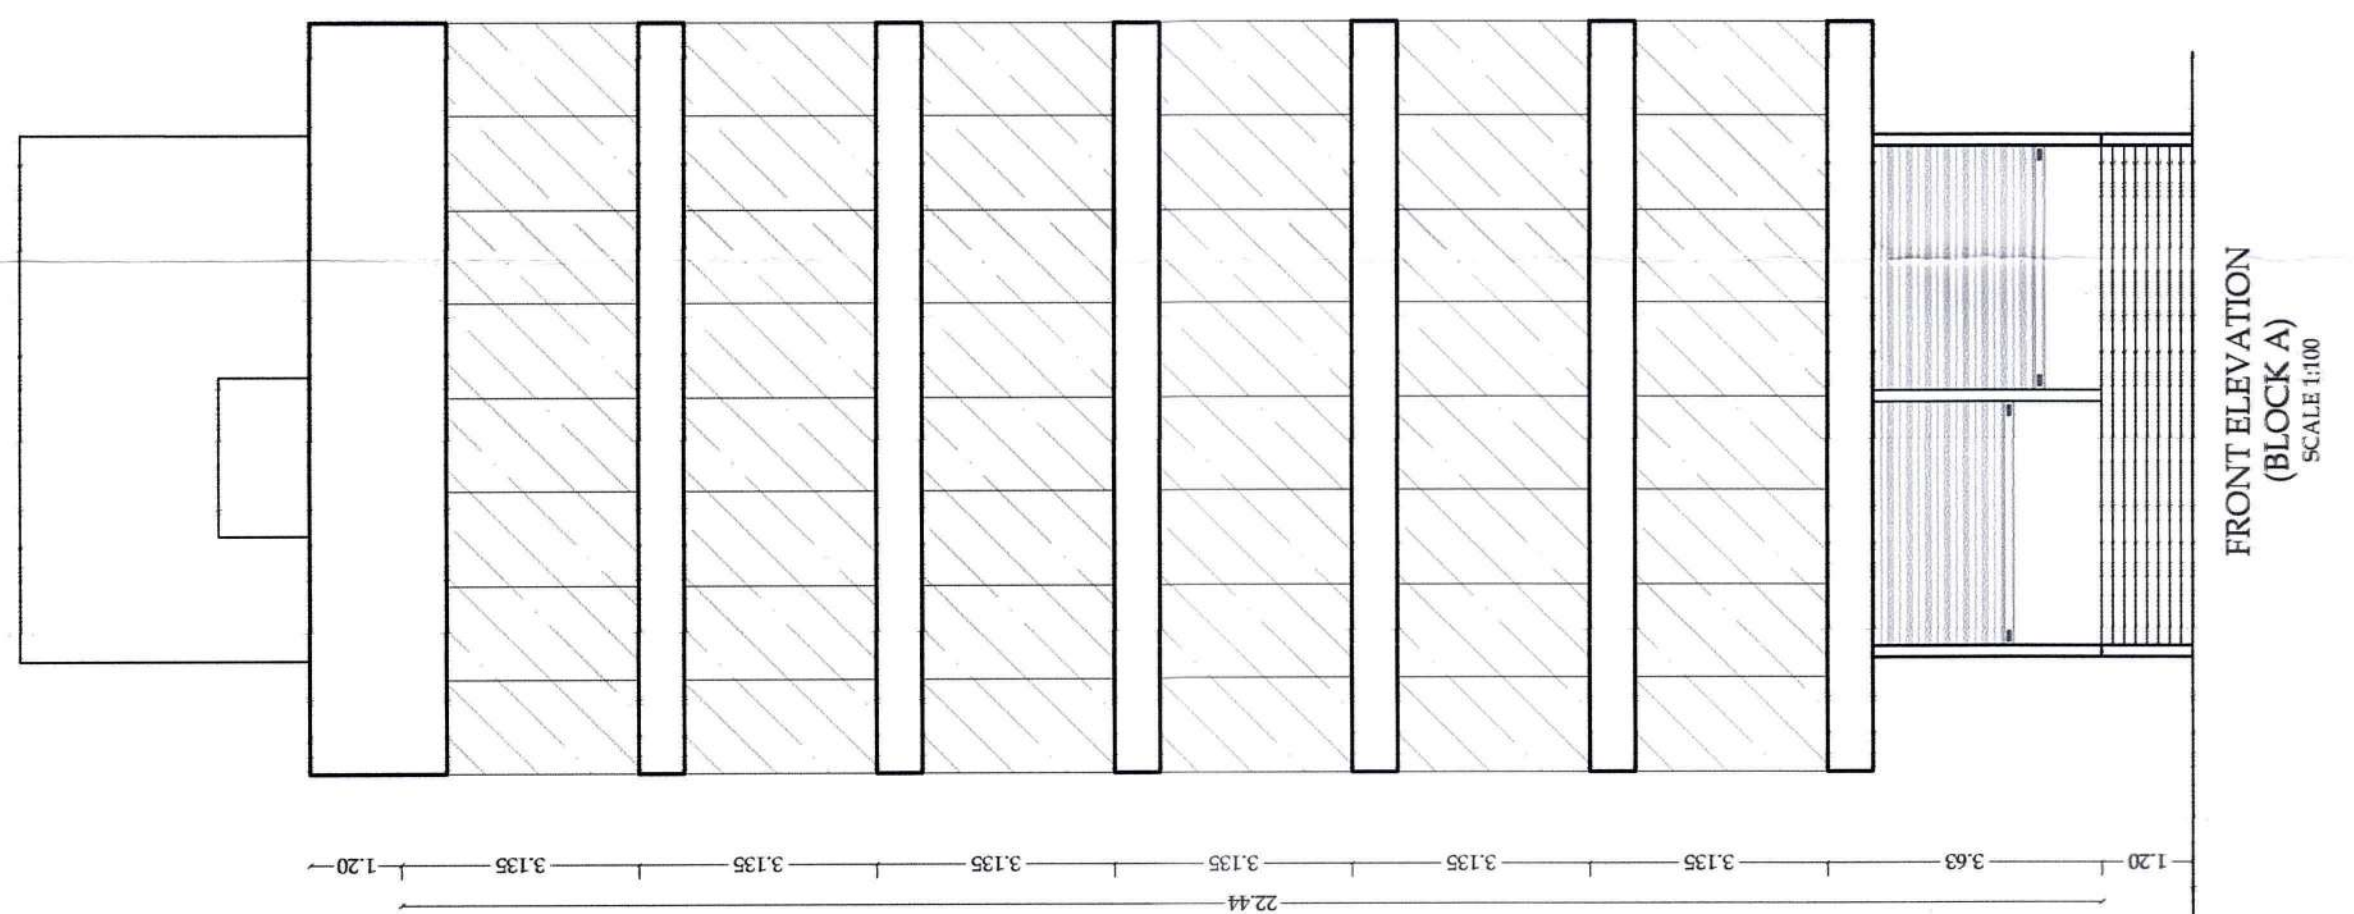


FRONT ELEVATION (BLOCK A) SCALE 1:100



SECTION AT PP (BLOCK A) SCALE 1:100

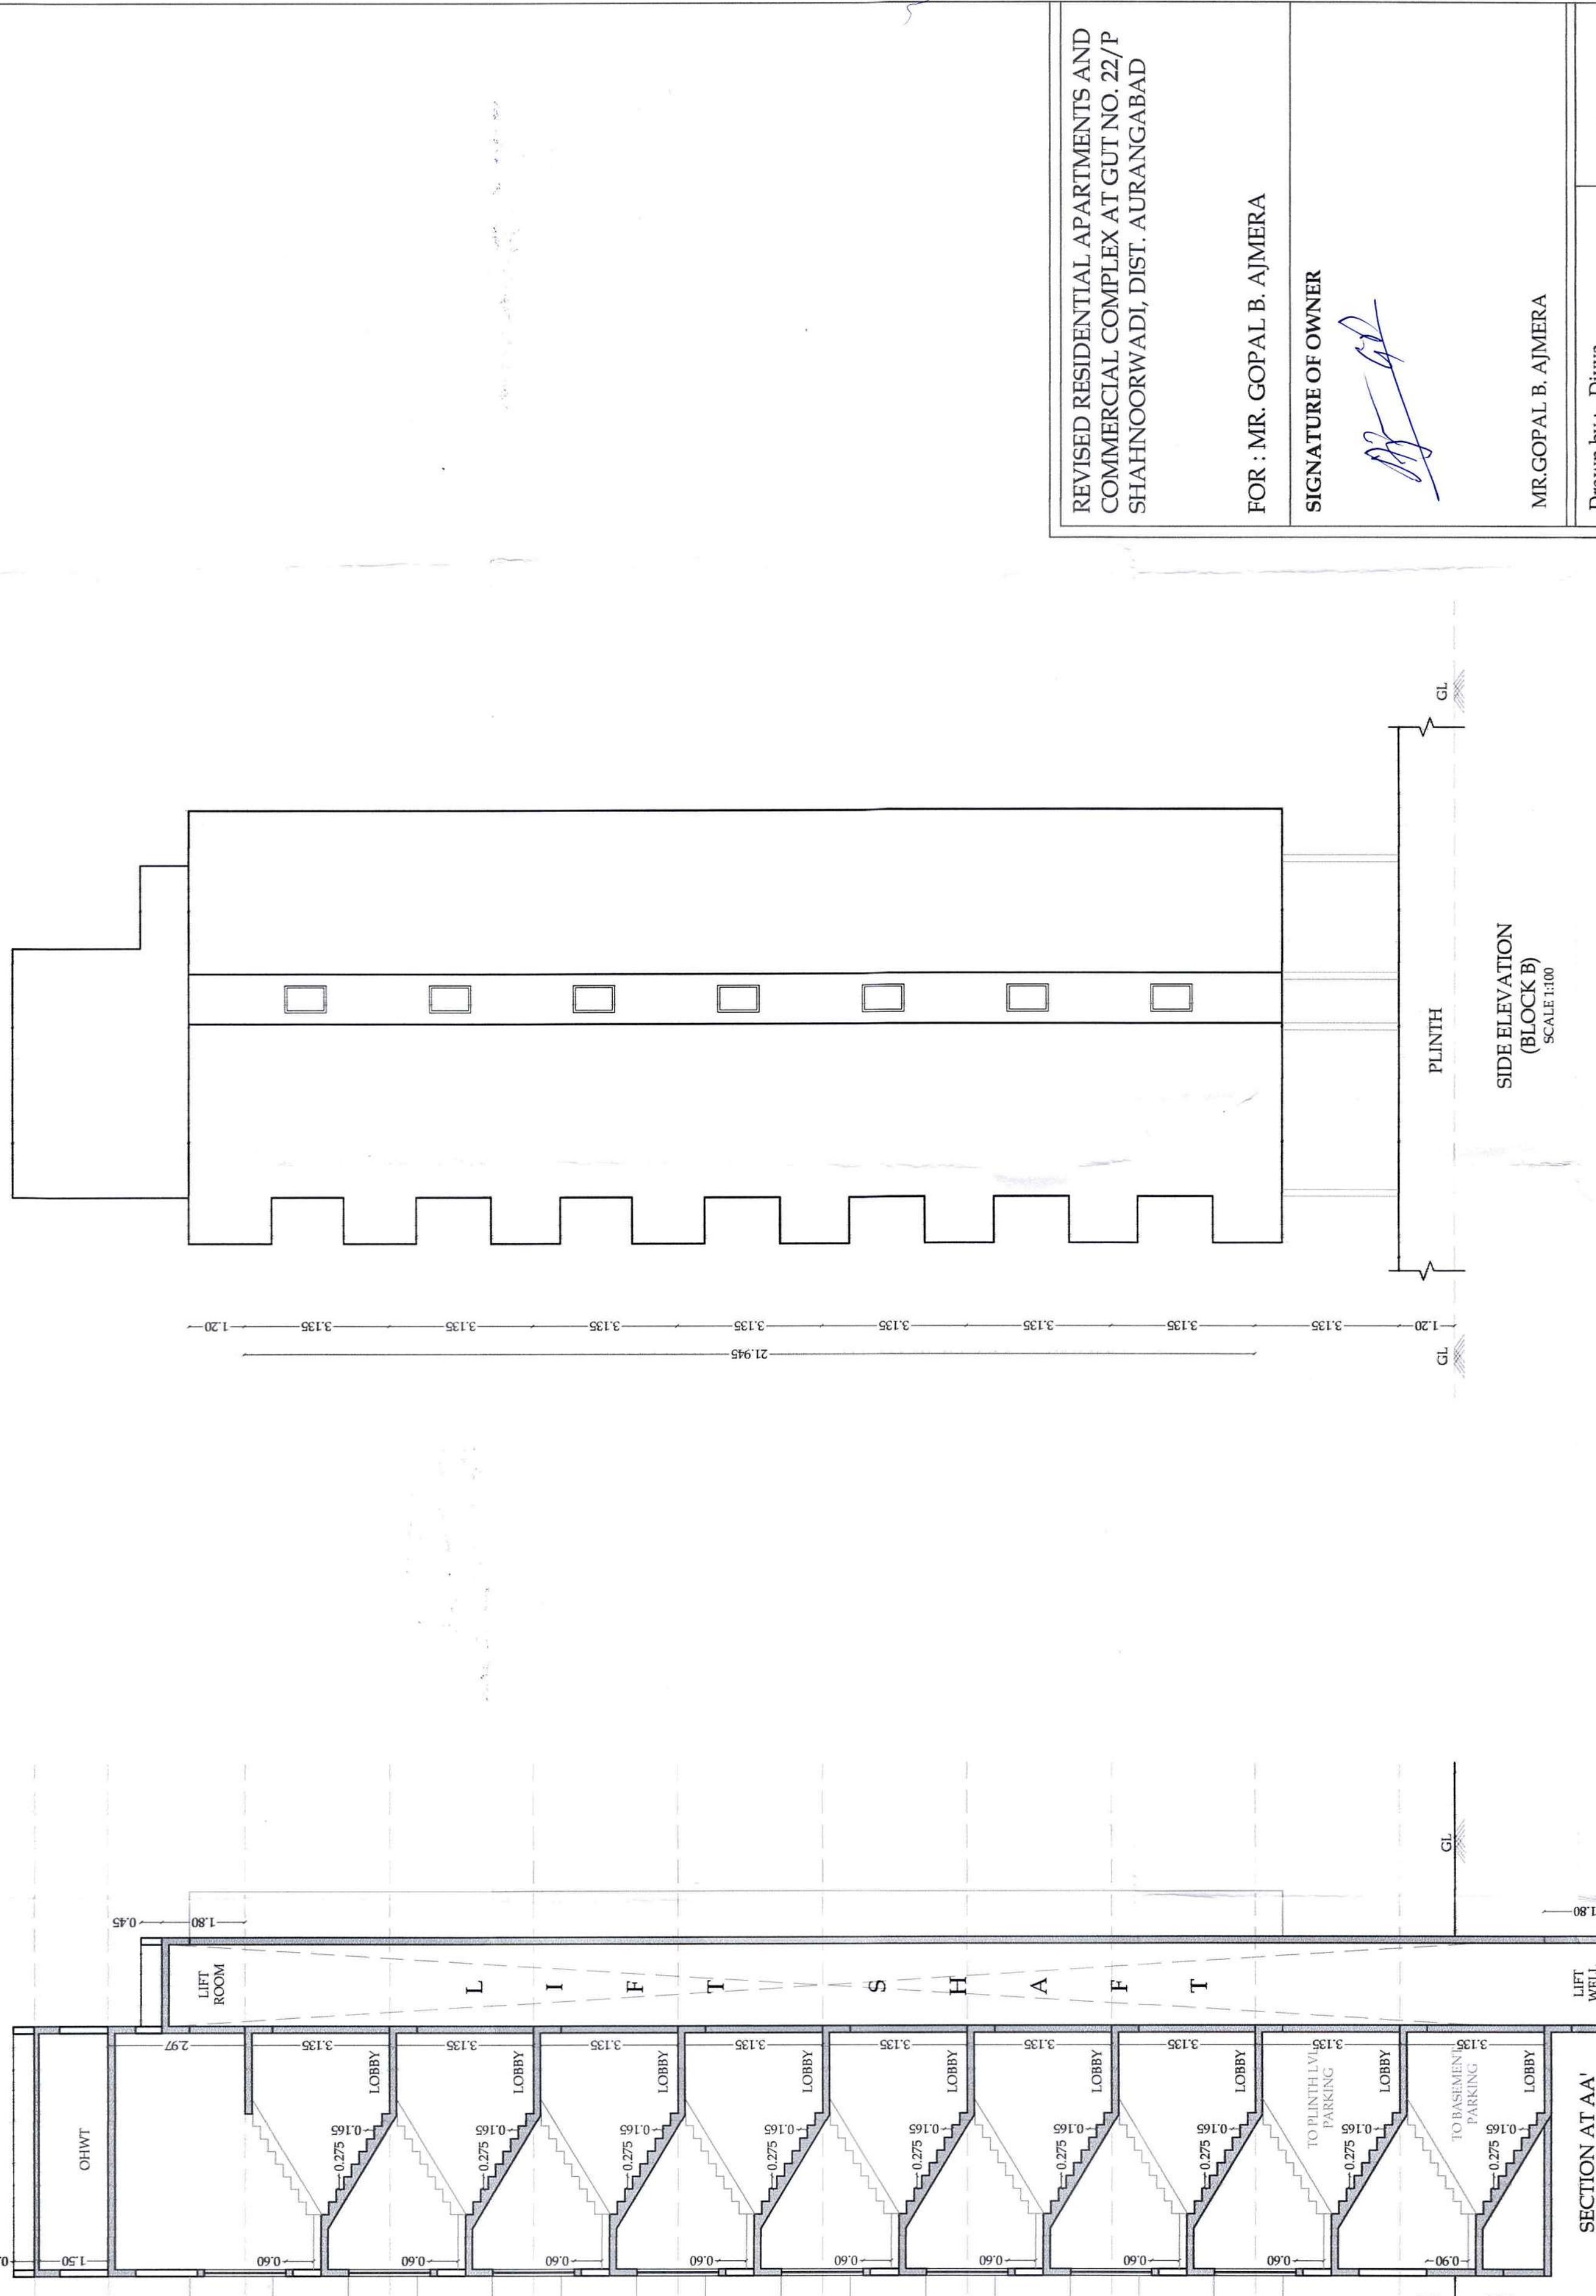

SIDE ELEVATION (BLOCK B) SCALE 1:100

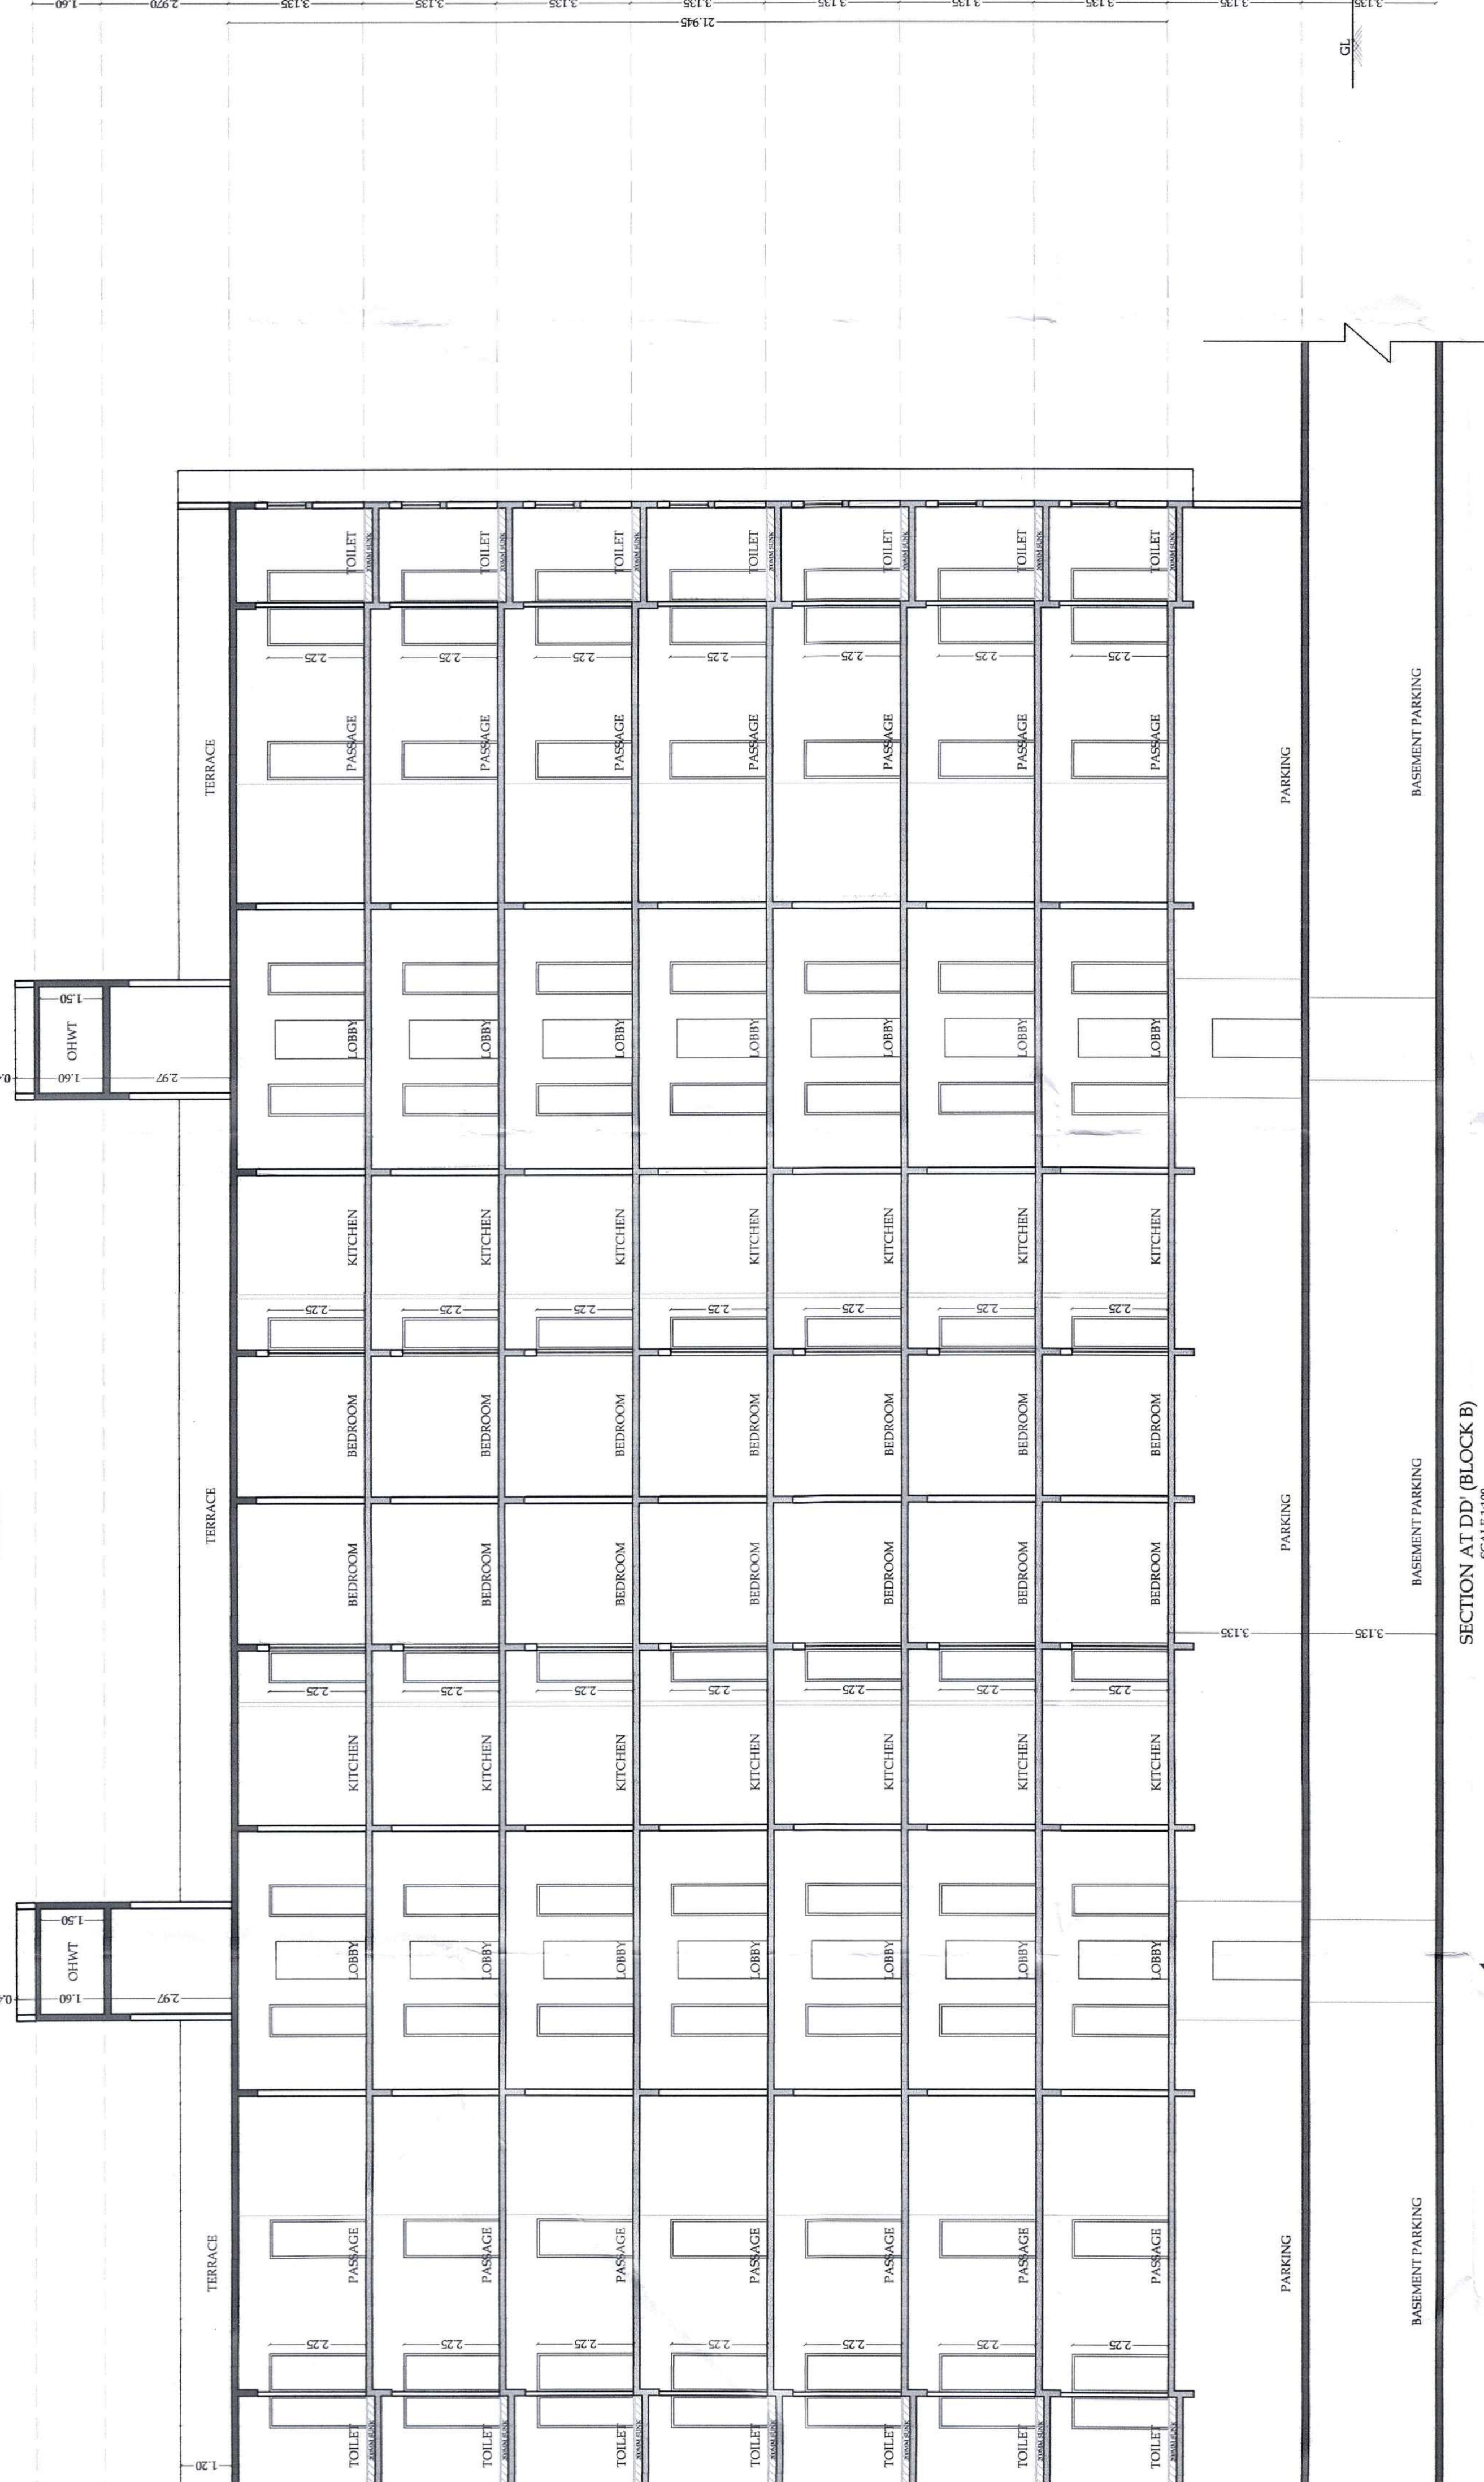


SECTION AT PP (BLOCK B) SCALE 1:100

FOR: MR. GOPAL B. AIMERA
SIGNATURE OF OWNER
[Signature]
MR. GOPAL B. AIMERA
Drawn by: Diya
Scale: 1:100 / 200 / 50
Date: 31/10/2021
ARCHITECT
[Stamp]

MANOJ KALA & ASSOCIATES
ALTUS - B - 301, 3rd FLOOR, SPACE OLIMPIA,
GARKHEDA, AURANGABAD.
MOBILE NO. 9423151781

AREA CALCULATIONS

BLOCK C - 48.55 x 4.40	= 213.62 SQM
REDUCTIONS	
1. 27.75 x 1.10	= 30.53 SQM
2. 1.05 x 1.10 x 2	= 2.31 SQM
3. 1.05 x 1.10 x 2	= 2.31 SQM
4. 1.05 x 1.10 x 2	= 2.31 SQM
5. 1.05 x 1.10 x 2	= 2.31 SQM
6. 1.05 x 1.10 x 2	= 2.31 SQM
TOTAL LOSS	= 68.44 SQM
TOTAL NET FLOOR AREA (BLOCK C)	= 145.18 SQM

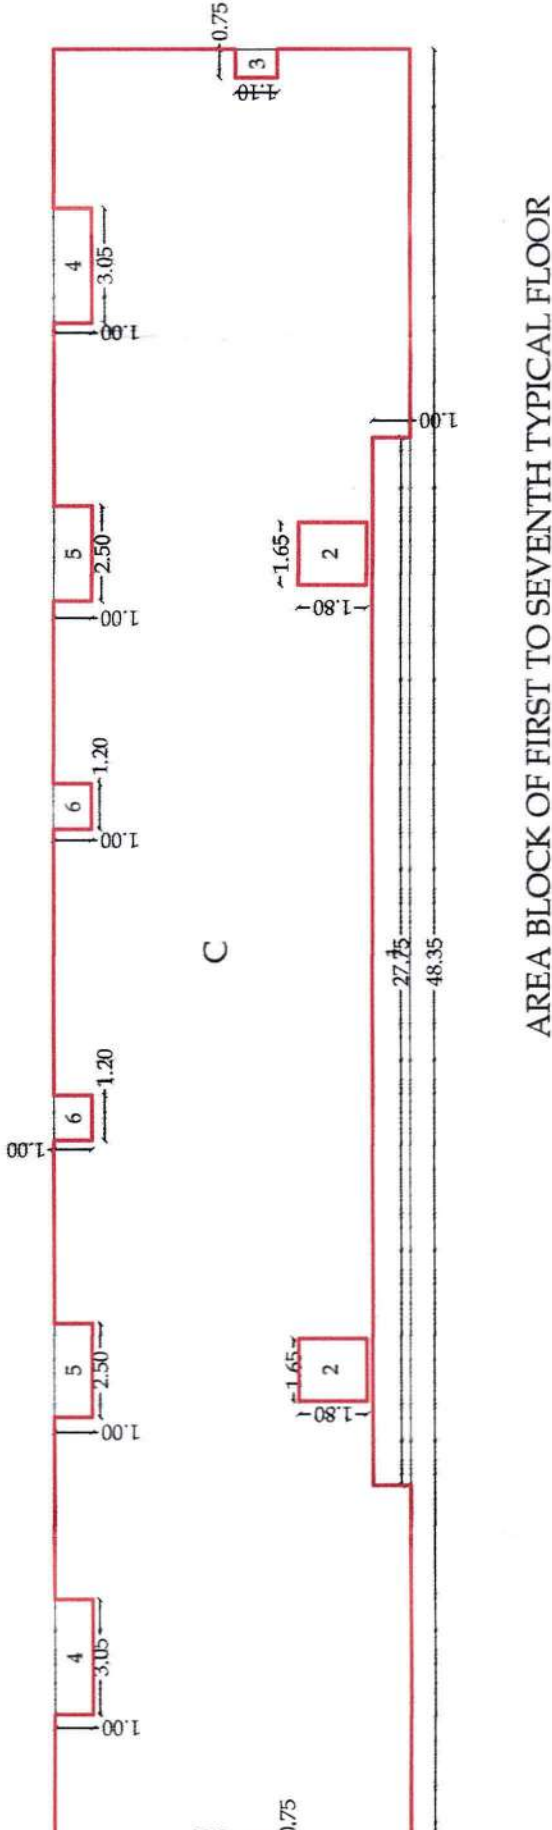

AREA BLOCK OF FIRST TO SEVENTH TYPICAL FLOOR PLAN (BLOCK B AND C) SCALE 1:100