






FRONT ELEVATION
SCALE 1:200

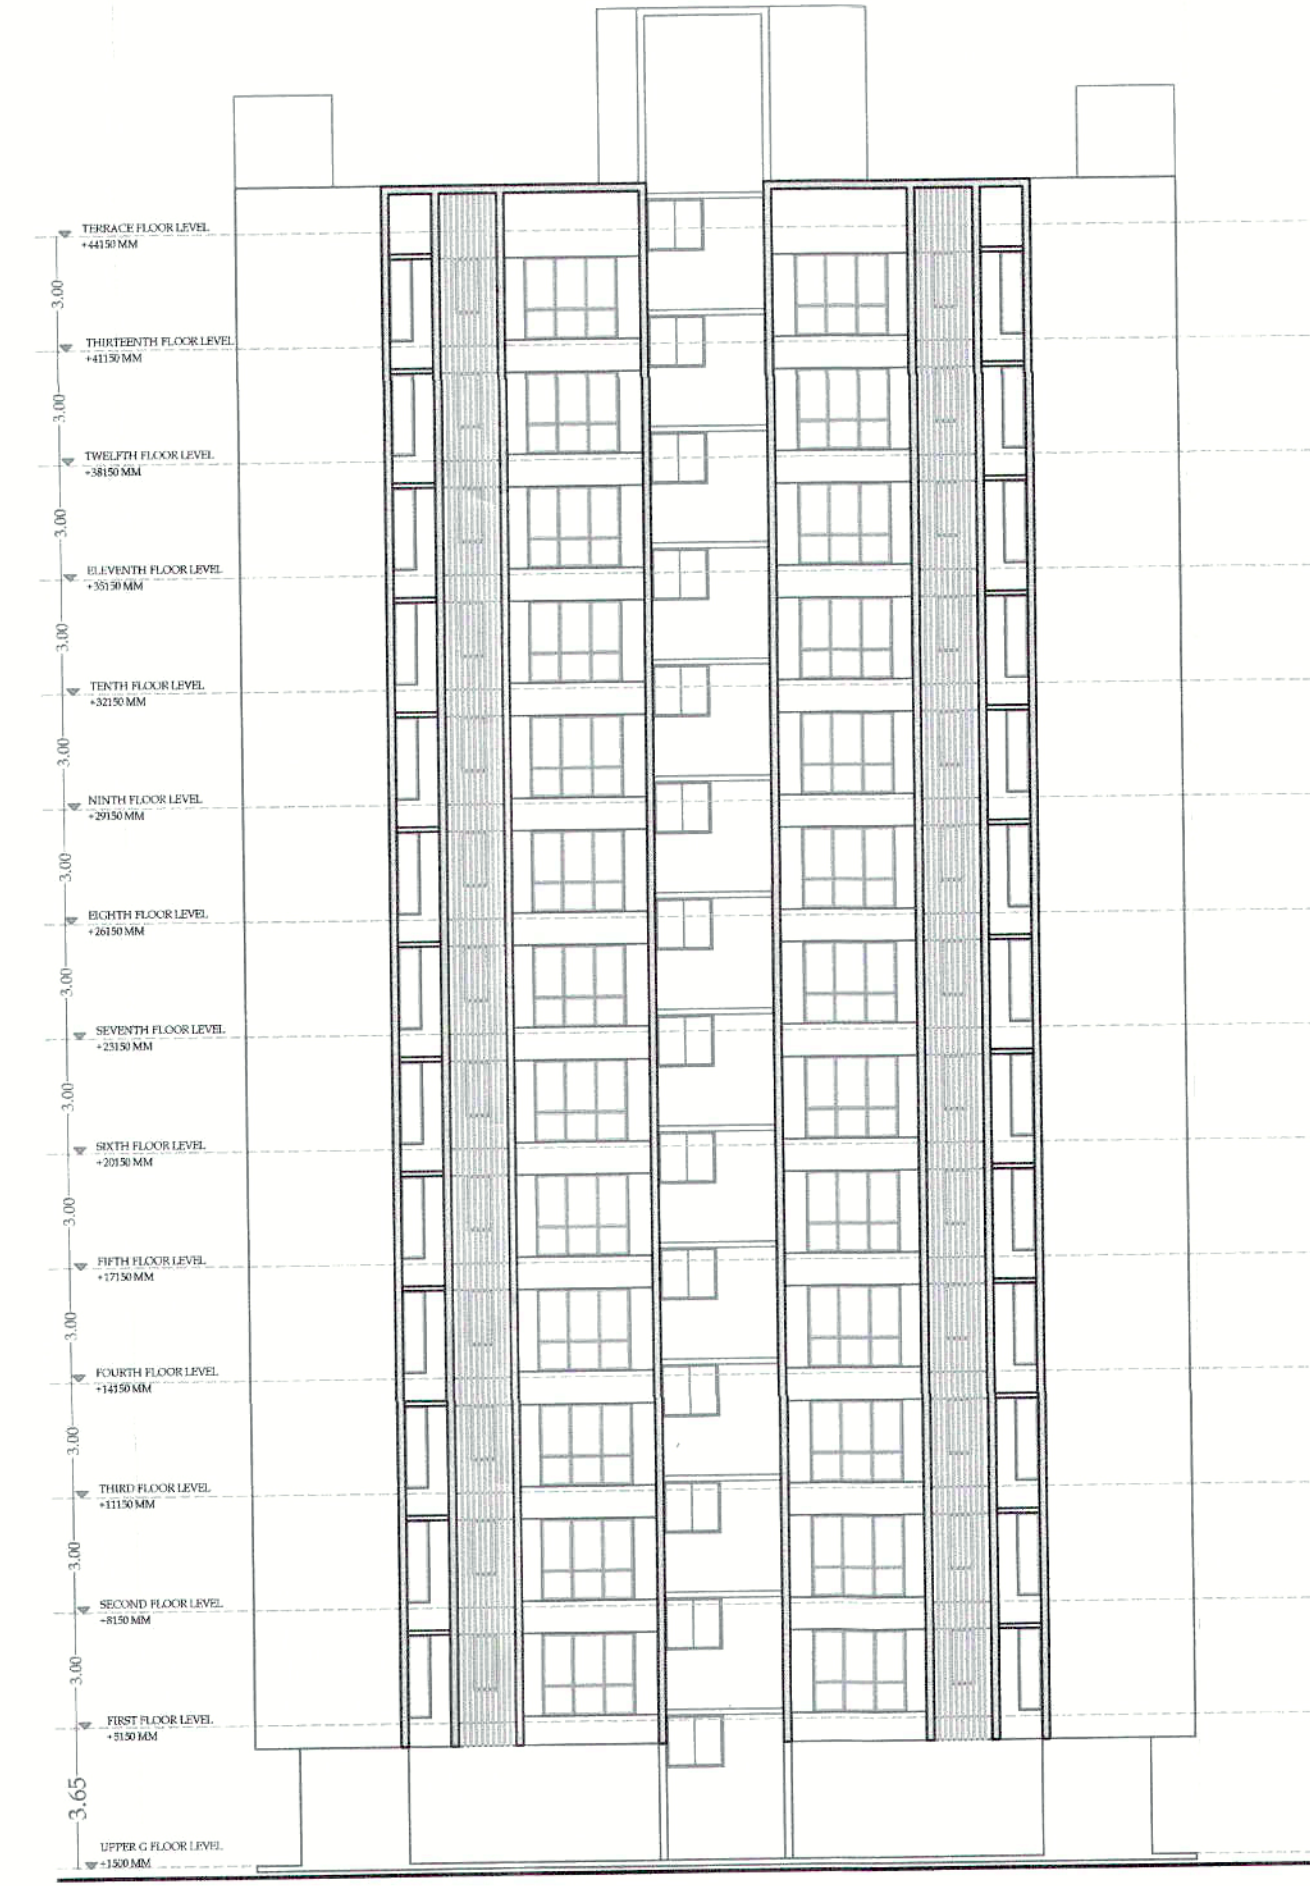

SIDE ELEVATION
SCALE 1:200

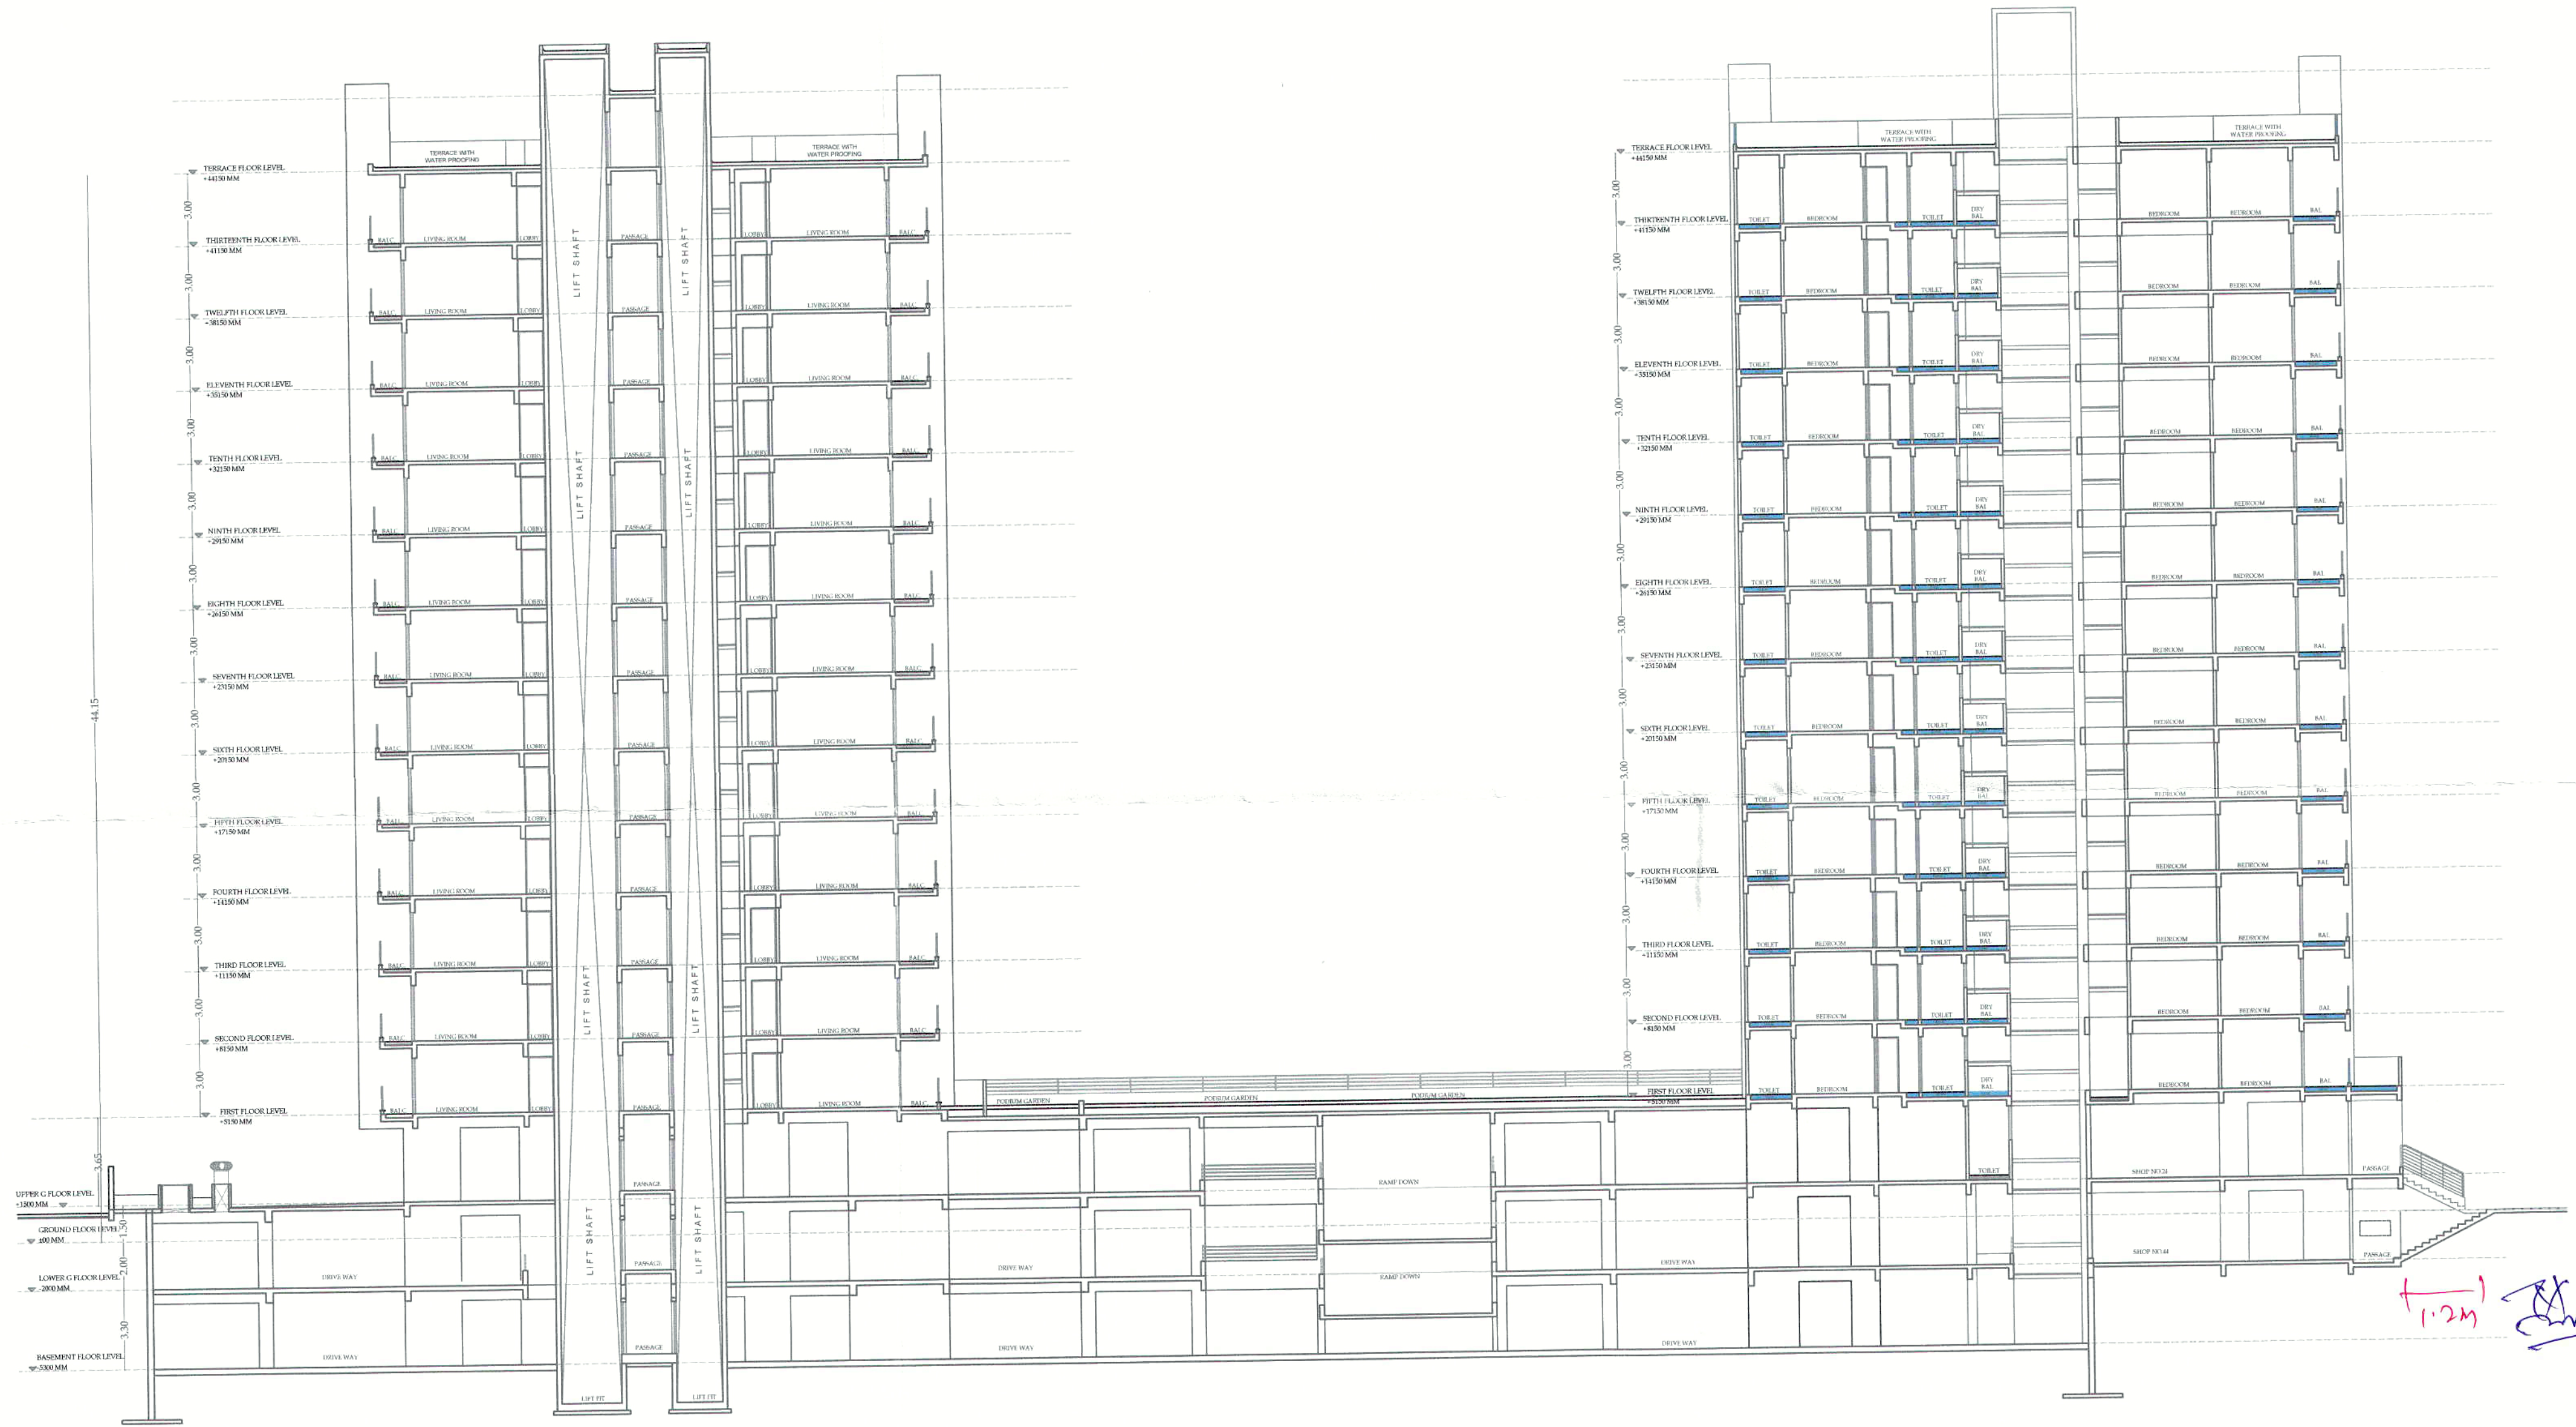

SECTION_CC
SCALE 1:100

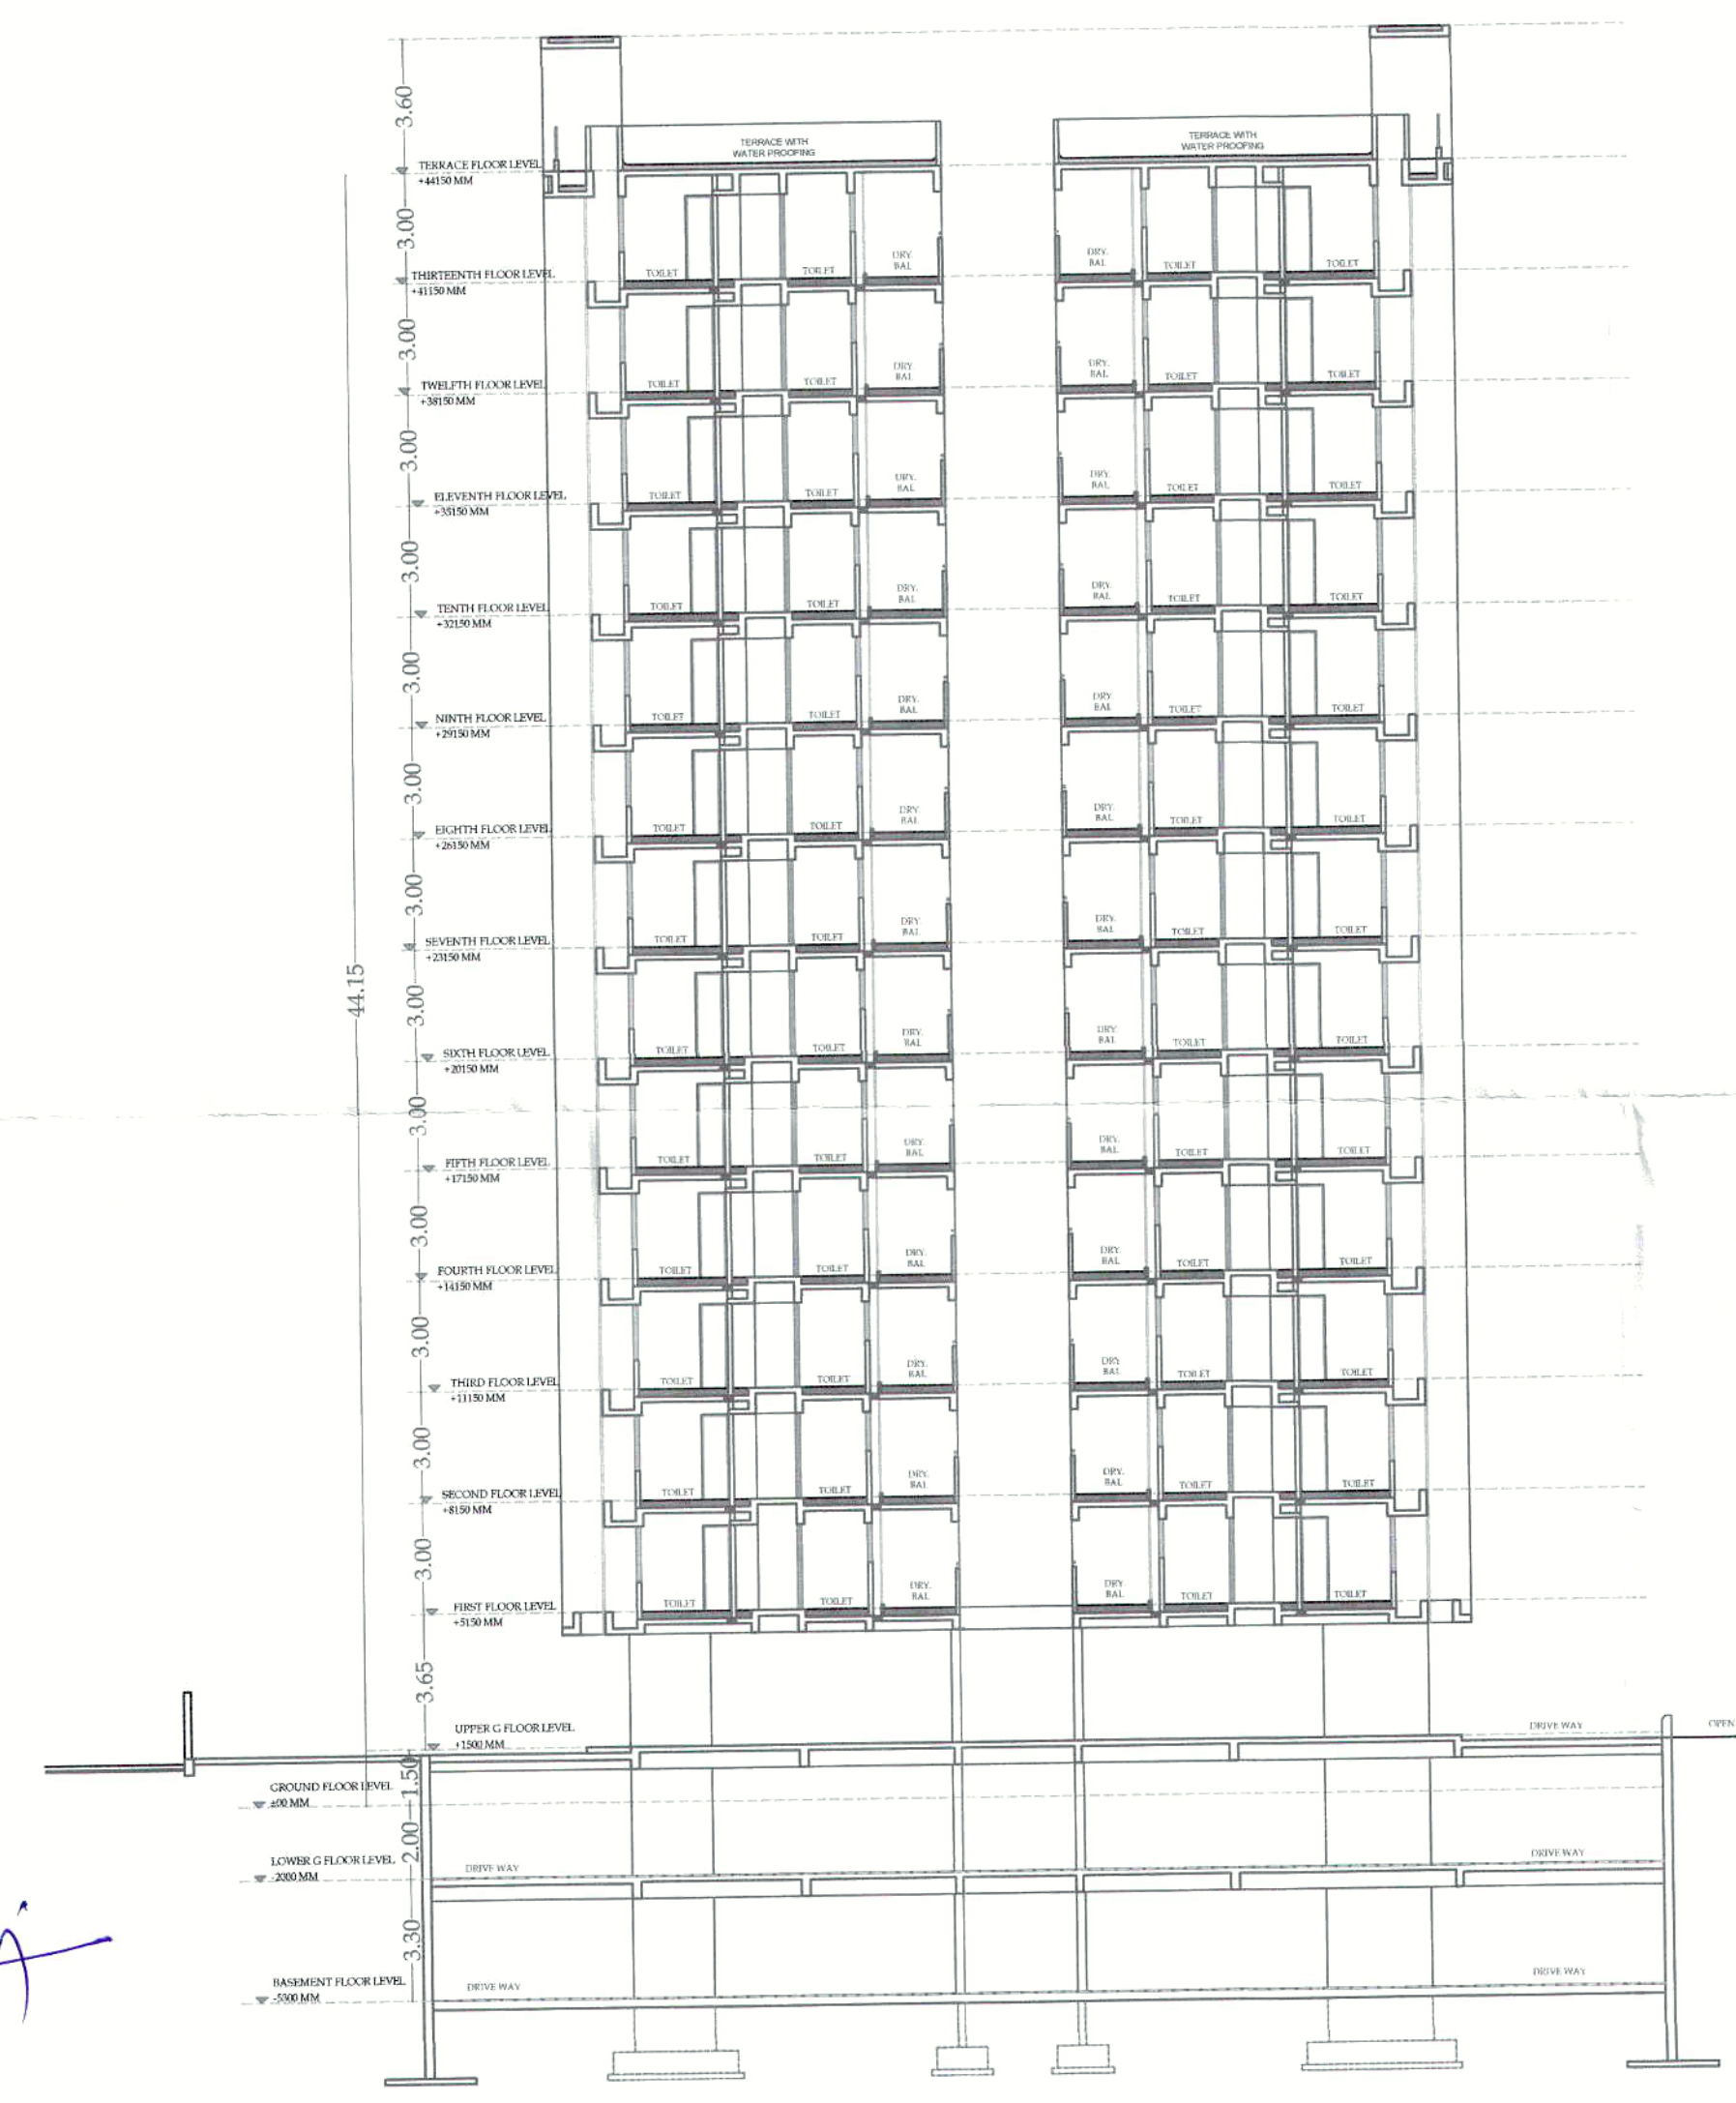

SECTION_BB
SCALE 1:100

OFFICE USE ONLY10/11

STAMPS OF APPROVAL

Approved as amended
In Colour Subject to
the Conditions mentioned in
this office Building Permit No. S.S. 12023-26
Date: 01/08/2023

20/07/23

Dy. Director of Town Planning
Municipal Corporation
Chhatrapati Sambhaji Nagar

TRUE COPY

20/07/23

DY. ENGINEER
Town Planning
Municipal Corporation
Chhatrapati Sambhaji Nagar

ग बांधकाम प्रमाणपत्र प्राप्त झाले आहे. या बांधकामासाठी आवश्यक असलेल्या सर्व कागजात पूर्ण झाल्या आहेत. 

नमो कला & असोसिएट्स प्रा. लि.
रस्त्यावर ठेवू नये

LEGEND

PLOT BOUNDARY SHOWN IN
REVISED B/UP AREA SHOWN IN
WATER LINE SHOWN IN
DRAINAGE LINE SHOWN IN
RAIN WATER HARVESTING

OPENING SCHEDULE

R/S - 5.00 x 2.37 ROLLING SHUTTER
R/S-1- 4.00 x 2.37 ROLLING SHUTTER
R/S-2- 4.10 x 2.37 ROLLING SHUTTER
R/S-3- 3.80 x 2.37 ROLLING SHUTTER
R/S-4- 3.35 x 2.37 ROLLING SHUTTER
R/S-5- 3.20 x 2.37 ROLLING SHUTTER
R/S-6- 3.10 x 2.37 ROLLING SHUTTER
R/S-7- 3.00 x 2.37 ROLLING SHUTTER
R/S-8- 4.65 x 2.37 ROLLING SHUTTER
R/S-9- 3.65 x 2.37 ROLLING SHUTTER
R/S-10- 3.45 x 2.37 ROLLING SHUTTER
D - 1.00 x 2.37 TEAK WOOD FRAME
D1 - 0.90 x 2.37 TEAK WOOD FRAME
D2 - 0.75 x 2.37 TEAK WOOD FRAME
SFD1 - 1.60 x 2.37 ALUMINIUM FRAME
SFD2 - 2.60 x 2.37 ALUMINIUM FRAME
SFD3 - 1.35 x 2.37 ALUMINIUM FRAME
W1 - 1.80 x 1.50 ALUMINIUM WINDOWS
W2 - 1.20 x 0.90 ALUMINIUM WINDOWS
W3 - 1.60 x 1.50 ALUMINIUM WINDOWS
V - 0.60 x 0.90 M/S FRAME VENTILATOR

REVISED PLAN OF GROUP HOUSING PROJECT (COMMERCIAL +RESIDENTIAL) ON LAND BEARING GUT NO. 62/1 & GUT NO. 62/2, SITUATED AT PALTHAN ROAD, ITKHEDA, AURANGABAD.

FOR :-
GUT NO 62/1 -
1. MIS DIZZILAND FARMS PVT. LTD.
2. MRS. RAJLAXMI SATISH LODHA
3. SHRI. KAUSTUBH MANOJKUMAR LOHIYA
4. MIS NARAYAN INFRA-VENTURES PVT. LTD.
5. SHRI MILIND DINKARRAO KELKAR
6. MRS. MOHINI MILIND KELKAR
GUT NO 62/2 -
1. MIS DIZZILAND FARMS PVT. LTD.
2. MRS. RAJLAXMI SATISH LODHA
3. SHRI. KAUSTUBH MANOJKUMAR LOHIYA
4. MIS NARAYAN INFRA-VENTURES PVT. LTD.
5. SHRI MILIND DINKARRAO KELKAR

THROUGH G.P.A. HOLDER,
SHRI. ULHAS NARAYAN GAOLI.

Drawn by :-Madhur

Scale :- 1:100 / 200 / 50

Date :- 07.07.22

ARCHITECT

OWNER

MANOJ KALA & ASSOCIATES
ALTUUS - B - 301, 3rd
FLOOR, SPACE OLYMPIA,
G A R K H E D A ,
A U R A N G A B A D ,
MOBILE NO. 9423151781

MANOJ KALA
& ASSOCIATES
ARCHITECT
20/07/23

DIZZILAND FARMS PVT. LTD.
Authorized Signatory