




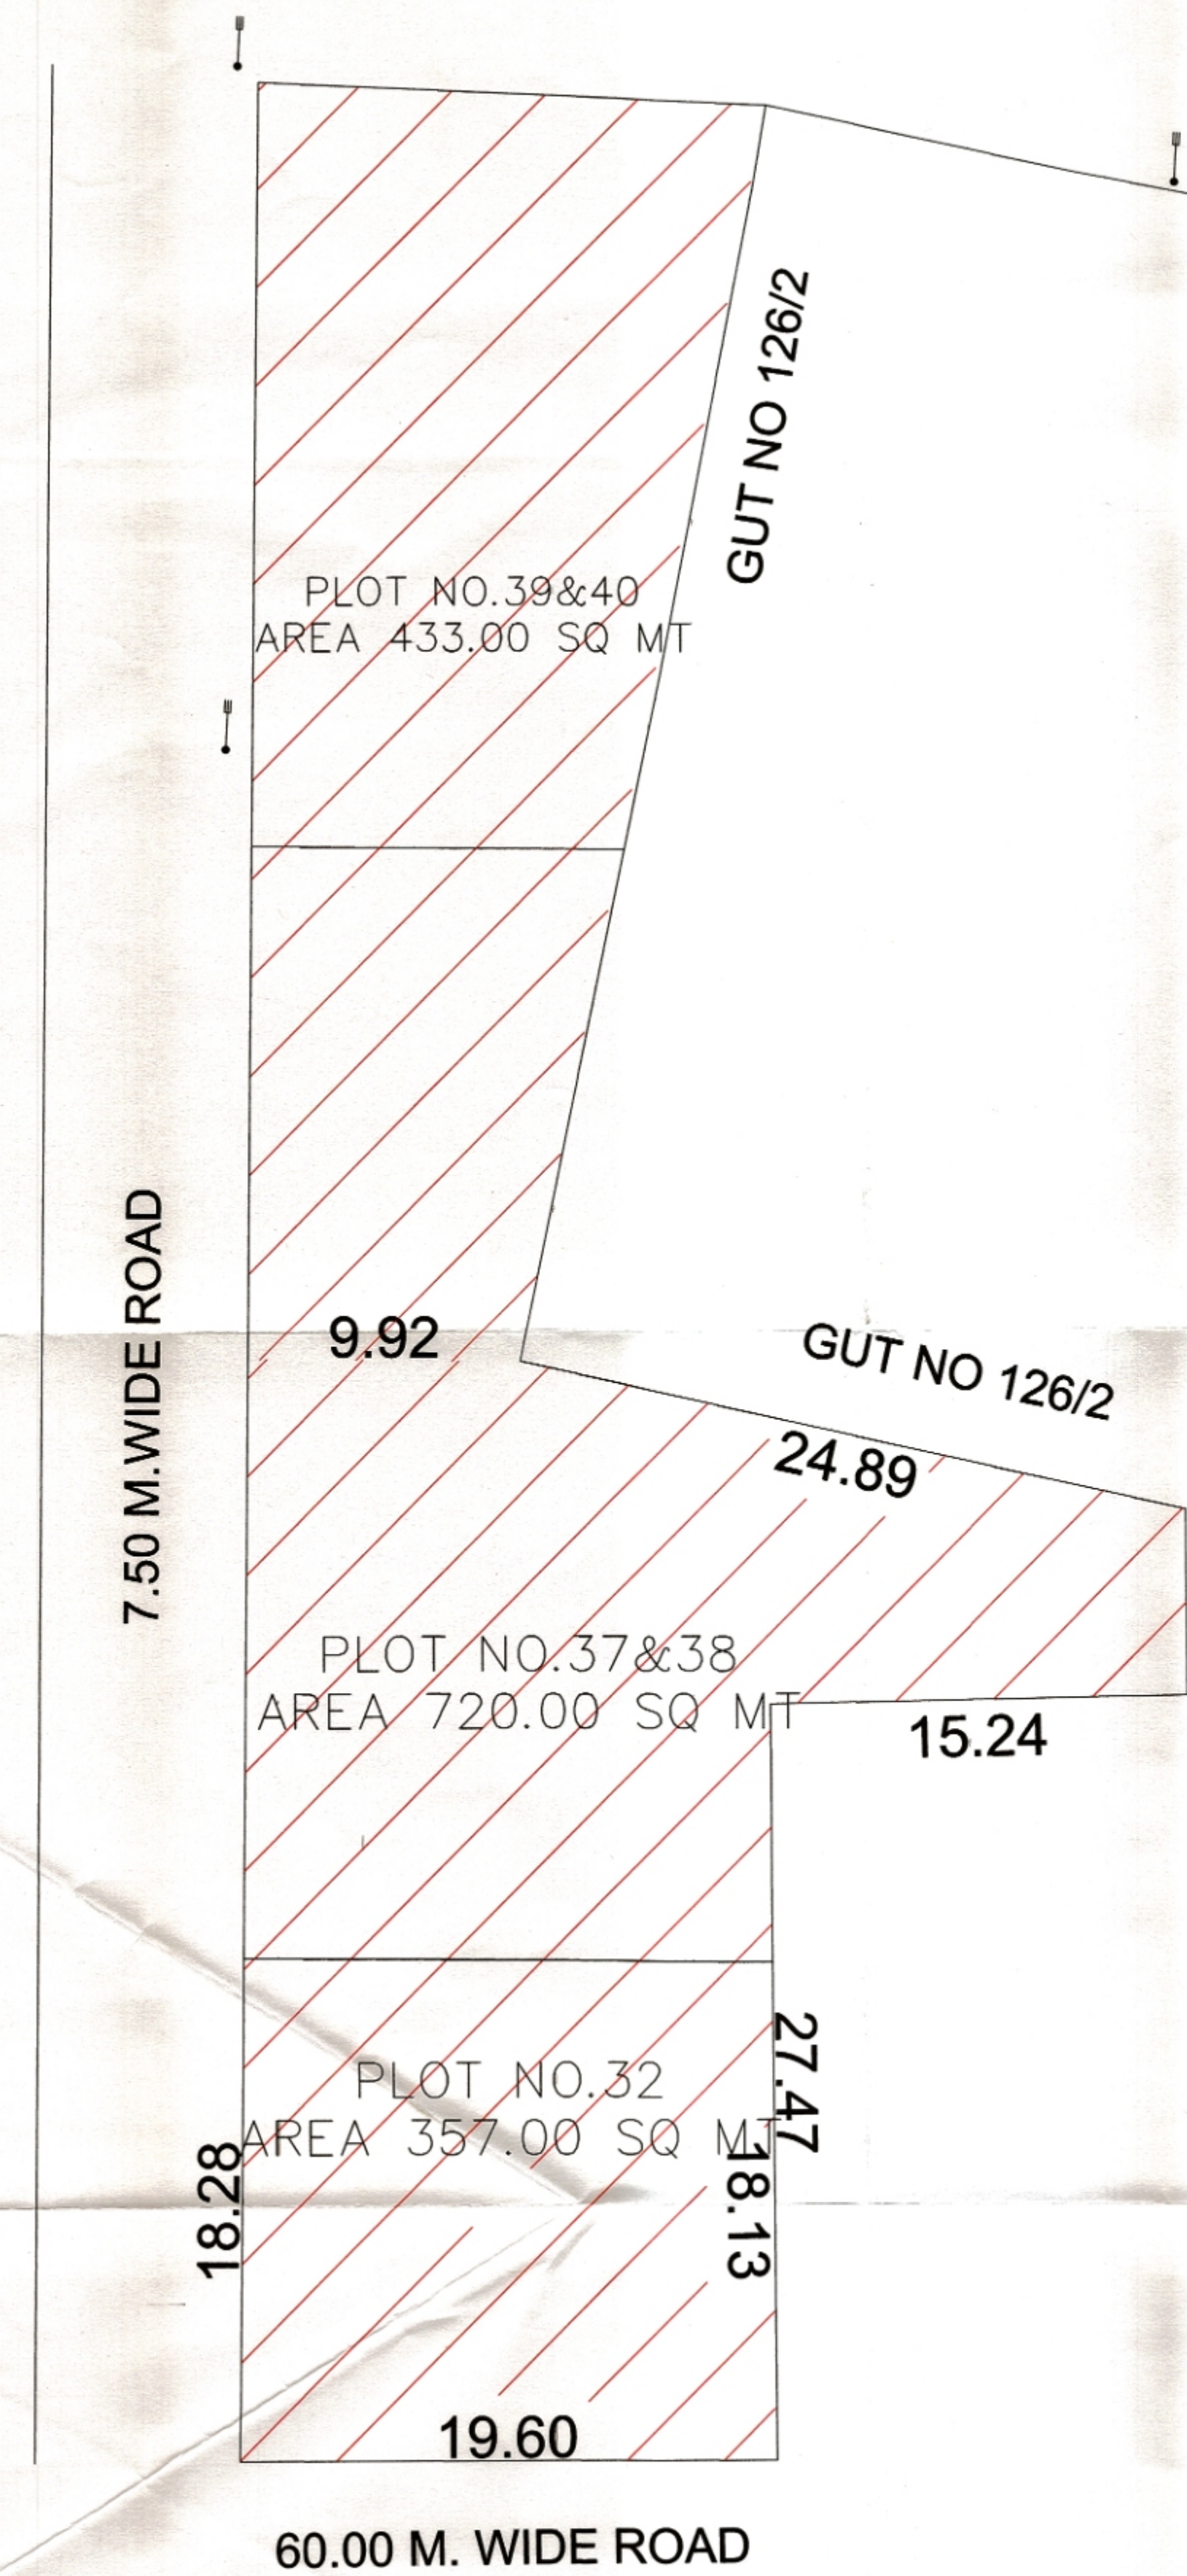


PLAN SHOWING PLOT NO
BEFORE AMALGAMATION
(scale 1:200)

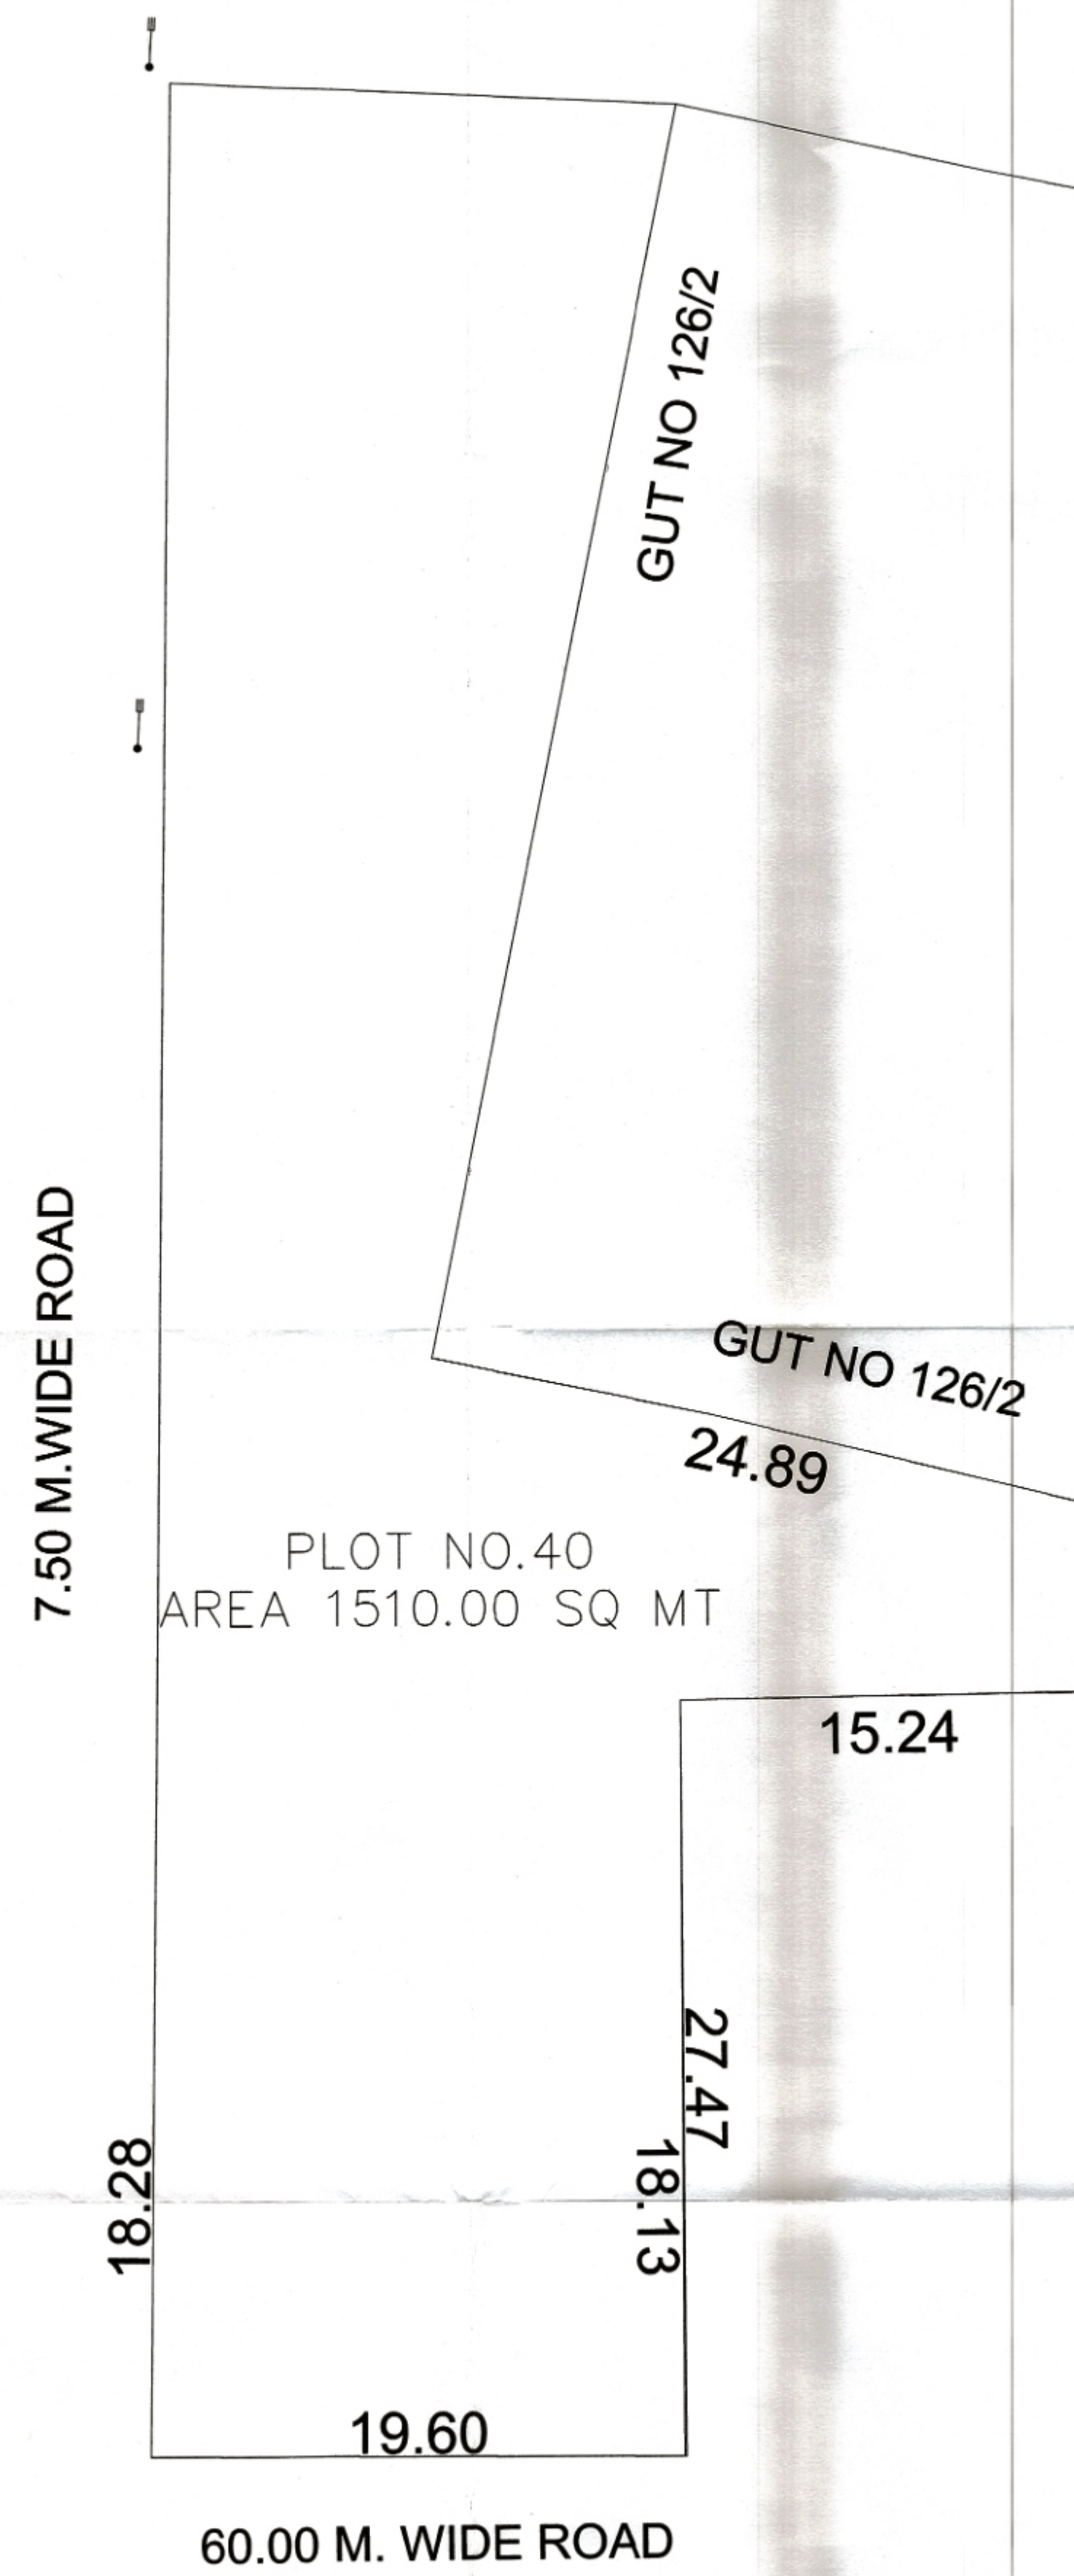

PLAN SHOWING PLOT NO
AFTER AMALGAMATION
(scale 1:200)

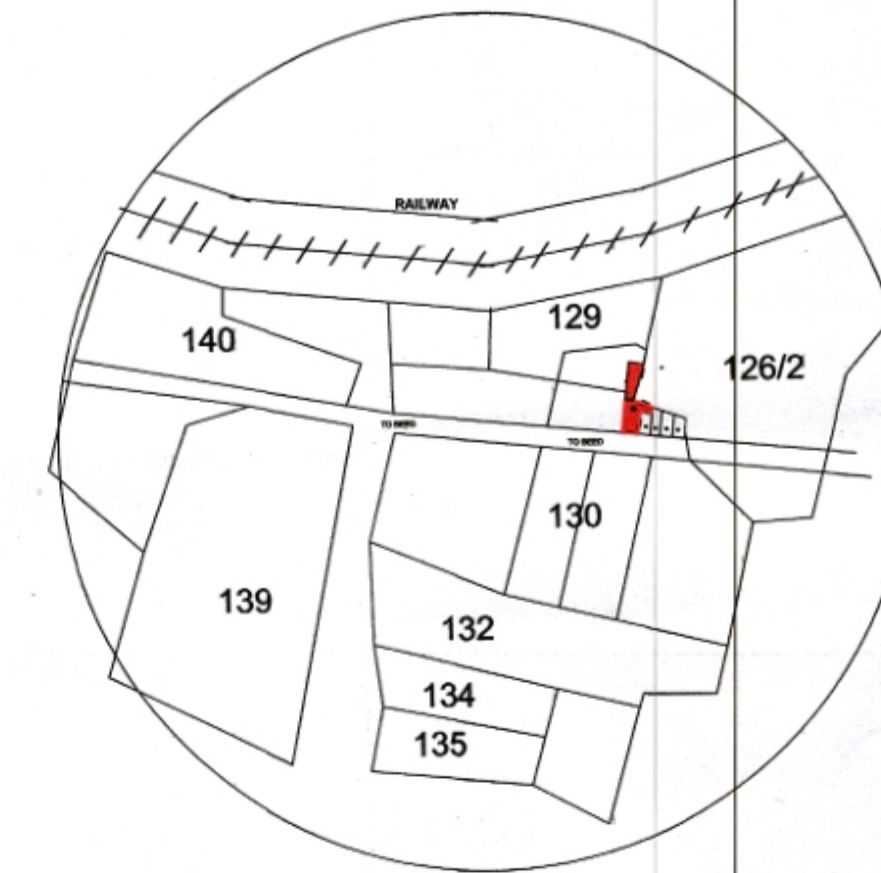

LOCATION PLAN
(SCALE: N.T.S.)

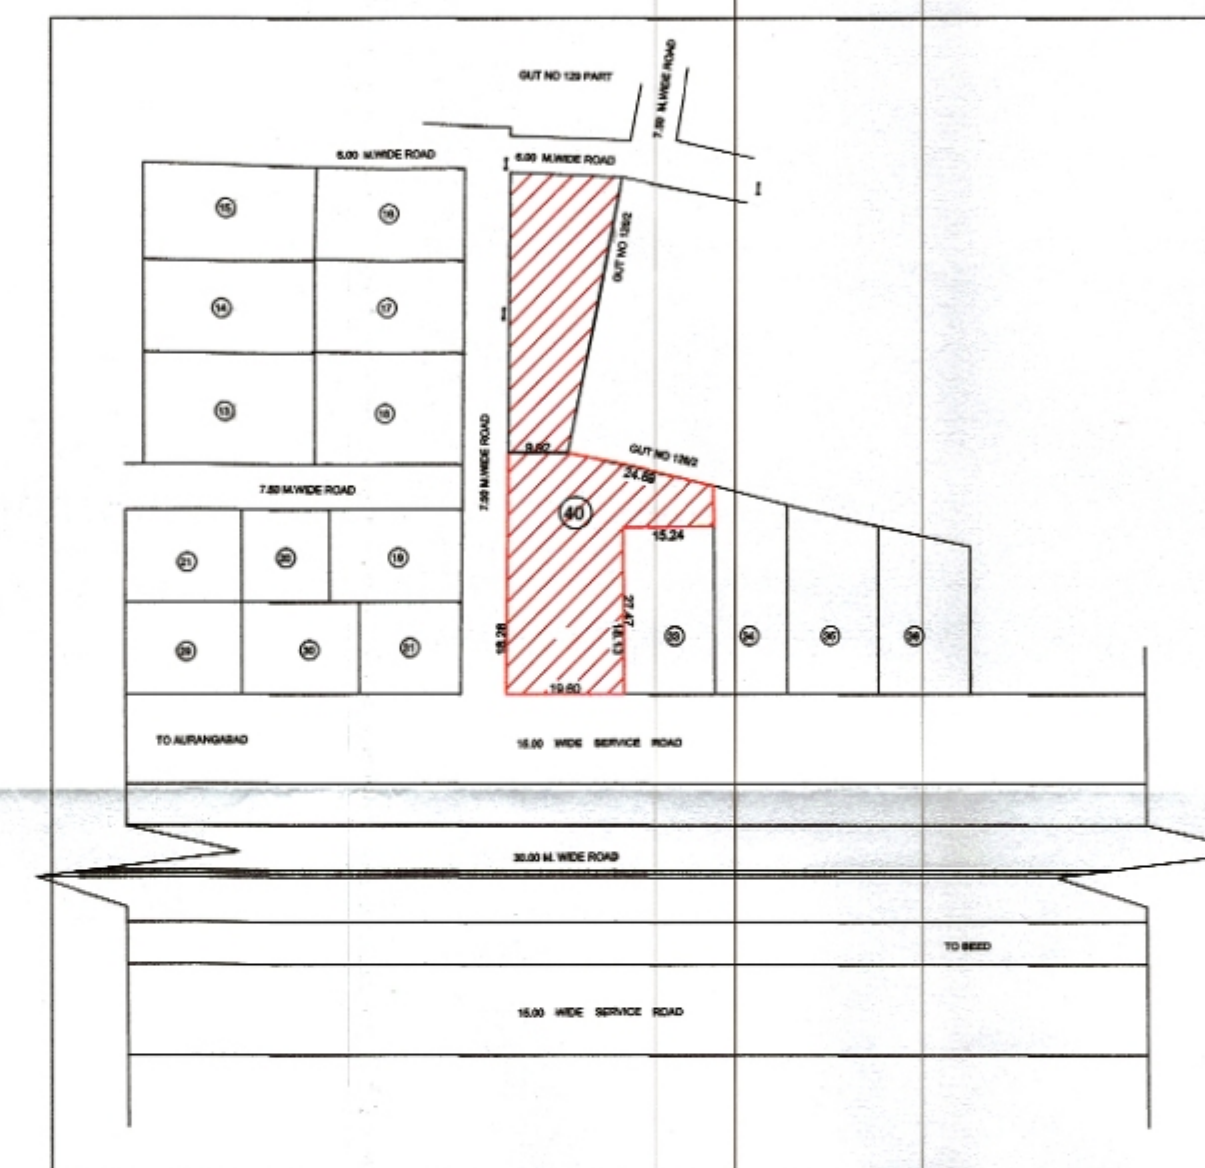

SITE PLAN
(SCALE: N.T.S.)

AFTER AMALGAMATION STATMENT	
PLOT NO.	PLOT AREA
40	1510.00

BEFORE AMALGAMATION STATMENT	
PLOT NO.	PLOT AREA
32	357.00SQM
37 & 38	720.00SQM
39 & 40	433.00SQM

OFFICE USE
Approved as recommended by the
in...
Subject to...
this office...
Date...
By: Director of Town Planning
Municipal Corporation, Aurangabad.

AREA STATEMENT OF PLOT NO.
32,37,38,39 & 40
BEFORE AMALGAMATION

AREA OF PLOT 32 = 357.00 SQ MT.
AREA OF PLOT 37 & 38 = 720.00 SQ MT.
AREA OF PLOT 39 & 40 = 433.00 SQ MT.

AREA STATEMENT OF PLOT NO. 40
AFTER AMALGAMATION

AREA OF PLOT NO 40

**AMALGAMATION OF PLOTS FOR RESIDENTIAL &
COMMERCIAL ON PLOT NO.32,37,38,39 & 40.**
GUT NO.129&130,PART A SITUATED AT
VILLAGE SATARA TQ DIST AURANGABAD.

• **OWNER SIGN.**

- 1) Mr. VIJAY PUNDLIK PAWAR.
2) Mr. RAJENDRA PUNDLIK PAWAR.
2) Mrs. SADHANA RAJENDRA PAWAR.

• **ARCHITECT SIGN.**



SIGN. OF ARCHITECT
PIYUSH S. BHAVSAR
REGD. NO CA/2017/86837

SCALE ARCHITECTS LAB

Ar. PIYUSH BHAVSAR
B.NO-T8,DEVANAGRI,
SHAHANOURWADI,A'BAD-431005
PH:-9766455187
peeyushbhavsar@gmail.com



JOB NO	DWG NO	DATE	SCALE	DRN. BY
AR.065/09	01	25/08/22	1:200	SAJED