




B/UP AREA STATEMENT			
SR.NO.	A-BUILDING	B/UP AREA	CARPET AREA
1.	A-01,A-02.	74.94 SQ.MT.	64.90 SQ.MT.

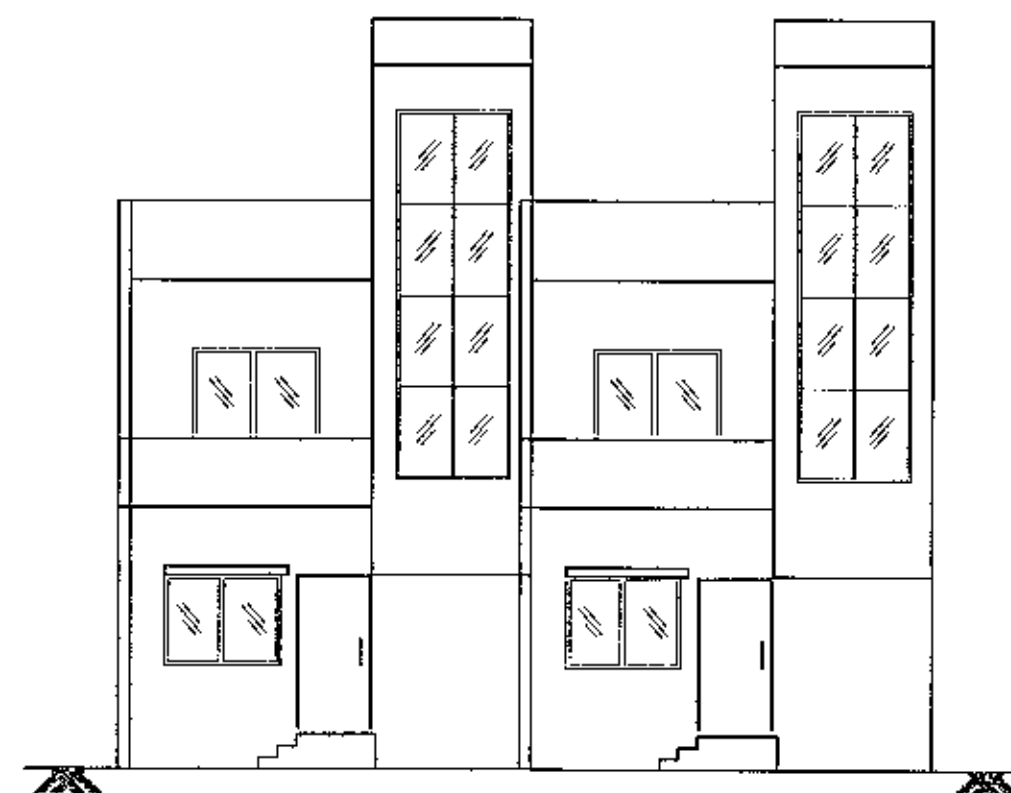


ELEVATION
(SCALE=1:100)

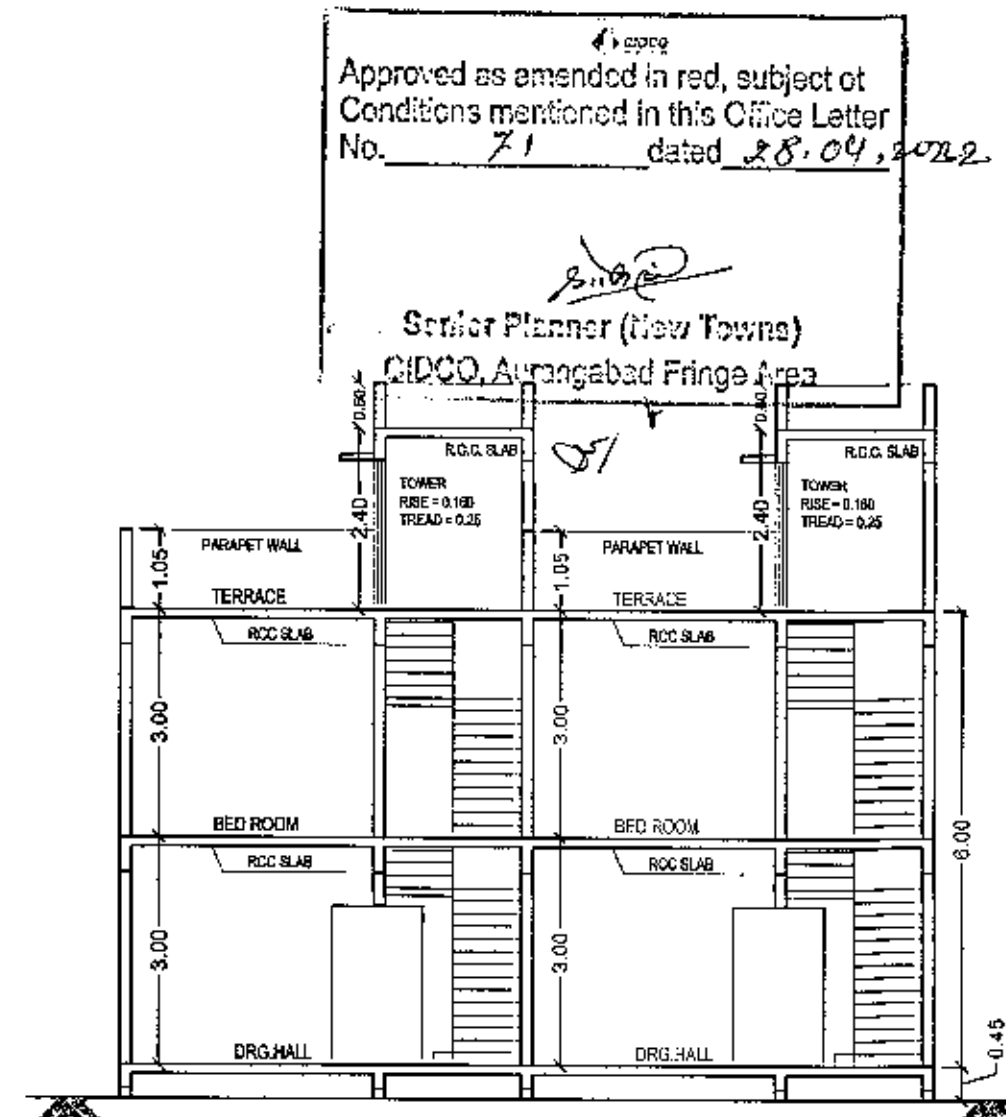


SECTION A-A'
(SCALE=1:100)

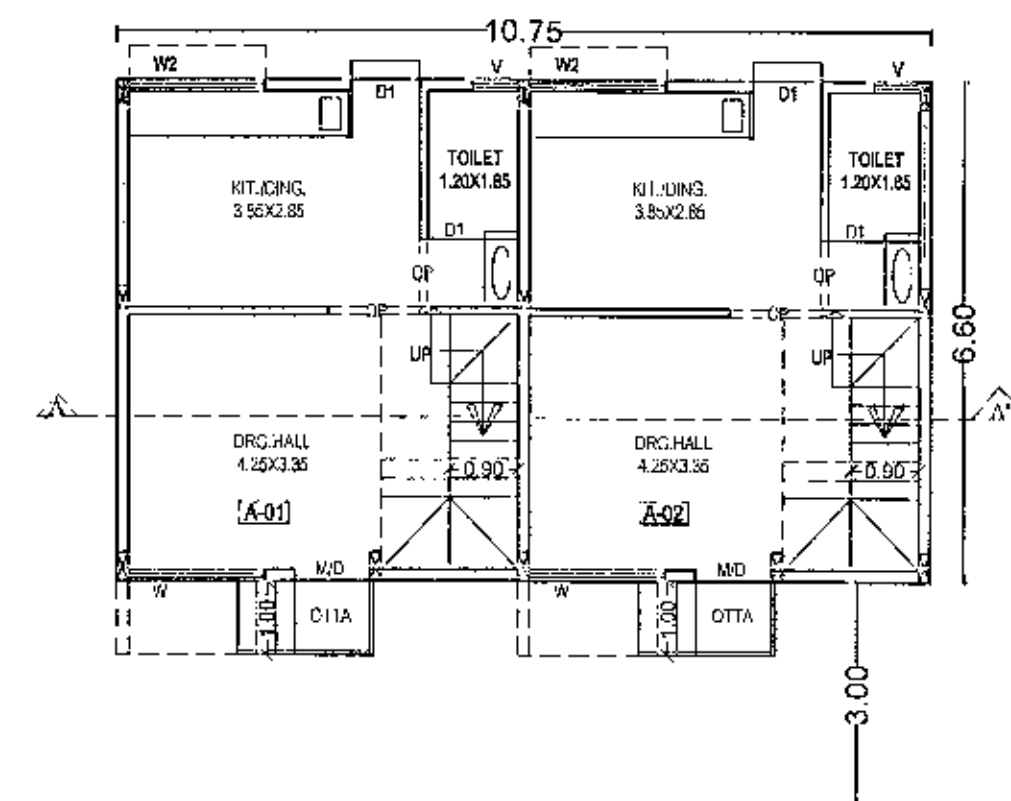

GROUND FLOOR PLAN
(SCALE=1:100)

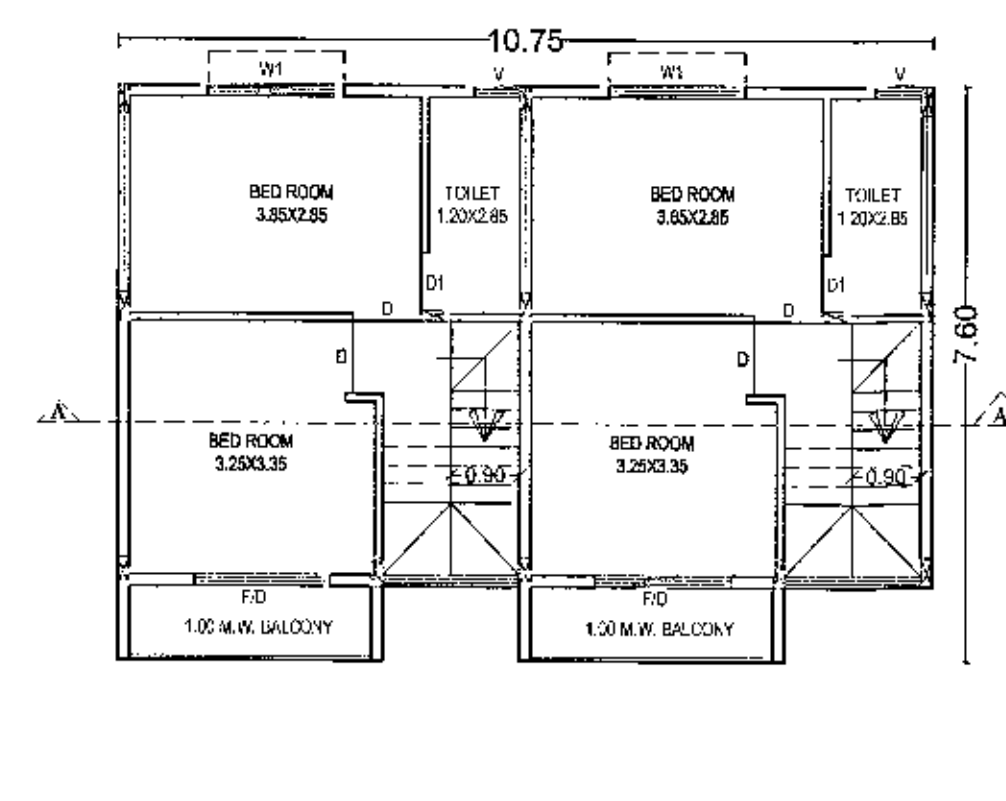


FIRST FLOOR PLAN
(SCALE=1:100)

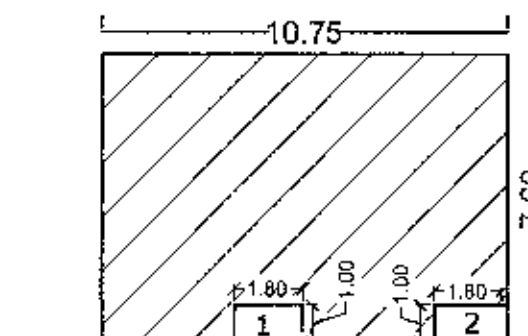

P-LINE AREA CAL. FOR FIRST FLOOR
SCALE 1:200

AREA CAL.
OVER ALL DIM. = 10.75 X 07.60 = 81.70 SQ.MT.
DEDUCT 1] = 1.80 X 1.00 = 01.80
2] = 1.95 X 1.00 = 01.95
TOTAL DEDUCTION = 03.75 SQ.MT.

NET B/UP AREA = 81.70 - 03.75 = 77.95 SQ.MT.

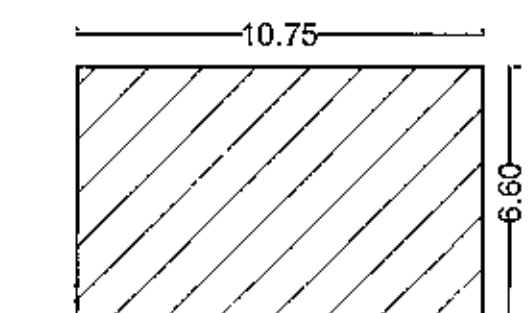

P-LINE AREA CAL. FOR GROUND FLOOR
SCALE 1:200

AREA CAL.
OVER ALL DIM. = 10.75 X 06.60 = 70.95 SQ.MT.

NET B/UP AREA = 70.95 SQ.MT.

A-TYPE BUILDING

FOR OFFICE USE ONLY

02/05

B-UP AREA CALCUTATION

A -TYPE BUILDING

- 1] GROUND FLOOR AREA = 70.95 SQ.MT.
- 2] FIRST FLOOR AREA = 77.95 SQ.MT.
- 3] TOTAL B/UP AREA = 148.90 SQ.MT.

SCHEDULE OF OPENINGS

MD/D - 1.00 X 2.10	T.W. PANNELED
D1 - 1.00 X 2.10	T.W. PANNELED
D2 - 0.83 X 2.10	CONCRETE FRAME & FLUSH DOOR
FD - 2.40 X 2.10	T.W. PANNELED
W - 1.50 X 1.20	ALUMINIUM SLIDING
W1 - 1.50 X 1.08	ALUMINIUM SLIDING
W2 - 1.20 X 1.20	ALUMINIUM SLIDING
W3 - 0.90 X 1.20	ALUMINIUM SLIDING
W4 - 0.60 X 1.20	ALUMINIUM SLIDING
W5 - 0.35 X 1.20	ALUMINIUM SLIDING
V - 0.60 X 0.60	M.S. LOUVERED

NOTES

1. THE STRUCTURE DONE IS R.C.C. FRAME STRUCTURE.
2. THE DEPTH OF FOUNDATION IS UPTO HARD STRATA.
3. THE WALL CONSTRUCTION IS IN BRICK MASONRY.
4. STAIRCASE PROVIDED IS NON SLIPPERY.
5. DADO IS PROVIDED UP TO 2.1 M HEIGHT IN BATH AND W.C.

LEGEND

1. PLOT BOUNDRY SHOWN IN BLACK.
2. PROPOSED CONSTRUCTION SHOWN IN RED.
3. SEWER LINE SHOWN IN RED DOTTED.
4. WATER SUPPLY LINE SHOWN IN BLACK DOTTED THIN.

PROPOSED LAYOUT PLAN FOR GROUP HOUSING SCHEME ON GUT NO.-91(P) AT PISADEVI, TQ.& DIST.-AURANGABAD.

FOR

1. MR. - ARUN VITTHAL KALE.

OWNER'S SIGN

ARCHITECT'S SIGN

[Signature]

[Signature]

ARCHITECT
Mr. Dhananjay B. Dufode
(B.Arch, M.Arch)
CA/2013/60839
"Genraj" #No.3 & 4, Gajanan Colony, Aurangabad

D² ARCHITECTS & INTERIOR DESIGNERS
(DEVA'S GROUP)
ARDHANANJAY DUFODE
"GENRAJ" PLOT NO.-3 & 4, GAJANAN
COLONY, GARGHEDA, AURANGABAD.
MO - 9767455935 email: ecdfidhananjay@gmail.com

SUBMISSION DRAWING

SCALE - 1:100

DRAWN BY - D.D.

DT - 04.03.2022

DRWG NO. 02/05