



BUILDING	FLOORS	APARTMRNT BUILDING										DUCT	VENT SHAFT	OTHER DEDUCTION	TOTAL FSI AREA
		COMM.	RESI.	IND.	EDU.	INS.	MEZZ.	BALCONY PROP.	TERRACE	LIFT	LIFTWELL				
APARTMRNT BUILDING	TYPICAL FIRST TO FIFTH FLOOR	0.00	1580.80	0.00	0.00	0.00	0.00	0.00	0.00	0.00	27.00	0.00	0.00	0.00	1553.80
APARTMRNT BUILDING	GROUND PARKING FLOOR	0.00	0.00	0.00	0.00	0.00	0.00	0.00	0.00	0.00	0.00	0.00	0.00	0.00	0.00
APARTMRNT BUILDING	TOTAL	0.00	1580.80	0.00	0.00	0.00	0.00	0.00	0.00	0.00	27.00	0.00	0.00	0.00	1553.80

SHEET NO.01/02

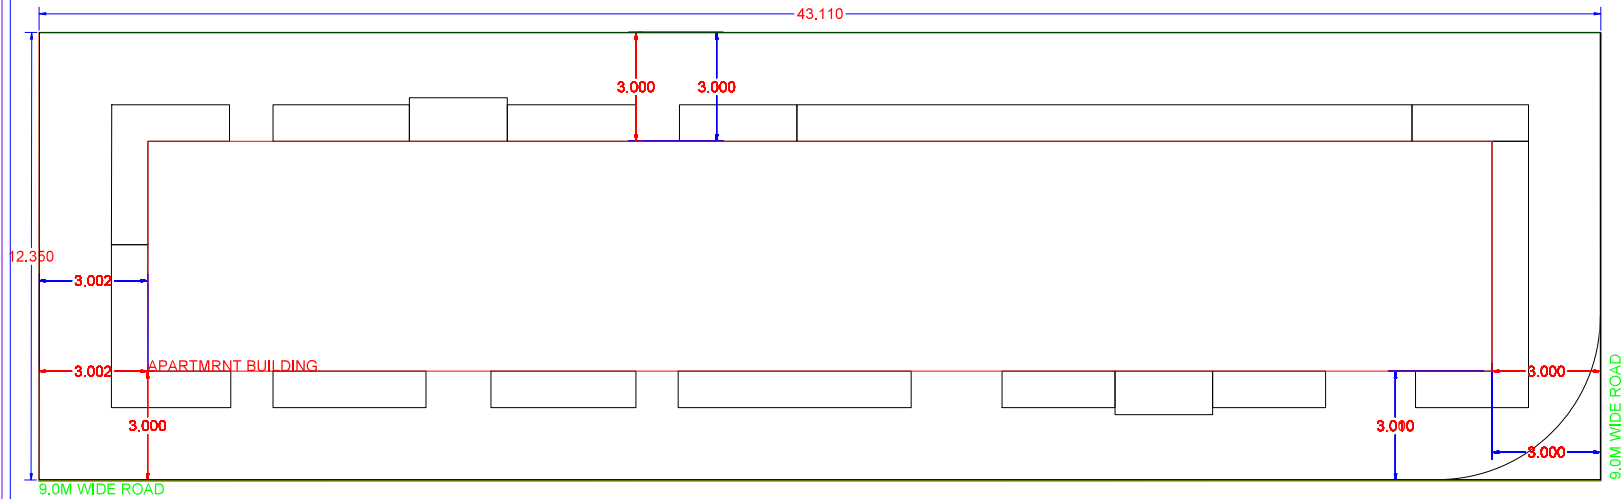

FSI DETAILS								
9 Index	Basic FSI (on serial no 7)	Premium FSI (on serial no 3)	TDR/DLR (on serial no 3)	Incentive FSI for green building (if Applicable) (on basic FSI)	Ancillary Area 60% of (2+3+4+5)	Ancillary Area 80% of (2+3+4+5)	Total	Inclusive Housing (20%) If Applicable
9.1 Permissible Index	2.00	0.00	0.00	0.00	0.00	0.00	2.00	0.00
9.2 Existing Consumed Index	0.00	0.00	0.00	0.00	0.00	0.00	0.00	0.00
9.3 Balance Index to be Consumed	2.00	0.00	0.00	0.00	0.00	0.00	0.00	0.00
9.4 Total Permissible P Line Area	1064.88	0.00	0.00	0.00	607.39	0.00	1672.27	0.00
9.5 Proposed P Line Area (Should not exceed 9.4)	1012.32	0.00	0.00	0.00	541.48	0.00	1553.80	0.00
9.6 Index Consumed	1.90	0.00	0.00	0.00	0.00	0.00	1.90	0.00

BUILT-UP AREA CALCULATION TYPICAL FIRST TO FIFTH FLOOR APARTMRNT BUILDING

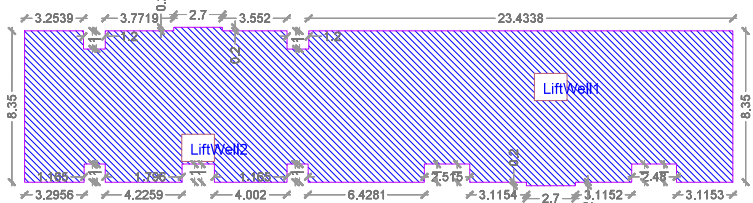

BUILT UP AREA CALCULATION FOR TYPICAL FIRST TO FIFTH FLOOR APARTMRNT BUILDING

AREA NAME	LENGTH	WIDTH	Area(Sq.M)
BLOCK	39.12	8.75	316.16
BLOCK AREA TOTAL =316.16Sq.M			
LiftWell2	-	-	2.70
LiftWell1	-	-	2.70
TOTAL Deduction =5.40Sq.M			
Net BuiltUp Area =310.76 Sq.M			

BUILT-UP AREA CALCULATION GROUND PARKING FLOOR APARTMRNT BUILDING

BUILT UP AREA CALCULATION FOR GROUND PARKING FLOOR APARTMRNT BUILDING			
AREA NAME	LENGTH	WIDTH	Area(Sq.M)
BLOCK	39.12	8.75	316.16
BLOCK AREA TOTAL =316.16Sq.M			
Net BuiltUp Area =310.76 Sq.M			




I/We undersigned hereby confirm that I/We would abide by plans approved by Authority / Collector. I/We would execute the structure as per approved plans. Also I/We would execute the work under supervision of proper technical person so as to ensure the quality and safety at the work site.

PROPOSED PLAN OF RESIDENTIAL BUILDING ON PLOT NO.12, 13, 14, 15, 16 & 17 PART OF GUT NO.89, VILLAGE- DEOLAI, TQ. & DIST. CHHATRAPATI SANBHAI NAGAR. FOR :-1) ASHOK ANKUSHRAO WAGH. 2) AMOL ASHOK WAGH.

Certificate of Area: Certified that the plot under reference was surveyed by me on 01 AUGUST 2024 and the dimensions of sides etc. of plot stated on plan are as measured on site and the area so worked out tallies with the area stated in document of Ownership/ T.P. Scheme Records/ Land Records Department/ City Survey records.

Signature valid


Digitally signed by Manoj Harishchandra Sarje
Date: 2024.11.11 17:34:40 IST
Reason: Approved Drawing
Designation: Deputy Engineer, Urban Planning
Location: Chhatrapati Sanbhaji Nagar Municipal Corporation
Project Code: DDMCB/2024/48628
Application Number: DDMCB/2024/48628
Proposal Number: 1459578
Certificate Number: DDMCB/2024/APL/05638

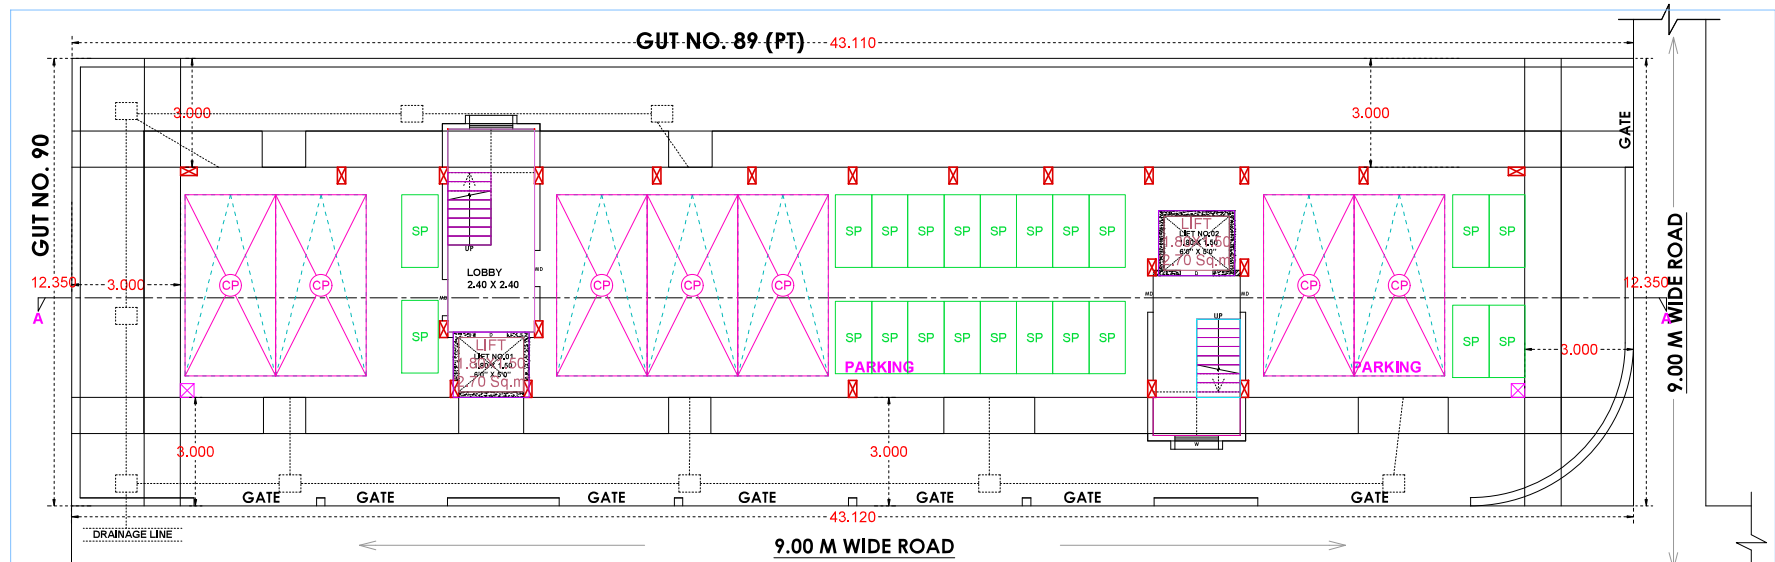

GROUND FLOOR PLAN / SITE PLAN

SCALE :- 1:100

GROUND PARKING FLOOR

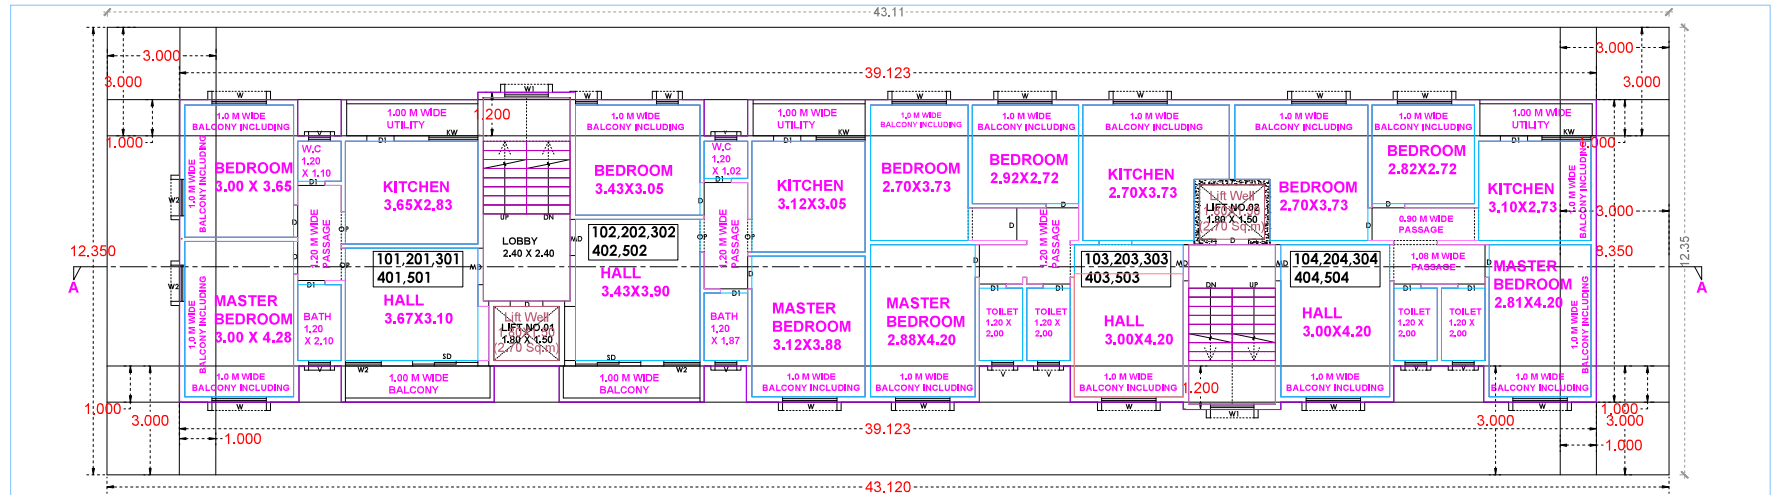


TYPICAL FIRST TO FIFTH FLOOR PLAN

SCALE :- 1:100

TYPICAL FIRST TO FIFTH FLOOR

APARTMRNT BUILDING

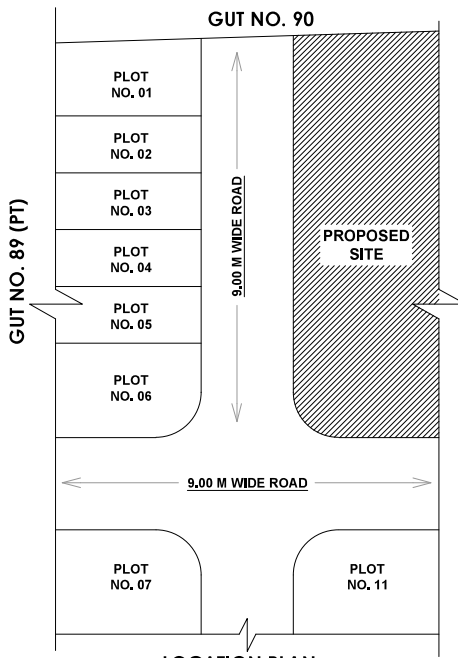

LOCATION PLAN

SCALE :- 1:1.3

OWNER SIGN
ASHOK ANKUSH WAGH

OWNER SIGN
AMOL ASHOK WAGH

ARCHITECT'S SIGN
Checked by S.P. JAINSWAL

ARCHITECT :- SHAILENDRA P. JAINSWAL (B.ARCH)

SUBMISSION DRAWING

JAINSWAL & ASSOCIATES

*ARCHITECTURE * INTERIOE DESIGN

UG-3, FURST FLOOR ANAND PLAZA, DOODH DAIRY CHOWK, JALNA ROAD, AURANGABAD . PH -0240-2357232 9822870160.

Proforma I : Area Statement

1. Area of plot (Minimum area of a, b, c to be considered) or area of subplot with sanctioned layout No.

(a) As per ownership document (7/12, CTS extract)

(b) as per TLR or City Survey measurement sheet

(c) as per Demarcated drawing area

LESS

2. Area not in possession

3. Entire area (1-2)

4. Deductions for

(a) Proposed D.P./ D.P. Road widening Area /Service Road / Highway widening

(b) Any D.P. Reservation area

5. Balance area of plot (3-4)

6. Amenity Space

(Applicable if (1) > 20000 sqmt

(Required - (a) Up to 20000 sqmt - Nil

(b) Above 20000 sqmt - (a) + 5 % of Total area

7. Net Plot Area (5-6)

8. Recreational Open Space

(a) If area (6) is more than 4000 sqmt - 10 % of (6) is required.

Proposed

(b) If area is less than 4000 sqmt - Check -

i) If it is full number like 1/2, 2/5, 4/19 etc. As per 7.12 abstract or City Survey Number - No Recreational open space is required

ii) If it is subdivision like 1/2, 2/5, 125/1 419/1 etc. then recreational open space is required.

(A) 10 % Subject to minimum 200 sqmt

Proposed

(B) Exemption to leave open space subject to availing basic F.S.I. of 75 %

(C) Exemption to leave open space subject to payment of 10 % land value of land at (7) as per annual statement of rate.

Certificate of Area:

Certified that the plot under reference was surveyed by me on 2024-08-10 and the dimensions of sides etc. of plot stated on plan are as measured on site and the area so worked out tallies with the area stated in document of Ownership/ T.P. Scheme Records/ Land Records Department/ City Survey records.

Signature

(Name of Architect/ Licensed Engineer/ Supervisor.)

Owner's Declaration :-

I/We undersigned hereby confirm that I/We would abide by plans approved by Authority / Collector. I/We would execute the structure as per approved plans. Also I/We would execute the work under supervision of proper technical person so as to ensure the quality and safety at the work site.

Owner (s) name and signature

Architect/ Licensed Engineer/ Supervisor name and signature

Job No.

Name Of : Owner Ashok Ankushrao Wagh and Amol Ashok Wagh

Postal Address : . Kranti Chowk

S.O, Aurangabad Maharashtra-431005

Phone No. 9422769598

DESCRIPTION OF PROJECT :

Type of Proposal : Residential

BUILDING ON CTS, NO. SURVEY NO- 89

SITE ADDRESS :

PROPOSED PLAN OF RESIDENTIAL BUILDING ON PLOT NO.12, 13, 14, 15, 16 & 17 PART OF GUT NO.89, VILLAGE- DEOLAI, TQ. & DIST. CHHATRAPATI SANBHAI NAGAR.

Name Of Architect : Shaileendra Prabhulal Jainswal

ADDRESS OF OFFICE

OFFICE :-

Plot no 287, 'girdhari', aditya

apartment, samarth nagar, aurangabad. 431001

OWNERS SIGN -

Verified by applicant

TECHNICAL PERSON SIGN

Signature valid

SCALE = 1:100

Date: 14/09/24


JOB NO - DDMCB-24-89628

CHECK BY --


SUBMISSION DRAWING



SECTION VIEW - APARTMRNT BUILDING

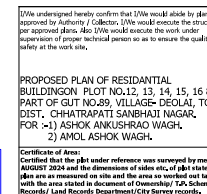

SUBMISSION DRAWING

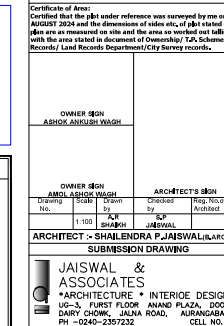

SUBMISSION DRAWING